



Contact:
Email: rabinkhadka@hotmail.co.uk,
Cell: 044 + 078 3293 8374
Web site: www.bluearchdesign.co.uk


Notes:
© 2024 Blue Architecture Limited.
All rights reserved.
All drawings are for the purpose of gaining
Planning Permission approval only.
All written dimensions to be taken in
preferences to scaled dimensions.

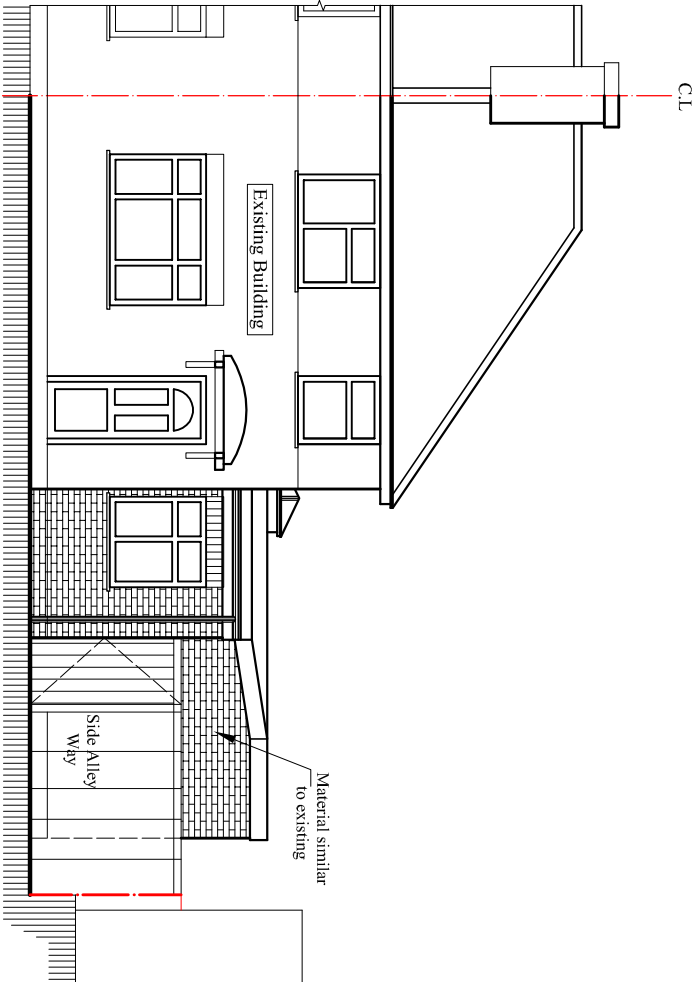


Proposed West Elevation
Scale: 1:100

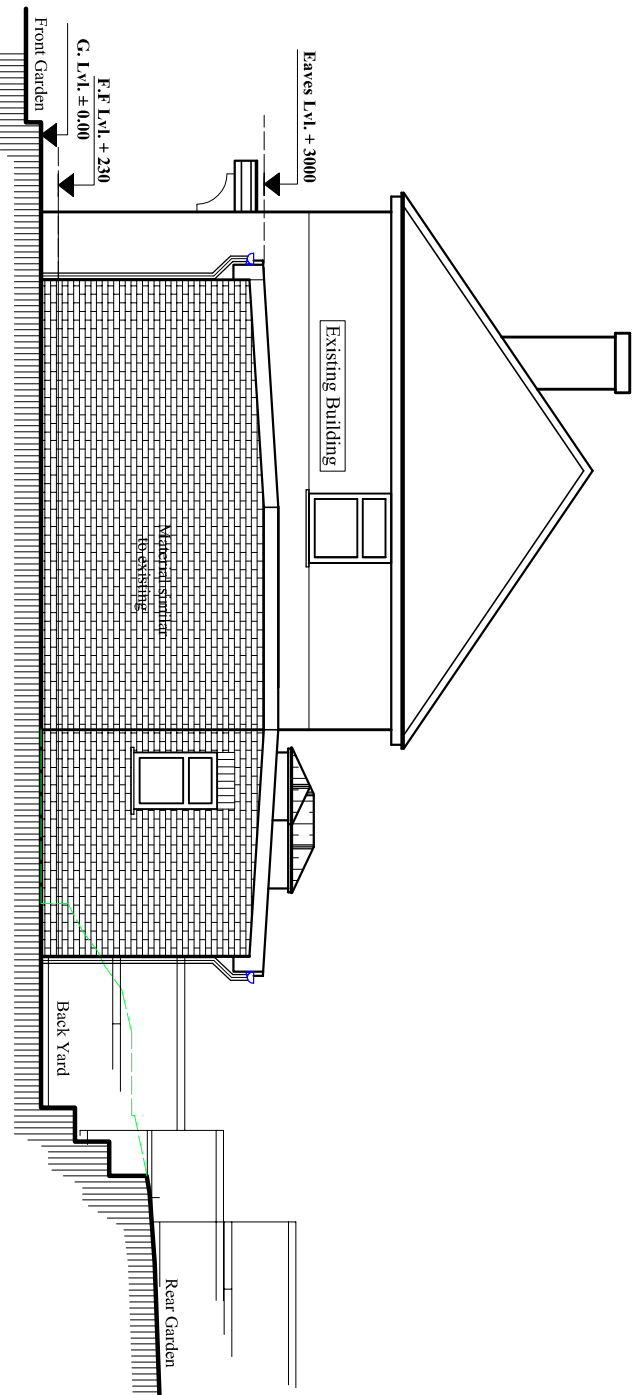

Proposed South Elevation
Scale: 1:100

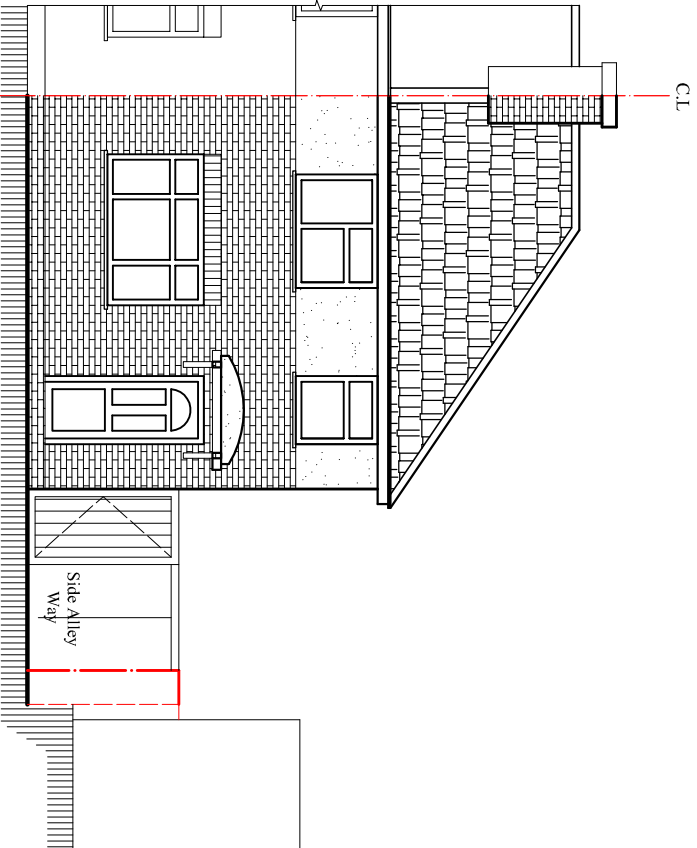

Existing West Elevation
Scale: 1:100

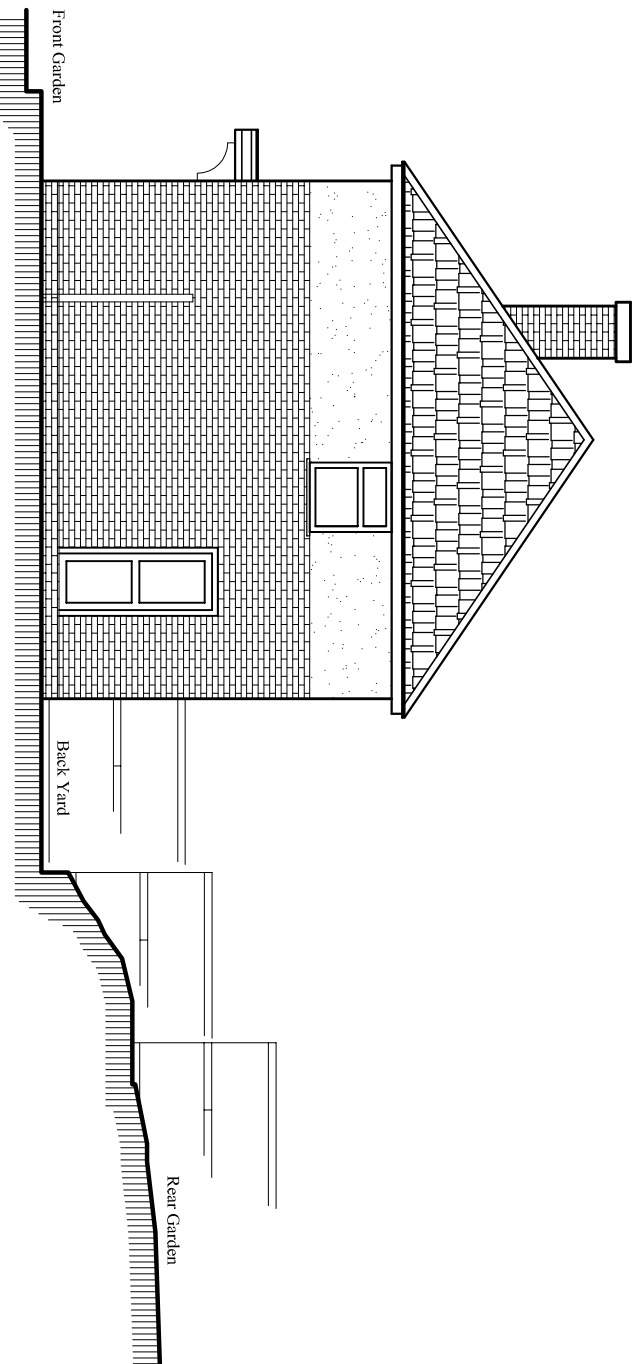

Existing South Elevation
Scale: 1:100

Rev.	Description	By	Ckd	Date

Client:

Miss. Prekchha Rai

Project:

Single Storey Side and Rear wraparound extension.

Location:

75 Birchhill Avenue,
Reading, RG2 7JU.

Status:

PLANNING

Title:

Existing and proposed Elevations-1

Drawn by:

L.p

Str. Et.

Checked by:

R.k

Project no:

BAL-1796

Sheet Size

A3

Sheet no.

Date:

09/12/2024

Scale:

1:100