

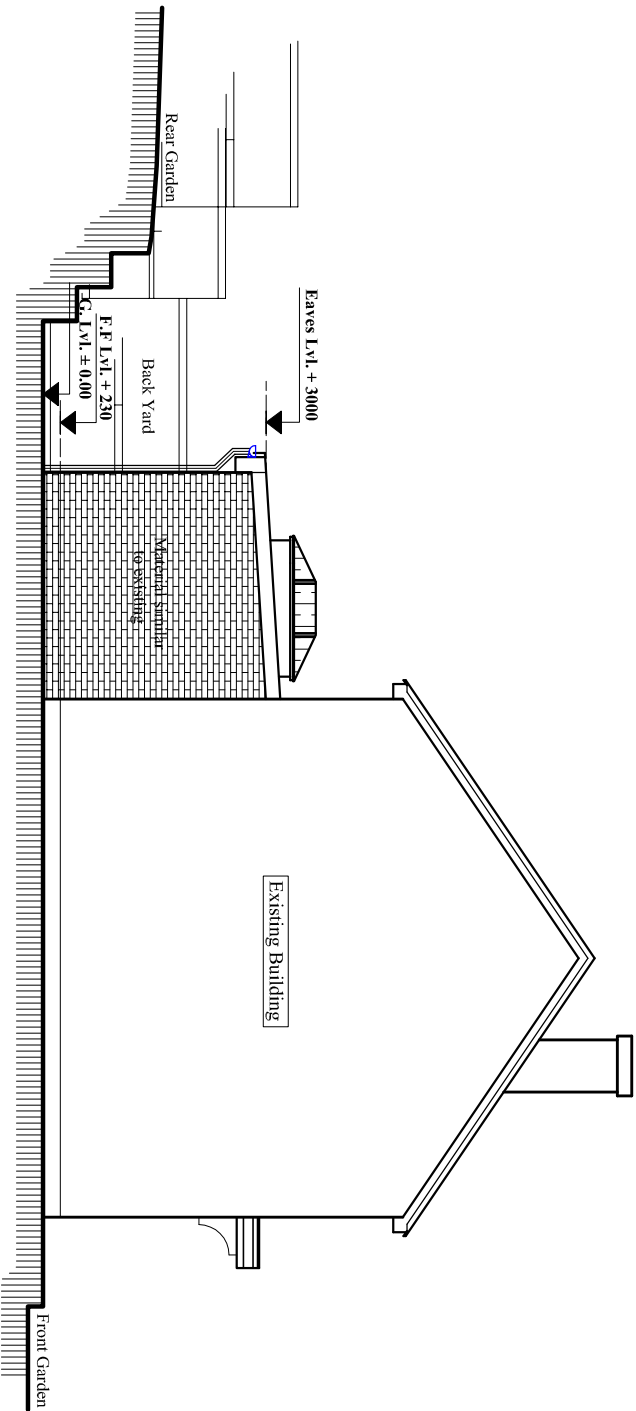


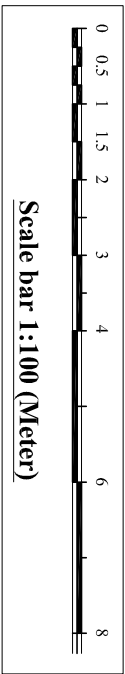


Proposed North Elevation

Scale:1:100

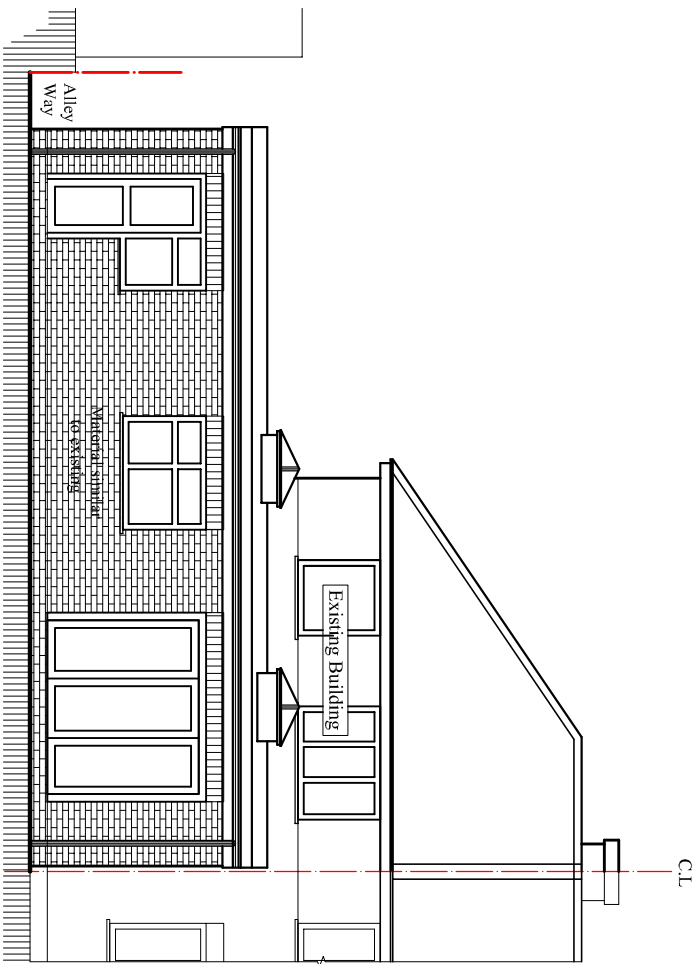


Proposed East Elevation

Scale:1:100

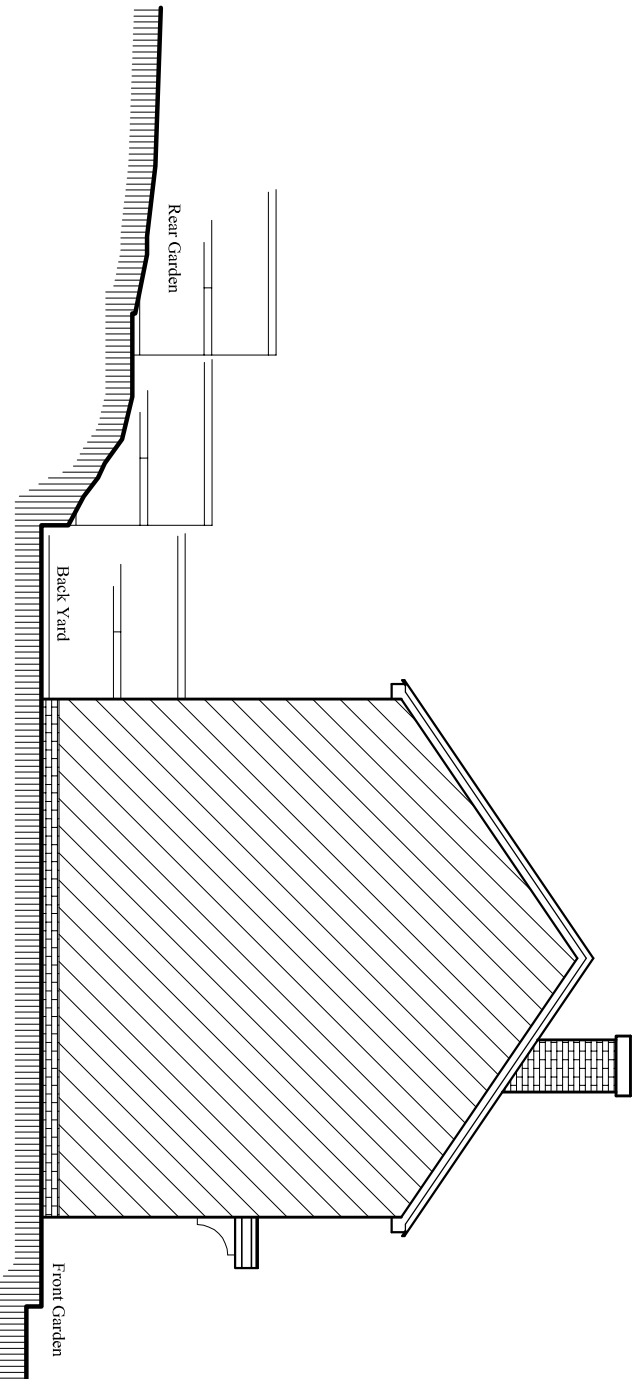

Existing North Elevation

Scale:1:100

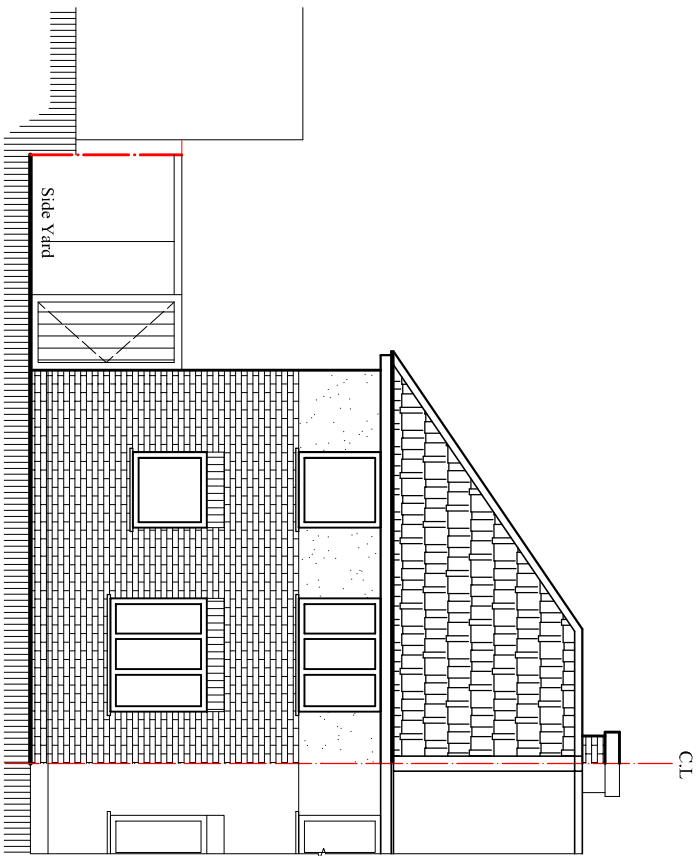

Existing East Elevation

Scale:1:100

Rev.	Description	By	Ckd	Date

Client:
Miss. Prekchha Rai

Project:
Single Storey Side and Rear wraparound
extension.

Location:
75 Birchhill Avenue,
Reading, RG2 7JU.

Status:
PLANNING

Title:
Existing and proposed Elevations-2

Drawn by: L.p	Str. Fr. ---	Checked by: R.k	Sheet no.
Project no: BAL-1796	Sheet Size A3	Scale: 1:100	04
Date: 09/12/2024			