

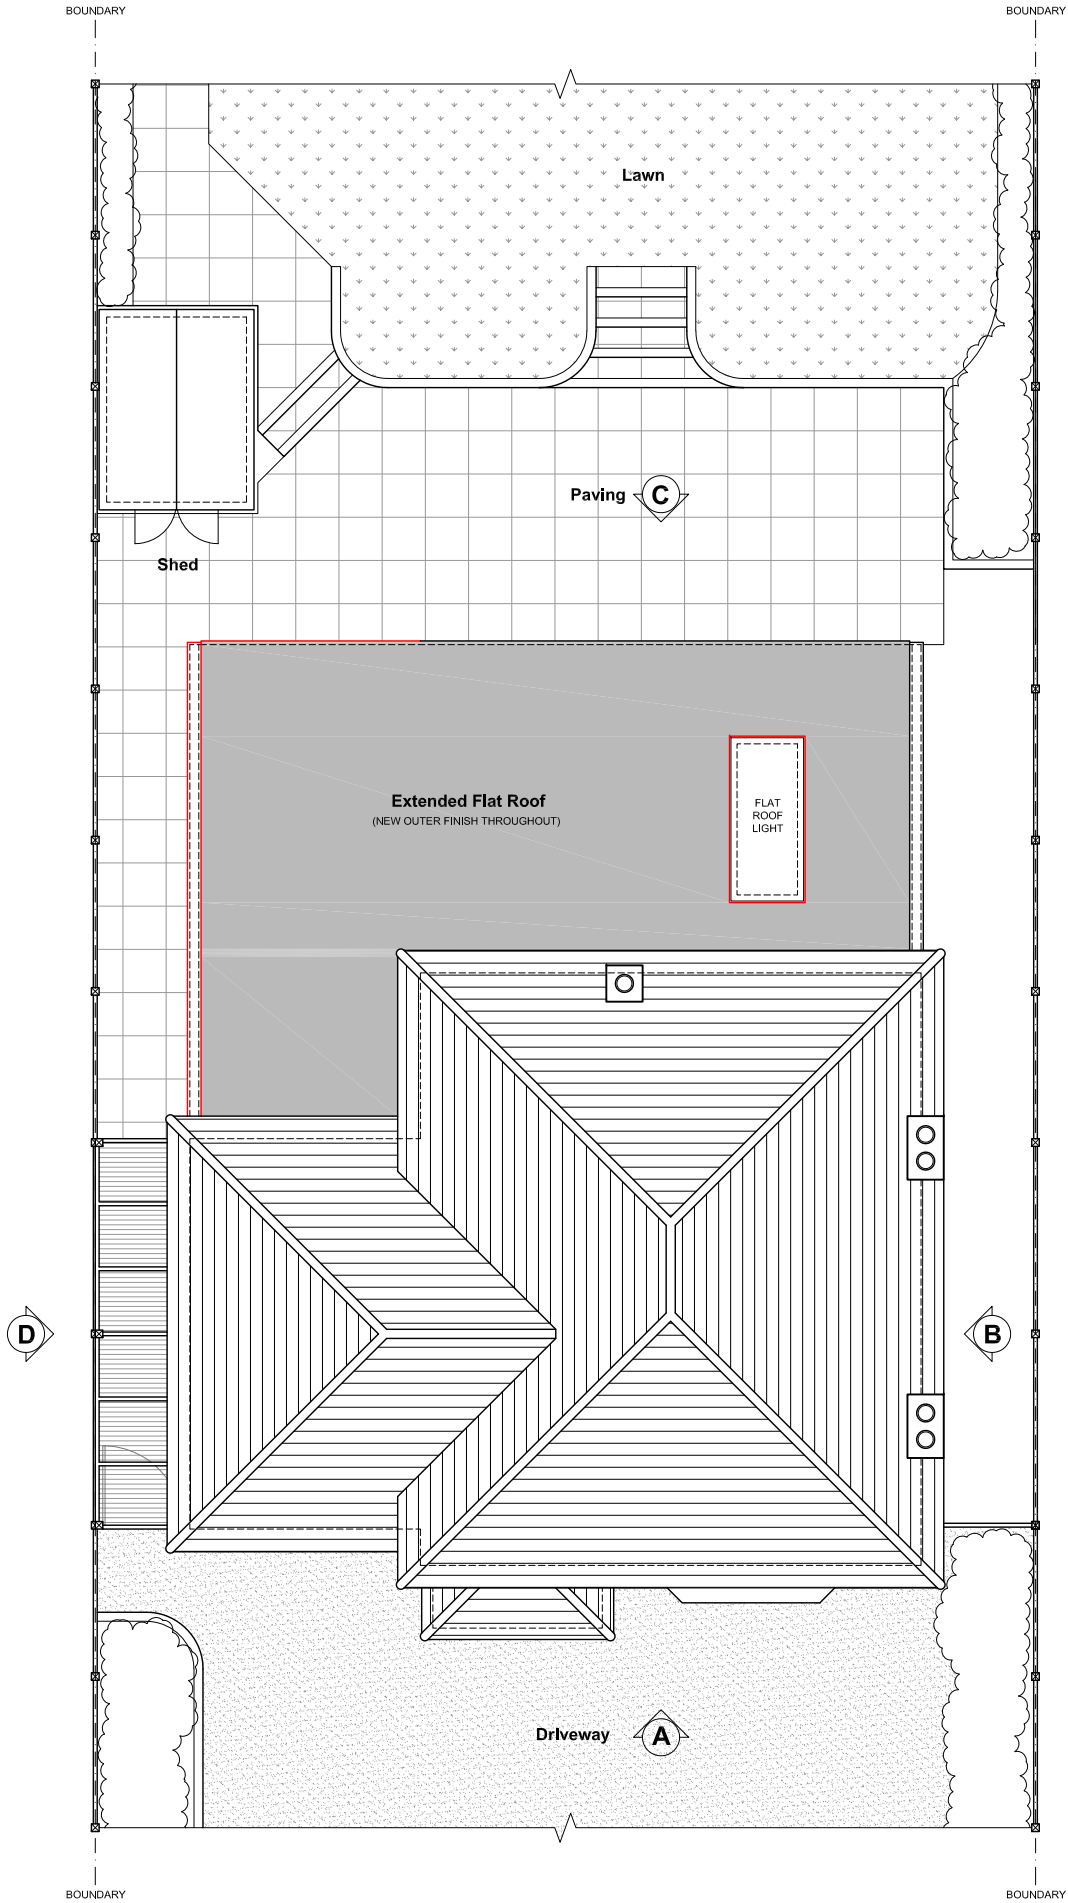



Proposed Floor Plans (1:100@A3)

 

Roof & Part Site Plan

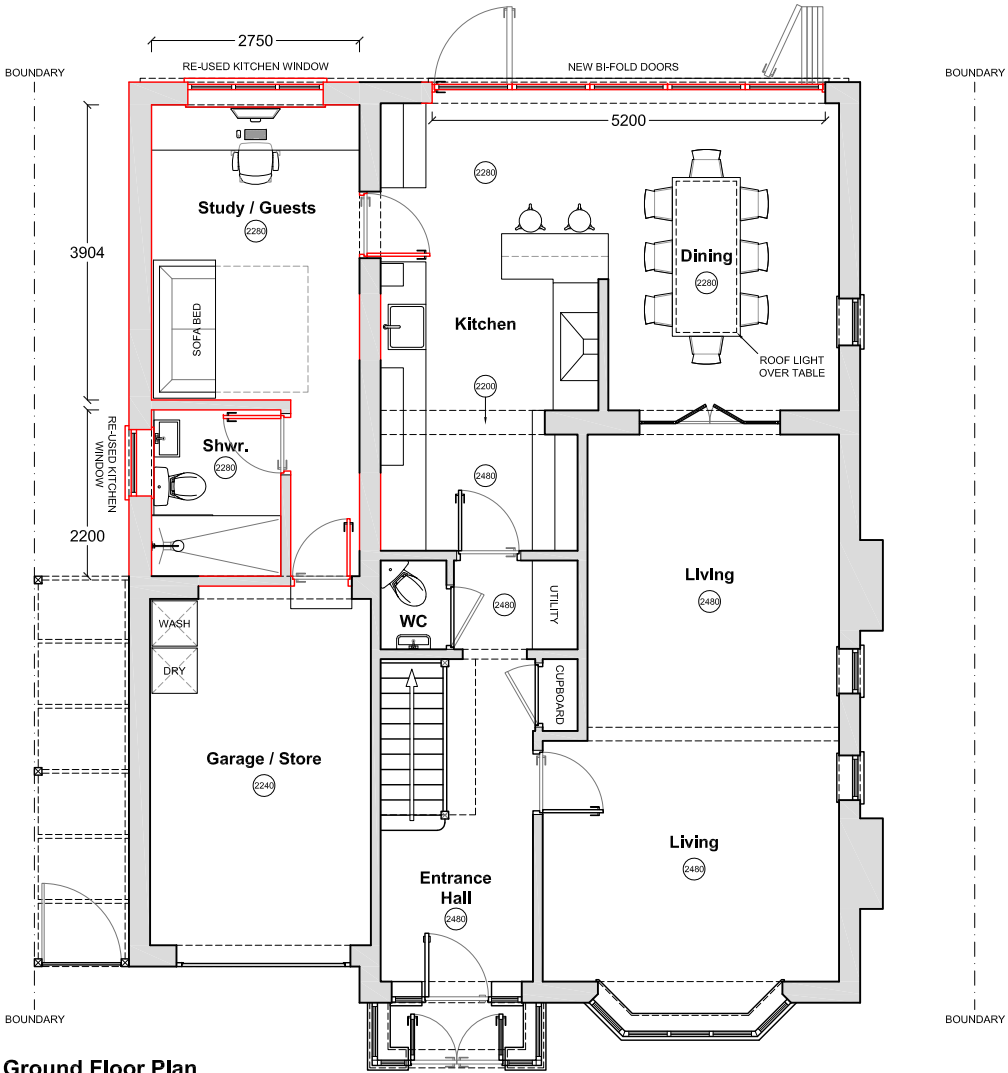

Ground Floor Plan

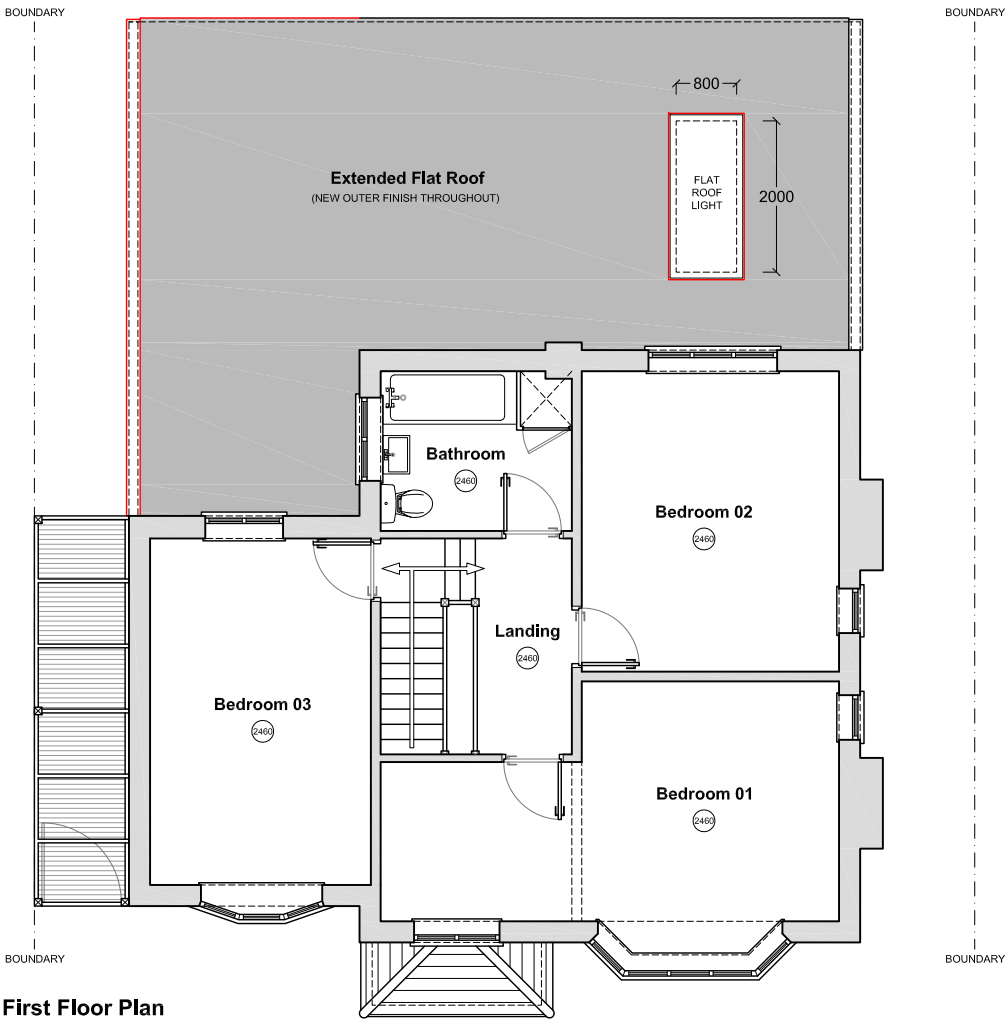


First Floor Plan

COPYRIGHT
Copyright © this drawing may not be copied (in whole or in part), retained or disclosed without the prior written consent of the planning office limited
SCALE
dimensions should be scaled with care, contractors must verify all dimensions before starting work, any discrepancies are to be reported to the planning office limited

Revisions:

* drawing created 03.12.24

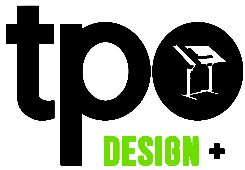

Site Address:
20 Brooklyn Drive
Emmer Green
Reading, RG4 8SS

Client:
Mr & Mrs Ilsley

Project Title:
Rear Single Storey
Extension

Drawing Title:
Proposed Floor, Roof
& Part Site Plan

Drawing Scale: 1:100@A3
Issue Date: 03.12.24

Drawn by: BRC
Revision: *

Drawing Number:
TPO763-01-04

Drawing Issue Status:
P L A N N I N G

TPO Design + (The Planning Office Limited)
25 Peppard Road, Sonning Common, RG4 9SS
T: 07747 561463
E: enquiries@tpodesign.co.uk
W: www.tpodesign.co.uk

