




Proposed Plot 04 Floorplans (1:50@A1)

 


GROSS INTERNAL AREA
182 SQM
1959 SQFT

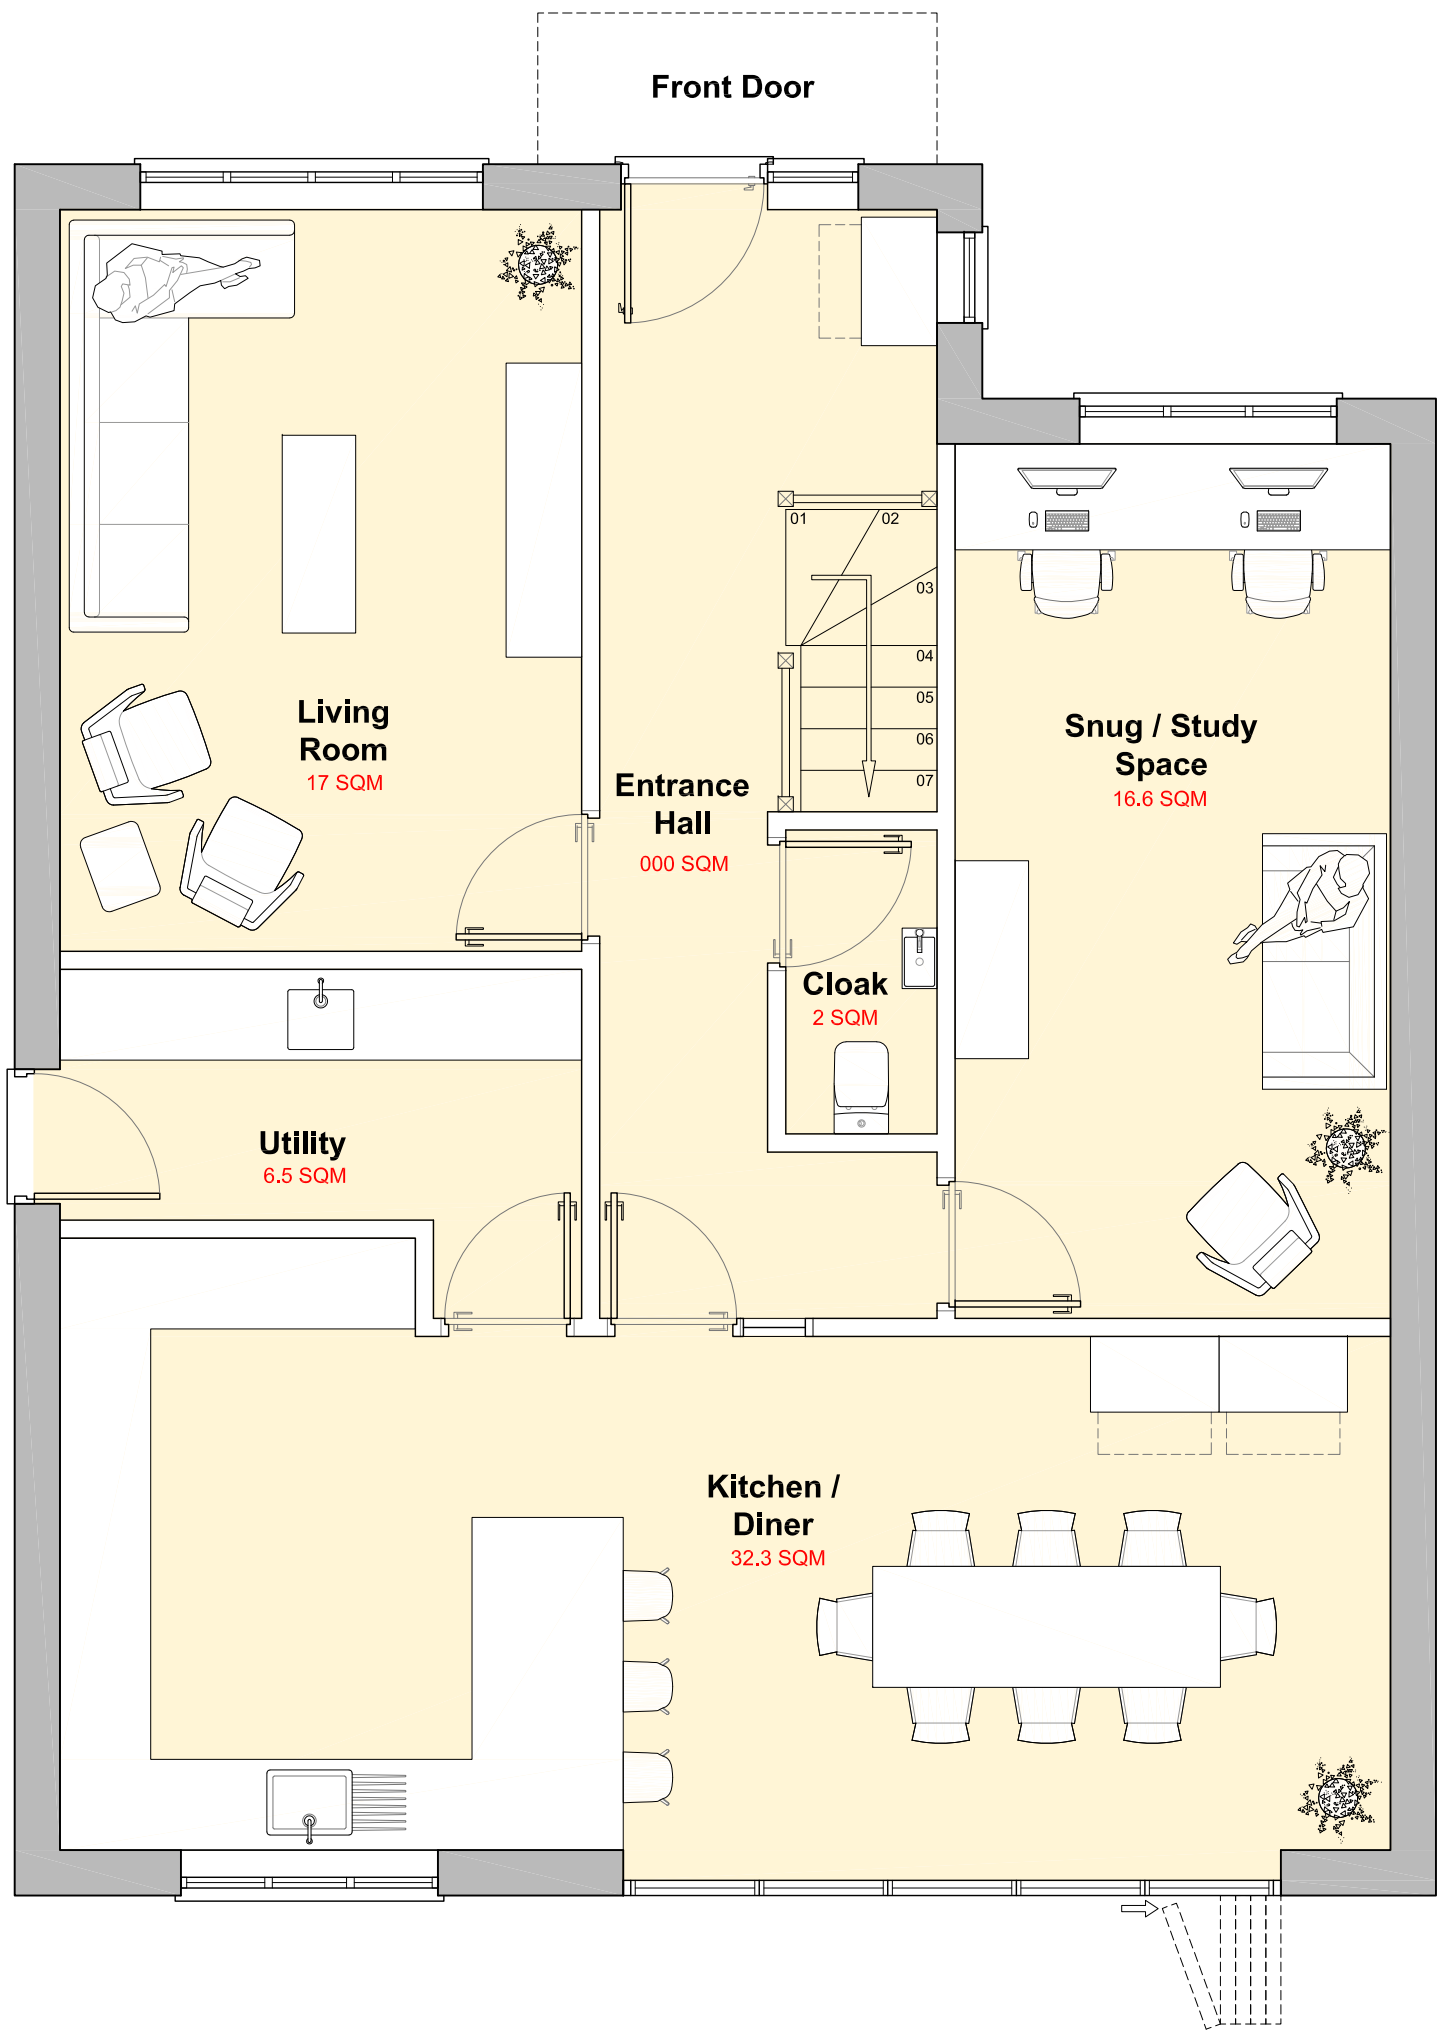

Proposed Ground Floor

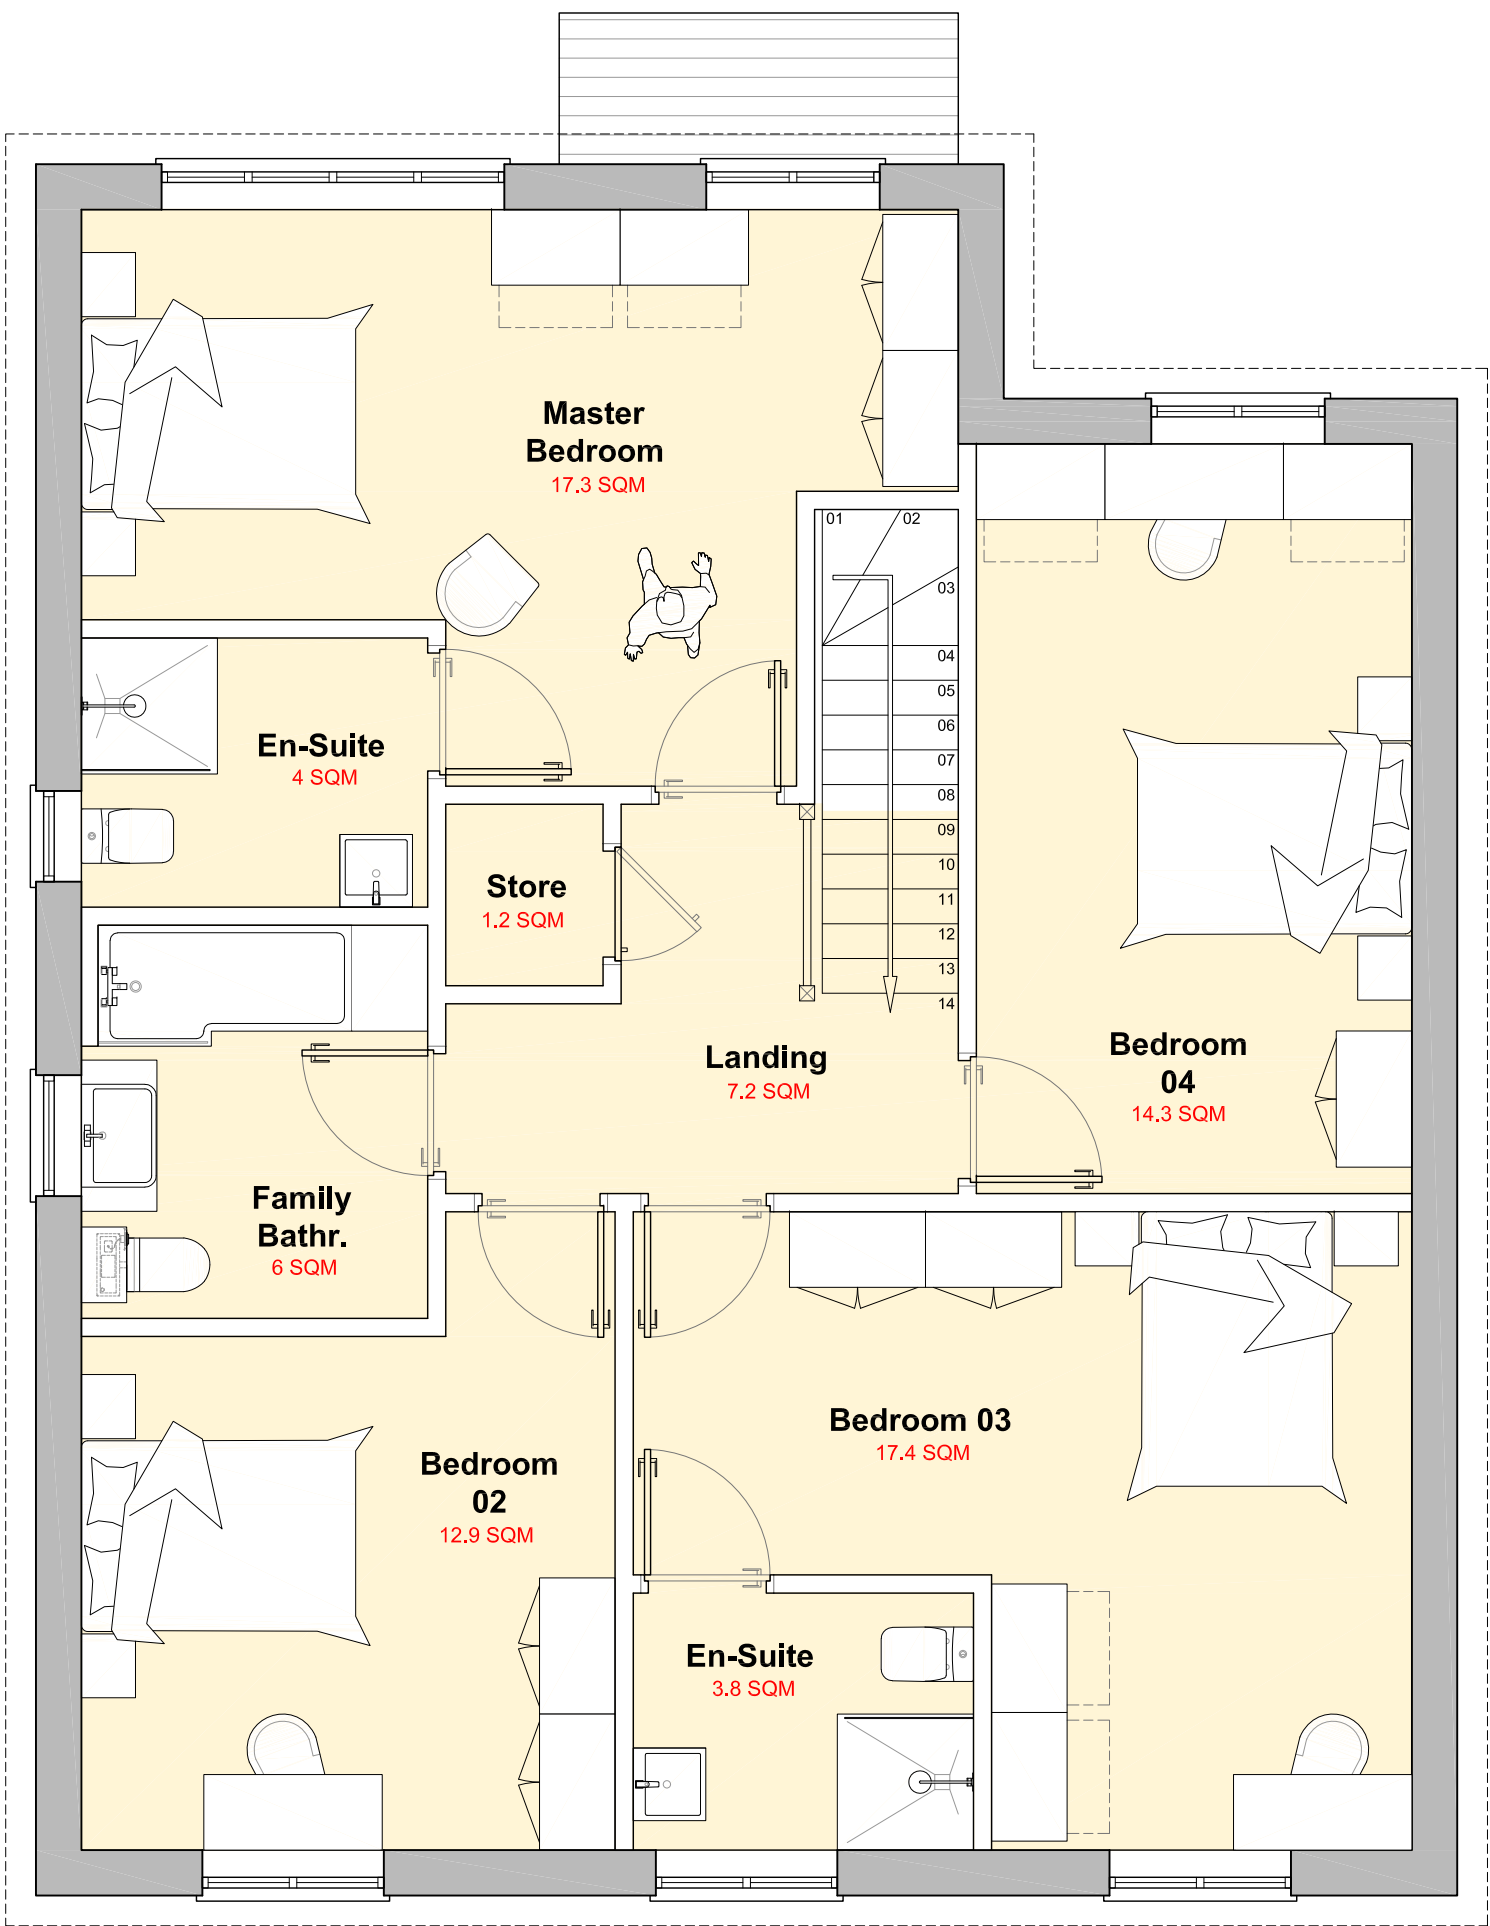

Proposed First Floor

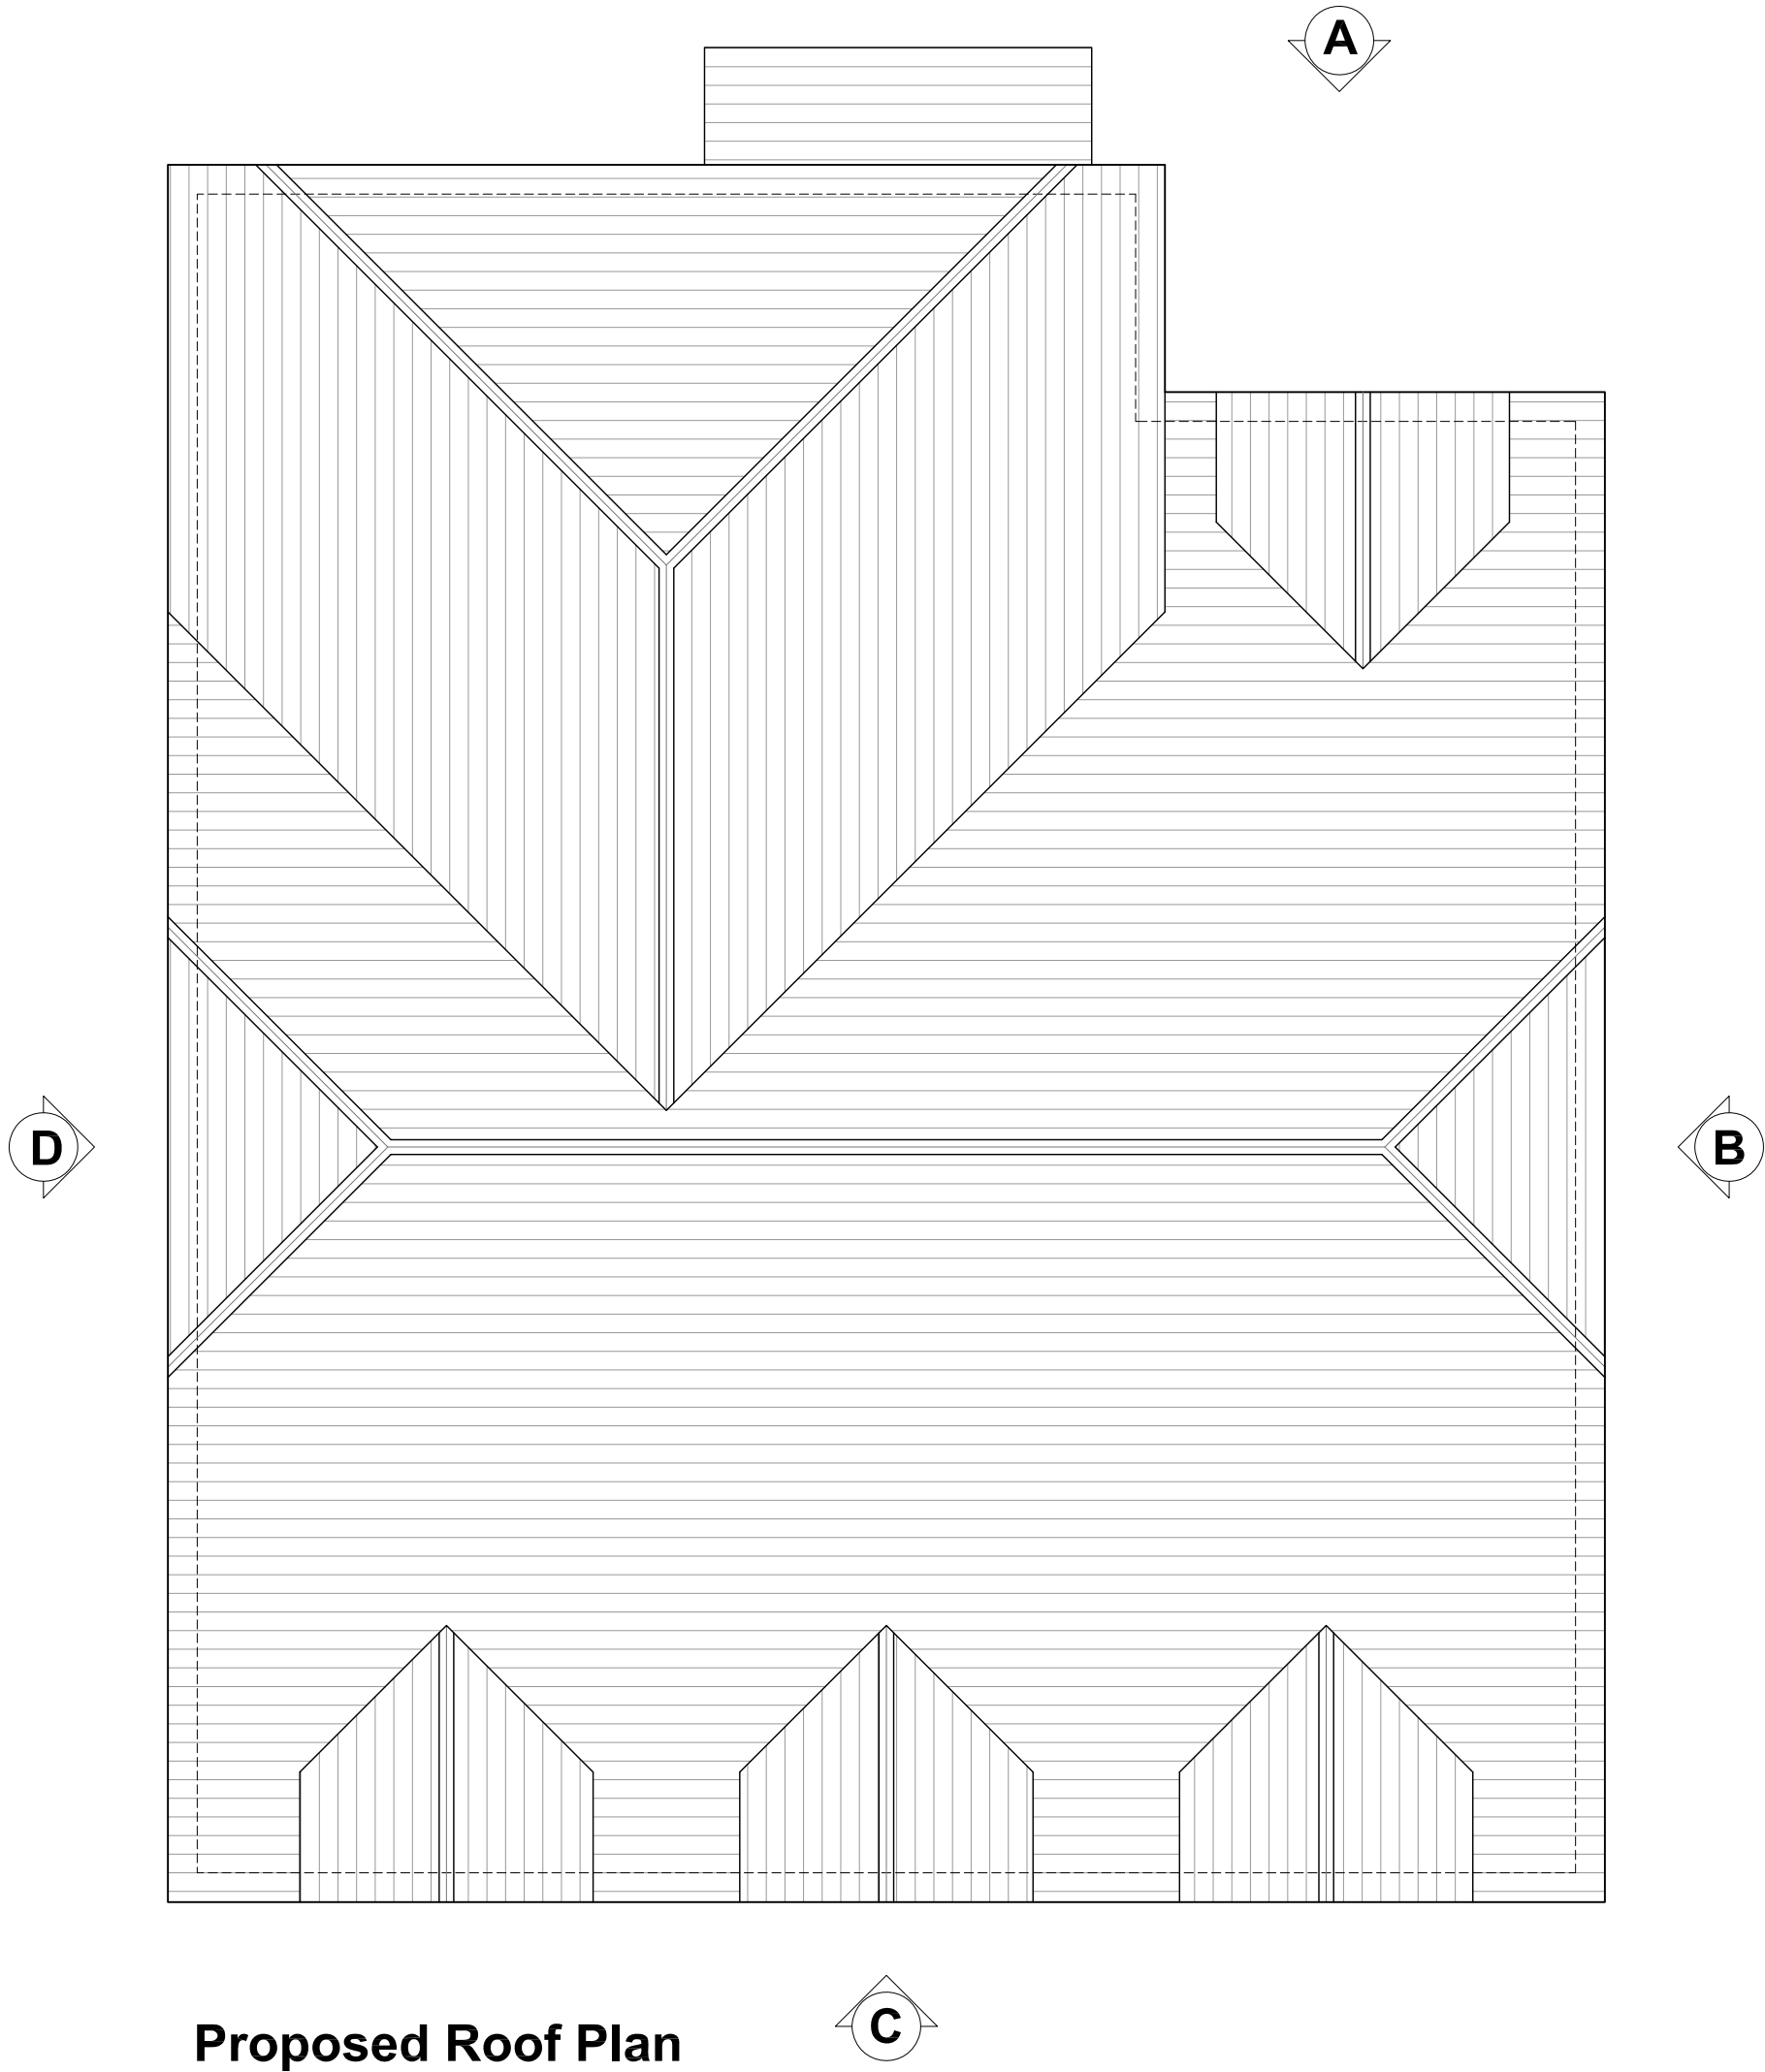

Proposed Roof Plan

COPYRIGHT
Copyright © this drawing may not be copied (in whole or in part), retained or disclosed without the prior written consent of the Hicks Development Limited
SCALE
Dimensions should be scaled with care, contractors must verify all dimensions before starting work, any discrepancies are to be reported to the Hicks Development Limited

Revisions:

* drawing created 20.08.24



Site Address:
Residential Development
Atterbury Gardens, Caversham,
Reading, RG4 7HW

Client:
Mr. Steve Hicks

Project Title:
New Residential Development

Drawing Title:
Proposed PLOT 04
Floor Plans

Drawing Scale:
1:50@A1

Issue Date:
20.08.24

Drawn by:
BRC

Revision:
*

Drawing Number:
TPO758-01-07

Drawing Issue Status:
P L A N N I N G

Hicks Developments Ltd.
Telephone: +44 (0) 118 969 0595
Email: sales@hicks-homes.com
15 Headley Road, Woodley,
Berkshire, RG5 4JB