



Proposed Plot 02 & 03 Floorplans & Elevations (1:50@A1)

 


COPYRIGHT
copyright © this drawing may not be copied (in whole or in part), retained or disclosed without the prior written consent of the Hicks Development Limited
SCALE
dimensions should be scaled with care, contractors must verify all dimensions before starting work, any discrepancies are to be reported to the Hicks Development Limited

Revisions:


★ drawing created 20.08.24

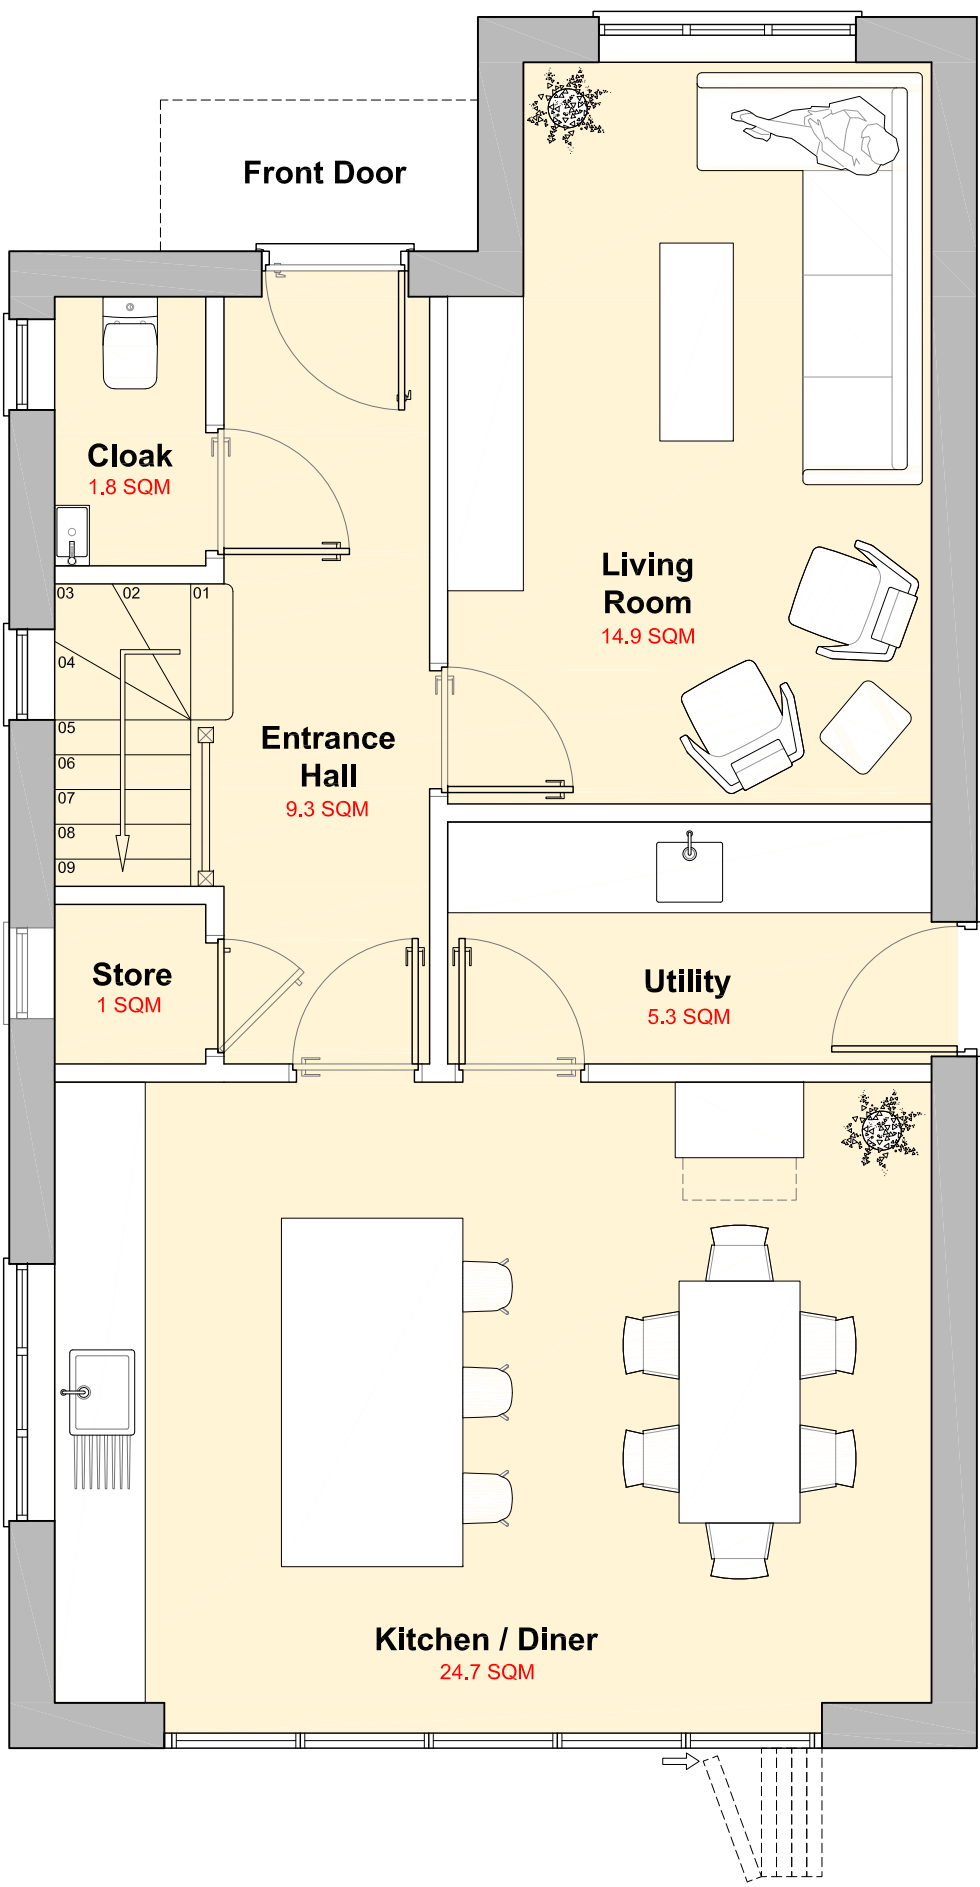


Proposed Ground Floor

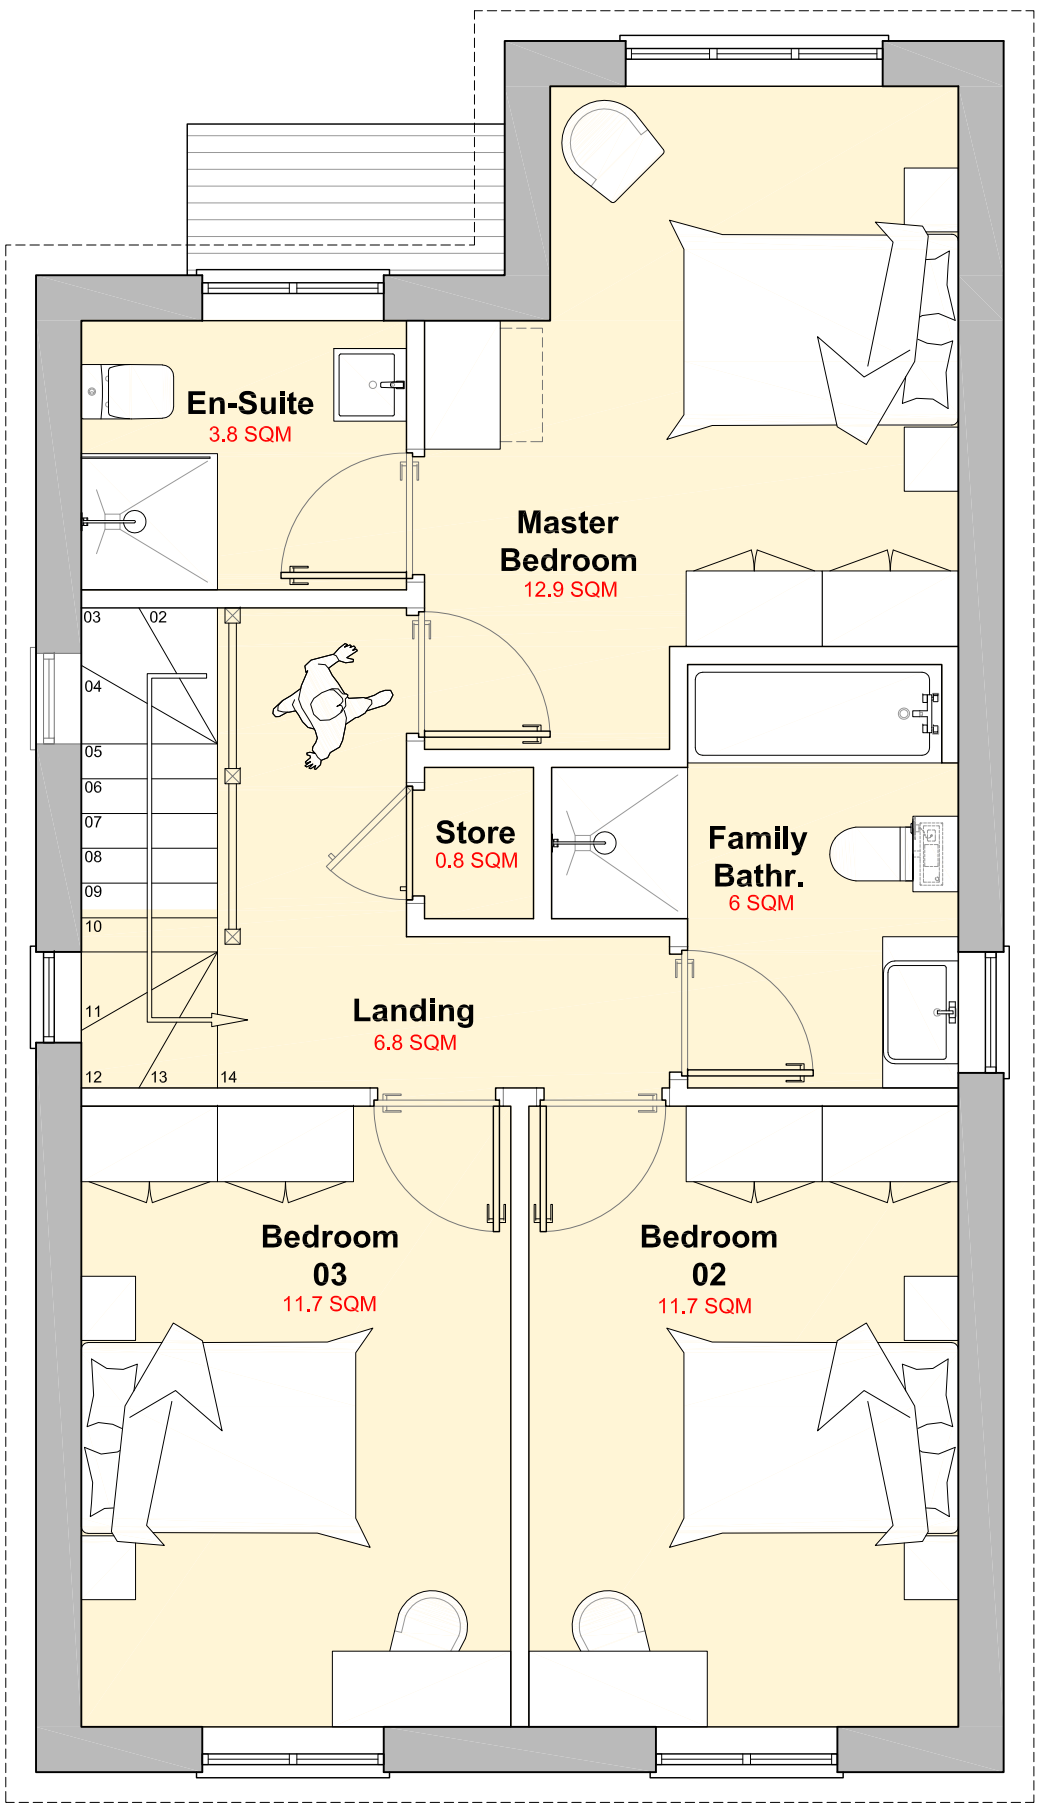

Proposed First Floor

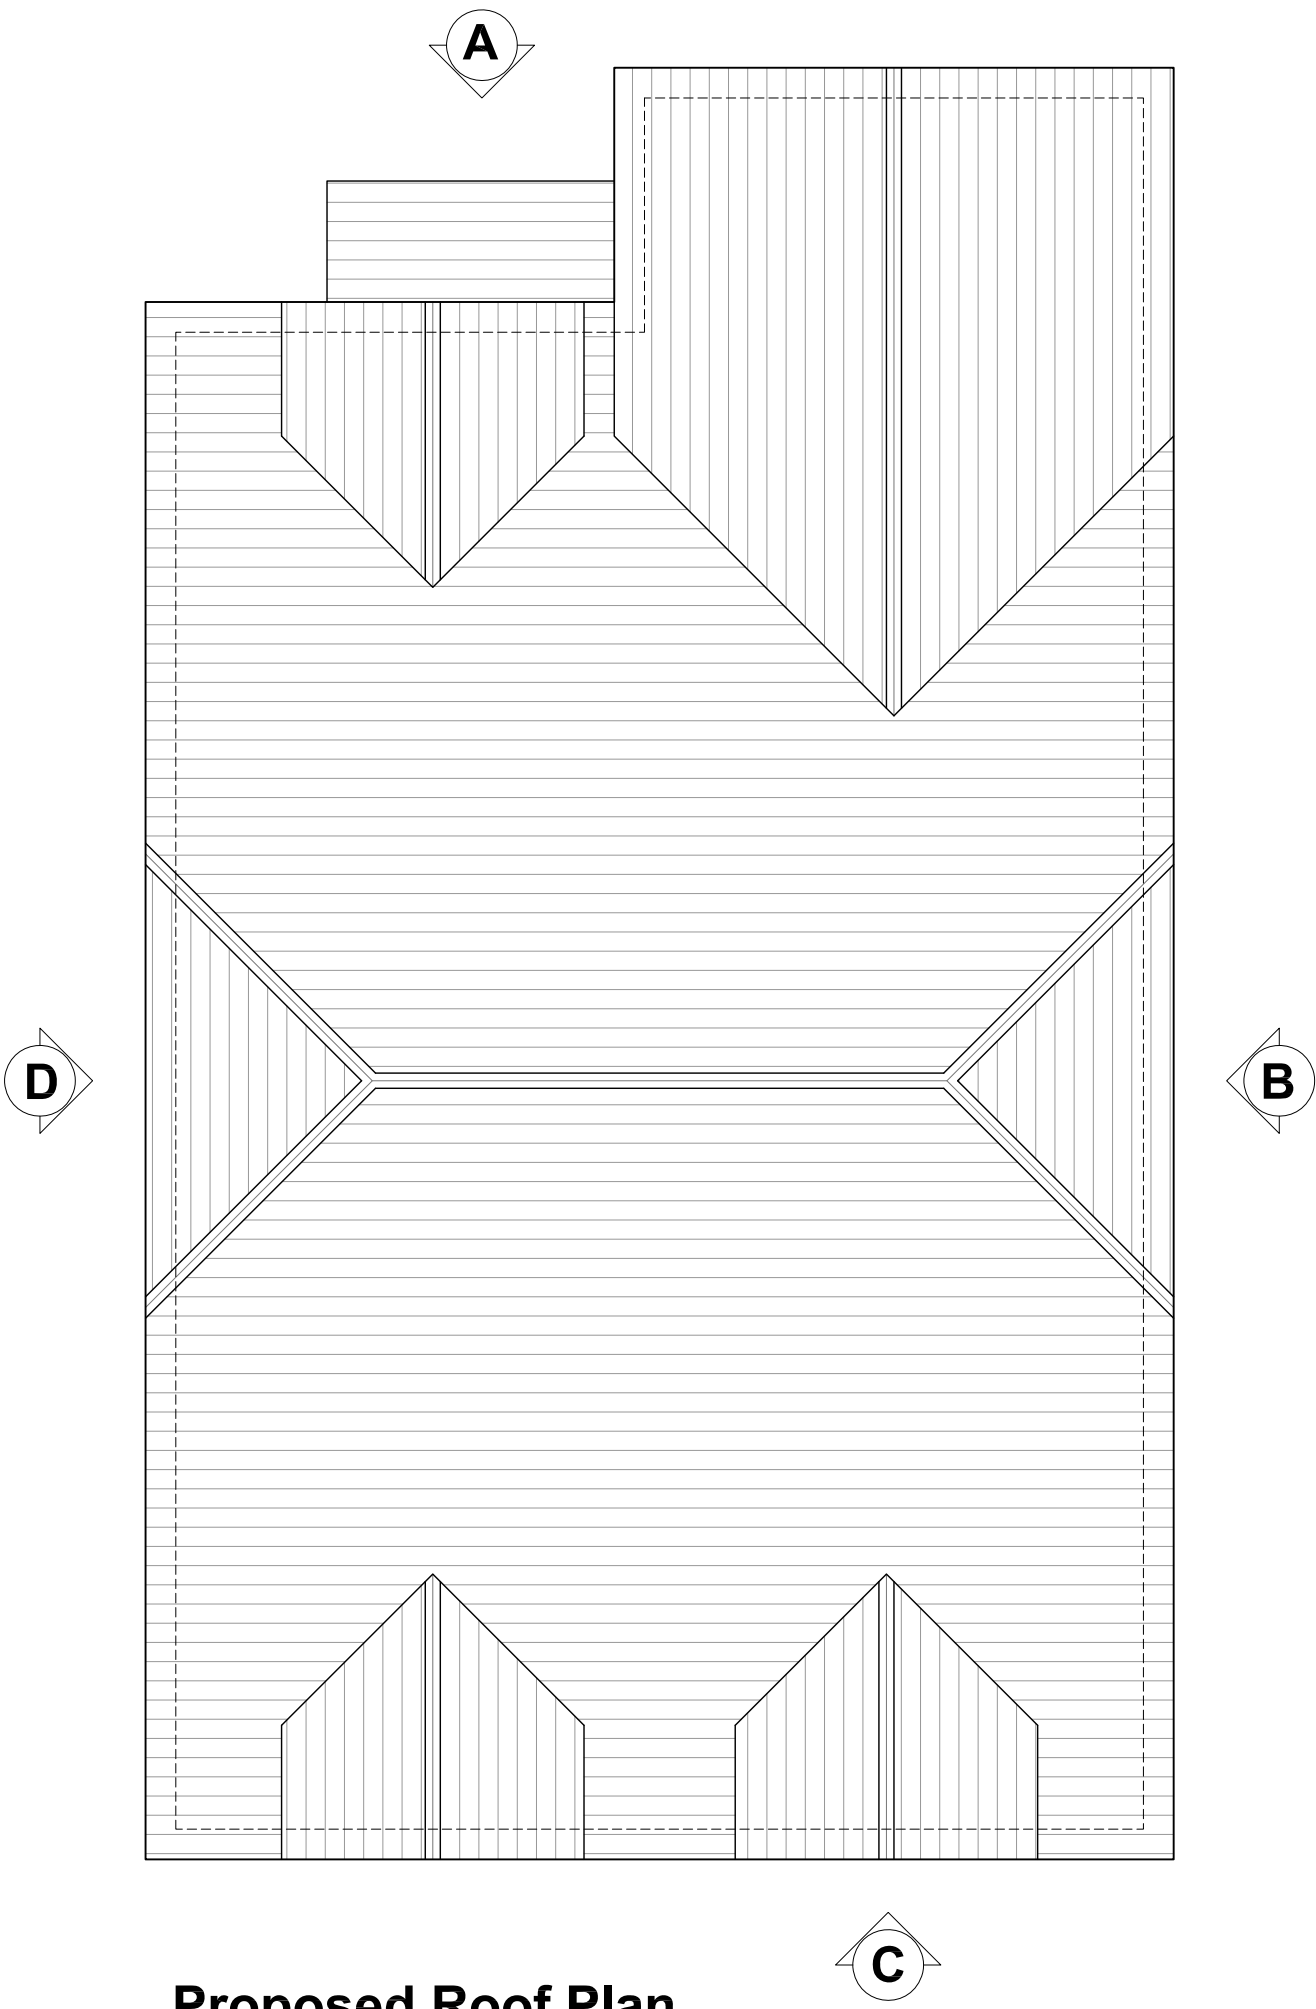

Proposed Roof Plan

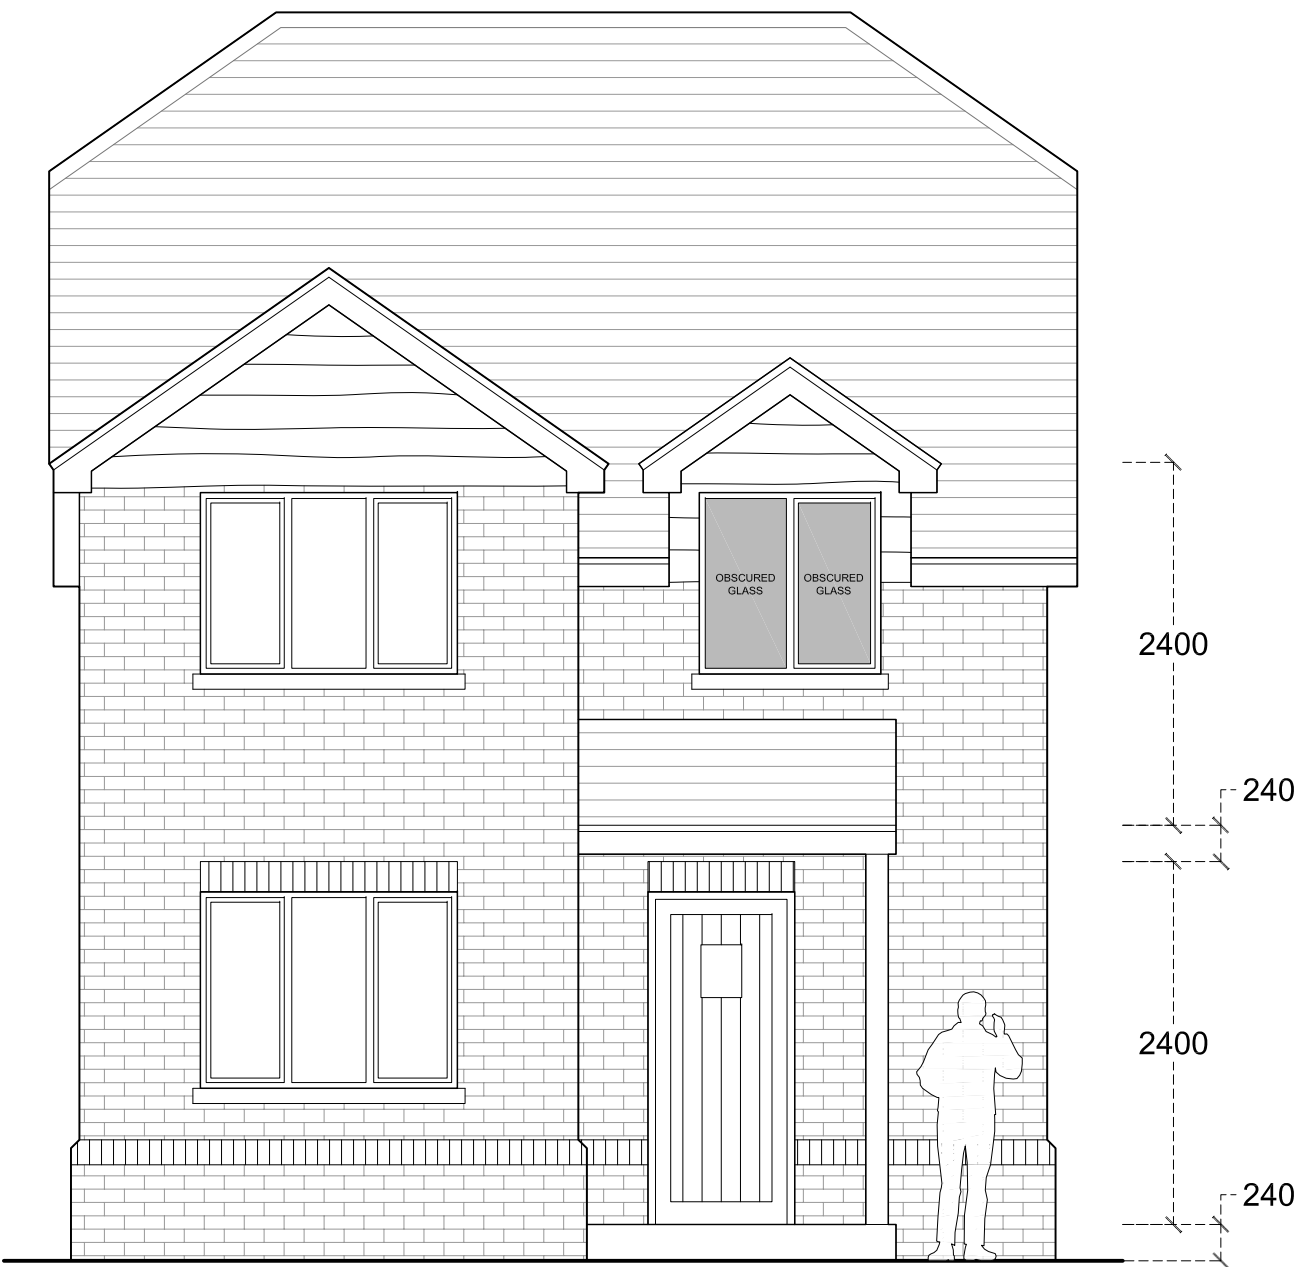

Elevation A


GROSS INTERNAL AREA
117 SQM
1259 SQFT



Elevation B



Elevation C

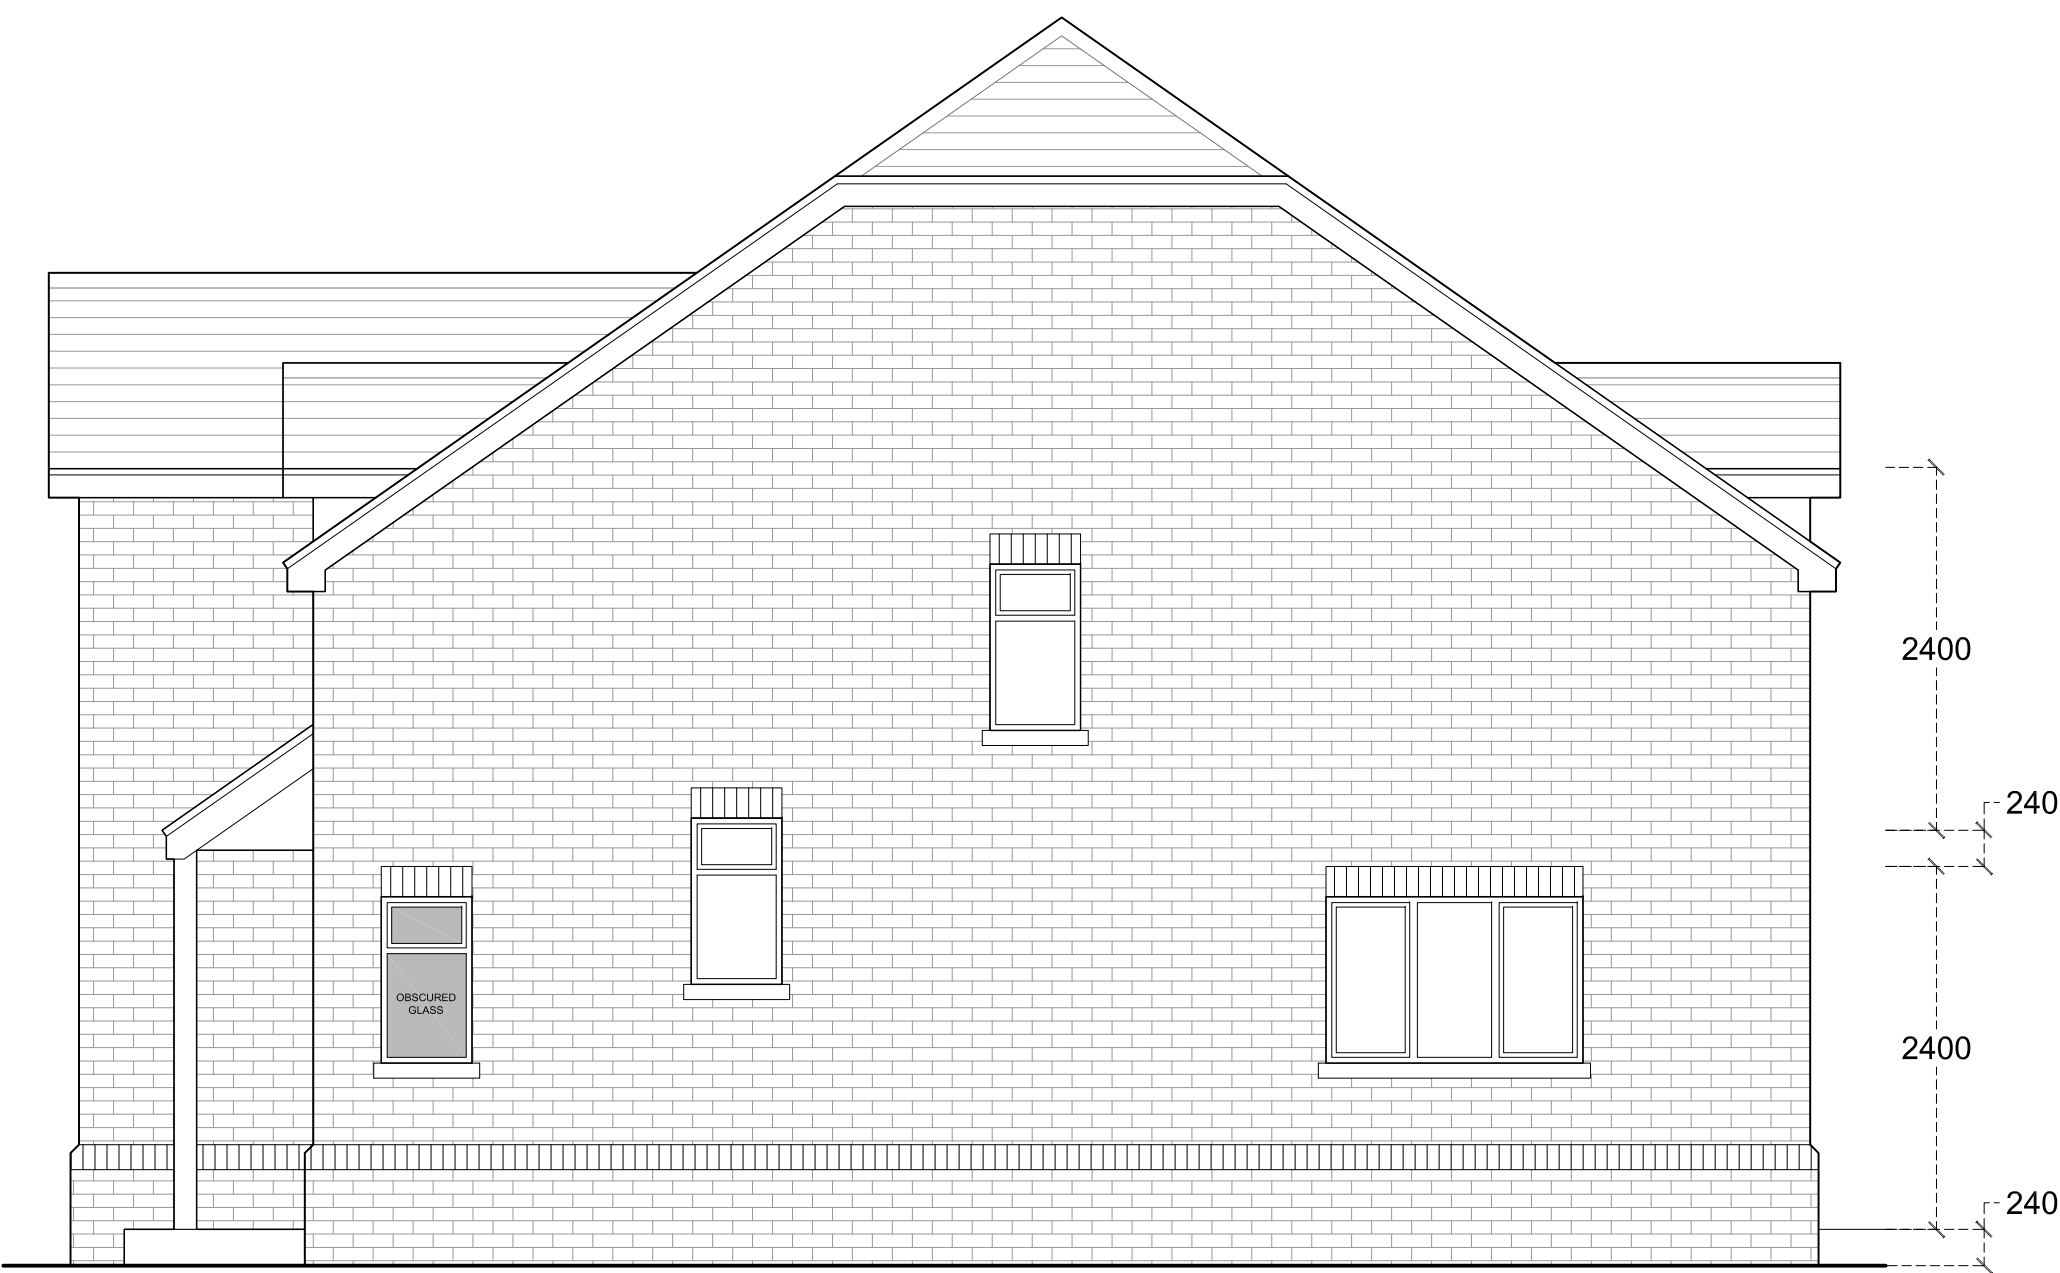

Elevation D



★ Site Address:
Residential Development
Atterbury Gardens, Caversham,
Reading, RG4 7HW

★ Client:
Mr. Steve Hicks

★ Project Title:
New Residential Development

★ Drawing Title:
Proposed PLOT 02 & 03
Floor Plans & Elevations

★ Drawing Scale:
1:50@A1

★ Issue Date:
20.08.24

★ Drawn by:
BRC

★ Revision:
★

★ Drawing Number:
TPO758-01-06

★ Drawing Issue Status:
P L A N N I N G

Hicks Developments Ltd.
Telephone: +44 (0) 118 969 0595
Email: sales@hicks-homes.com
15 Headley Road, Woodley,
Berkshire, RG5 4JB