
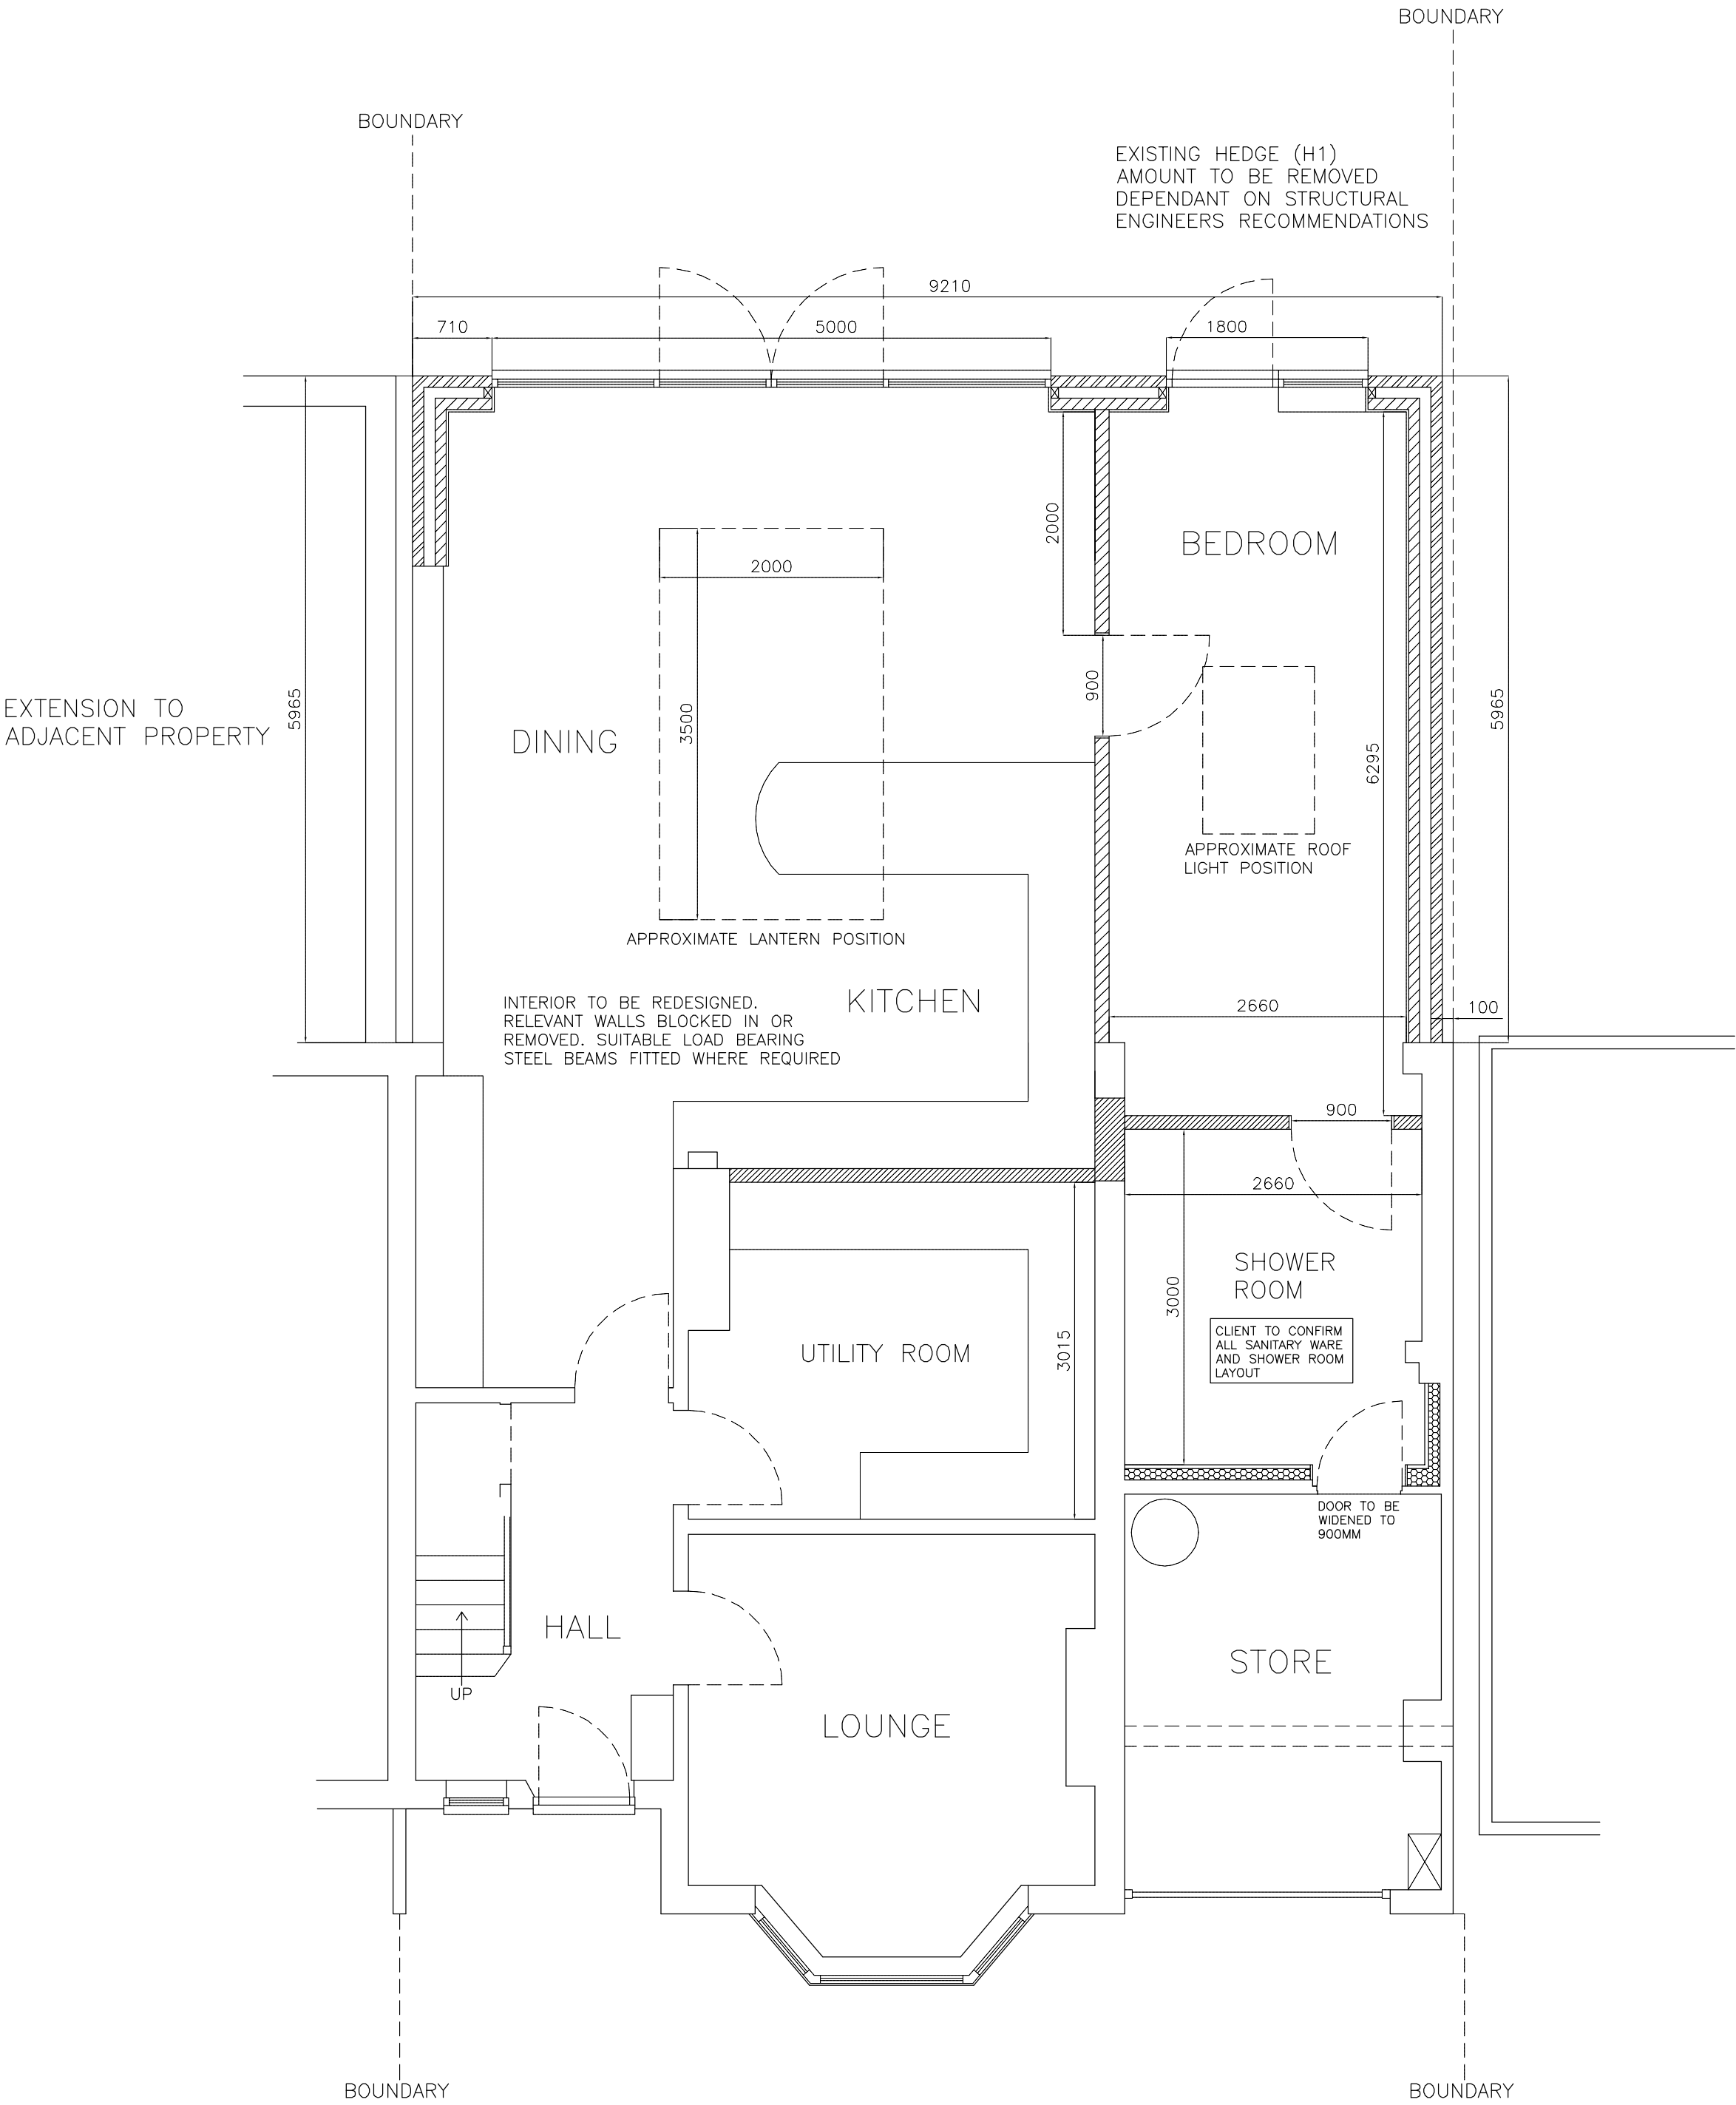


 

PROPOSED GROUND FLOOR PLAN

SINGLE STOREY REAR EXTENSION		DRAWING NO. TG.004 DATE 10.9.24 SCALE 1:50
MR AND MRS TANG	42 BUXTON AV CAVERSHAM BERKS RG4 7BU	