



DEVELOPMENTS IN DESIGN LTD


WWW.DEVELOPMENTSINDESIGN.CO.UK
TEL.01344 641286

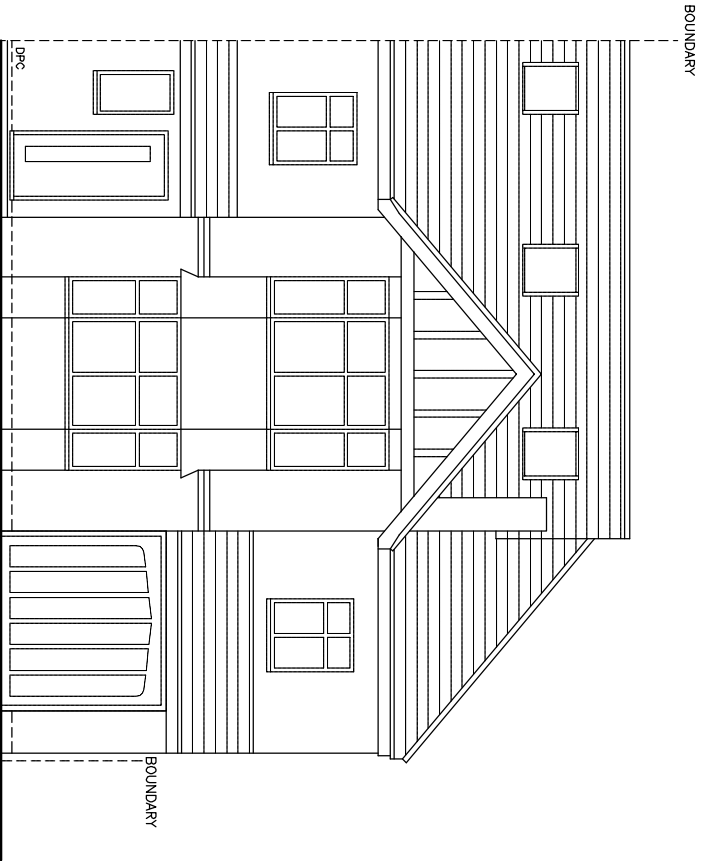


EXISTING FRONT ELEVATION

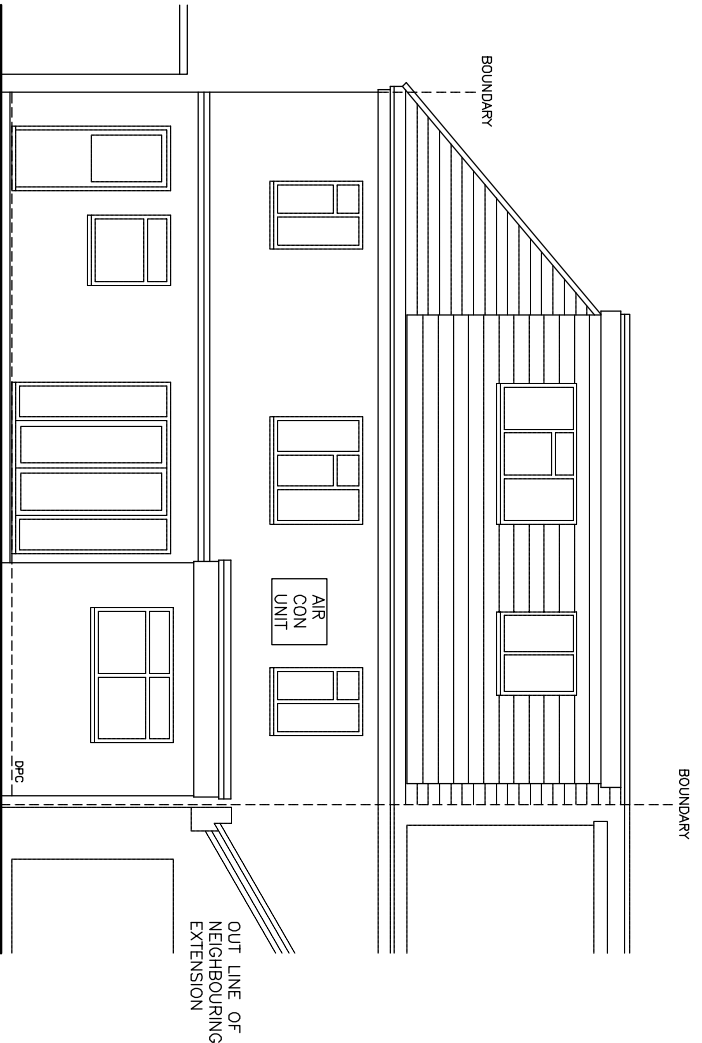

EXISTING REAR ELEVATION

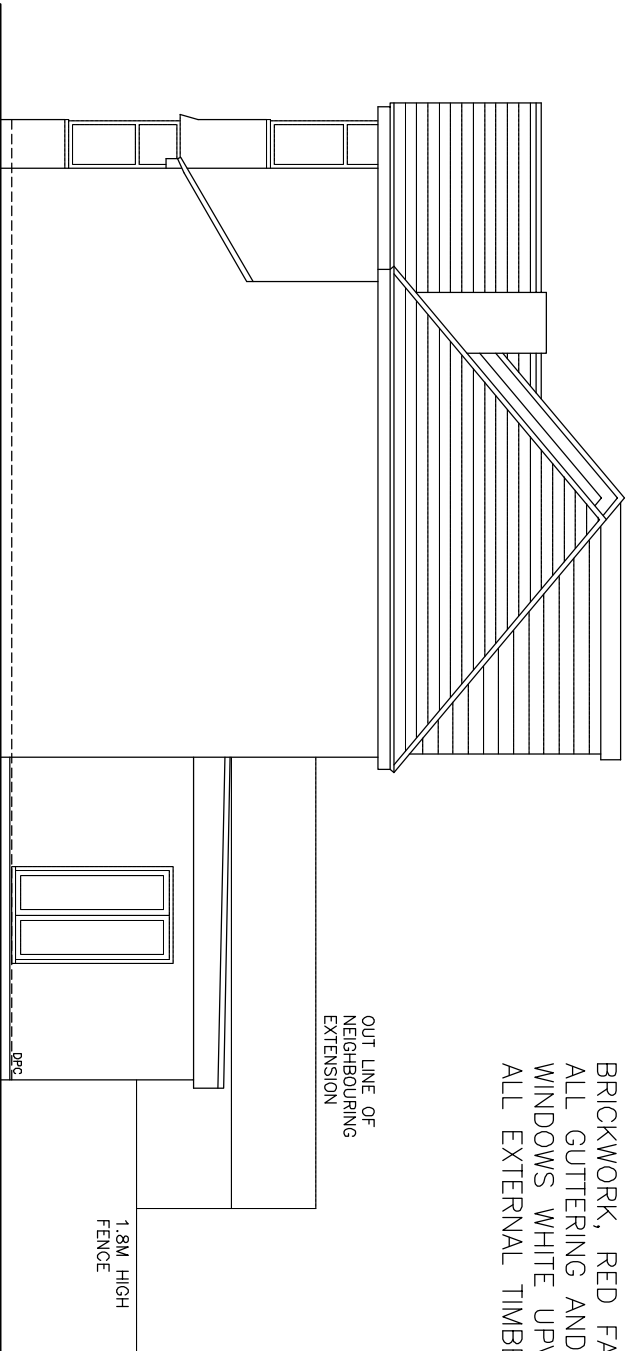

EXISTING SIDE ELEVATION

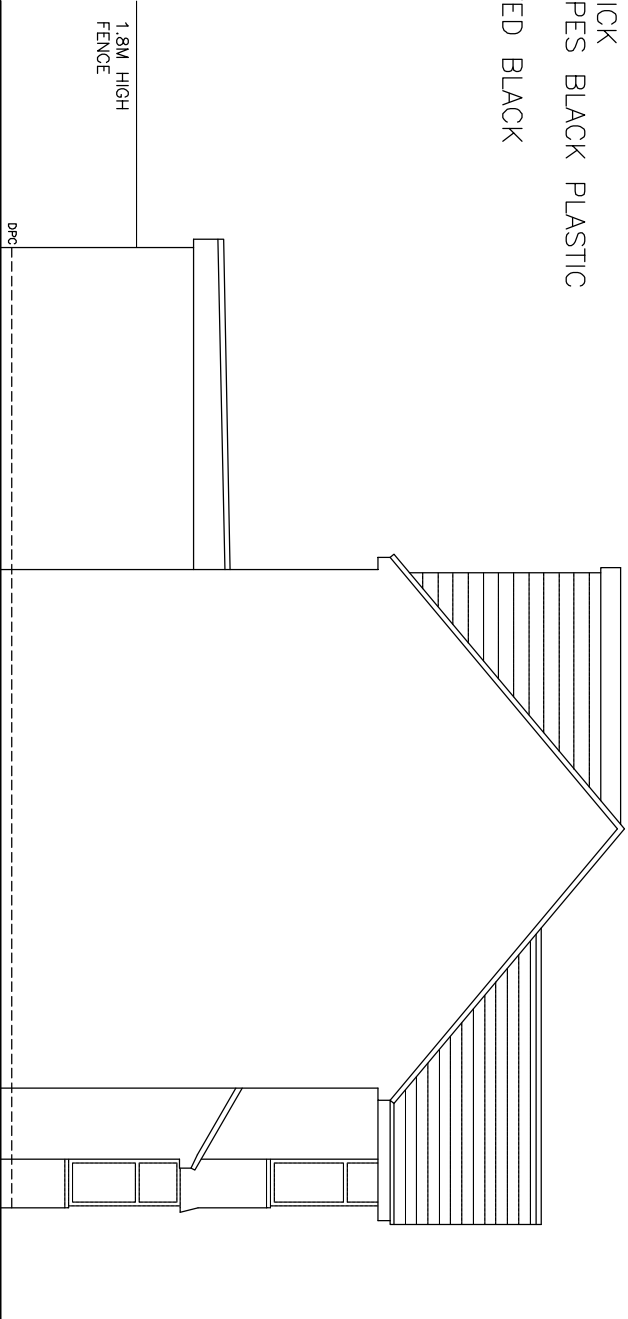


EXISTING SIDE ELEVATION

BRICKWORK, RED FACING BRICK
ALL GUTTERING AND DOWNPIPES BLACK PLASTIC
WINDOWS WHITE UPVC
ALL EXTERNAL TIMBER PAINTED BLACK

SINGLE STOREY REAR EXTENSION

MR AND MRS TANG

42 BUXTON AV CAVERSHAM BERKS RG4 7BU

 

DRAWING NO. TG.001
DATE 10.9.24
SCALE 1:100