



Architectural Designers
& Surveyors
Newbury (01635) 864956

PROPERTY SERVICES

DRAWING No.

24/369/11A&C


DRAWN: AMF

SCALE: 1:100


DATE: Sept 24

SITE: 35 Northumberland Avenue - Reading - Berks


Proposed Extension

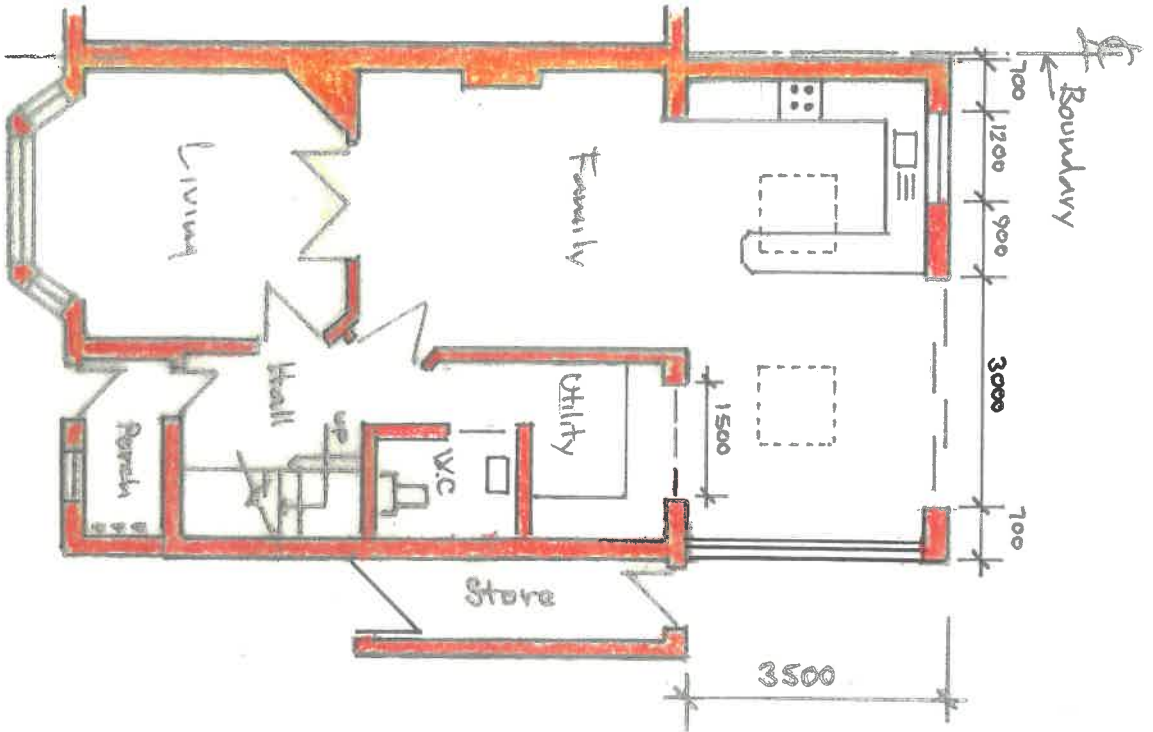

Rear Elevations

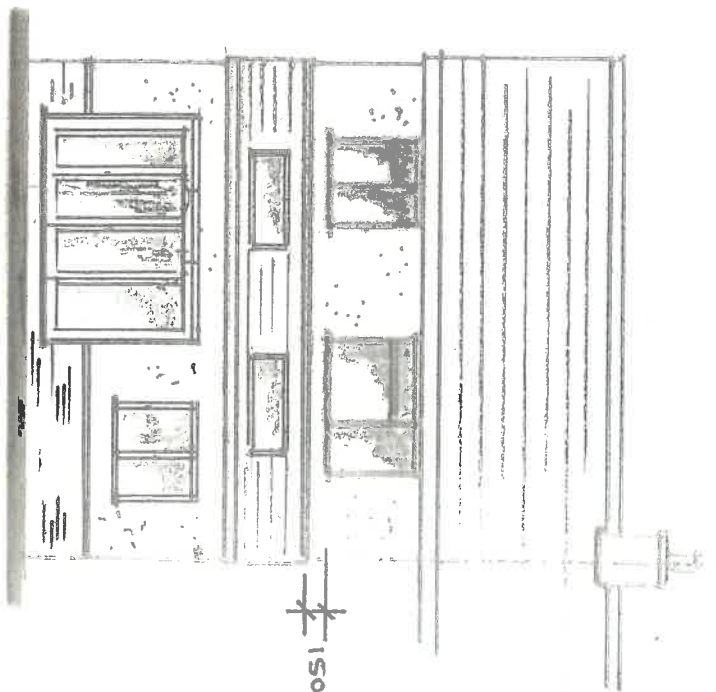

Side Elevations

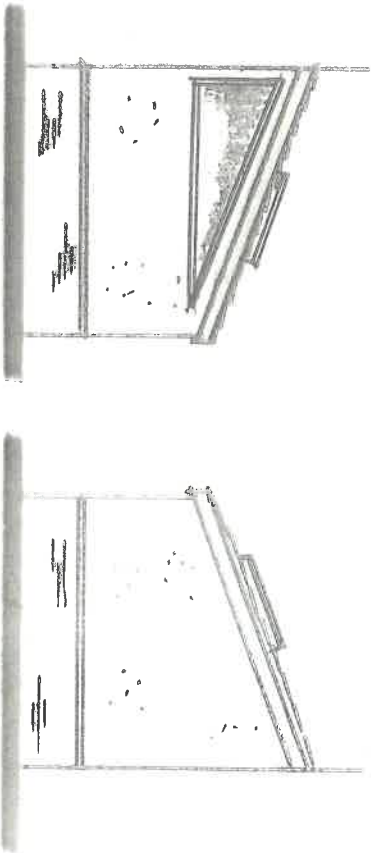

1:100