




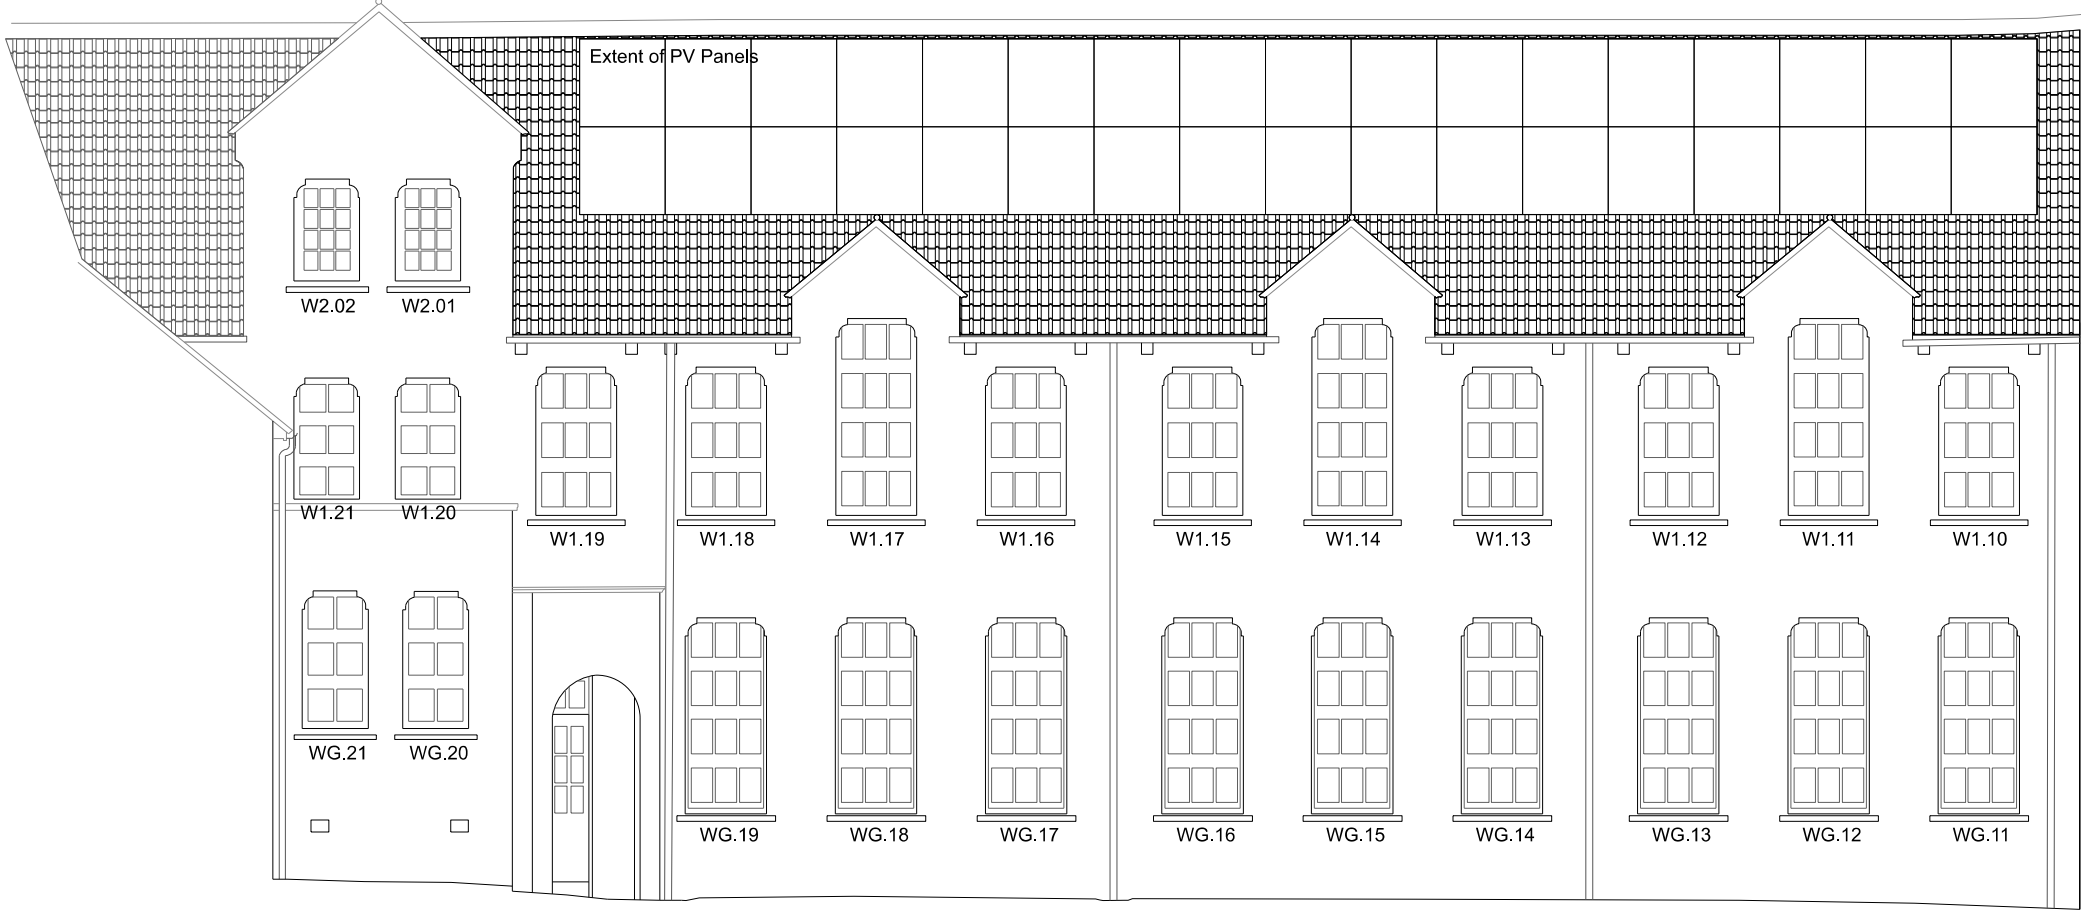

Proposed South Elevation

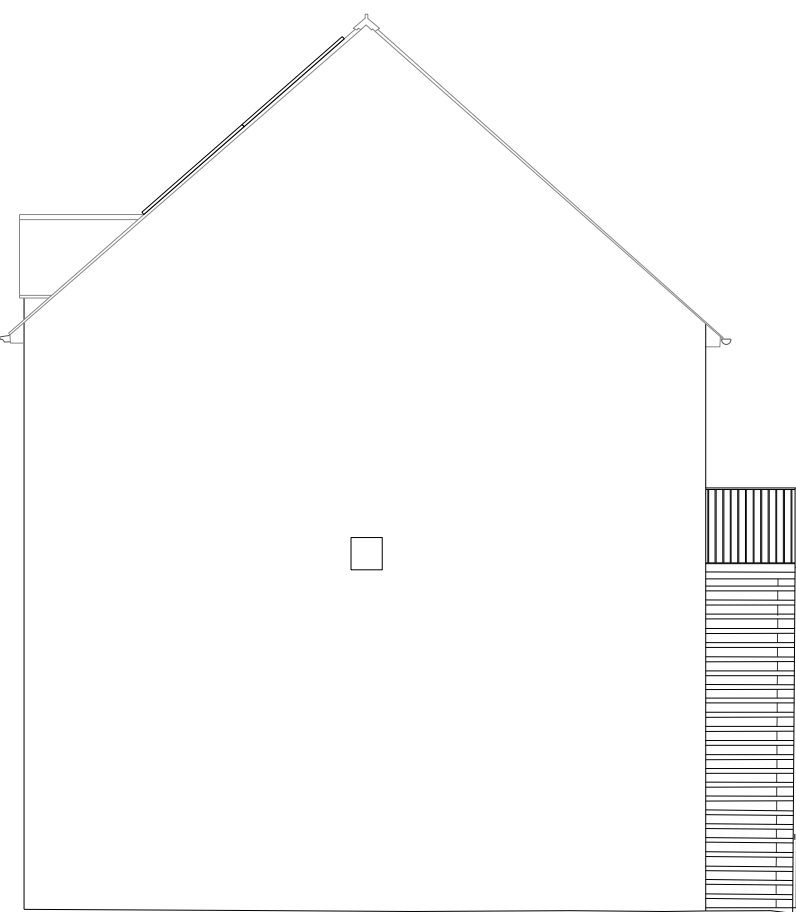


Proposed East Elevation 1

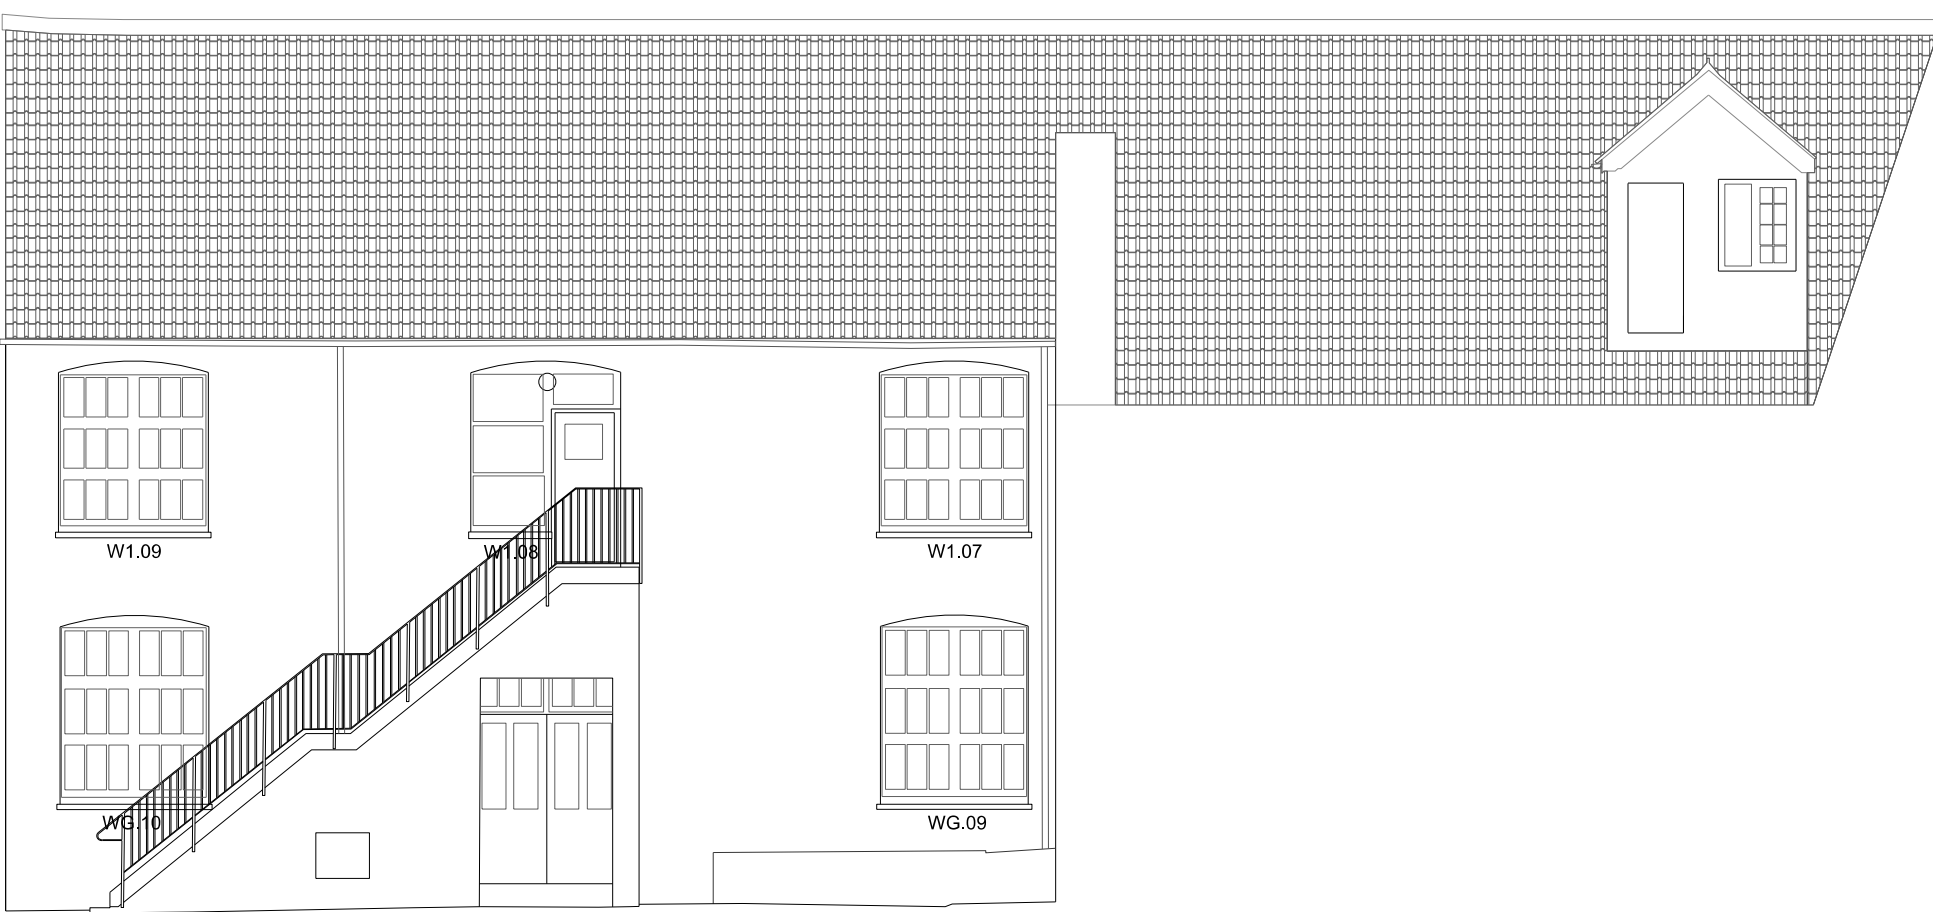


Proposed North Elevation 1


Proposed Finishes
Windows - UPVC framed triple glazed windows
Roof - Replacement Bridgwater Tiles with PV Panels
of the South slope

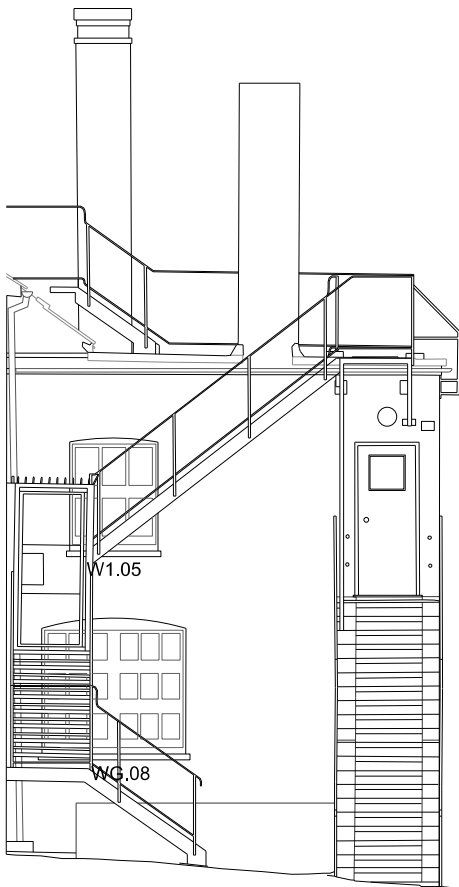


Proposed East Elevation 2

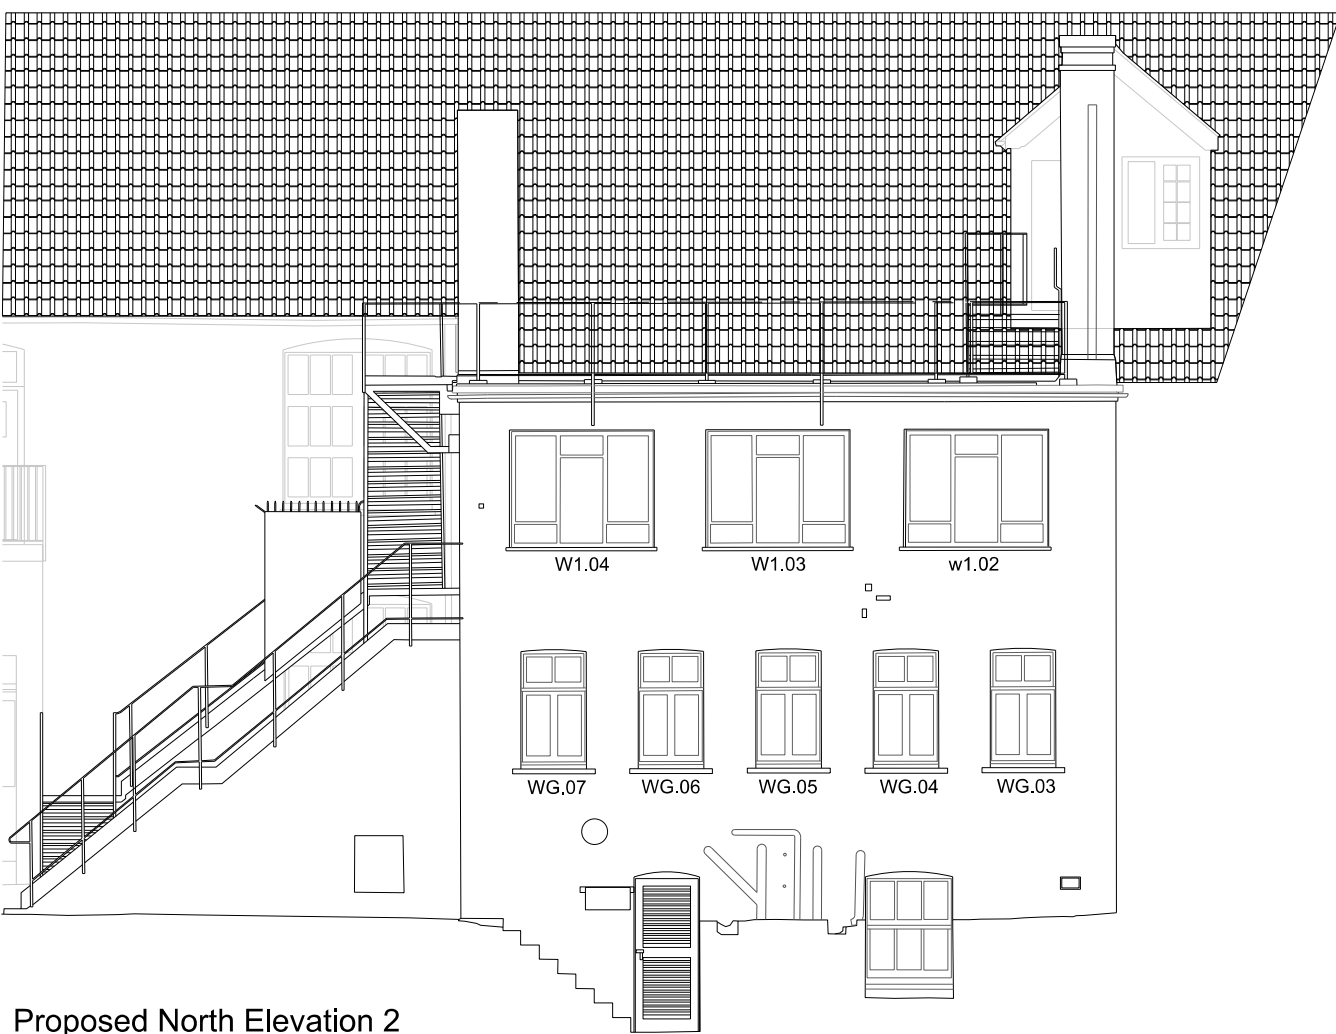

Proposed North Elevation 2

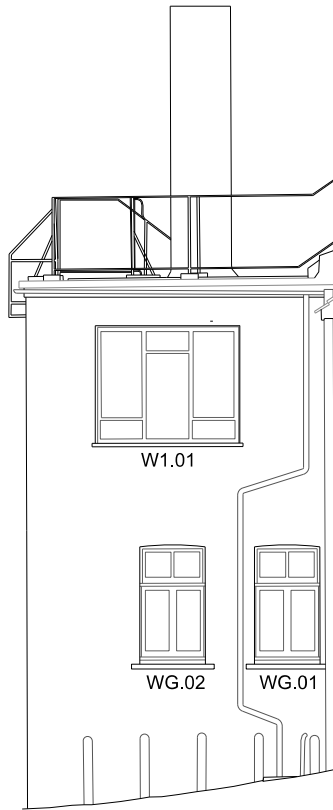

Proposed West Elevation

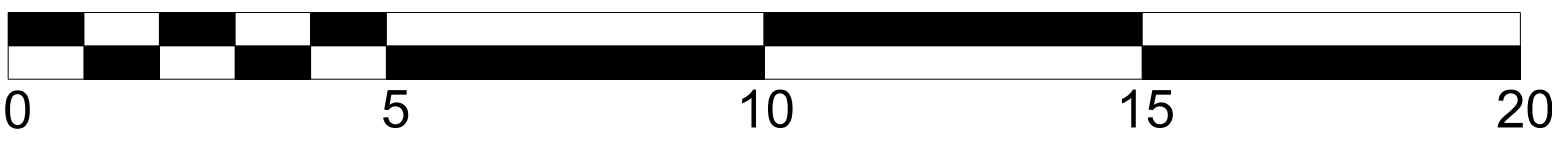

SCALE BAR 1:100

KEY PLAN:

Notes:

- ALL DIMENSIONS ARE TO BE CHECKED ON SITE BEFORE THE COMMENCEMENT OF WORKS. ANY DISCREPANCIES ARE TO BE REPORTED TO THE ARCHITECT & ENGINEER FOR VERIFICATION. FIGURED DIMENSIONS ONLY ARE TO BE TAKEN FROM THIS DRAWING.
- THIS DRAWING TO BE READ IN CONJUNCTION WITH ALL RELEVANT ENGINEERS' AND SERVICE ENGINEERS' DRAWINGS & SPECIFICATIONS. THIS DRAWING IS COPYRIGHT.

P02 11.12.24 Extent of PV panels confirmed on elevationTP -

P01 30.04.24 Issued for PlanningTP -

Rev	Date	Description	By	Ckd
Employer :				
ABB Document number:			Revision:	
Reason For Issue	Date	Author	Checker	Approved

THE BUSH CONSULTANCY

Document No:

Revision:

Reason For Issue	Date	Author	Checker	Approved
Project Title: ST JOSEPHS COLLEGE READING				
Drawing Title: PROPOSED ELEVATIONS				
Purpose of Issue: Planning				
Project No: 3860		Status: S0		
Drawn TP	Checked TP	Scale @ A1 1 : 100	Issue Date 30.04.24	
Revising Number: 3860-TBC-V0-ZZ-DR-A-2000				Revision: P02

This drawing is the copyright of The Bush Consultancy