




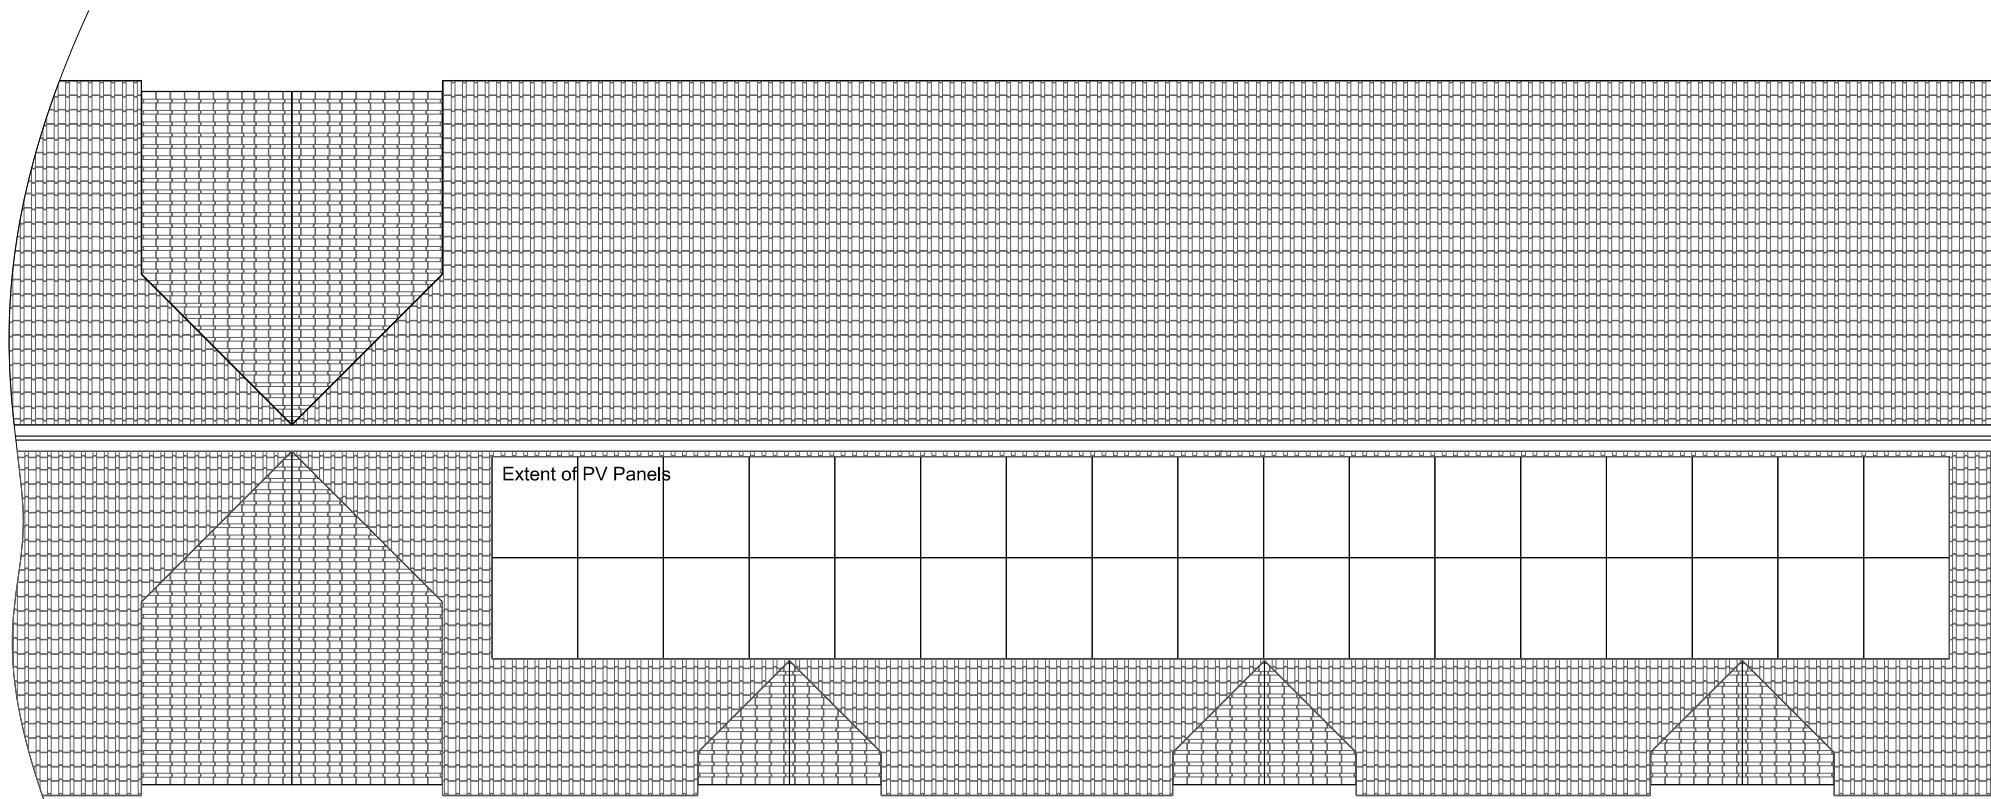

Proposed Roof Plan

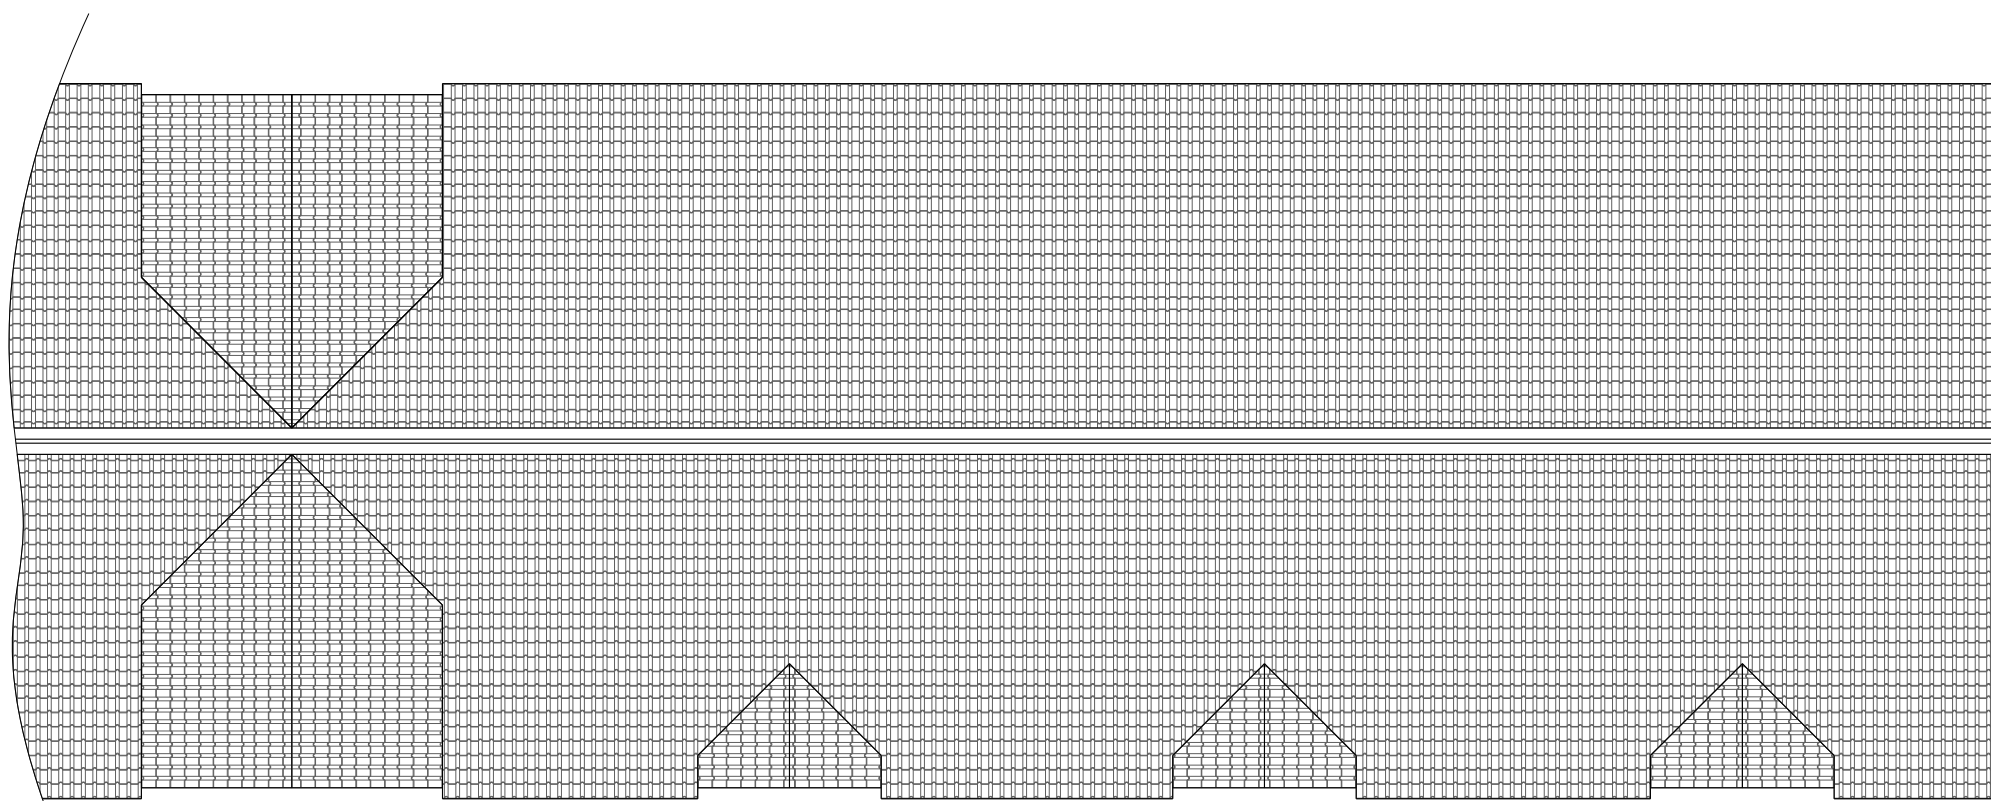

Existing Roof Plan

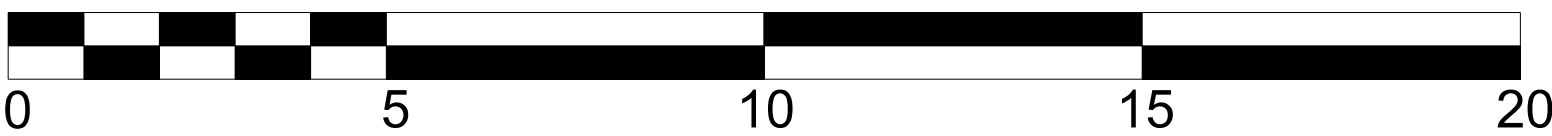

SCALE BAR 1:100

KEY PLAN:

Notes:

1. ALL DIMENSIONS ARE TO BE CHECKED ON SITE BEFORE THE COMMENCEMENT OF WORKS. ANY DISCREPANCIES ARE TO BE REPORTED TO THE ARCHITECT & ENGINEER FOR VERIFICATION. FIGURED DIMENSIONS ONLY ARE TO BE TAKEN FROM THIS DRAWING.

2. THIS DRAWING TO BE READ IN CONJUNCTION WITH ALL RELEVANT ENGINEERS' AND SERVICE ENGINEERS' DRAWINGS & SPECIFICATIONS. THIS DRAWING IS COPYRIGHT.

P01	11.12.24	Issued for Planning	TP	-
Rev	Date	Description	By	Ckd
Employer :				
ABB Document number:				
Revision:				
Reason For Issue	Date	Author	Checker	Approved

THE BUSH CONSULTANCY

Document No:					Revision:				
Reason For Issue	Date	Author	Checker	Approved					

Project Title:

ST JOSEPHS COLLEGE
READING

Drawing Title:

EXISTING & PROPOSED
ROOF PLANS

Purpose of Issue:

Planning

Project No:				Status:			
3860				S0			
Drawn		Checked		Scale @ A1		Issue Date	
TP		TP		1 : 100		11.12.24	
Drawing Number:						Revision:	
3860-TBC-V0-ZZ-DR-A-0210						P01	