



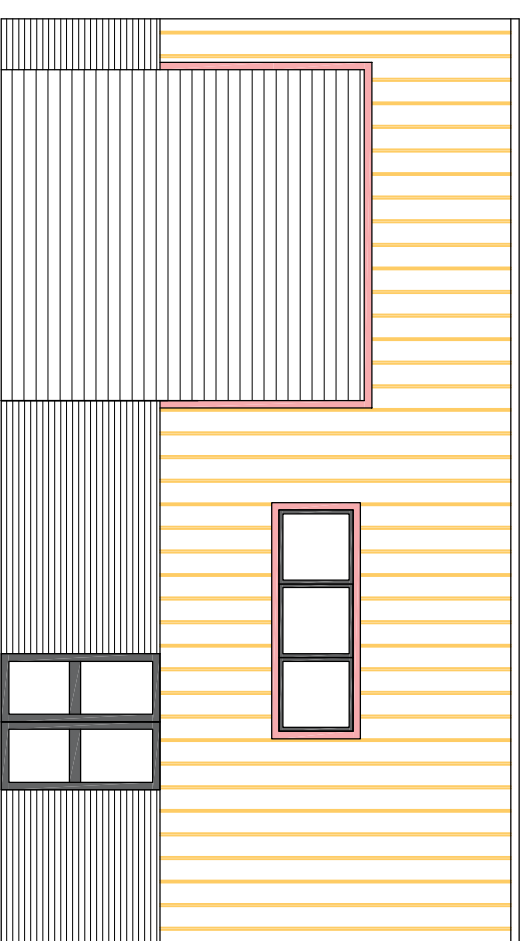


roller shutter

FRONT ELEVATION

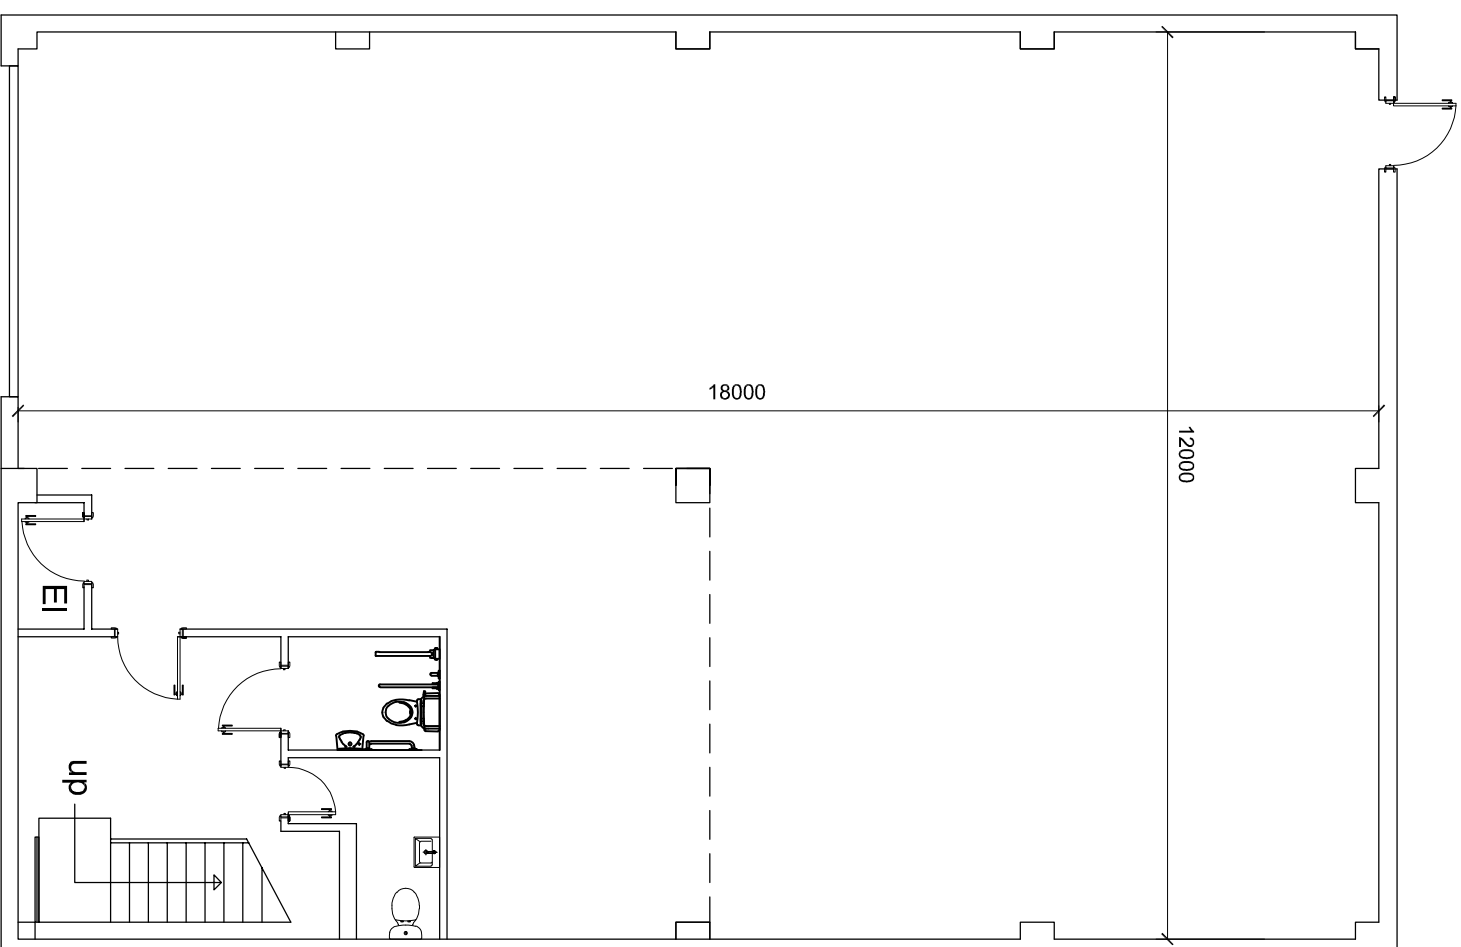

GROUND

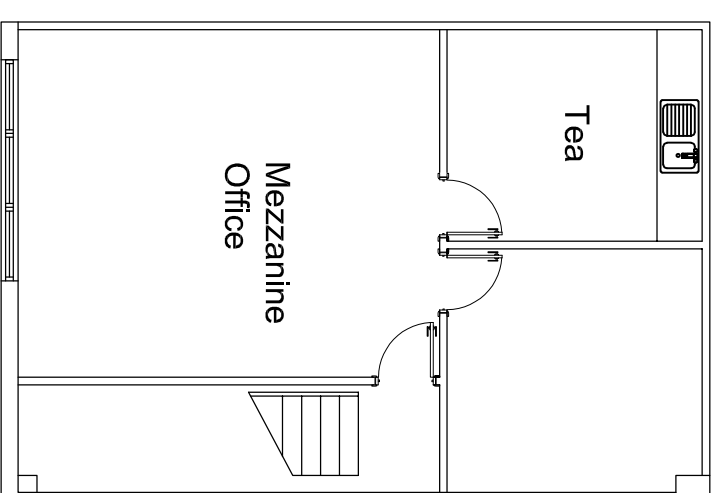

MEZZANINE

Rev	Date	Description	Drm
-----	------	-------------	-----



A: Motivo, Alvington, Yeovil, Somerset, BA20 2FG T: 01935 420841
A: Tunstall Hall, Bernay's Grove, London, SW9 8DF T: 0207 496911
W: www.boonbrown.com E: Info@boonbrown.com

[illegible]

Project

Proposed development at
Unit 1B Mayfield Trade Centre
Acre Road, Reading
RG2 0RJ

Client
Consol Ltd

Drawing Title
Existing Plans and Front Elevation

Scale	Date	Drawn	Chk
1 : 100 @ A3	05/12/2024	BC	HE
DWG No.			Rev
4643 V 58		PL02	-

RIBA  Chartered Practice

RTP  Chartered Team Player

Landscap Institute  Registered practice

EXISTING FLOOR PLANS AND FRONT ELEVATION @ 1:100
(216 m² / 2,325 sq ft)

