
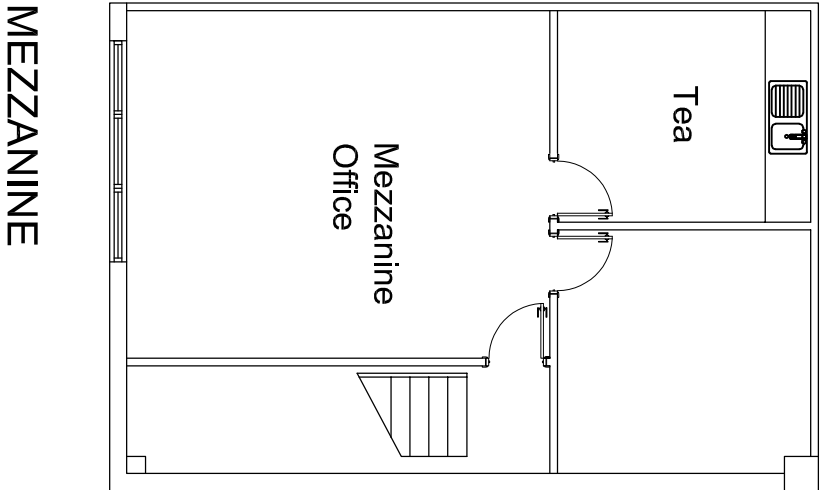
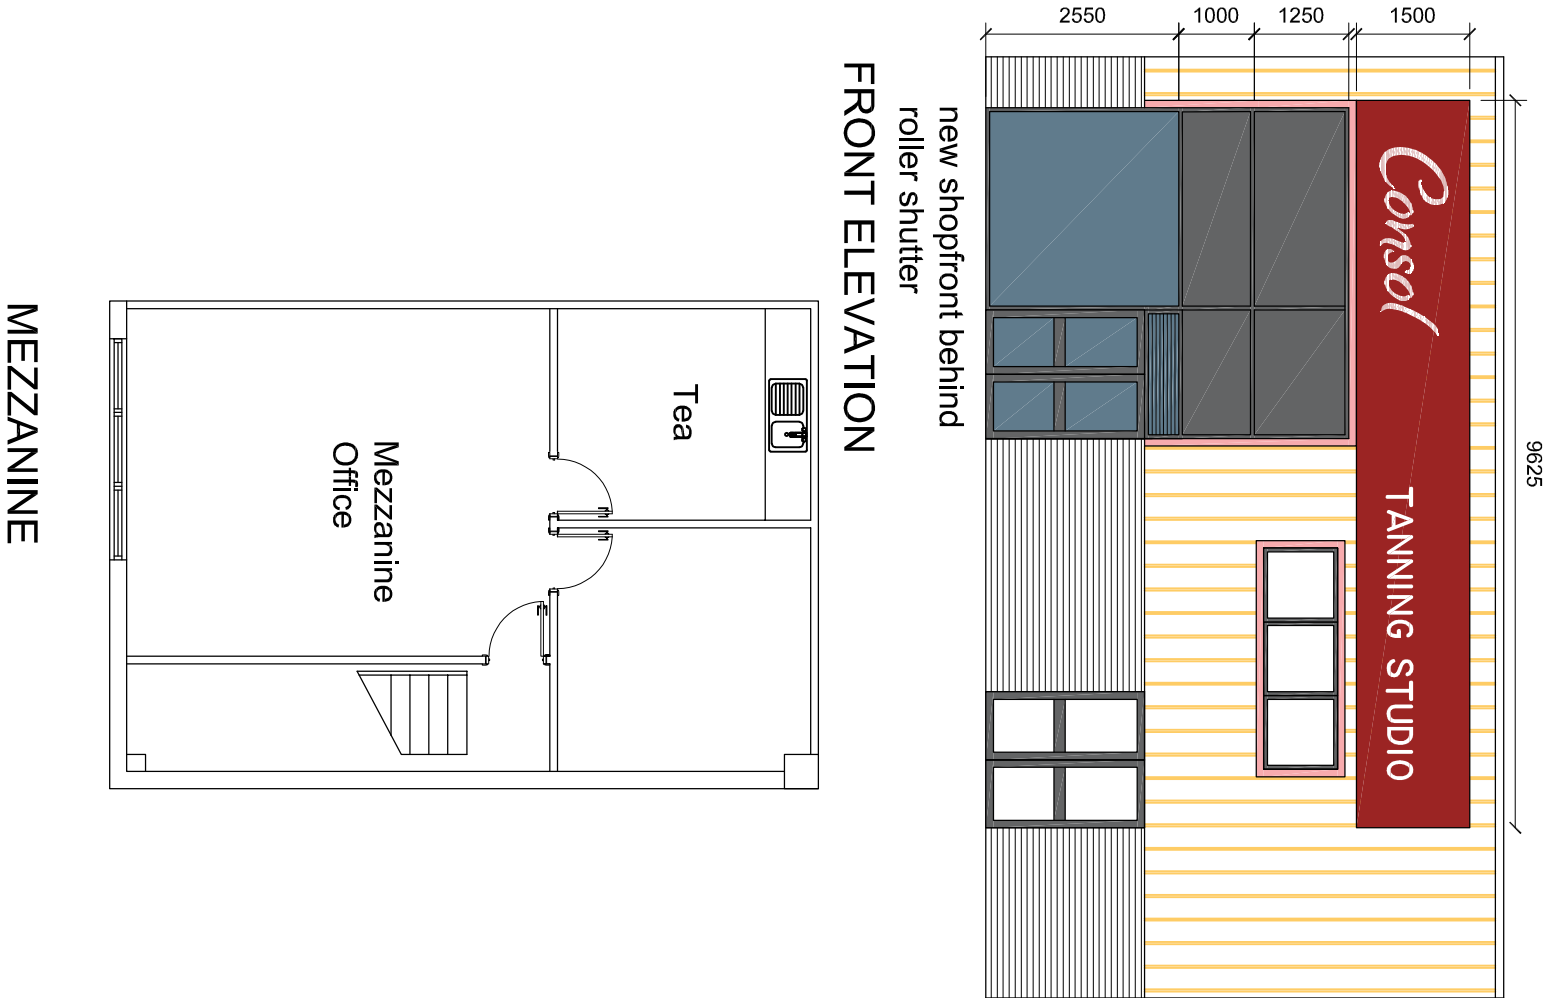


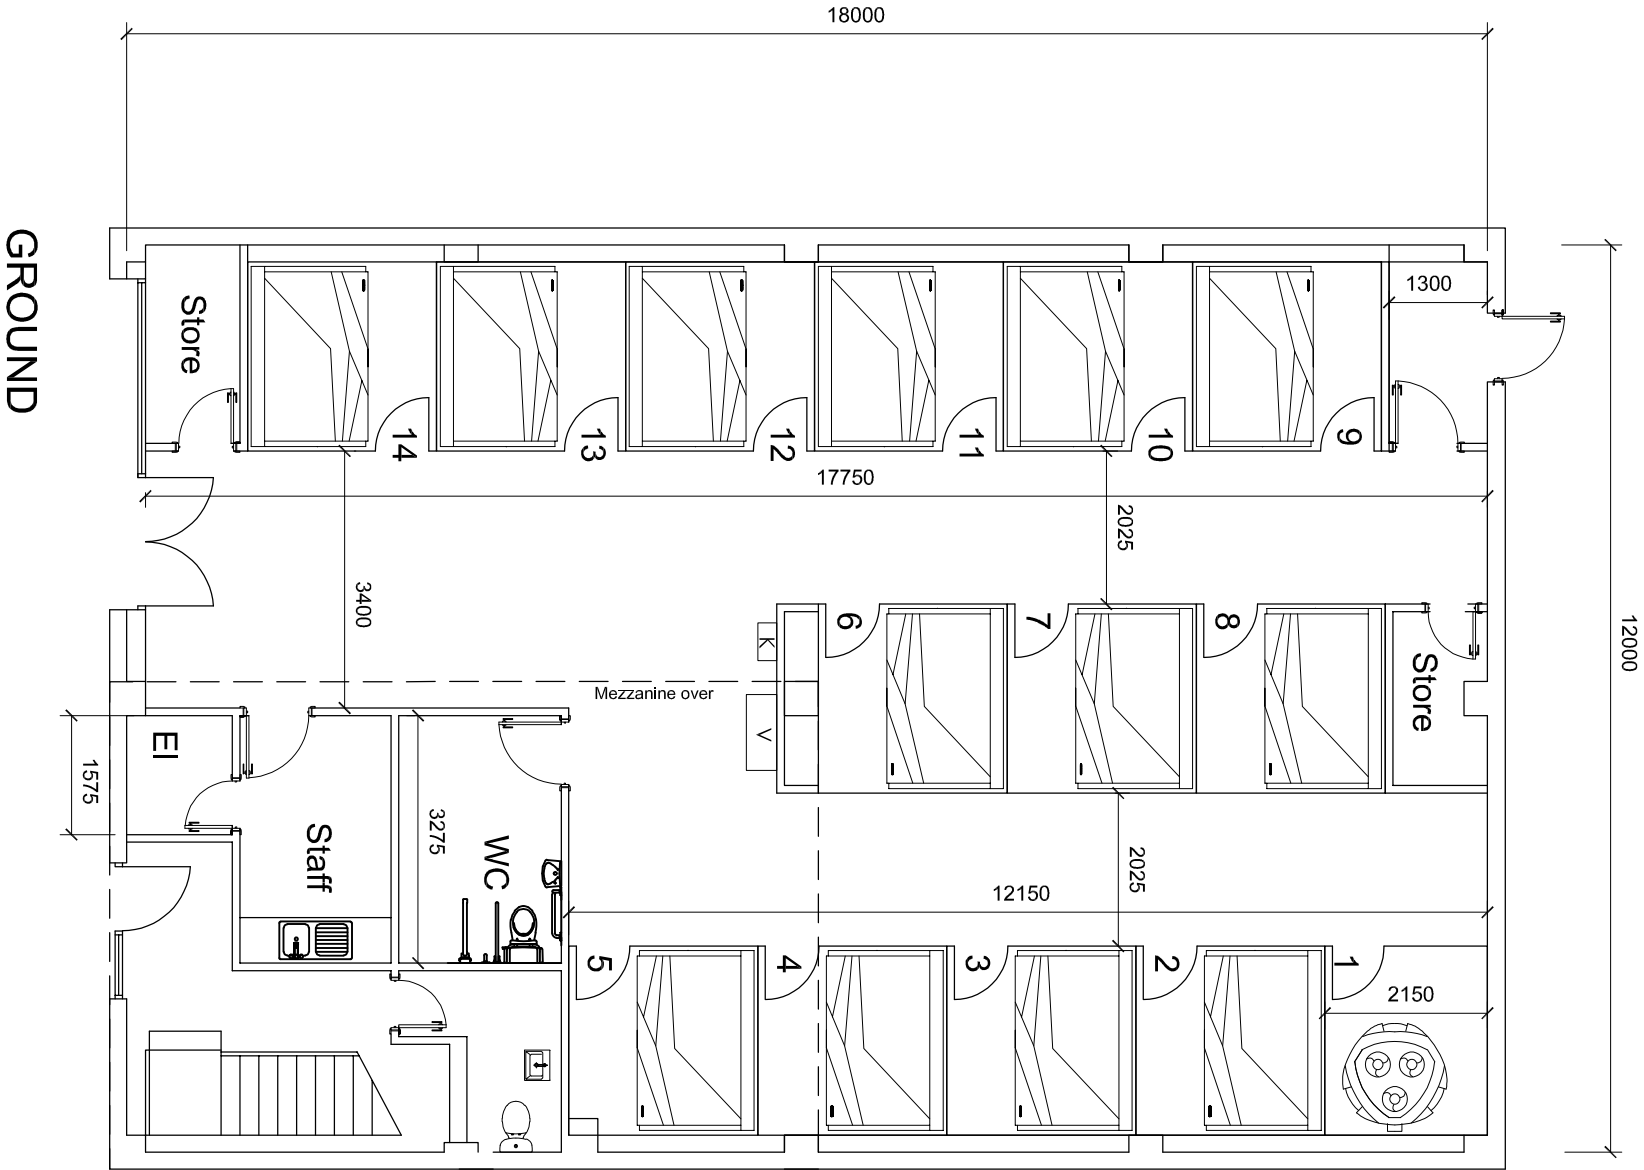

B 28.10.24		Dimensions added	Dm
A 14.10.24	revision		Dm
Rev	Date	Description	Dm

boonbrown

A. Melko, Abingdon, Yeovil, Somerset, BA20 2FG T. 01935 420803
A. Tinsall Hall, Barnby's Grove, London, SW9 8DF T. 0207 4989158
W: www.boonbrown.com E: info@boonbrown.com

©2024 RIBA. All rights reserved. This document is the property of RIBA and contains confidential information. It is not to be reproduced, stored in a retrieval system, or transmitted in any form or by any means, electronic, mechanical, photocopying, recording, or by any information storage and retrieval system, without prior written permission from RIBA. Any unauthorized use of this document is strictly prohibited. RIBA reserves the right to take legal action against anyone who infringes its copyright in this document.

Project

Proposed development at
Unit 1B Mayfield Trade Centre
Acre Road, Reading
RG2 0RJ

Client

Consol Ltd

Drawing Title

Proposed Plans and Front Elevation

Scale	Date	Drawn	CHK'd
1 : 100 @ A3	05/12/2024	BC	HE
DWG No.			Rev.
4643_V 58		PL03	-

PROPOSED PLANS AND FRONT ELEVATION @ 1:100
(216 m² / 2,325 sq ft)

