


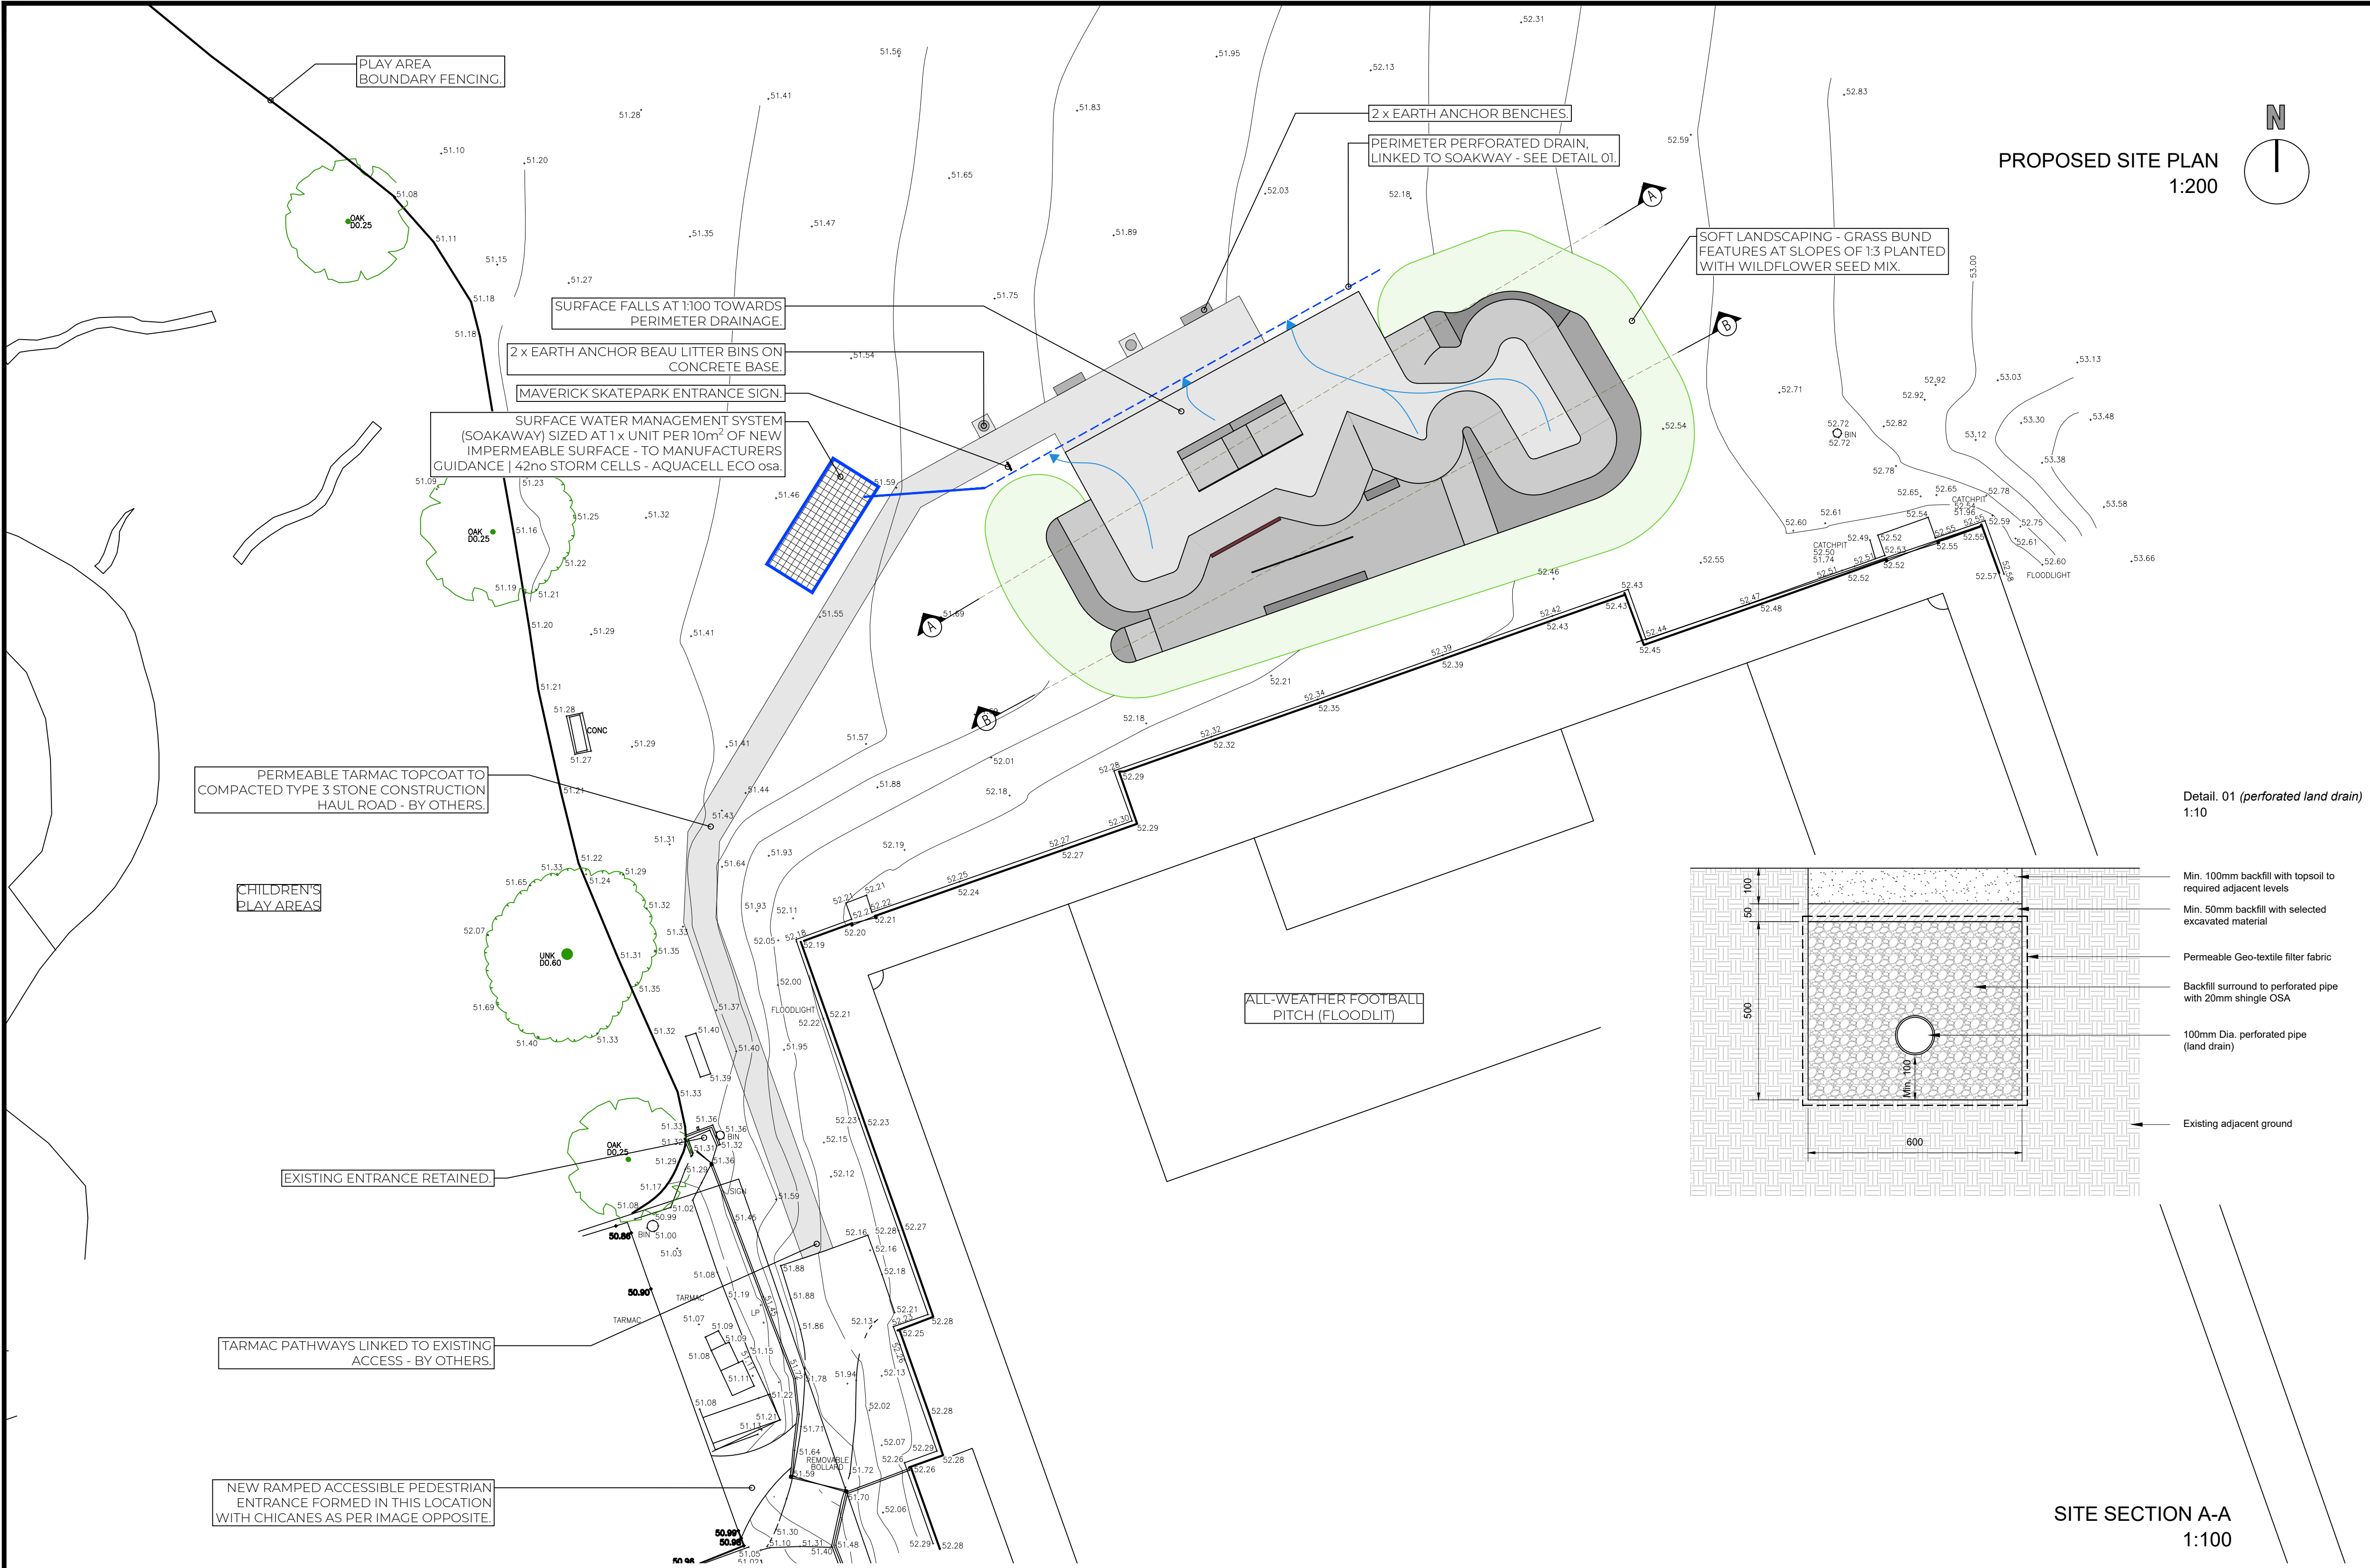

Notes

1. ALL DIMENSIONS IN METERS UNLESS OTHERWISE STATED.

DATUM ELEVATION 00.00 = 52.04

0mm4001:10

0m12341:100

0m24681:200

Rev	Description	Date
*	*	*

MAVERICK
SKATEPARKS

OFFICE +44 (0) 1202 607475
www.maverickskateparks.co.uk

Registered in England as Maverick Industries Ltd No.6202977

REGISTERED OFFICE - Unit G2, Arena Business Centre,
Holyrood Close, Poole, Dorset BH17 7FP

Project

JOHN RABSON SKATEPARK

Title

PROPOSED SITE PLAN

Status

PLANNING

Drawn	Dwg. Chk.	Date Chk.	Approved	Date Approv.
MW	SR	29.11.2024	SR	29.11.2024

Scale	Status	Rev
as indicated @ A1	PC	*

Drawing No.

PL_003

