



Current Revision Description

A - 15/03/2024
Updated plan to comply with standards

A	15/03/2024	AX	JT
Rev	Date	Drawn By	Checked by

key

- existing
- demolished
- proposed

 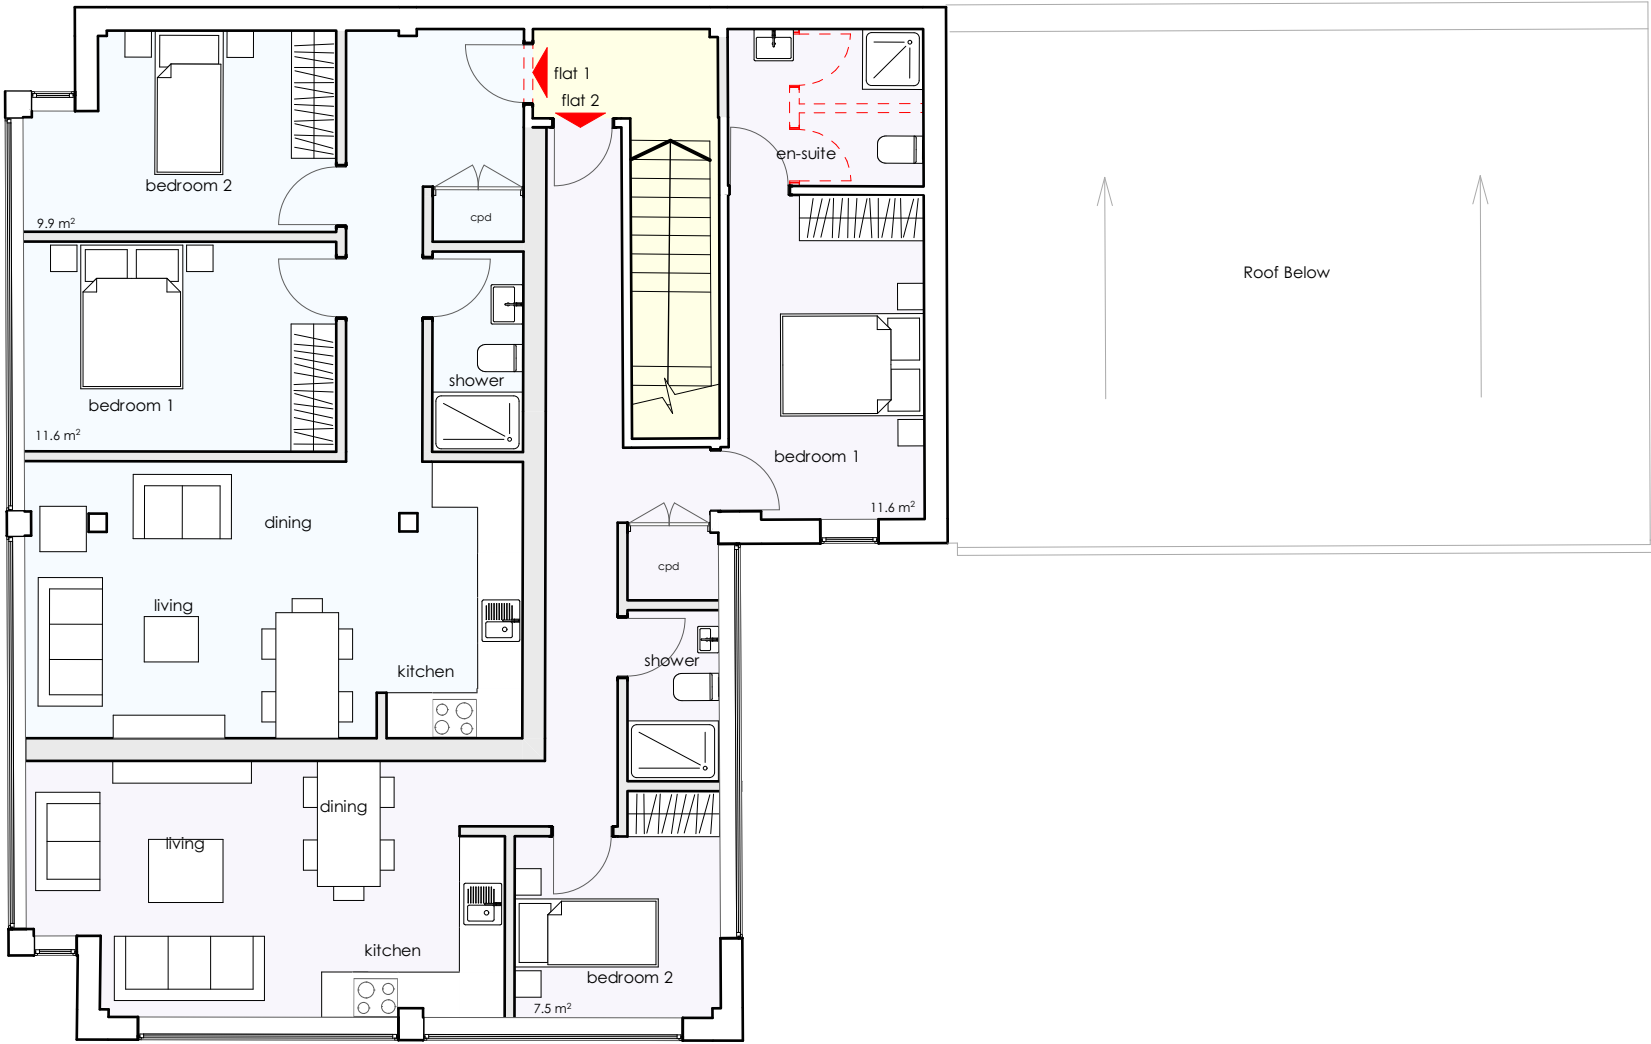

project
**89-91 Basingstoke Road,
Reading,
RG2 0HA**

client
BSR Reading LTD

drawing
Proposed First Floor Plan

stage
Planning

date
15/03/2024

scale
1:100

sheet size
A3

drawn by
AX

checked by
JT

job no._dwg typ._dwg no. revision
2403_PR_105_A



25 City Business Centre
Hyde Street
Winchester
SO23 7TA

T 01962 856255
E info@T2architects.com
www.T2architects.com

Proposed First Floor Plan

- flat 1 (2 bed, 3 persons) GIA 61m² (NDSS min 61 m²)
- flat 2 (2 bed, 3 persons) GIA 61m² (NDSS min 61m²)
- communal space GIA 8m²

