




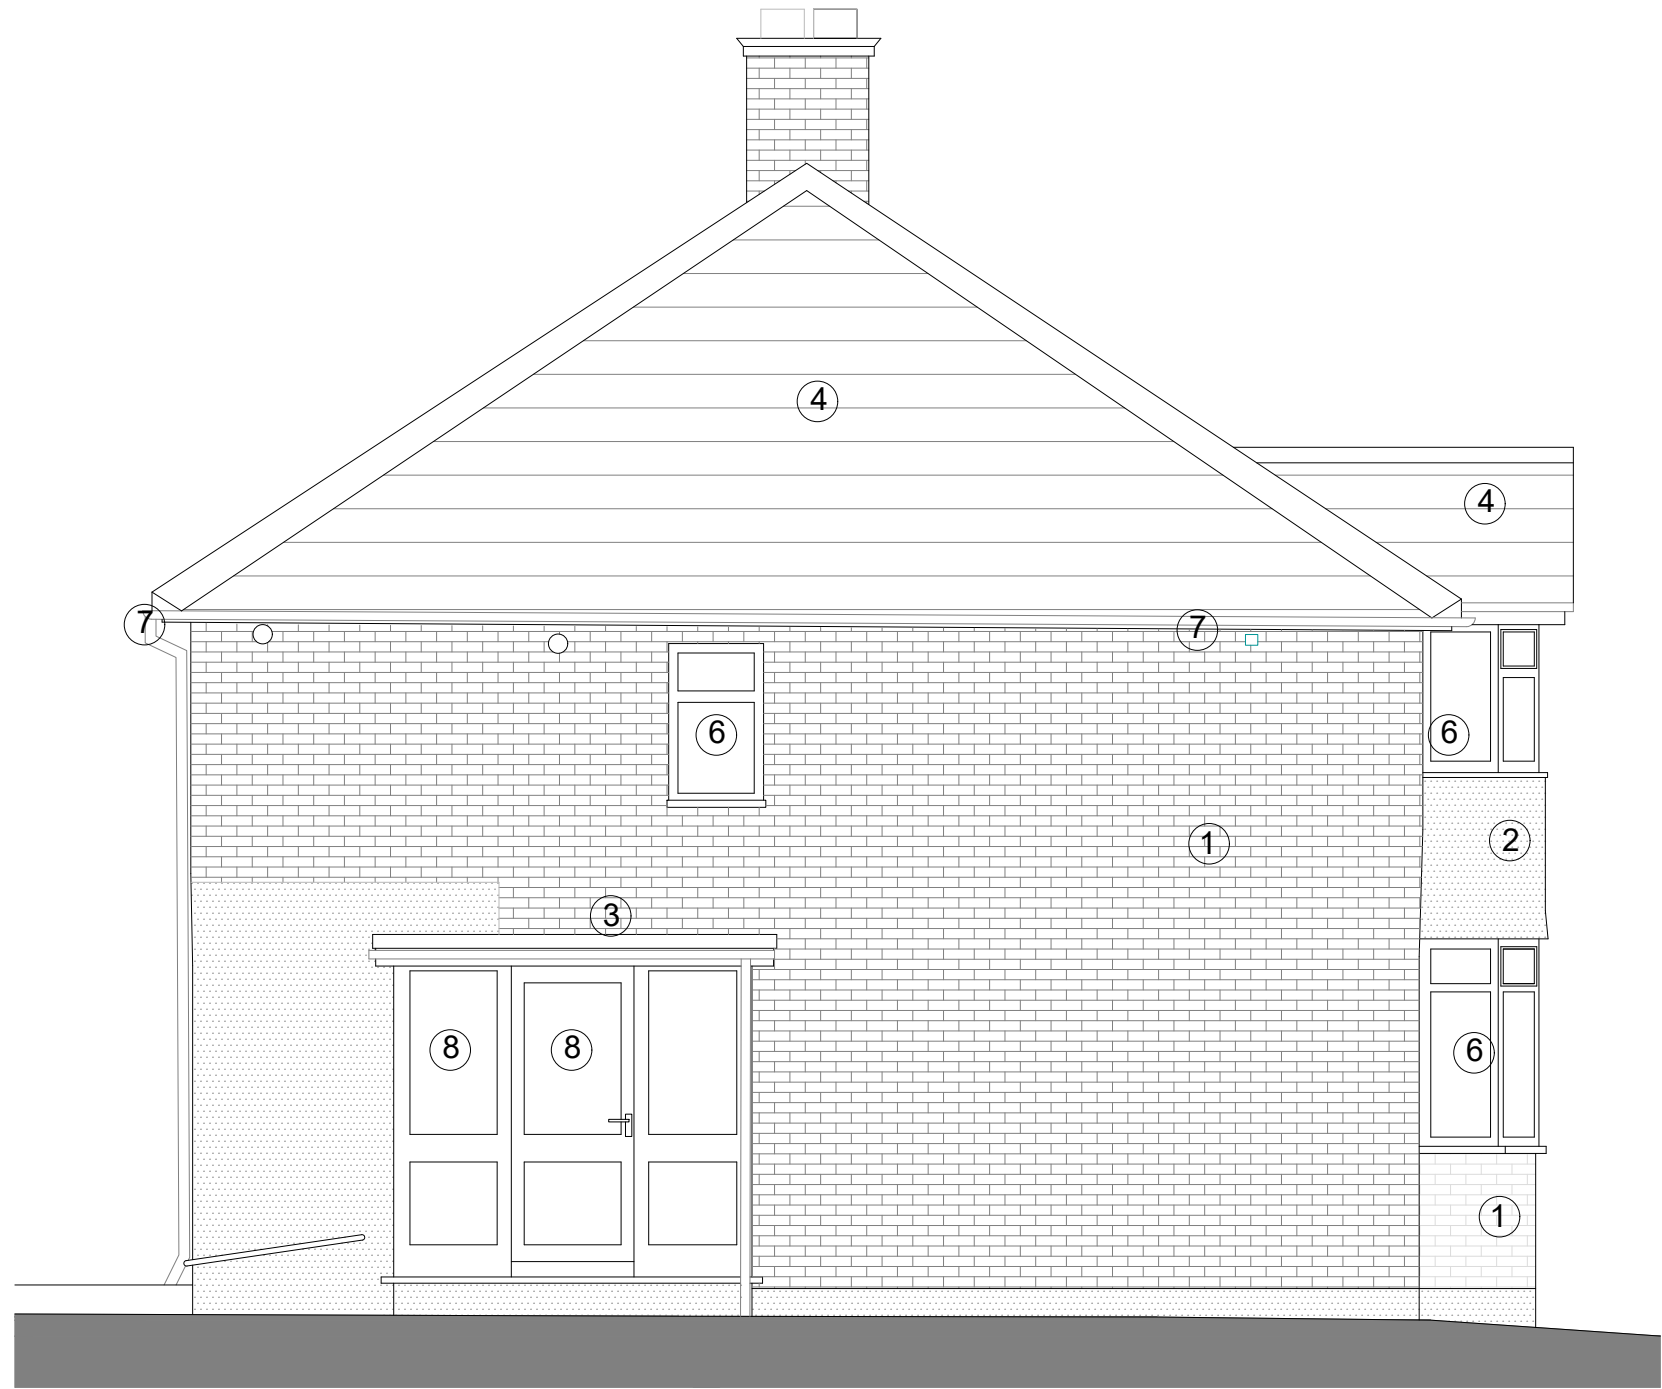


FRONT ELEVATION

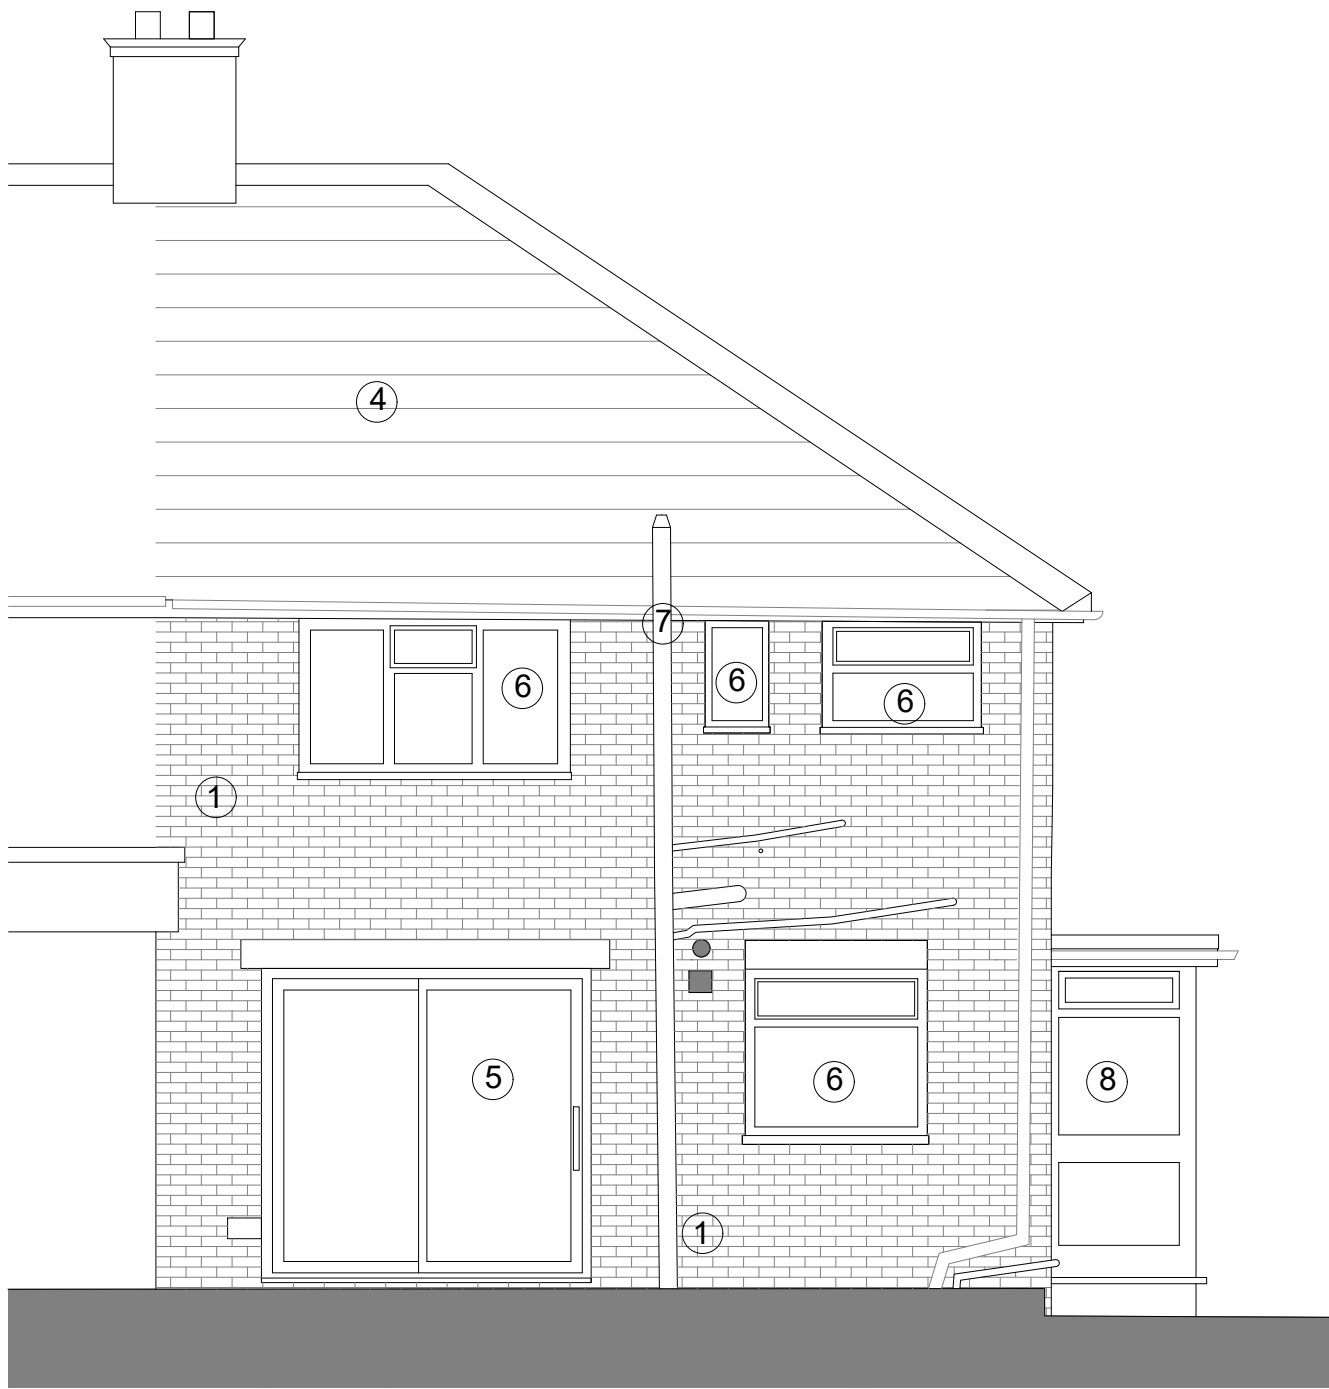

SIDE ELEVATION

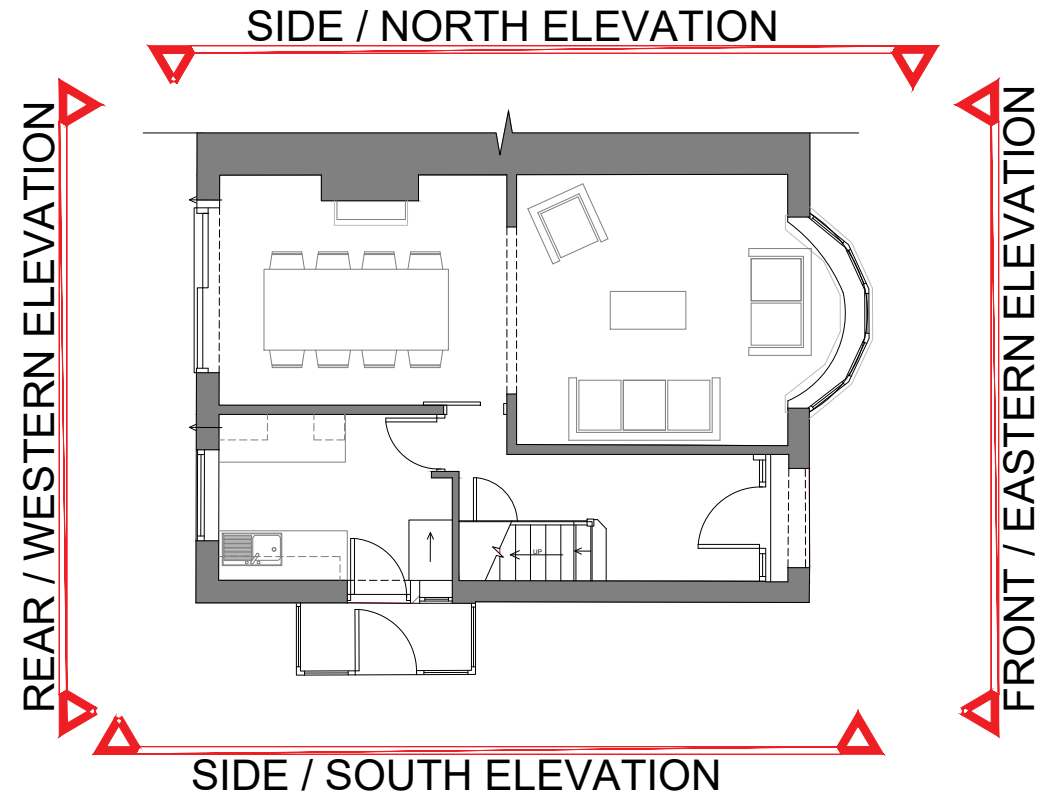


REAR ELEVATION

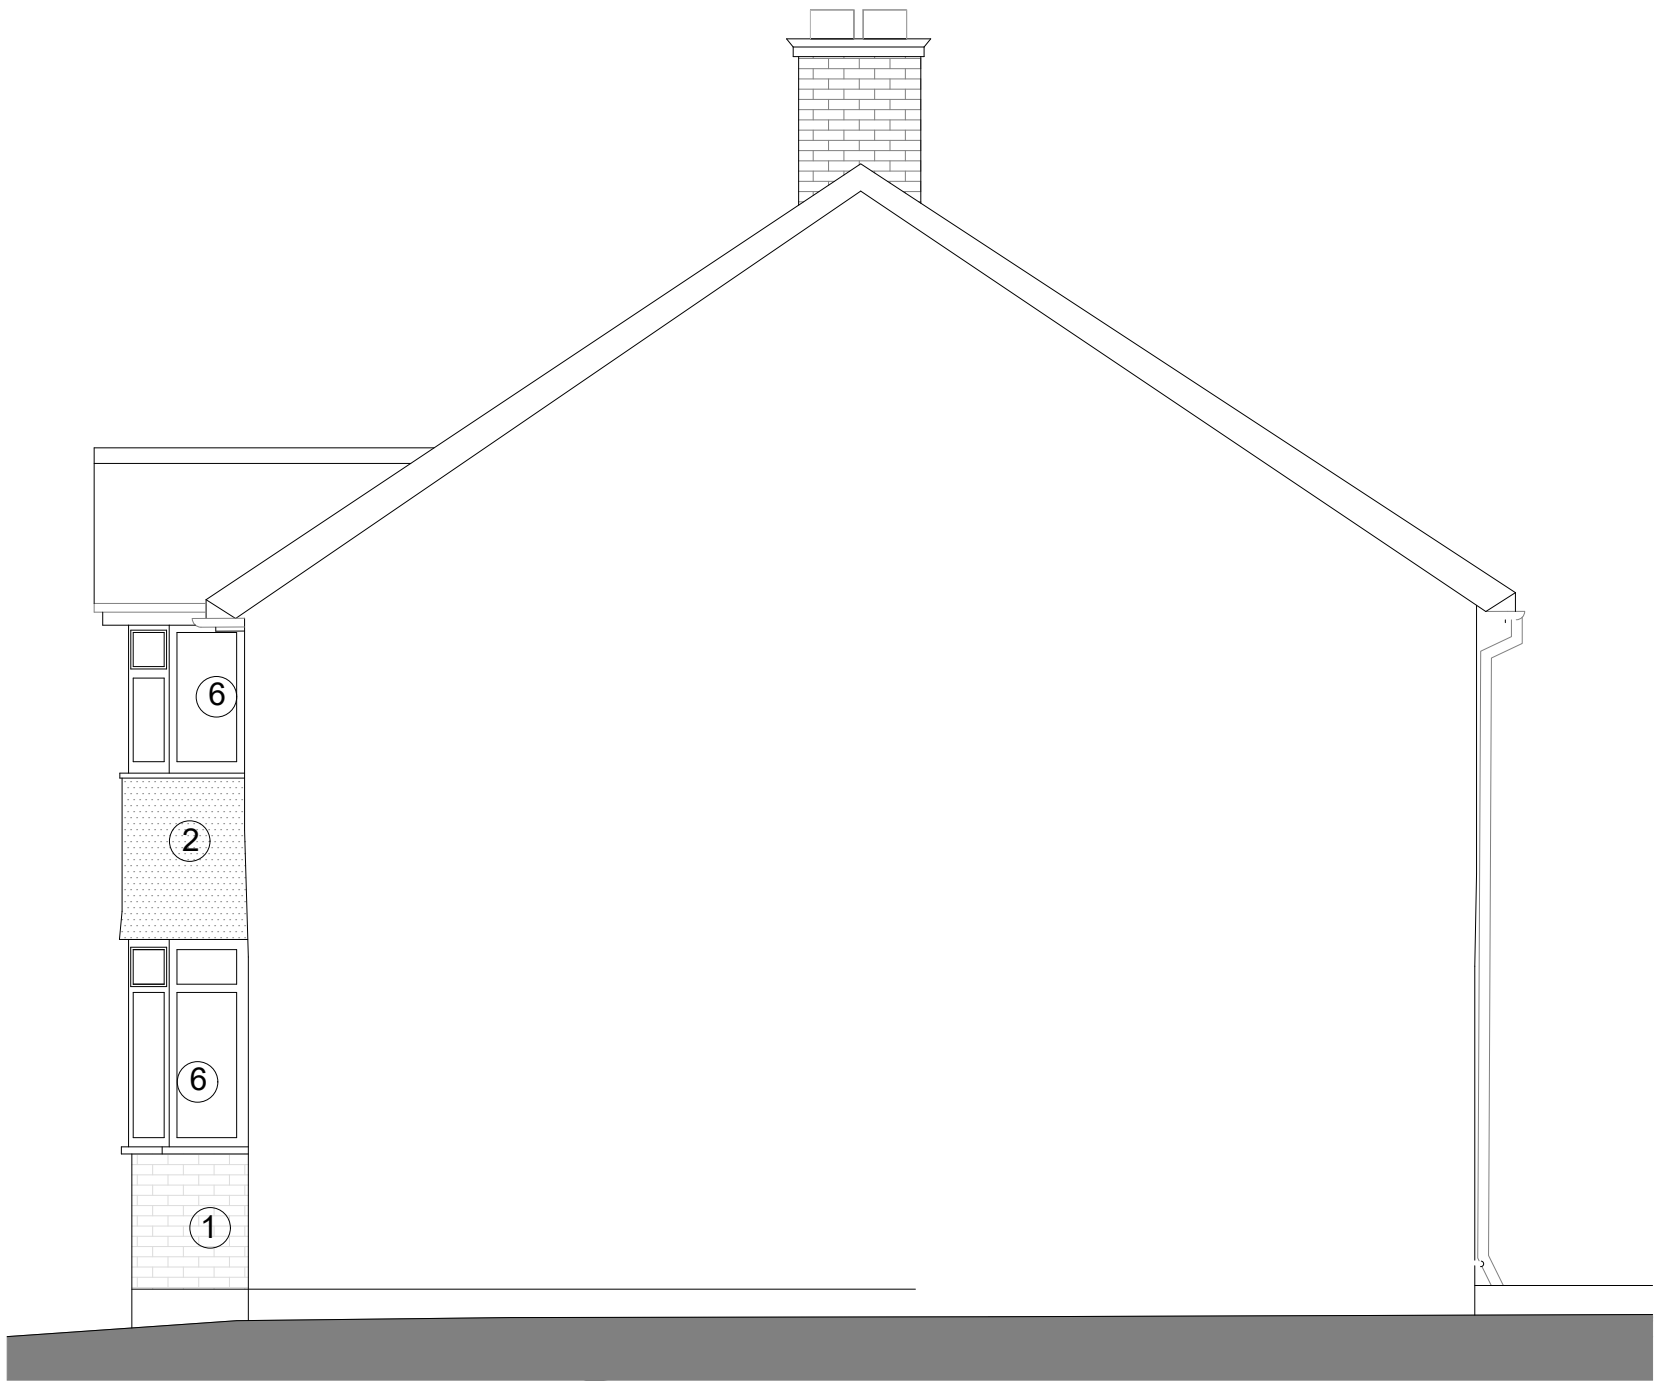

SIDE ELEVATION

MATERIALS KEY

- 1 Brickwork
- 2 Render
- 3 Single ply flat roof
- 4 Tiled roof
- 5 Aluminum doors
- 6 Existing double glazed uPVC windows
- 7 Rainwater SVP goods black uPVC
- 8 Existing timber framed lean to

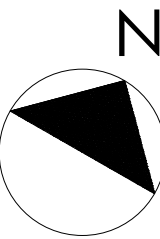

Note
Survey not undertaken by LUPA.
Drawing based on information from others.
Dimensions to be checked prior to works starting.
Any discrepancies to be reported to the Architect.
Drawings for Feasibility Issue only
Drawing shows Design Intent - Not for construction



NOTES
Do not scale drawings dimensions govern. All dimensions to be checked on site. Drawing to be read in conjunction with all consultants information. Any discrepancies to be reported to Architect. LUPA does not take responsibility for legal boundary lines and advises a specialist should produce a separate drawing. DWG files are issued for information only use PDF for records
Copyright of this drawing is held by LUPArchitecture Ltd. Not to be used for any purpose without consent
LUPARCHITECTURE Ltd. ©Copyright

Rev	Description	Dr	Ch	Date
00	Planing Issue	lup	lup	18.12.24
00	Draft Planing Issue	lup	lup	05.12.24
Rev	Description	Dr	Ch	Date

Rev	Description	Dr	Ch	Date
Rev	Description	Dr	Ch	Date

Client
MR & MRS MARR

Project
**DOUBLE STOREY SIDE EXTENSION AND SINGLE STOREY REAR EXTENSION
340 HEMDEAN ROAD**

Title
EXISTING ELEVATIONS MATERIALS

LUPARCHITECTURE Ltd.
103 Mayfield Drive, Caversham, RG4 5JR
+44 (0) 7771 470630
lydia@LUPArchitecture.com

Date	Drawn	Checked	Scale
DEC 2024	LUP	LUP	1:50@A1
Job No.	Drawing No.	Revision	
2236	008	00	