


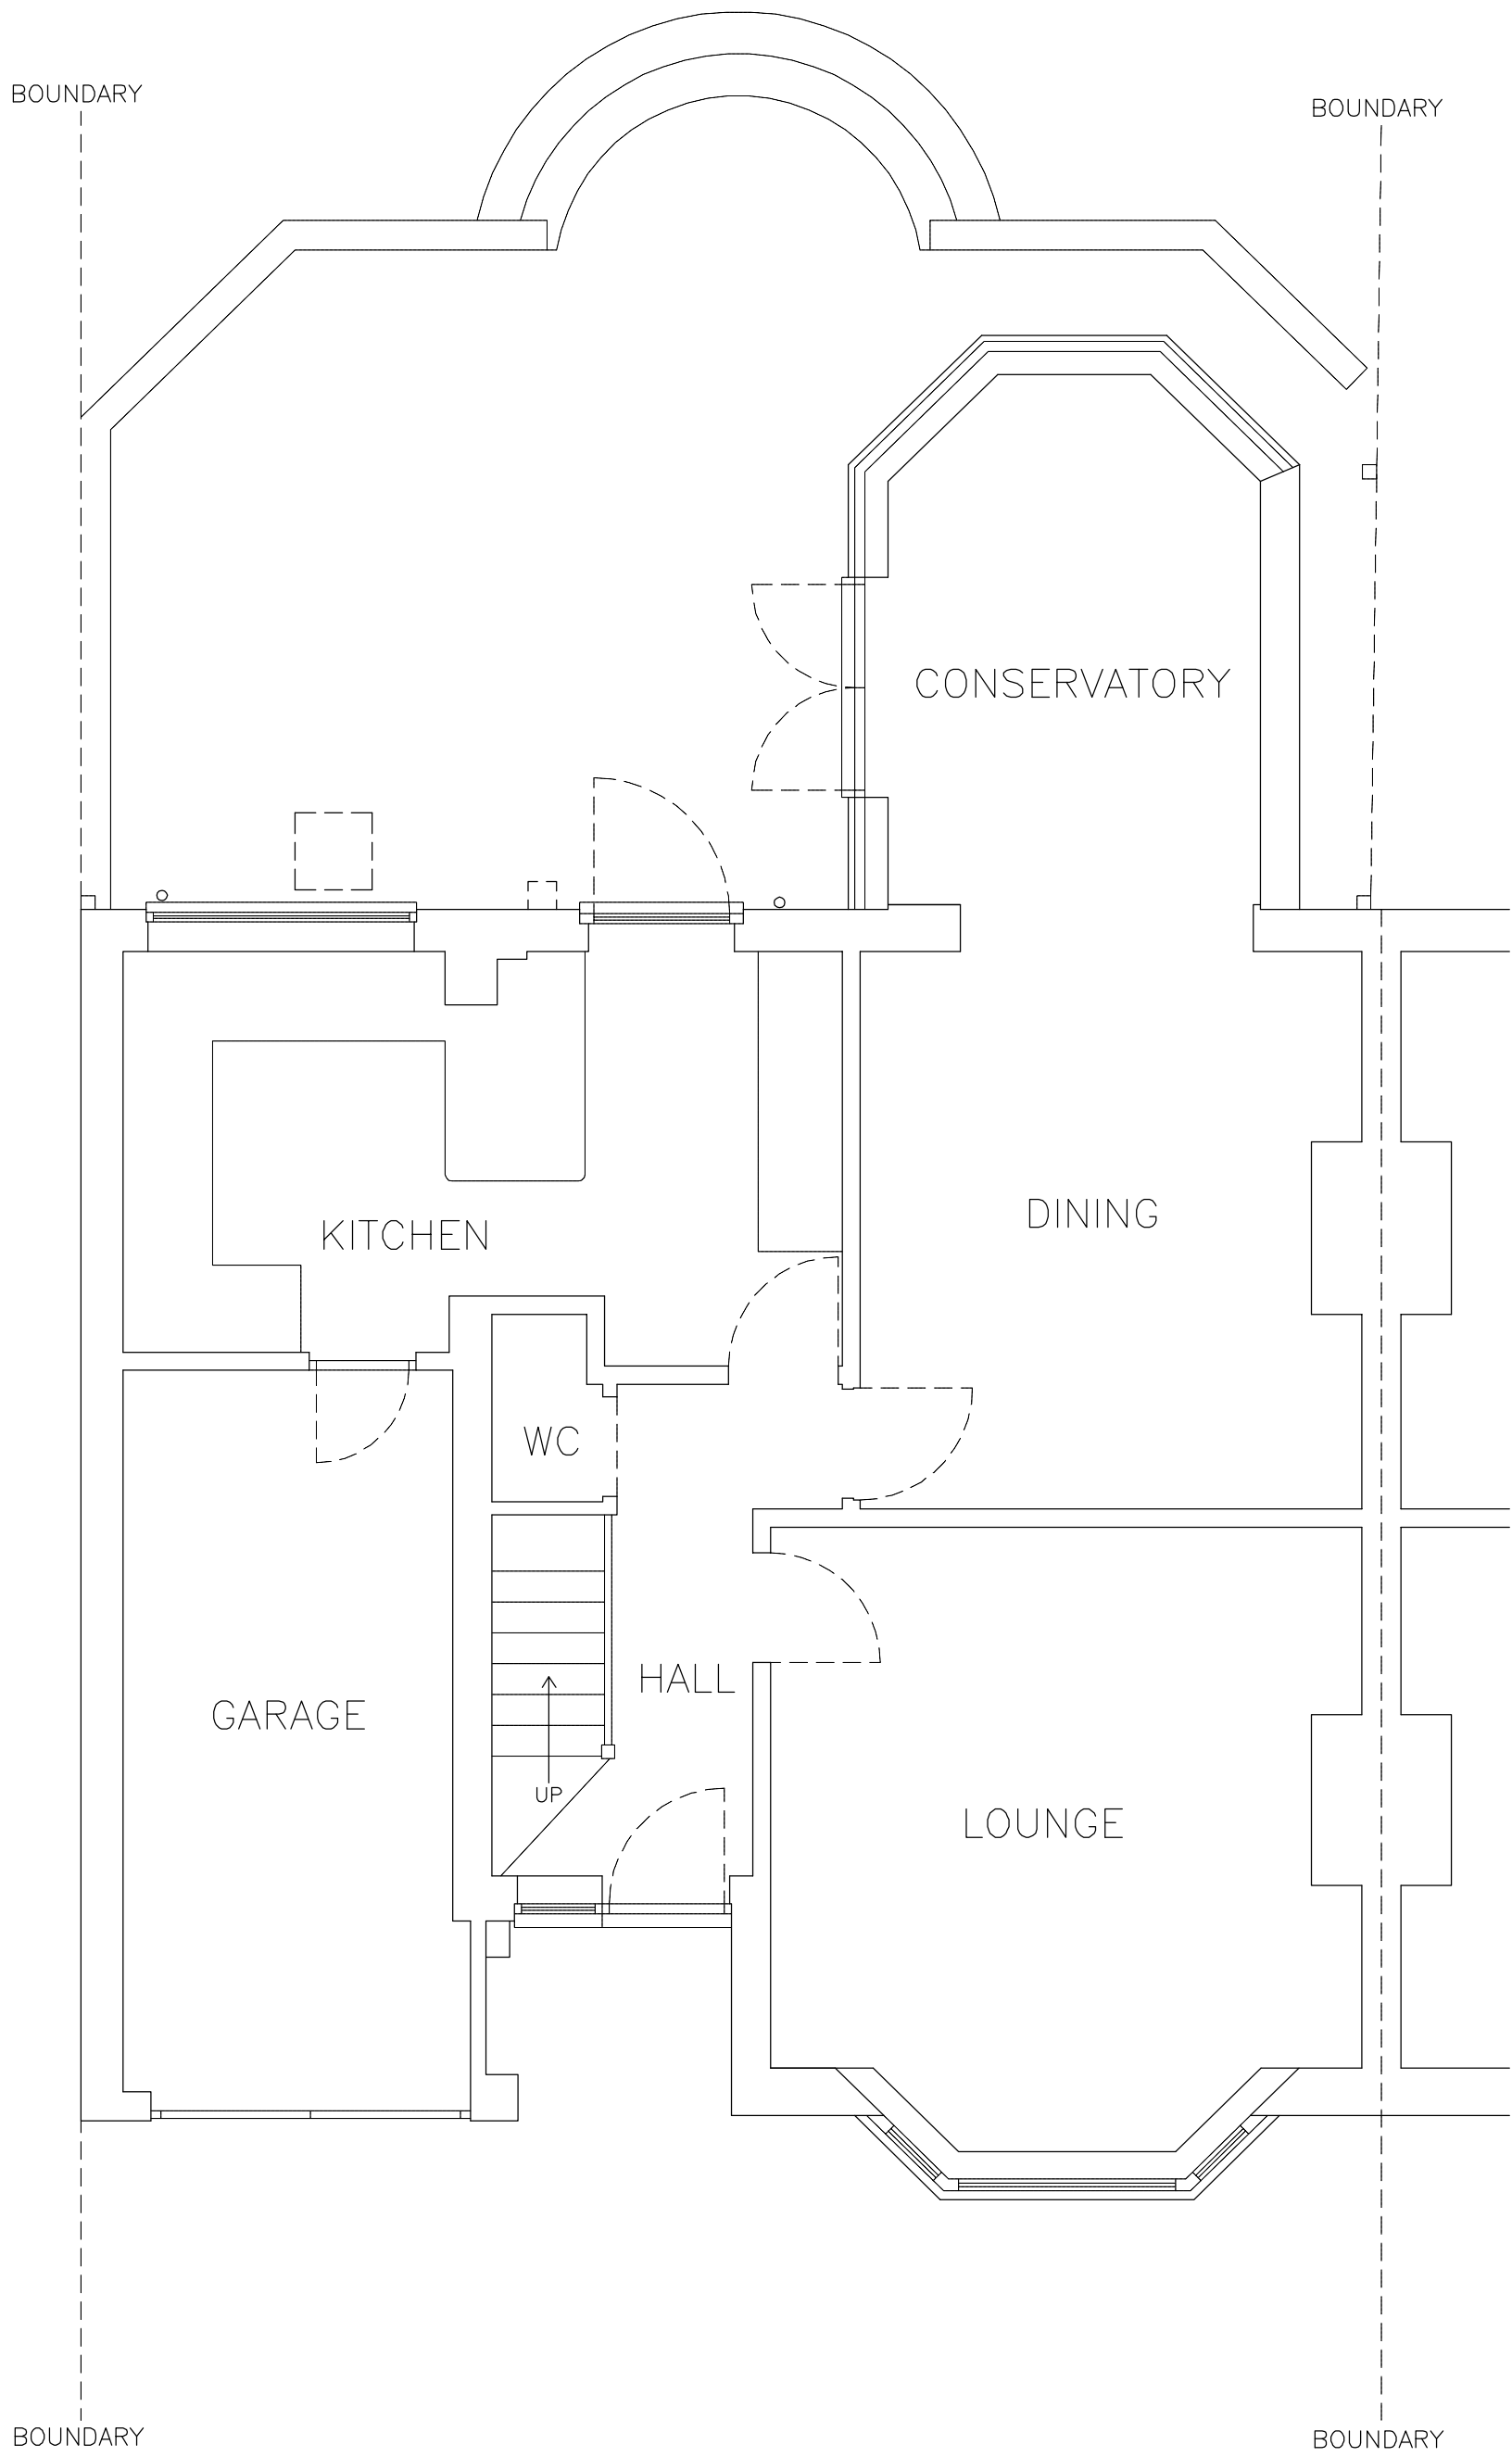

EXISTING GROUND FLOOR PLAN

DO NOT SCALE FROM PLANS

SINGLE STOREY REAR EXTENSION		0 1 2 3 4 5M	DRAWING NO. WT.003 DATE 25.11.24 SCALE 1:50
DR S WATERMAN	15 ALLCROFT ROAD READING BERKS RG1 5HJ		