



DEVELOPMENTS IN DESIGN LTD

WWW.DEVELOPMENTSINDESIGN.CO.UK
TEL.01344 641286

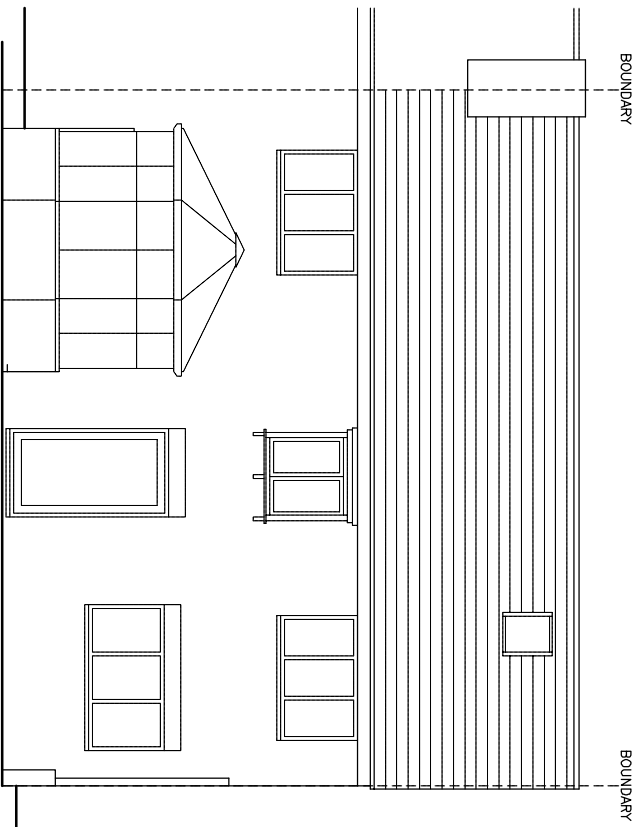


ROOF TILES, DARK RED INTERLOCKING TILE
BRICKWORK, RED FACING BRICK
BRICK FEATURE OVER WINDOWS
ALL GUTTERING AND DOWNPIPES BLACK PLASTIC
WINDOWS WHITE UPVC
ALL EXTERNAL TIMBER PAINTED BLACK

EXISTING REAR ELEVATION

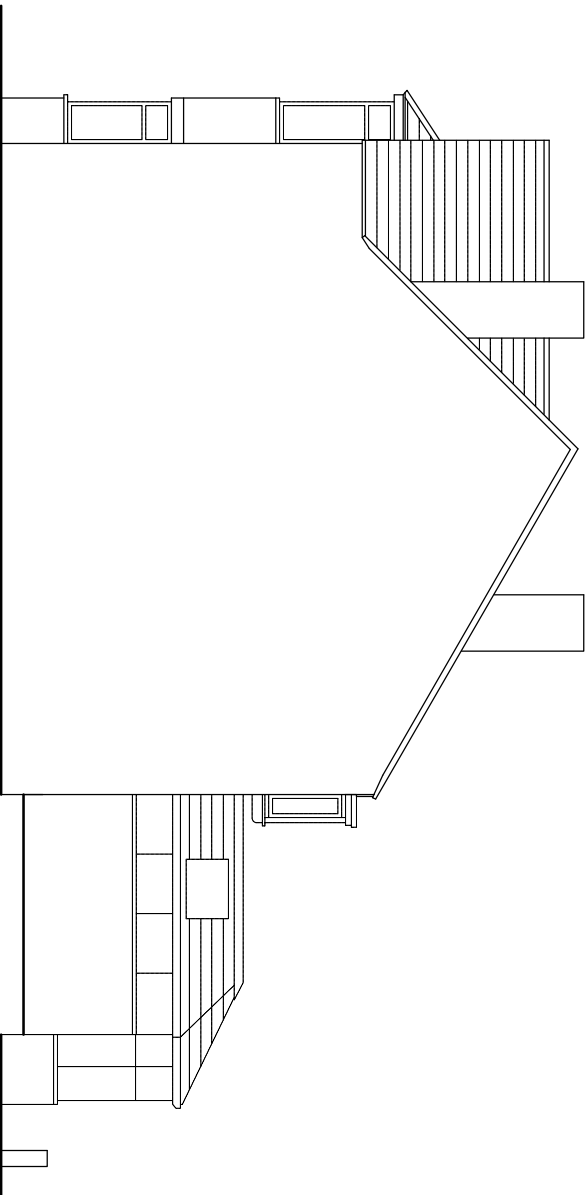

EXISTING SIDE ELEVATION

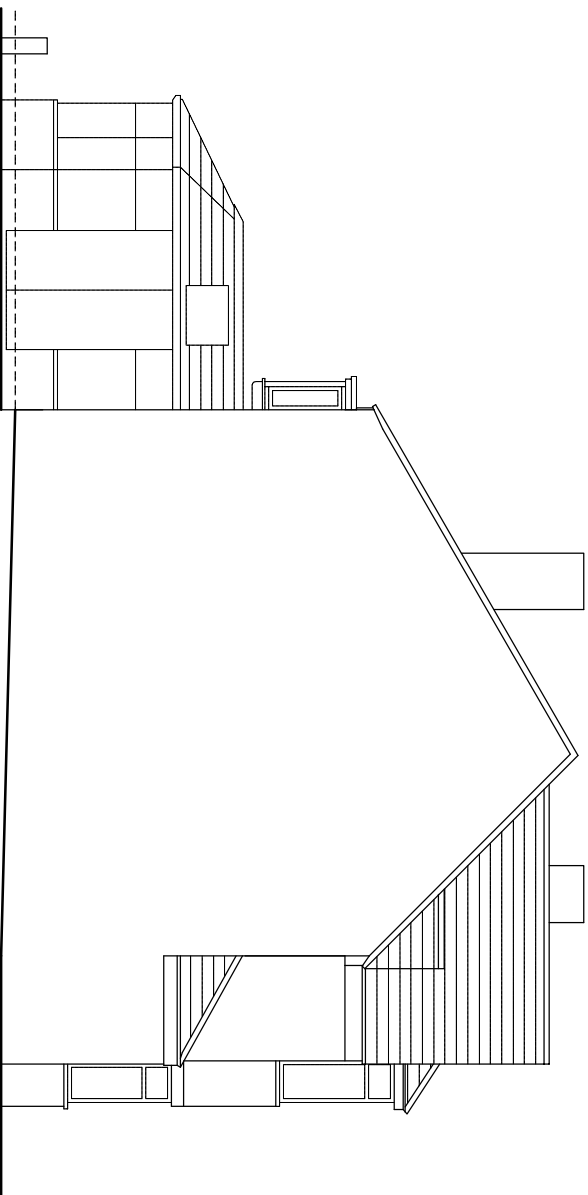

EXISTING SIDE ELEVATION

SINGLE STOREY REAR EXTENSION

DR S WATERMAN

15 ALLCROFT ROAD READING BERKS RG1 5HJ



DRAWING NO. WT.001
DATE 25.11.24
SCALE 1:100