



DEVELOPMENTS IN DESIGN LTD

WWW.DEVELOPMENTSINDESIGN.CO.UK
TEL.01344 641286

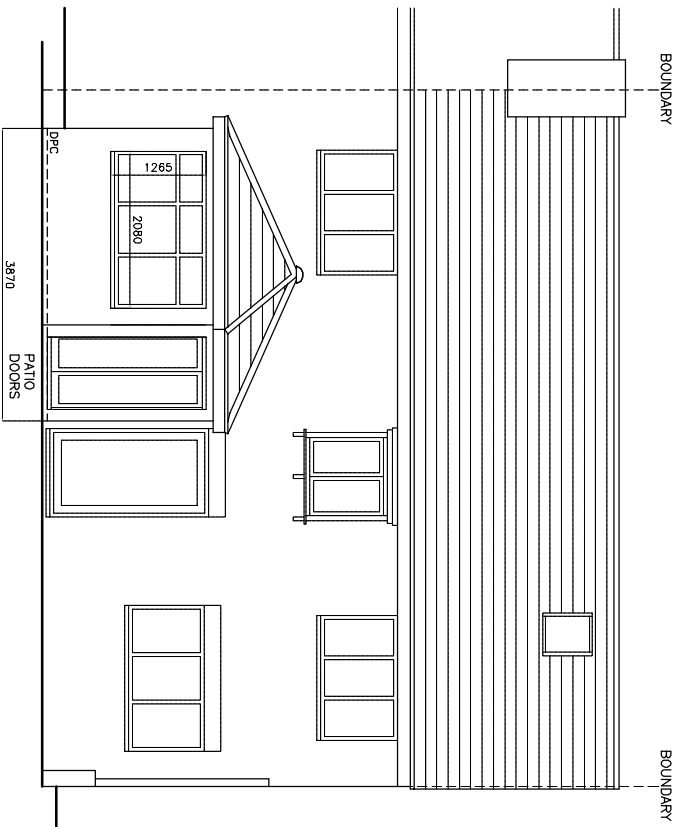


PROPOSED REAR ELEVATION

ROOF TILES, DARK RED INTERLOCKING TILE
BRICKWORK, RED FACING BRICK
BRICK FEATURE OVER WINDOWS
ALL GUTTERING AND DOWNPIPES BLACK PLASTIC
WINDOWS WHITE UPVC
ALL EXTERNAL TIMBER PAINTED BLACK

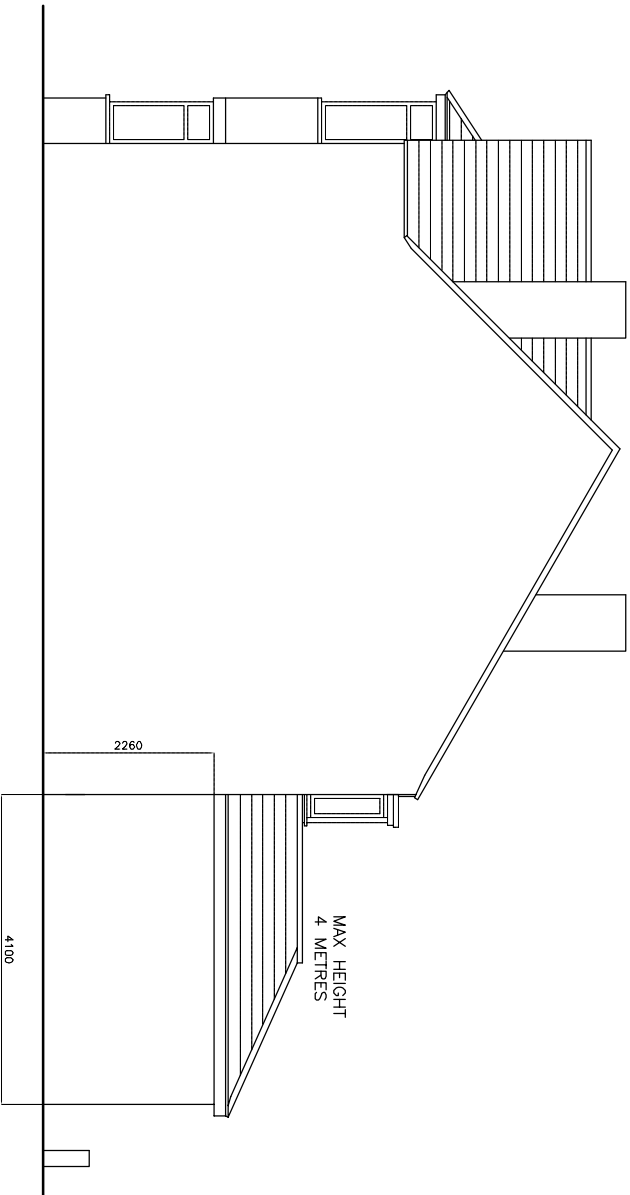

PROPOSED SIDE ELEVATION

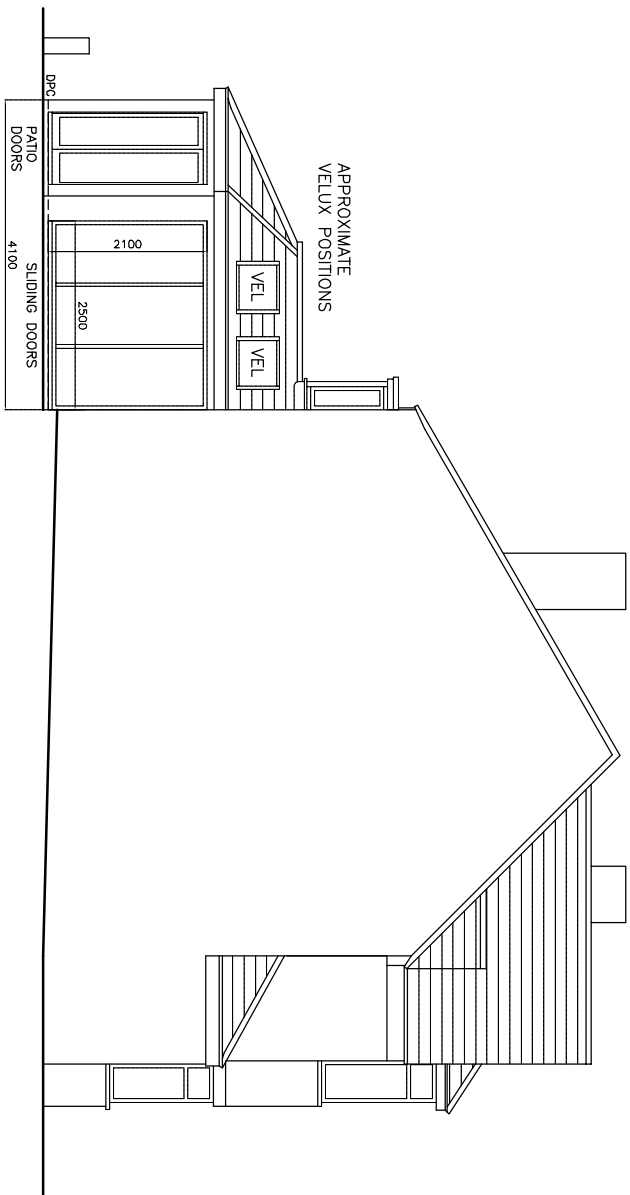


PROPOSED SIDE ELEVATION

SINGLE STOREY REAR EXTENSION

DR S WATERMAN

15 ALLCROFT ROAD READING BERKS RG1 5HJ

 

DRAWING NO. WT.002
DATE 25.11.24
SCALE 1:100