


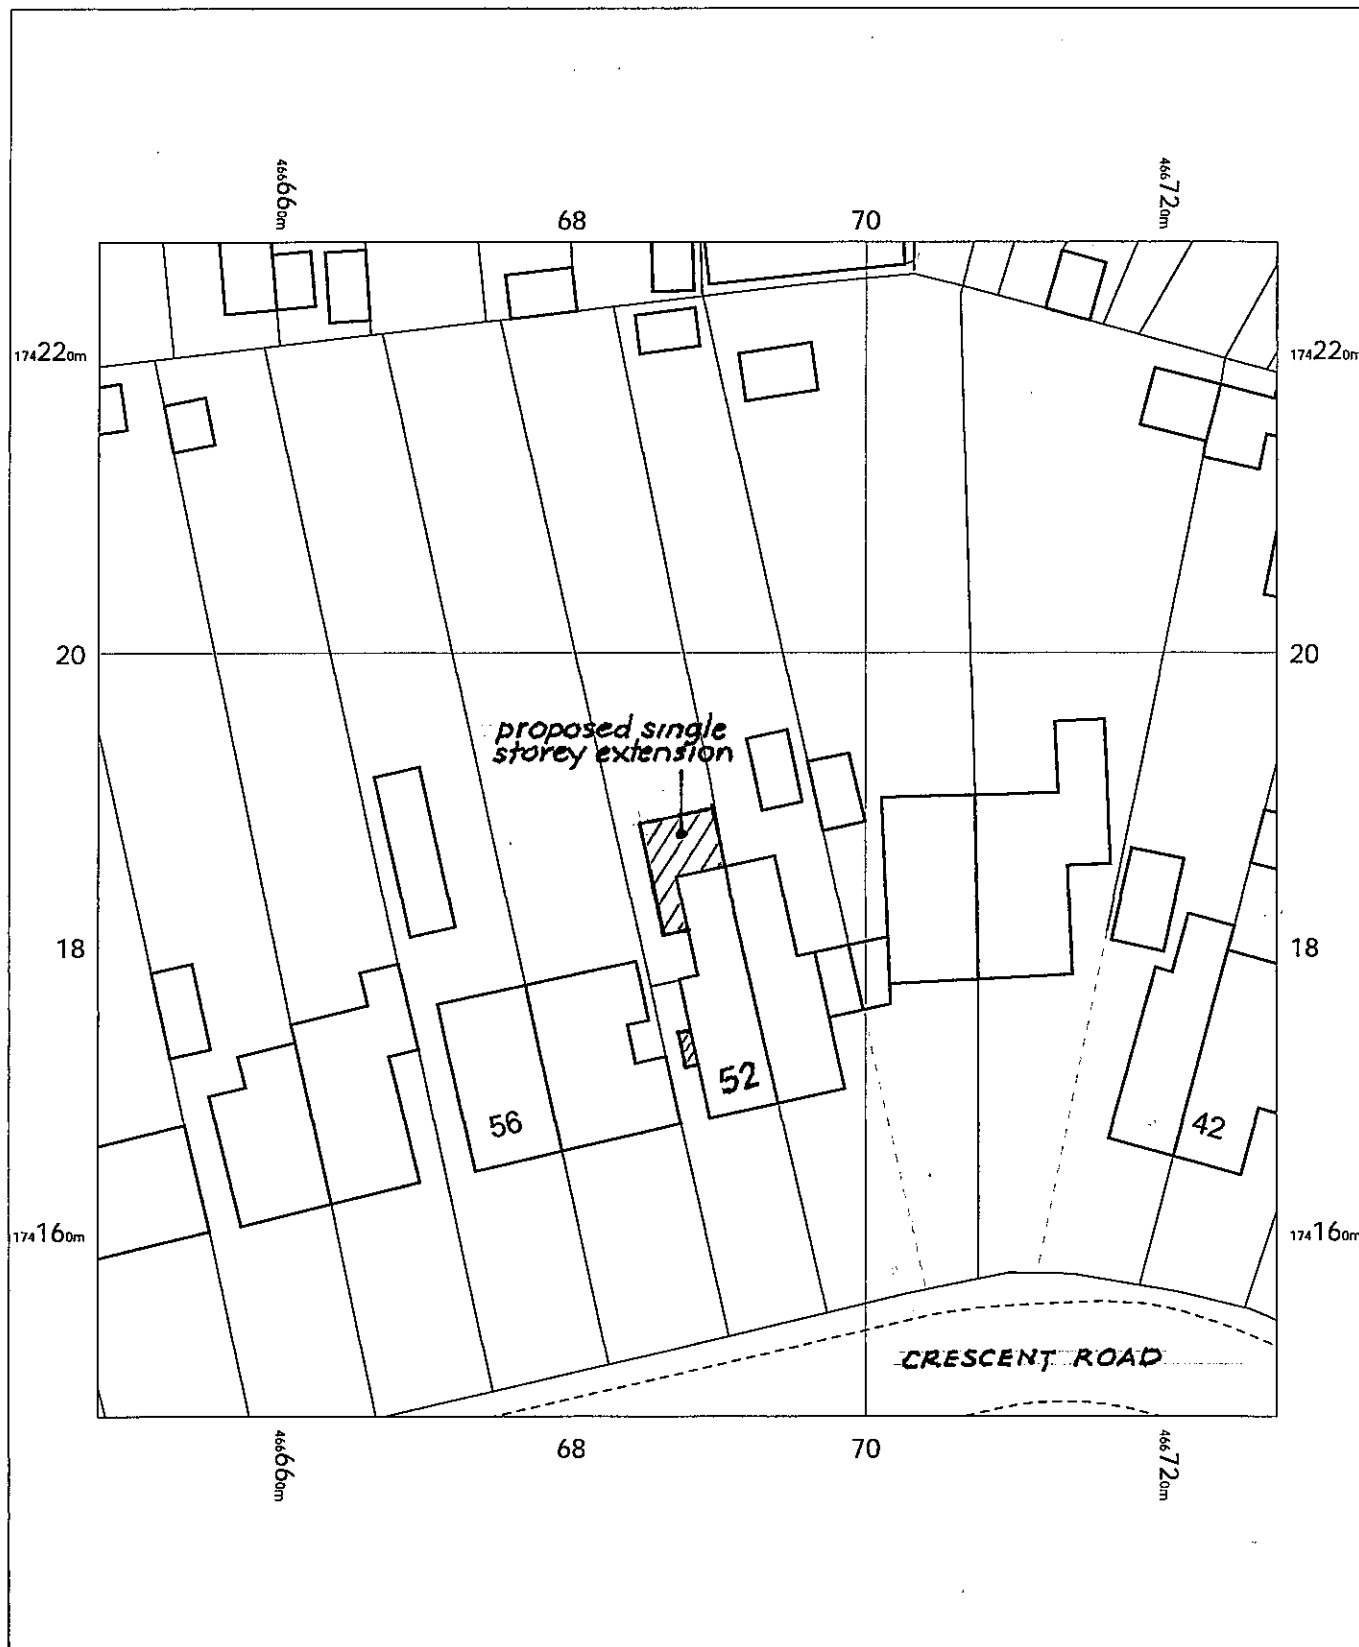

BLOCK PLAN

52 Crescent Road,
Tilehurst, Reading, RG31
5AH

388-03


OS MasterMap 1250/2500/10000 scale
Monday, September 16, 2024, ID: LAT-01184904
www.latitudemaps.co.uk

1:500 scale print at A4, Centre: 466688 E, 174188 N

©Crown Copyright Ordnance Survey, Licence no.
AC0000806982



**LATITUDE
MAPPING**

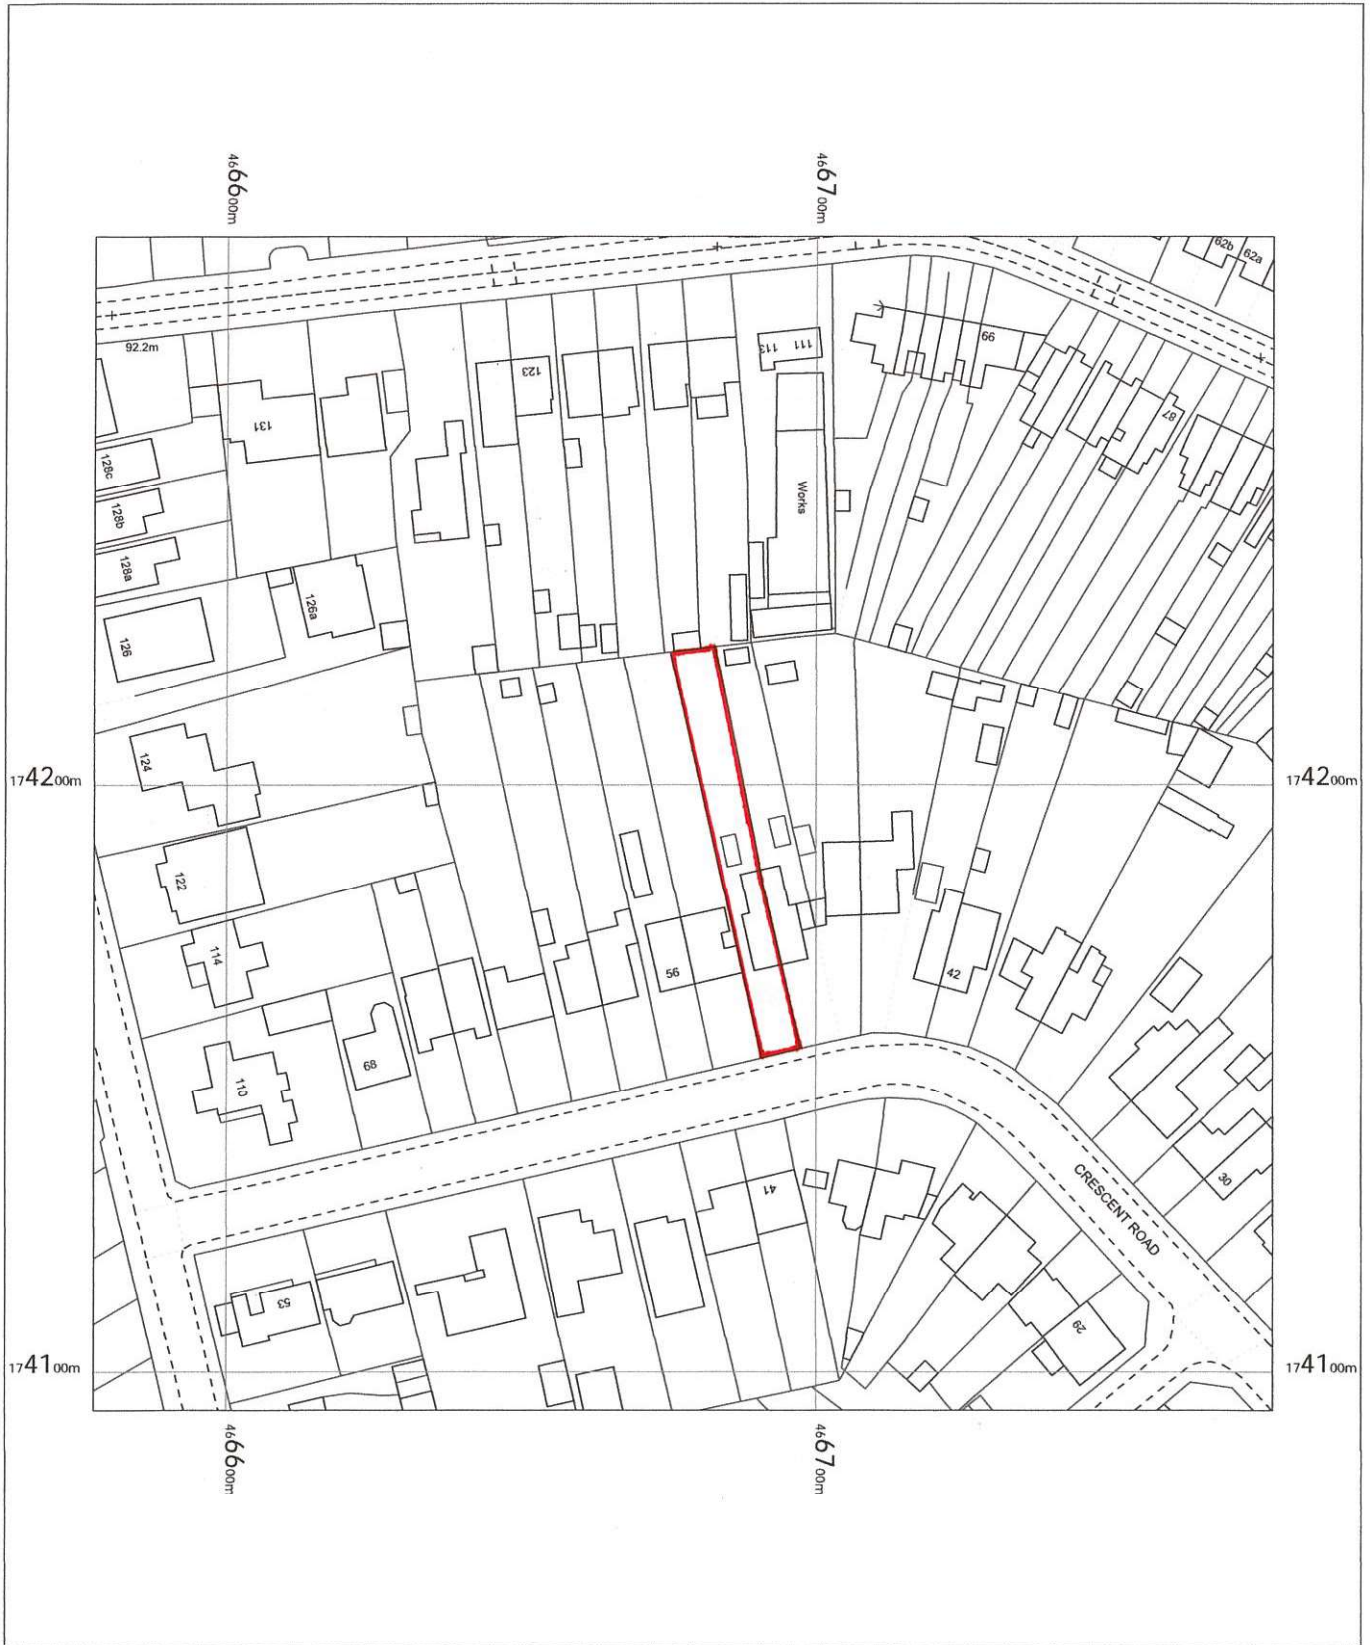

LOCATION PLAN


52 Crescent Road,
Tilehurst, Reading, RG31
5AH

388-D4


OS MasterMap 1250/2500/10000 scale
Monday, September 16, 2024, ID: LAT-01184905
www.latitudemaps.co.uk

1:1250 scale print at A4, Centre: 466678 E, 174194 N


©Crown Copyright Ordnance Survey. Licence no.
AC0000806982

 


LATITUDE
MAPPING

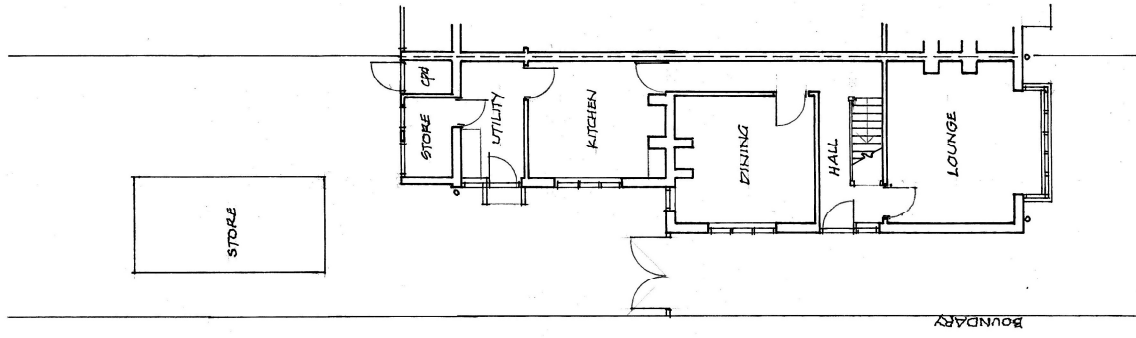


ground floor plan

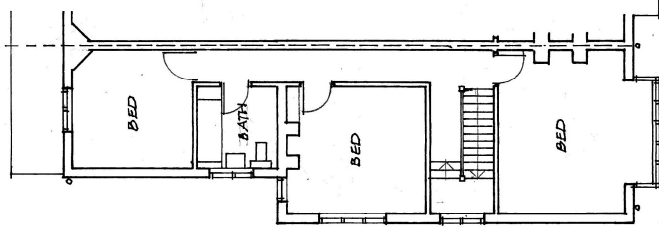


first floor plan

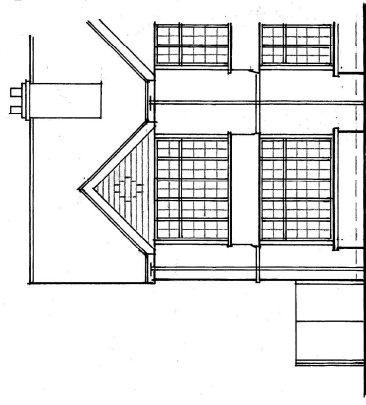


front elevation

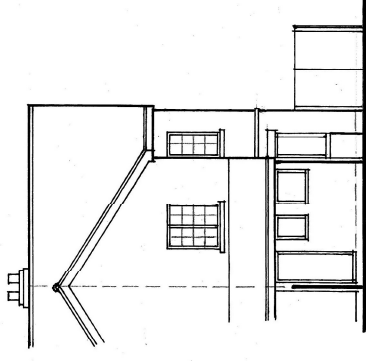


rear elevation

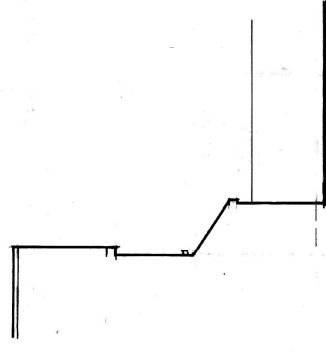


side elevation

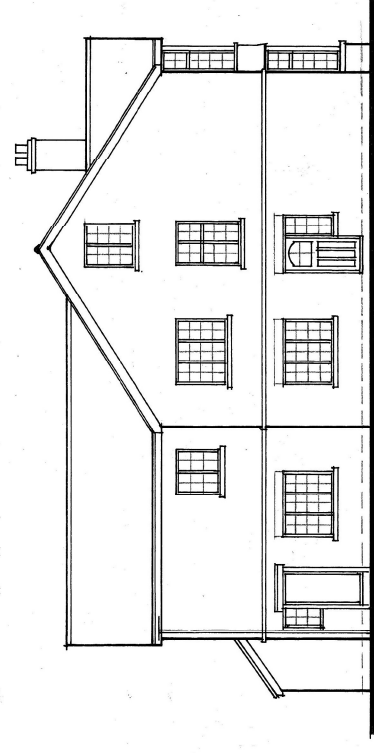


side elevation

 


Scale 1:100	
Date oct. 2024	
Revision	
388-01	
EXISTING	
52 CRESCENT ROAD TILGHURST, READING BERKSHIRE, RG31 5AH	
White Gables School Road Tilghurst Reading, RG31 0DR 0118 9340390 07811 252850	
Countryside Designs countryside_designs@outlook.com	

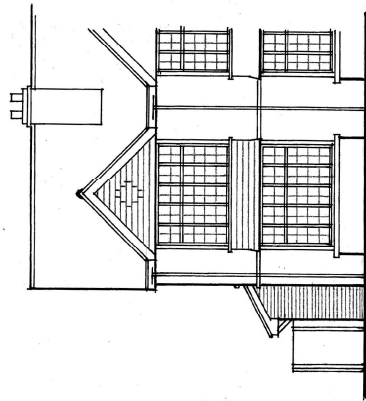


front elevation

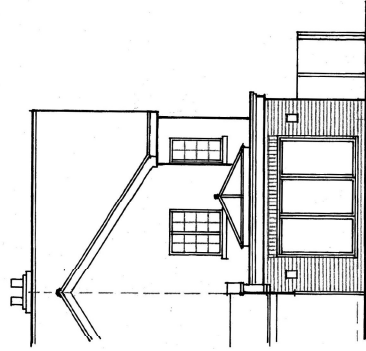

rear elevation

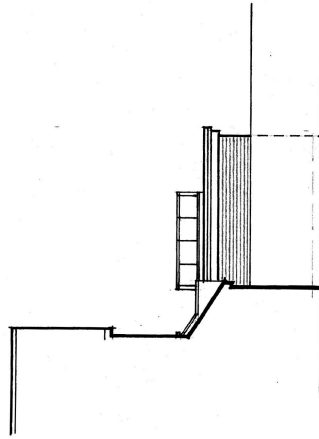


side elevation

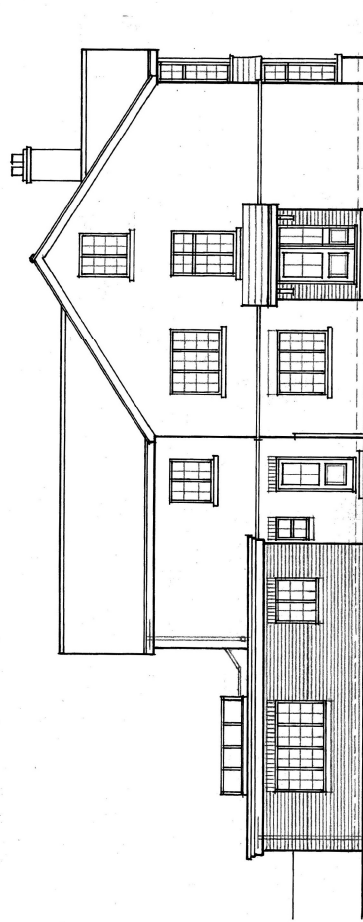

side elevation

0 1 2 3 4 5 m
SCALE BAR 1:100

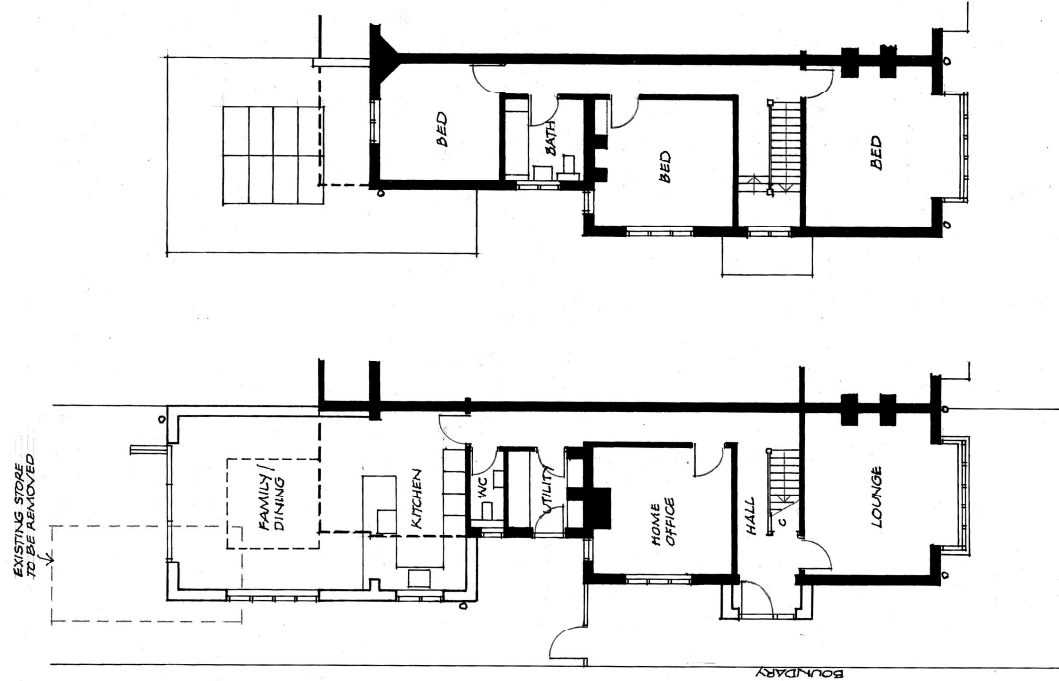

first floor plan

ground floor plan

Scale 1:100	PROPOSED	388-02
52, CRESCENT ROAD TILEHURST, READING BERKSHIRE, RG31 5AH		
Date oct. 2024		
Revision		
Countryside Designs		
countryside_designs@outlook.com		
White Gables School Road Hurst Berkshire, RG10 0DR 0118 9340390 07811 252850		