



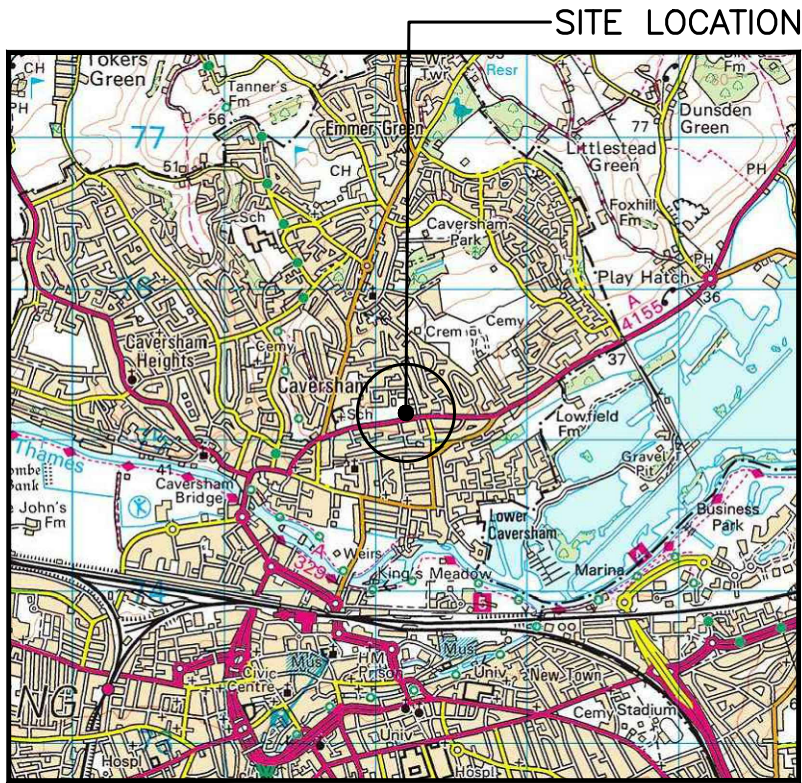


SITE LOCATION  
(Scale 1:50000)

Ordnance Survey map extract based upon Landranger map series with the permission of the controller of His Majesty's Stationery Office Licence No. 100022432 Crown copyright.



SITE PHOTOGRAPH

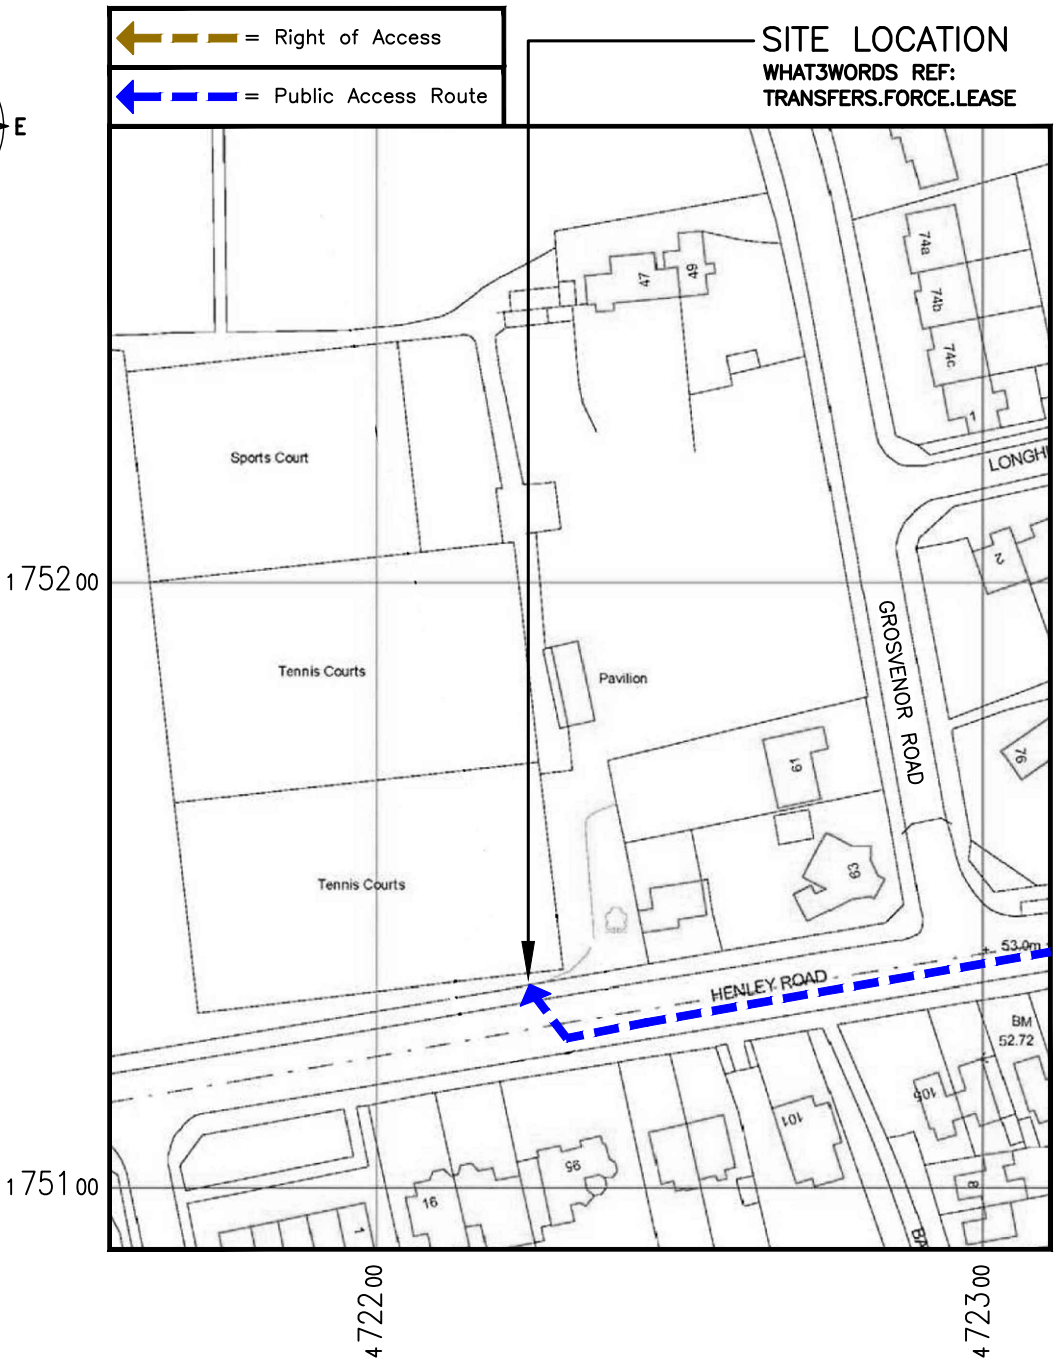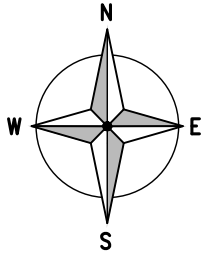

DETAILED SITE LOCATION  
(Scale 1:1250)

Based upon Ordnance Survey map extract with the permission of the Controller of His Majesty's Stationery Office. Crown copyright. Licence No. 100022432



ALL DIMENSIONS ARE IN mm UNLESS NOTED OTHERWISE

N.G.R E: 472222 N: 175132

DIRECTIONS TO SITE:

ENTERING READING ON THE HENLEY ROAD A4155. CONTINUE THROUGH THE TRAFFIC LIGHTS AFTER THE JET PETROL STATION AND THE LAMP POST IS ON THE NORTHERN VERGE JUST AFTER THE SHOPS, 500m AFTER THE LIGHTS

|     |                         |    |    |          |
|-----|-------------------------|----|----|----------|
| 1A  | ISSUED FOR CONSTRUCTION | GL | WD | 11.11.24 |
| REV | MODIFICATION            | BY | CH | DATE     |



Unit 27F-G, Hartlebury Trading Estate, Crown Lane, Hartlebury, Worcestershire, DY10 4JD



|            |      |
|------------|------|
| Cell Name  | Opt. |
| HENLY ROAD | —    |

|             |   |          |   |     |
|-------------|---|----------|---|-----|
| Cell ID No  |   |          |   |     |
| CSID        | ✓ | VF NR    | — | N/A |
| 13066425    |   | 47117_34 |   | —   |
| Project No. | — | N/A      | — | N/A |
| VP1188      |   | —        |   | —   |

|                                                        |  |
|--------------------------------------------------------|--|
| Site Address / Contact Details                         |  |
| HENLEY<br>CAVERSHAM<br>READING<br>BERKSHIRE<br>RG4 5DT |  |


|                |                    |
|----------------|--------------------|
| Drawing Title: | SITE LOCATION MAPS |
|----------------|--------------------|

|                   |              |          |
|-------------------|--------------|----------|
| Purpose of issue: | CONSTRUCTION | Dwg Rev: |
|-------------------|--------------|----------|

|                 |     |    |
|-----------------|-----|----|
| Drawing Number: | 100 | 1A |
|-----------------|-----|----|

|              |                      |             |
|--------------|----------------------|-------------|
| Surveyed By: | Original Sheet Size: | Pack Issue: |
| UK AIRCOMMS  | A3                   |             |

|        |          |          |          |    |
|--------|----------|----------|----------|----|
| Drawn: | Date:    | Checked: | Date:    | 1A |
| GL     | 11.11.24 | WD       | 11.11.24 |    |

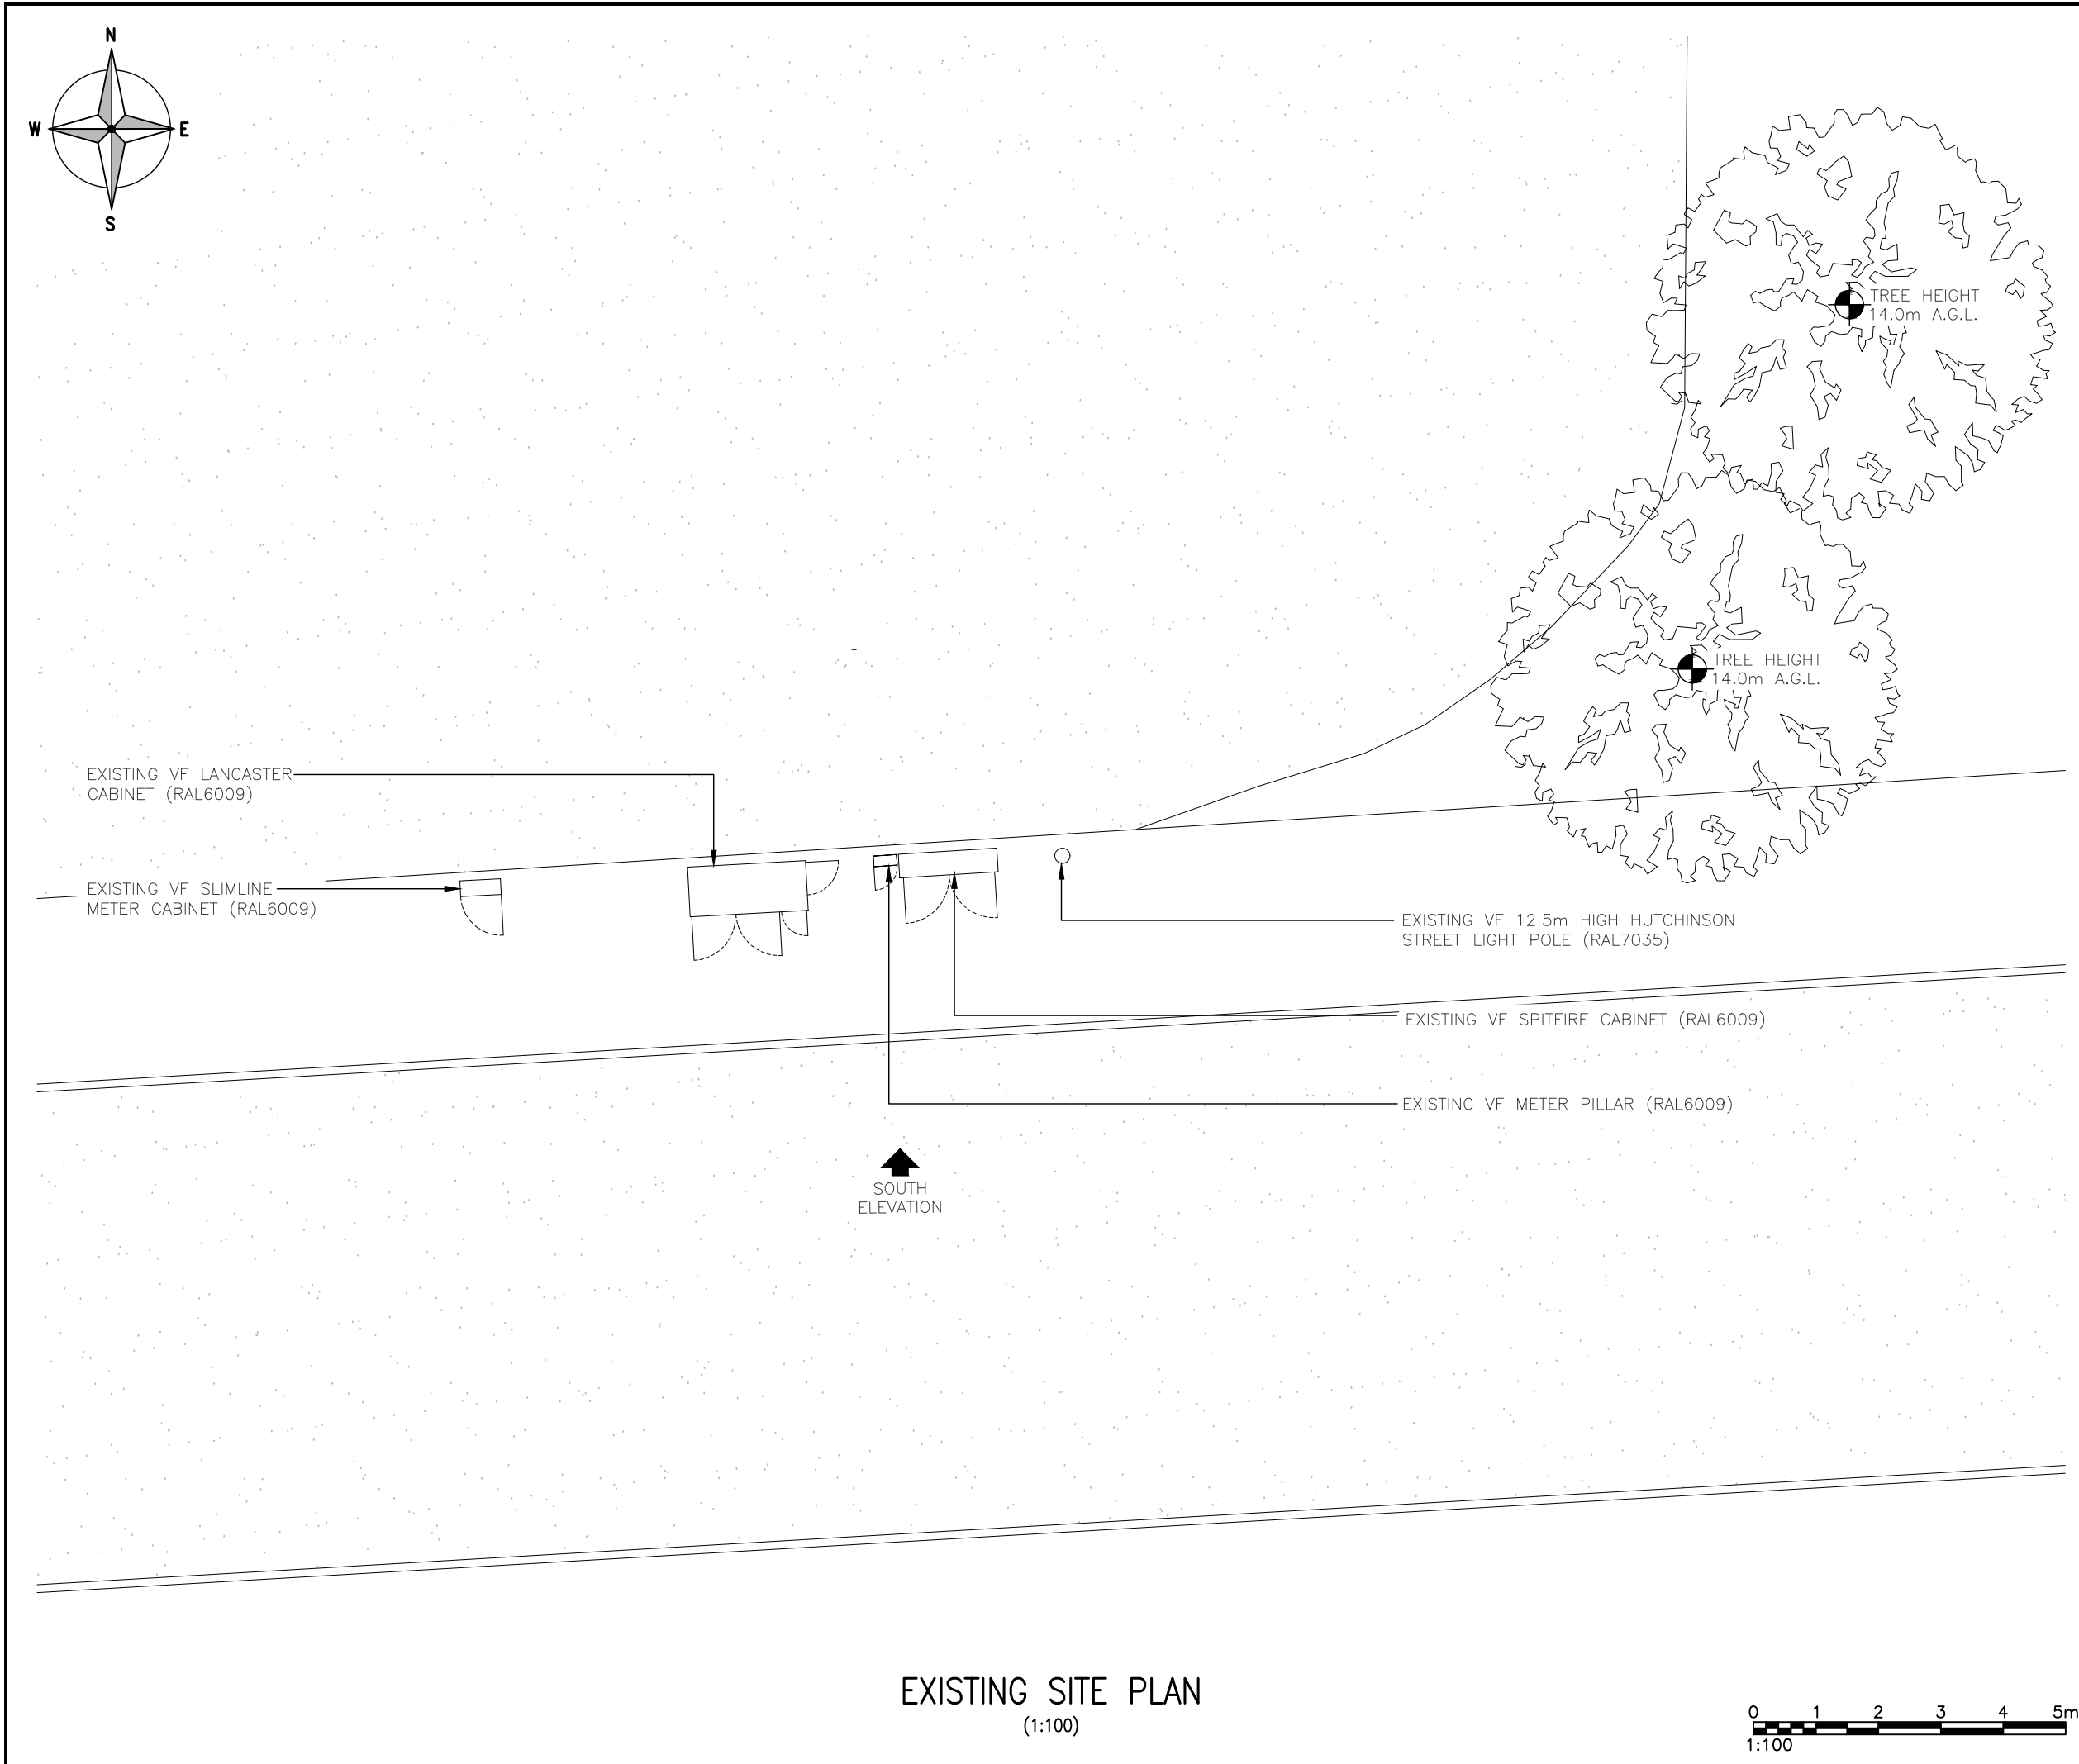

EXISTING SITE PLAN  
(1:100)

ALL DIMENSIONS ARE IN mm UNLESS NOTED OTHERWISE

N.G.R

E: 472222

N: 175132

NOTES:

|     |                         |    |    |          |
|-----|-------------------------|----|----|----------|
| 1A  | ISSUED FOR CONSTRUCTION | GL | WD | 11.11.24 |
| REV | MODIFICATION            | BY | CH | DATE     |




Unit 27F-G, Hartlebury Trading Estate, Crown Lane, Hartlebury, Worcestershire, DY10 4JD




|                                                        |                                     |                            |                   |                |
|--------------------------------------------------------|-------------------------------------|----------------------------|-------------------|----------------|
| Cell Name                                              |                                     |                            |                   | Opt.           |
| HENLEY ROAD                                            |                                     |                            |                   | —              |
| Cell ID No                                             |                                     |                            |                   |                |
| CSID                                                   | <input checked="" type="checkbox"/> | VF NR                      | —                 | N/A            |
| 13066425                                               |                                     | 47117_34                   | —                 |                |
| Project No.                                            | —                                   | N/A                        | —                 | N/A            |
| VP1188                                                 |                                     | —                          | —                 |                |
| Site Address / Contact Details                         |                                     |                            |                   |                |
| HENLEY<br>CAVERSHAM<br>READING<br>BERKSHIRE<br>RG4 5DT |                                     |                            |                   |                |
| Drawing Title:<br>EXISTING SITE PLAN                   |                                     |                            |                   |                |
| Purpose of issue:<br>CONSTRUCTION                      |                                     |                            |                   | Dwg Rev:<br>1A |
| Drawing Number:<br>200                                 |                                     |                            |                   |                |
| Surveyed By:<br>UK AIRCOMMS                            |                                     | Original Sheet Size:<br>A3 |                   | Pack Issue:    |
| Drawn:<br>GL                                           | Date:<br>11.11.24                   | Checked:<br>WD             | Date:<br>11.11.24 | 1A             |

SDNT0005 Version 2.2

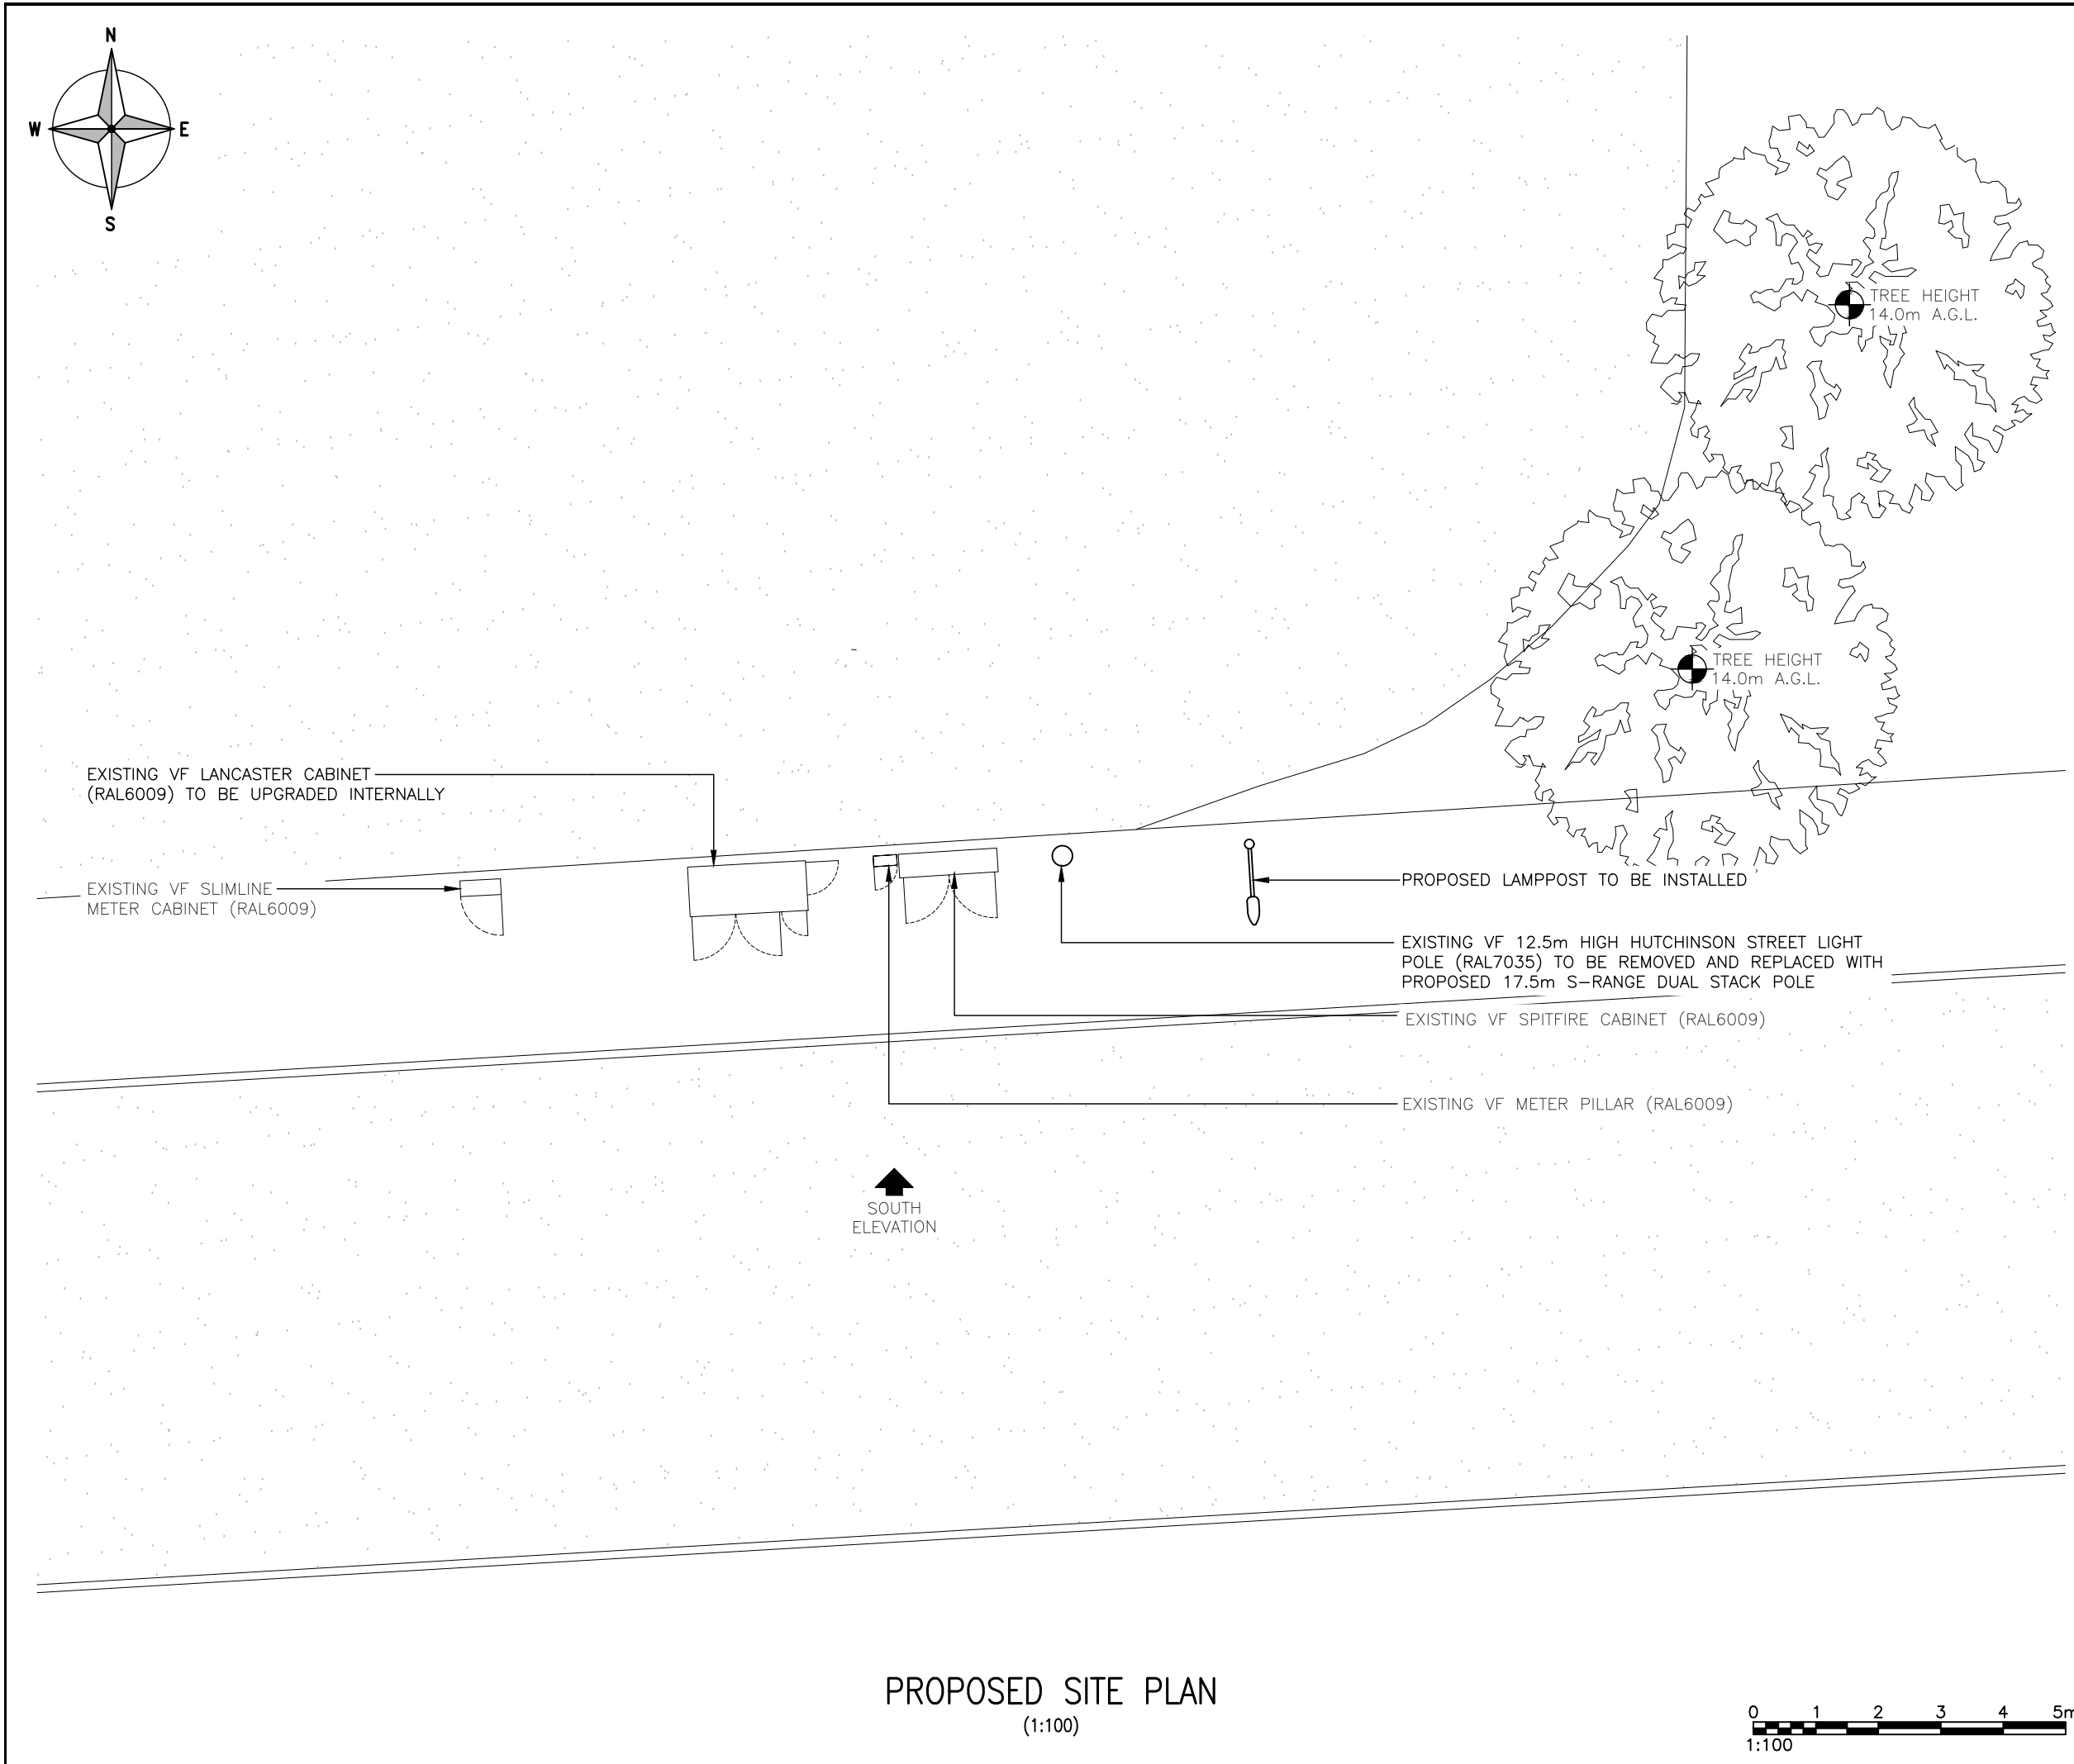

PROPOSED SITE PLAN  
(1:100)

 

ALL DIMENSIONS ARE IN mm UNLESS NOTED OTHERWISE

N.G.R E: 472222 N: 175132

NOTES:

|     |                         |    |    |          |
|-----|-------------------------|----|----|----------|
| 1A  | ISSUED FOR CONSTRUCTION | GL | WD | 11.11.24 |
| REV | MODIFICATION            | BY | CH | DATE     |



Unit 27F-G, Hartlebury Trading Estate, Crown Lane, Hartlebury, Worcestershire, DY10 4JD



|            |      |
|------------|------|
| Cell Name  | Opt. |
| HENLY ROAD | —    |

|             |   |          |   |     |
|-------------|---|----------|---|-----|
| Cell ID No  |   |          |   |     |
| CSID        | ✓ | VF NR    | — | N/A |
| 13066425    |   | 47117_34 |   | —   |
| Project No. | — | N/A      | — | N/A |
| VP1188      |   | —        |   | —   |

|                                                        |
|--------------------------------------------------------|
| Site Address / Contact Details                         |
| HENLEY<br>CAVERSHAM<br>READING<br>BERKSHIRE<br>RG4 5DT |


|                |                    |
|----------------|--------------------|
| Drawing Title: | PROPOSED SITE PLAN |
|----------------|--------------------|

|                   |              |          |
|-------------------|--------------|----------|
| Purpose of issue: | CONSTRUCTION | Dwg Rev: |
|-------------------|--------------|----------|


|                 |     |    |
|-----------------|-----|----|
| Drawing Number: | 201 | 1A |
|-----------------|-----|----|

|              |                      |             |
|--------------|----------------------|-------------|
| Surveyed By: | Original Sheet Size: | Pack Issue: |
| UK AIRCOMMS  | A3                   |             |

|        |          |          |          |    |
|--------|----------|----------|----------|----|
| Drawn: | Date:    | Checked: | Date:    | 1A |
| GL     | 11.11.24 | WD       | 11.11.24 |    |

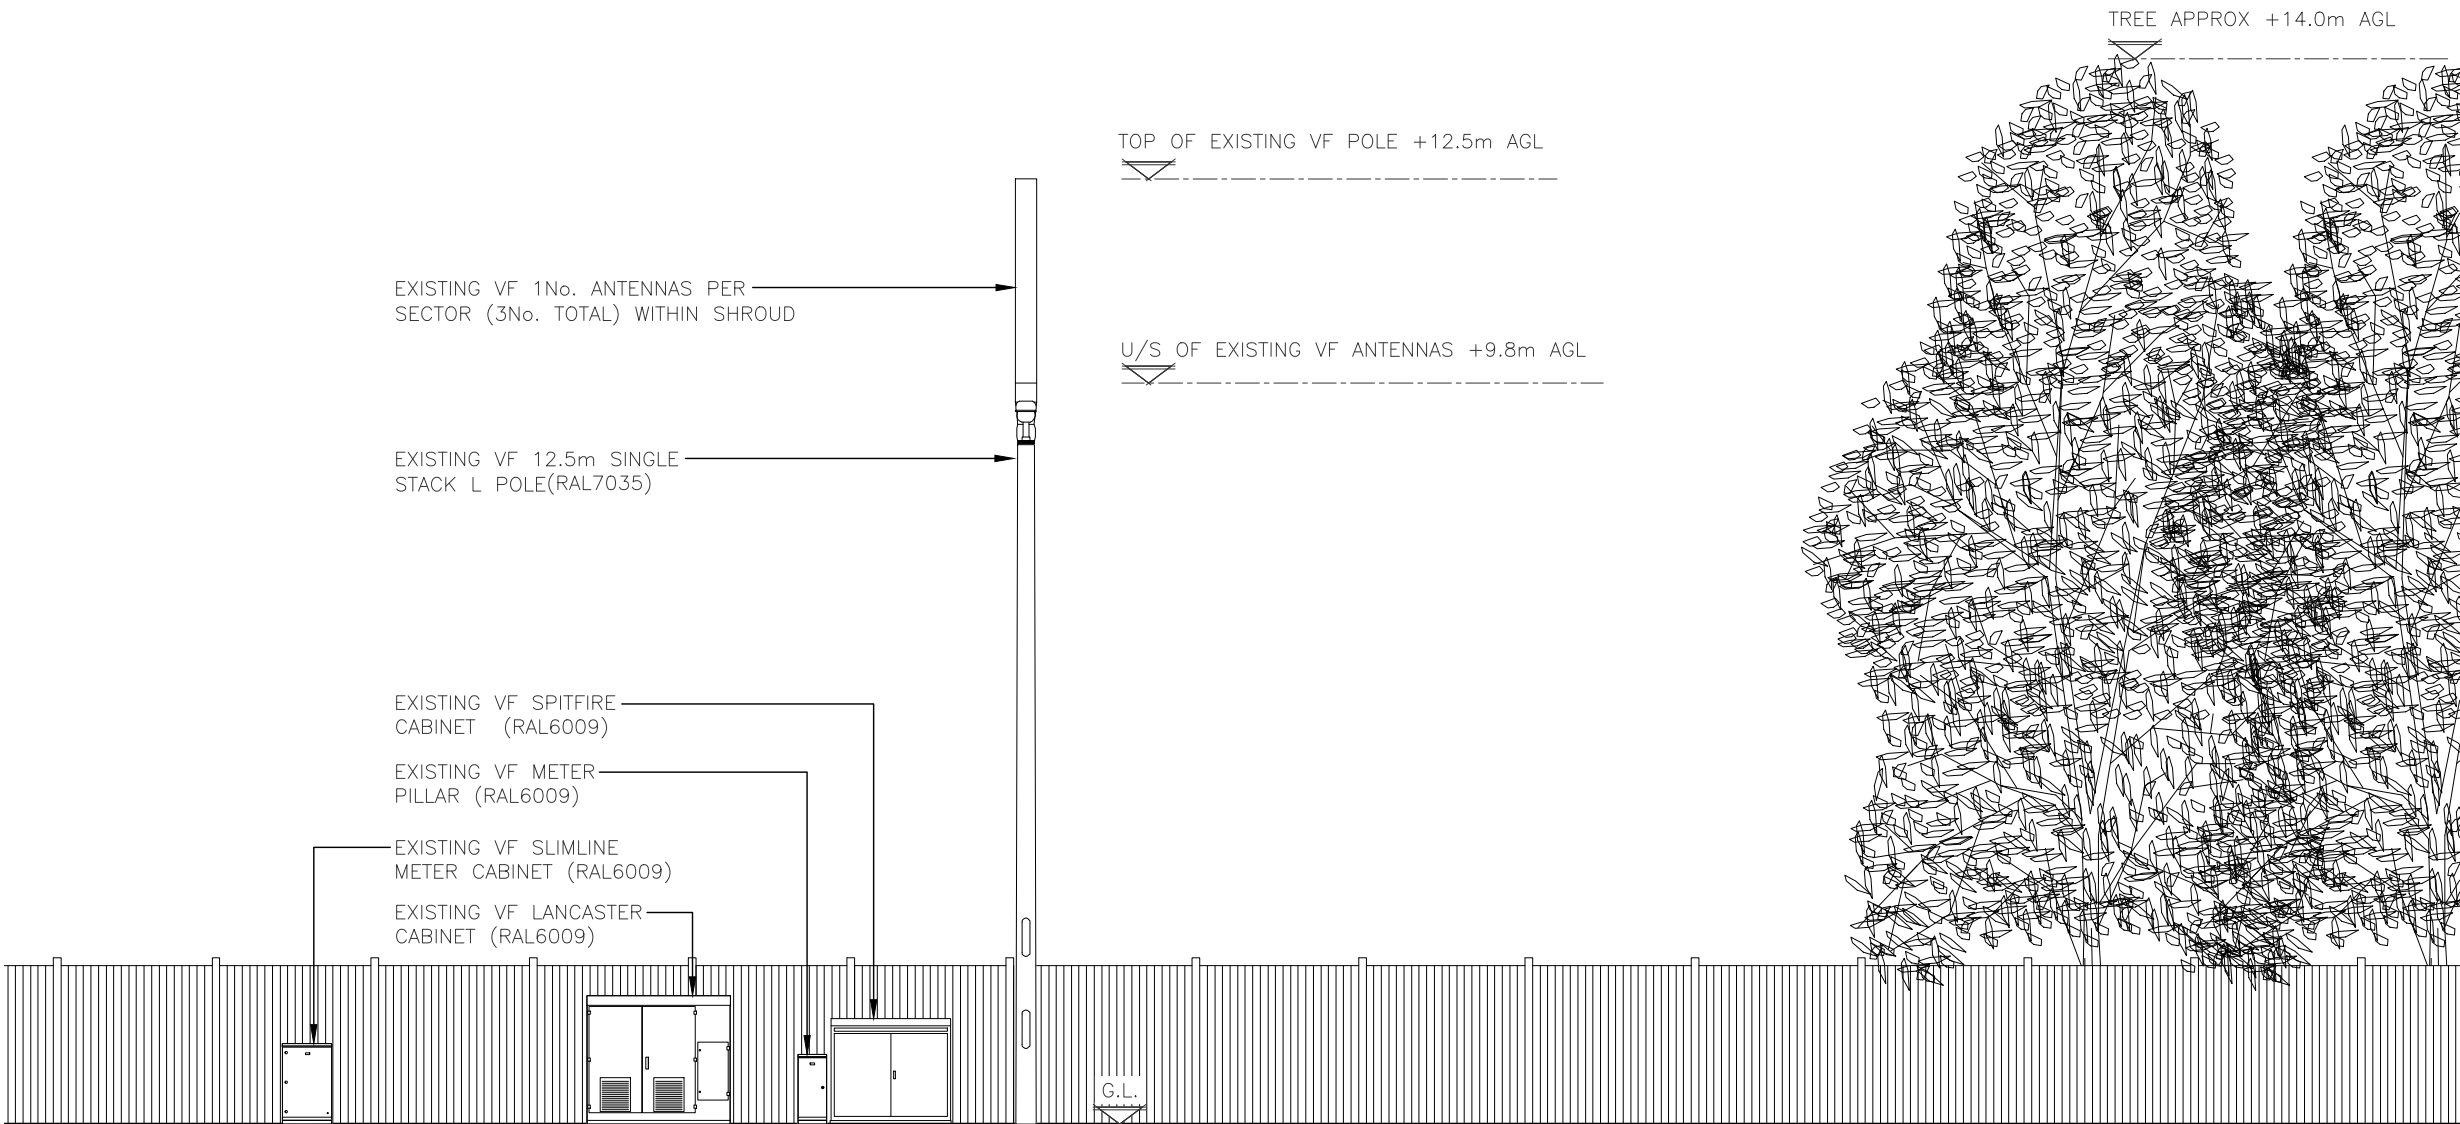

EXISTING SOUTH ELEVATION  
(1:100)

 

ALL DIMENSIONS ARE IN mm UNLESS NOTED OTHERWISE

N.G.R E: 472222 N: 175132

NOTES:

|     |                         |    |    |          |
|-----|-------------------------|----|----|----------|
| 1A  | ISSUED FOR CONSTRUCTION | GL | WD | 11.11.24 |
| REV | MODIFICATION            | BY | CH | DATE     |



Unit 27F-G, Hartlebury Trading Estate, Crown Lane, Hartlebury, Worcestershire, DY10 4JD




|            |      |
|------------|------|
| Cell Name  | Opt. |
| HENLY ROAD | —    |


|             |          |   |     |
|-------------|----------|---|-----|
| Cell ID No  |          |   |     |
| CSID        | ✓ VF NR  | — | N/A |
| 13066425    | 47117_34 | — | —   |
| Project No. | — N/A    | — | N/A |
| VP1188      | —        | — | —   |

|                                                        |  |
|--------------------------------------------------------|--|
| Site Address / Contact Details                         |  |
| HENLEY<br>CAVERSHAM<br>READING<br>BERKSHIRE<br>RG4 5DT |  |

|                   |             |                         |          |
|-------------------|-------------|-------------------------|----------|
| Drawing Title:    |             | EXISTING SITE ELEVATION |          |
| Purpose of issue: |             | CONSTRUCTION            | Dwg Rev: |
| Drawing Number:   |             | 300                     | 1A       |
| Surveyed By:      | UK AIRCOMMS | Original Sheet Size:    | A3       |
| Drawn:            | GL          | Date:                   | 11.11.24 |
| Checked:          | WD          | Date:                   | 11.11.24 |
| Pack Issue:       |             | 1A                      |          |

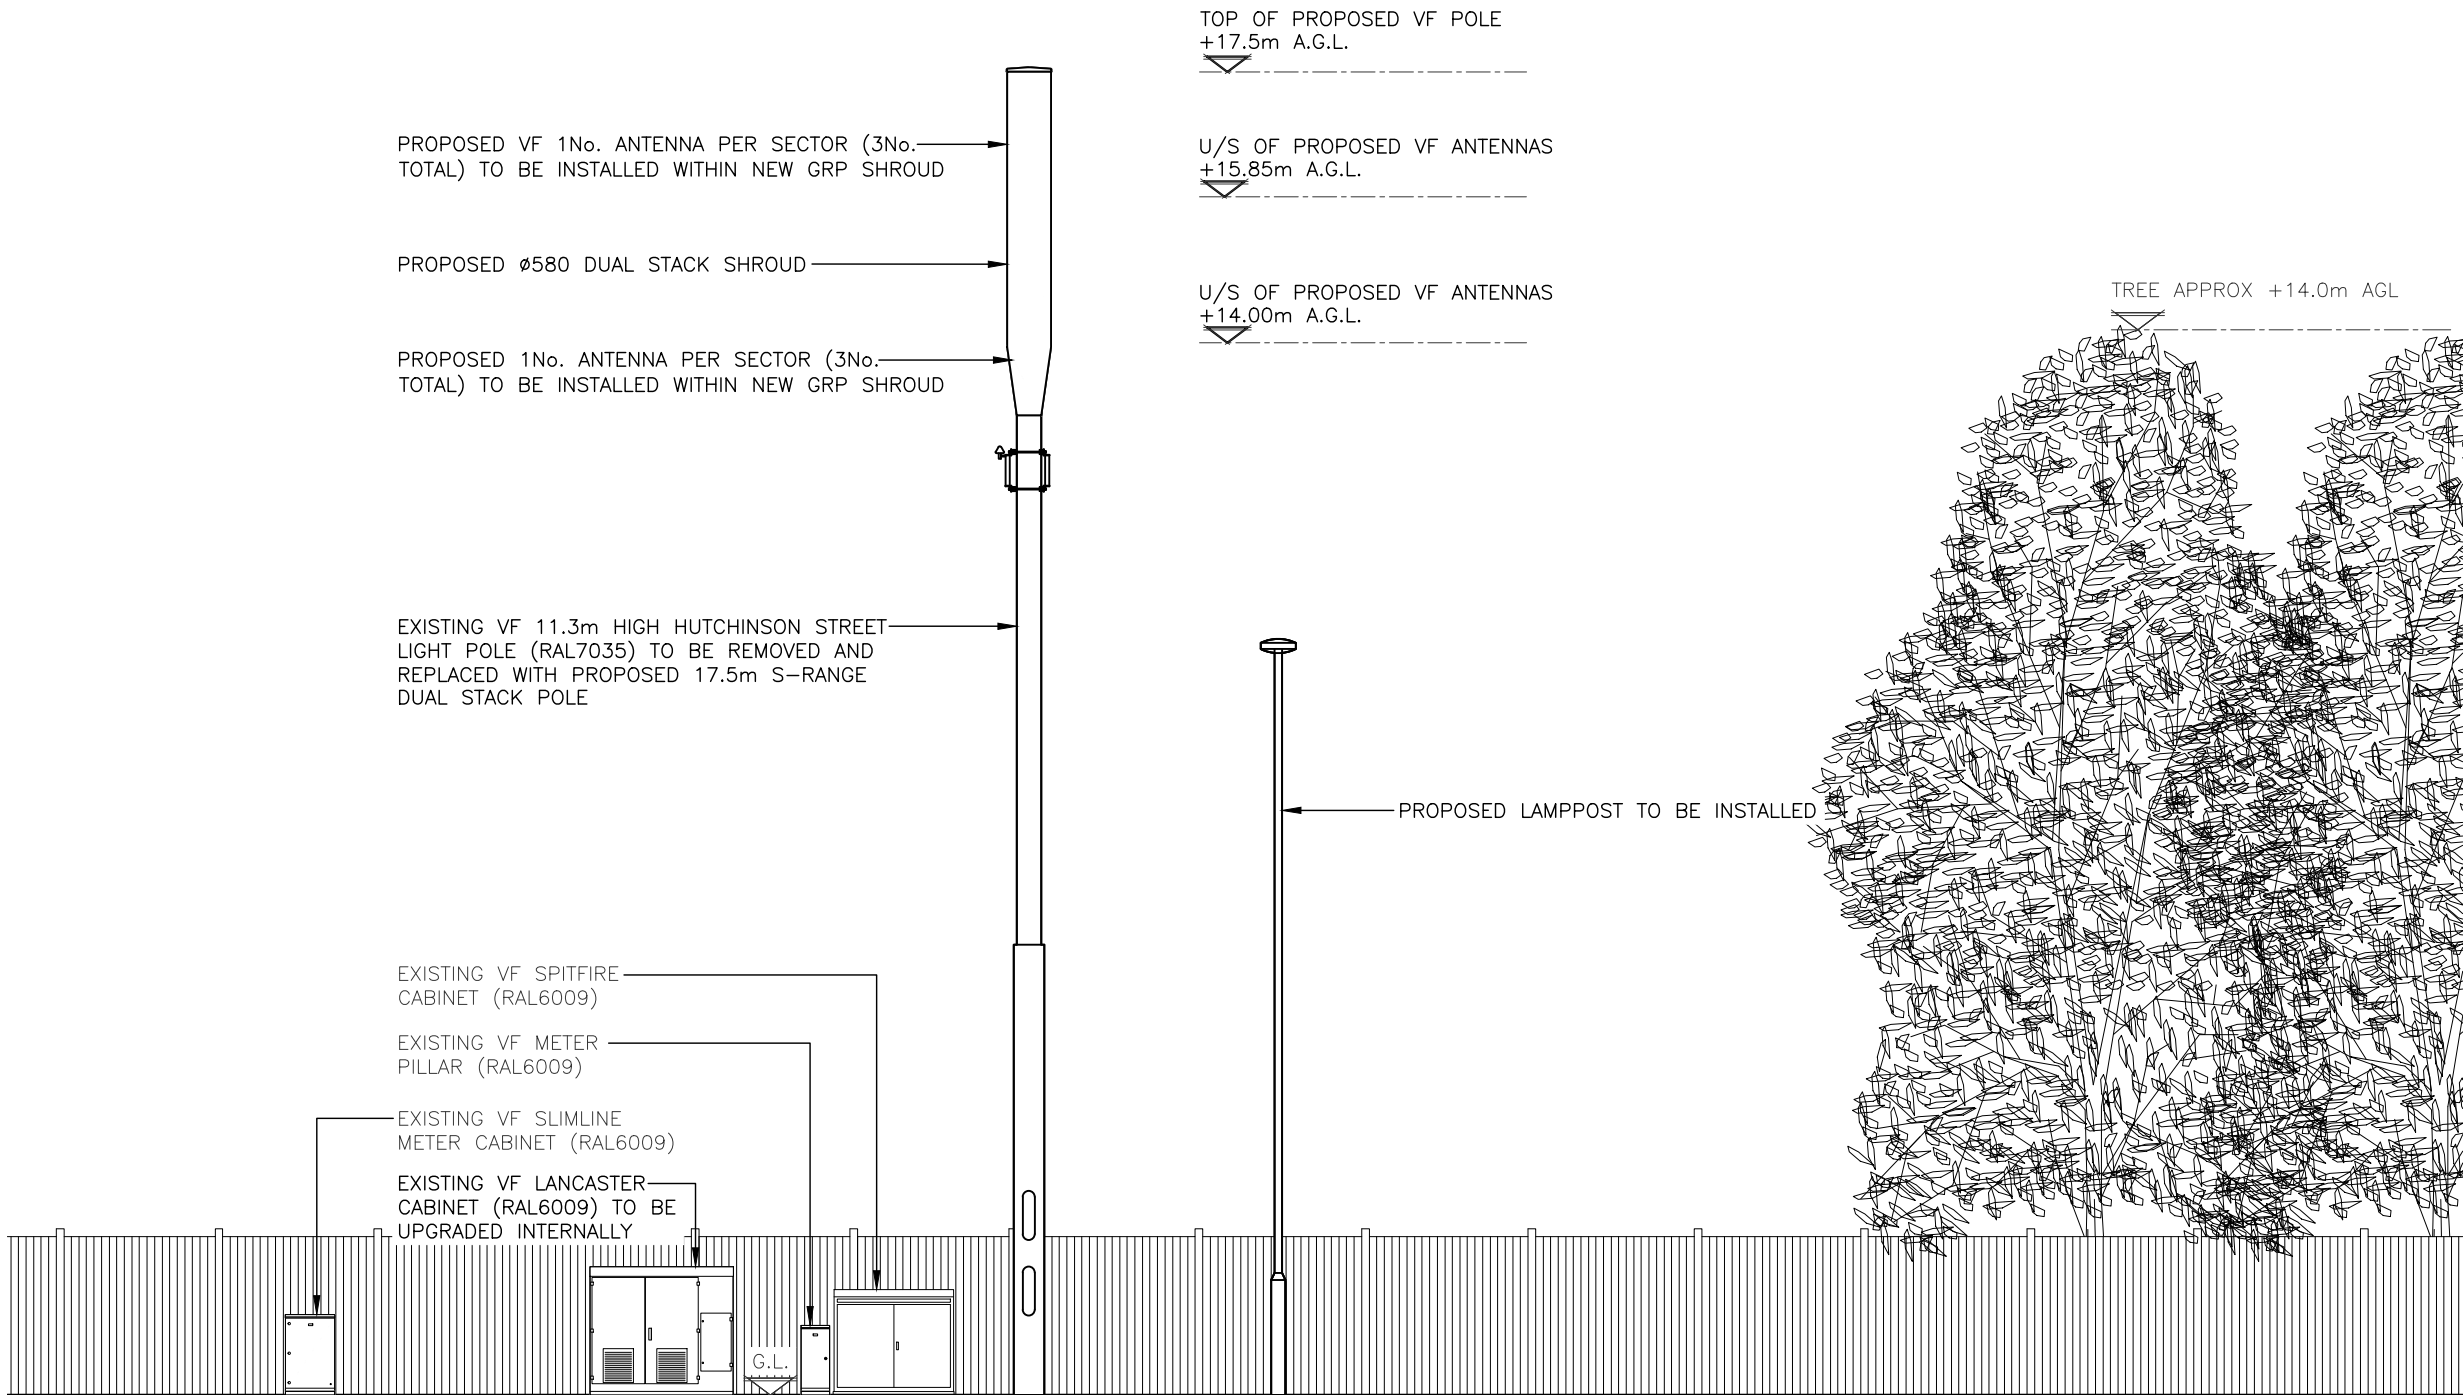

PROPOSED SOUTH ELEVATION  
(1:100)

 

ALL DIMENSIONS ARE IN mm UNLESS NOTED OTHERWISE

N.G.R E: 472222 N: 175132

NOTES:

|    |                         |    |    |          |
|----|-------------------------|----|----|----------|
| 1A | ISSUED FOR CONSTRUCTION | GL | WD | 11.11.24 |
|----|-------------------------|----|----|----------|

|     |              |    |    |      |
|-----|--------------|----|----|------|
| REV | MODIFICATION | BY | CH | DATE |
|-----|--------------|----|----|------|



Unit 27F-G, Hartlebury Trading Estate, Crown Lane, Hartlebury, Worcestershire, DY10 4JD



|            |      |
|------------|------|
| Cell Name  | Opt. |
| HENLY ROAD | —    |

|             |          |   |     |
|-------------|----------|---|-----|
| Cell ID No  |          |   |     |
| CSID        | ✓ VF NR  | — | N/A |
| 13066425    | 47117_34 | — | —   |
| Project No. | — N/A    | — | N/A |
| VP1188      | —        | — | —   |

|                                                        |
|--------------------------------------------------------|
| Site Address / Contact Details                         |
| HENLEY<br>CAVERSHAM<br>READING<br>BERKSHIRE<br>RG4 5DT |

Drawing Title: PROPOSED SITE ELEVATION

|                   |              |          |
|-------------------|--------------|----------|
| Purpose of issue: | CONSTRUCTION | Dwg Rev: |
| Drawing Number:   | 301          | 1A       |

|              |                      |             |
|--------------|----------------------|-------------|
| Surveyed By: | Original Sheet Size: | Pack Issue: |
| UK AIRCOMMS  | A3                   |             |

|        |          |          |          |    |
|--------|----------|----------|----------|----|
| Drawn: | Date:    | Checked: | Date:    | 1A |
| GL     | 11.11.24 | WD       | 11.11.24 |    |