




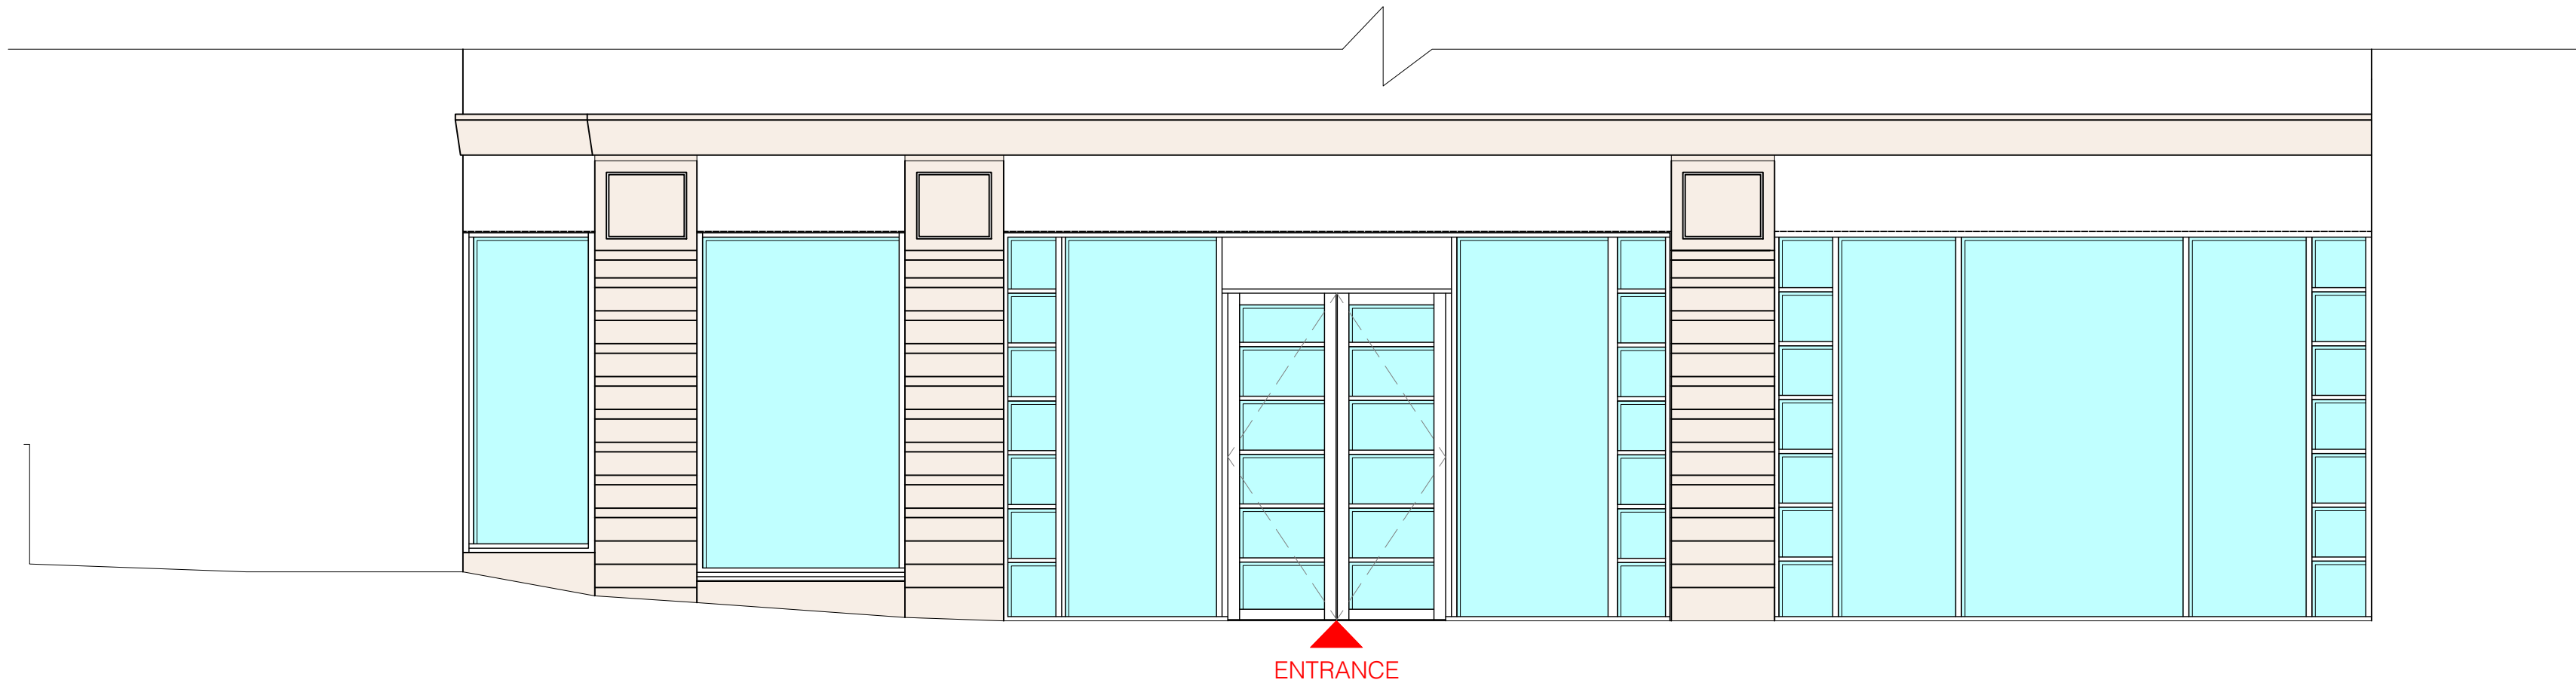

EXISTING PART WEST ELEVATION

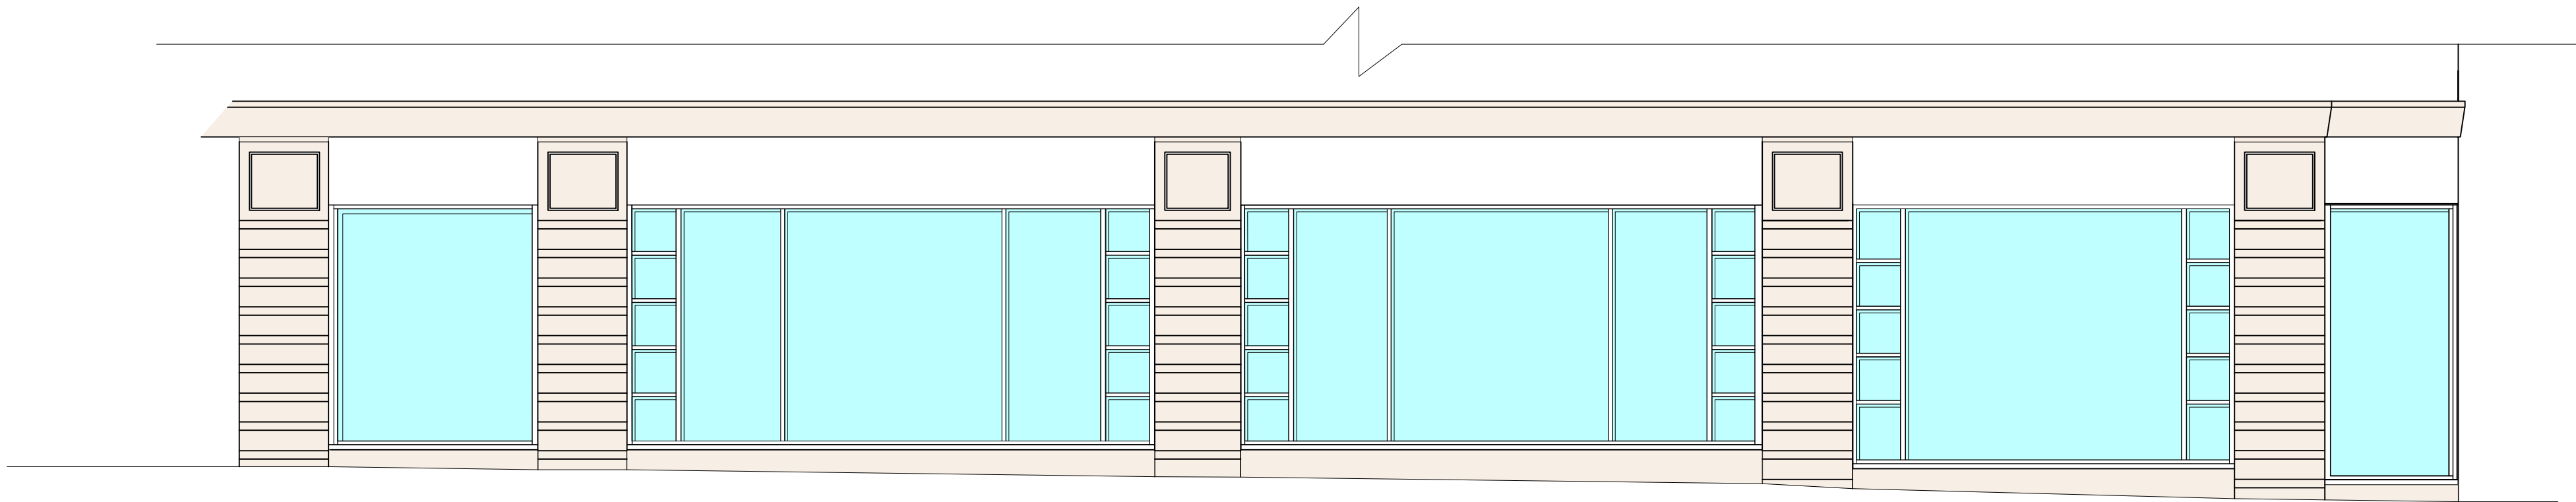

EXISTING PART NORTH ELEVATION

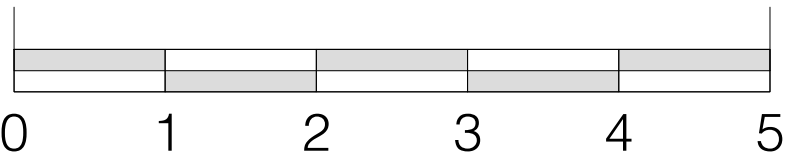

A

New door and panel detail updated.

21.10.24

Rev:

Description:

Date:

Reade Associates

ARCHITECTURAL CONSULTANTS & DESIGNERS

The Limes, 3b Waterloo Road

Shepton Mallet

Somerset BA4 5HG

www.readeassociates.co.uk

07840 751750

Client:

Loungers PLC

Site:

NEW COSY CLUB

Unit L30

Oracle Shopping Centre

Minster Street, Reading

RG1 2AQ

Title:

External elevations

Status:

Planning

Scale:

1:50@A1

1:100@A3

Date:

Dec '24

Drawing No:

0188.24

Drawn:

DAR

Drawing compiled from unverified source. All dimensions to be checked on site before work commences and any discrepancies to be reported.