




1 Existing Front Elevation

SCALE 1:100

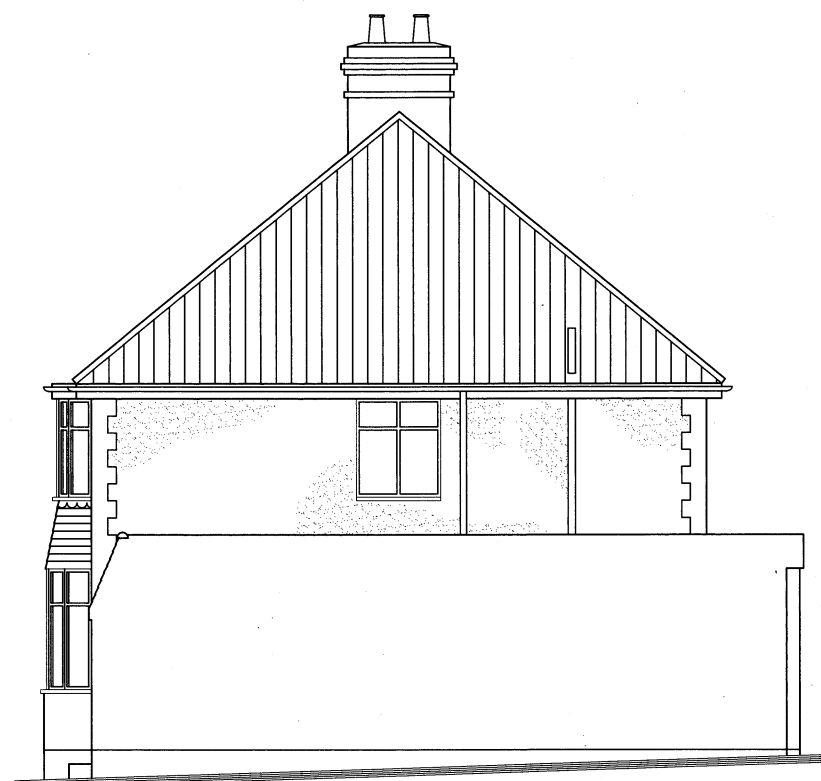

2 Existing Side Elevation

SCALE 1:100



3 Existing Rear Elevation

SCALE 1:100


Rev. Date Detail

Status
Planning Application

Client
Mr D Gibbs

Project Title
907A Oxford Rd
Reading
RG30 6TP

Drawing Title
Existing Elevations

 

Scale	1:100@A3	Date	18-12-24	Drawn	
Job No.	0046-995	Drawing No.	1a	Rev.	-