




NOTES:
All dimensions must be checked on site and not scaled from this drawing.

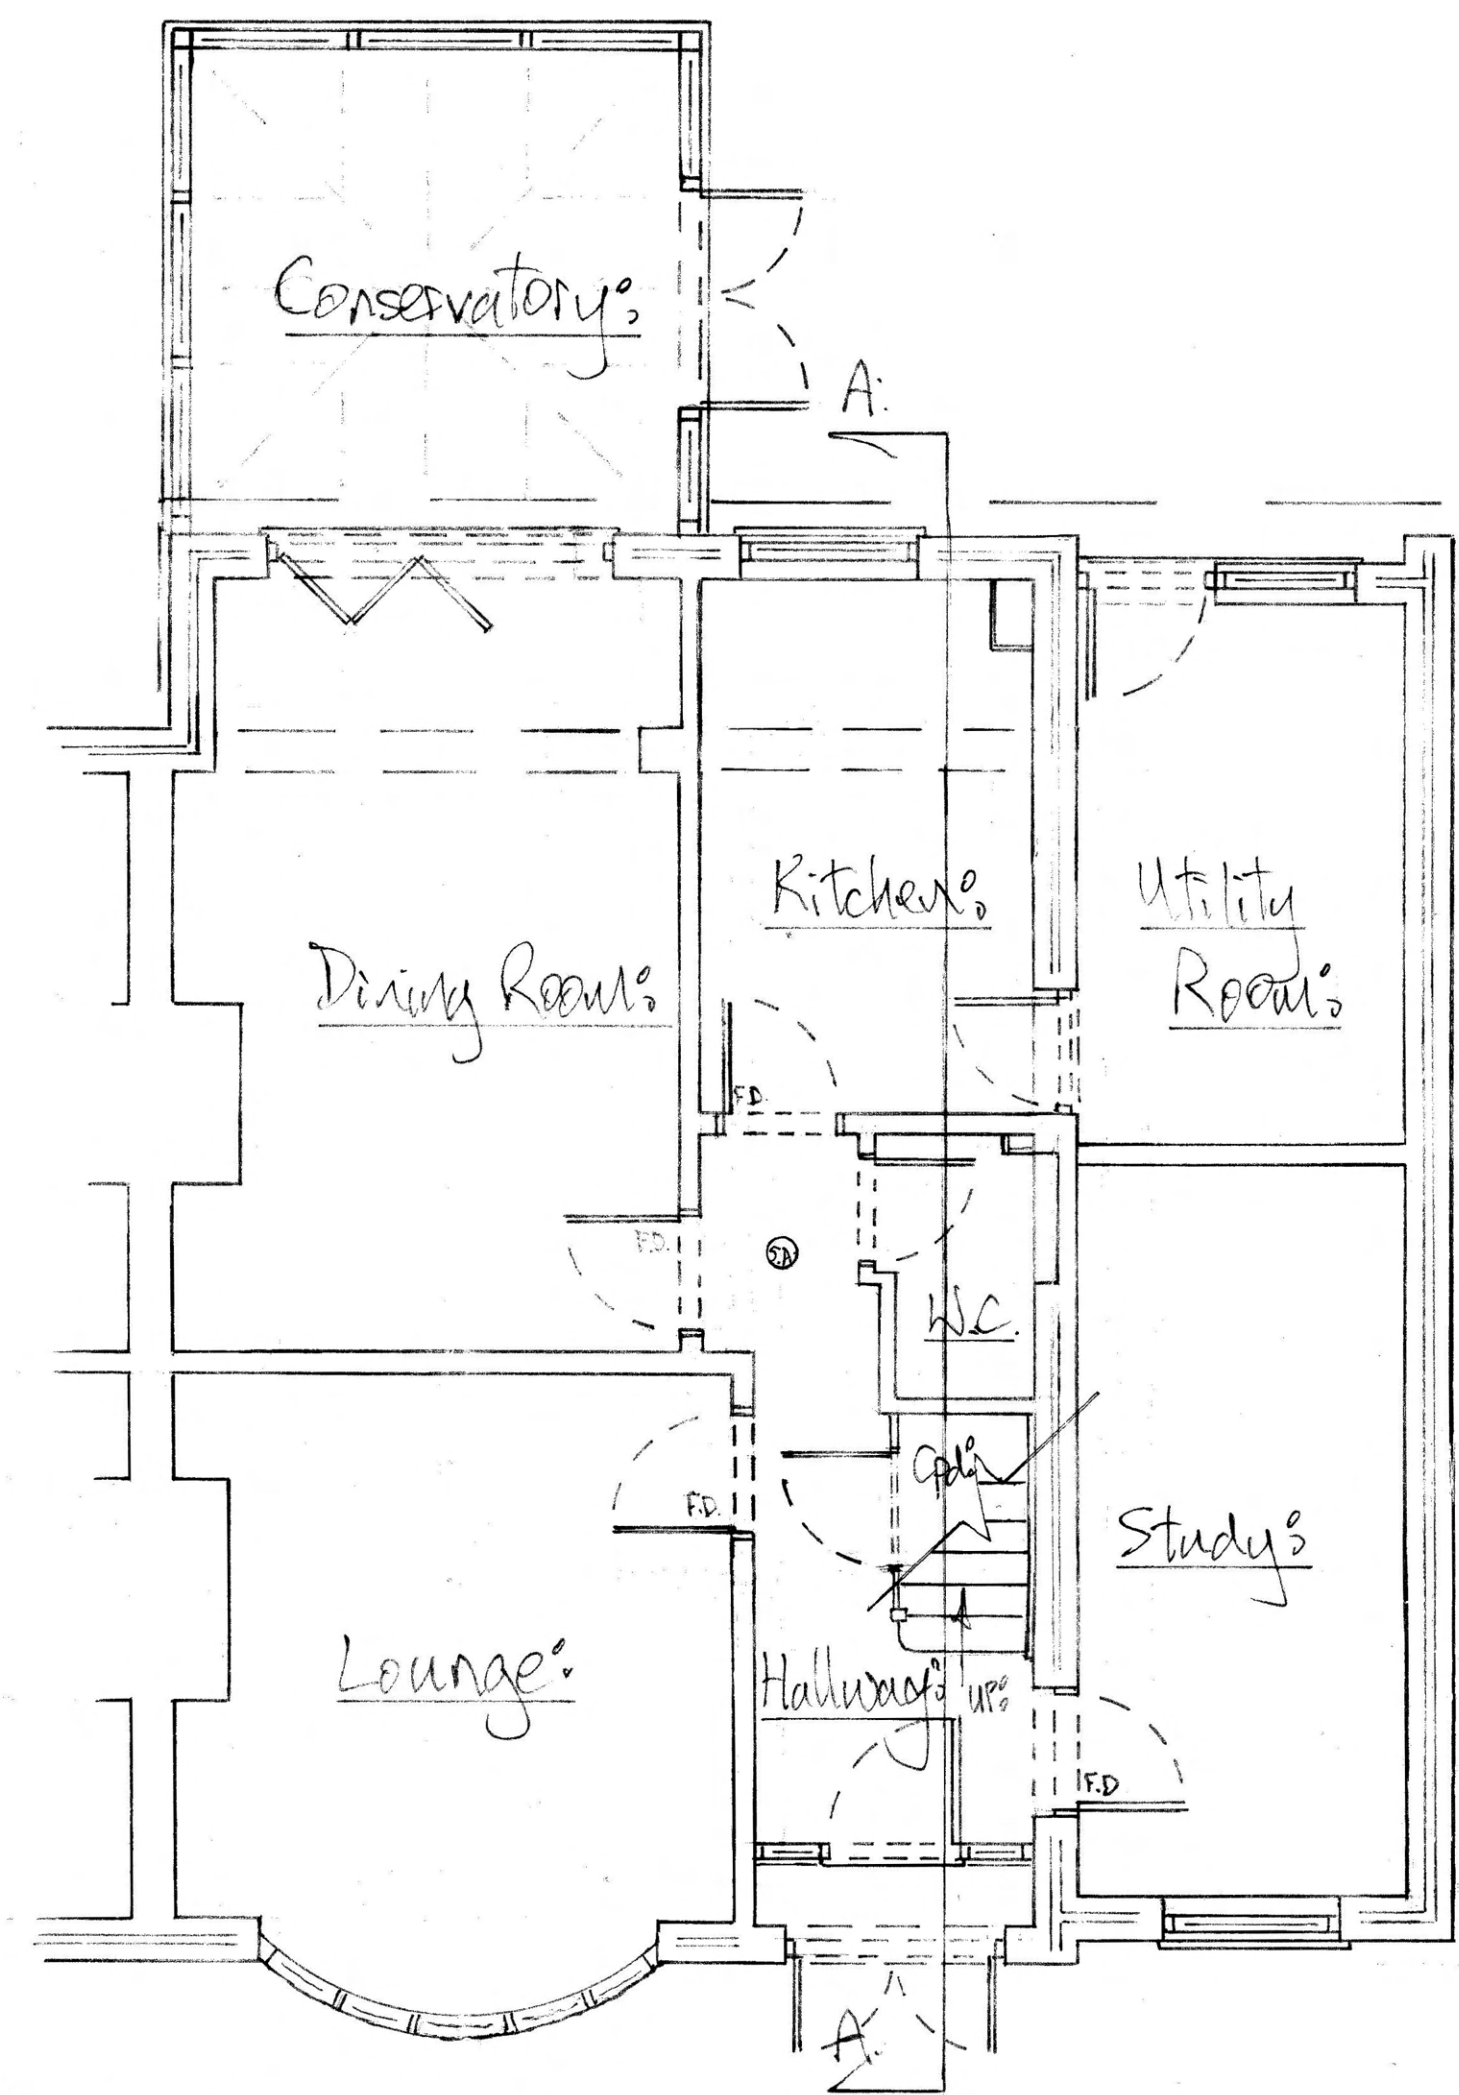


GROUND FLOOR PLAN:

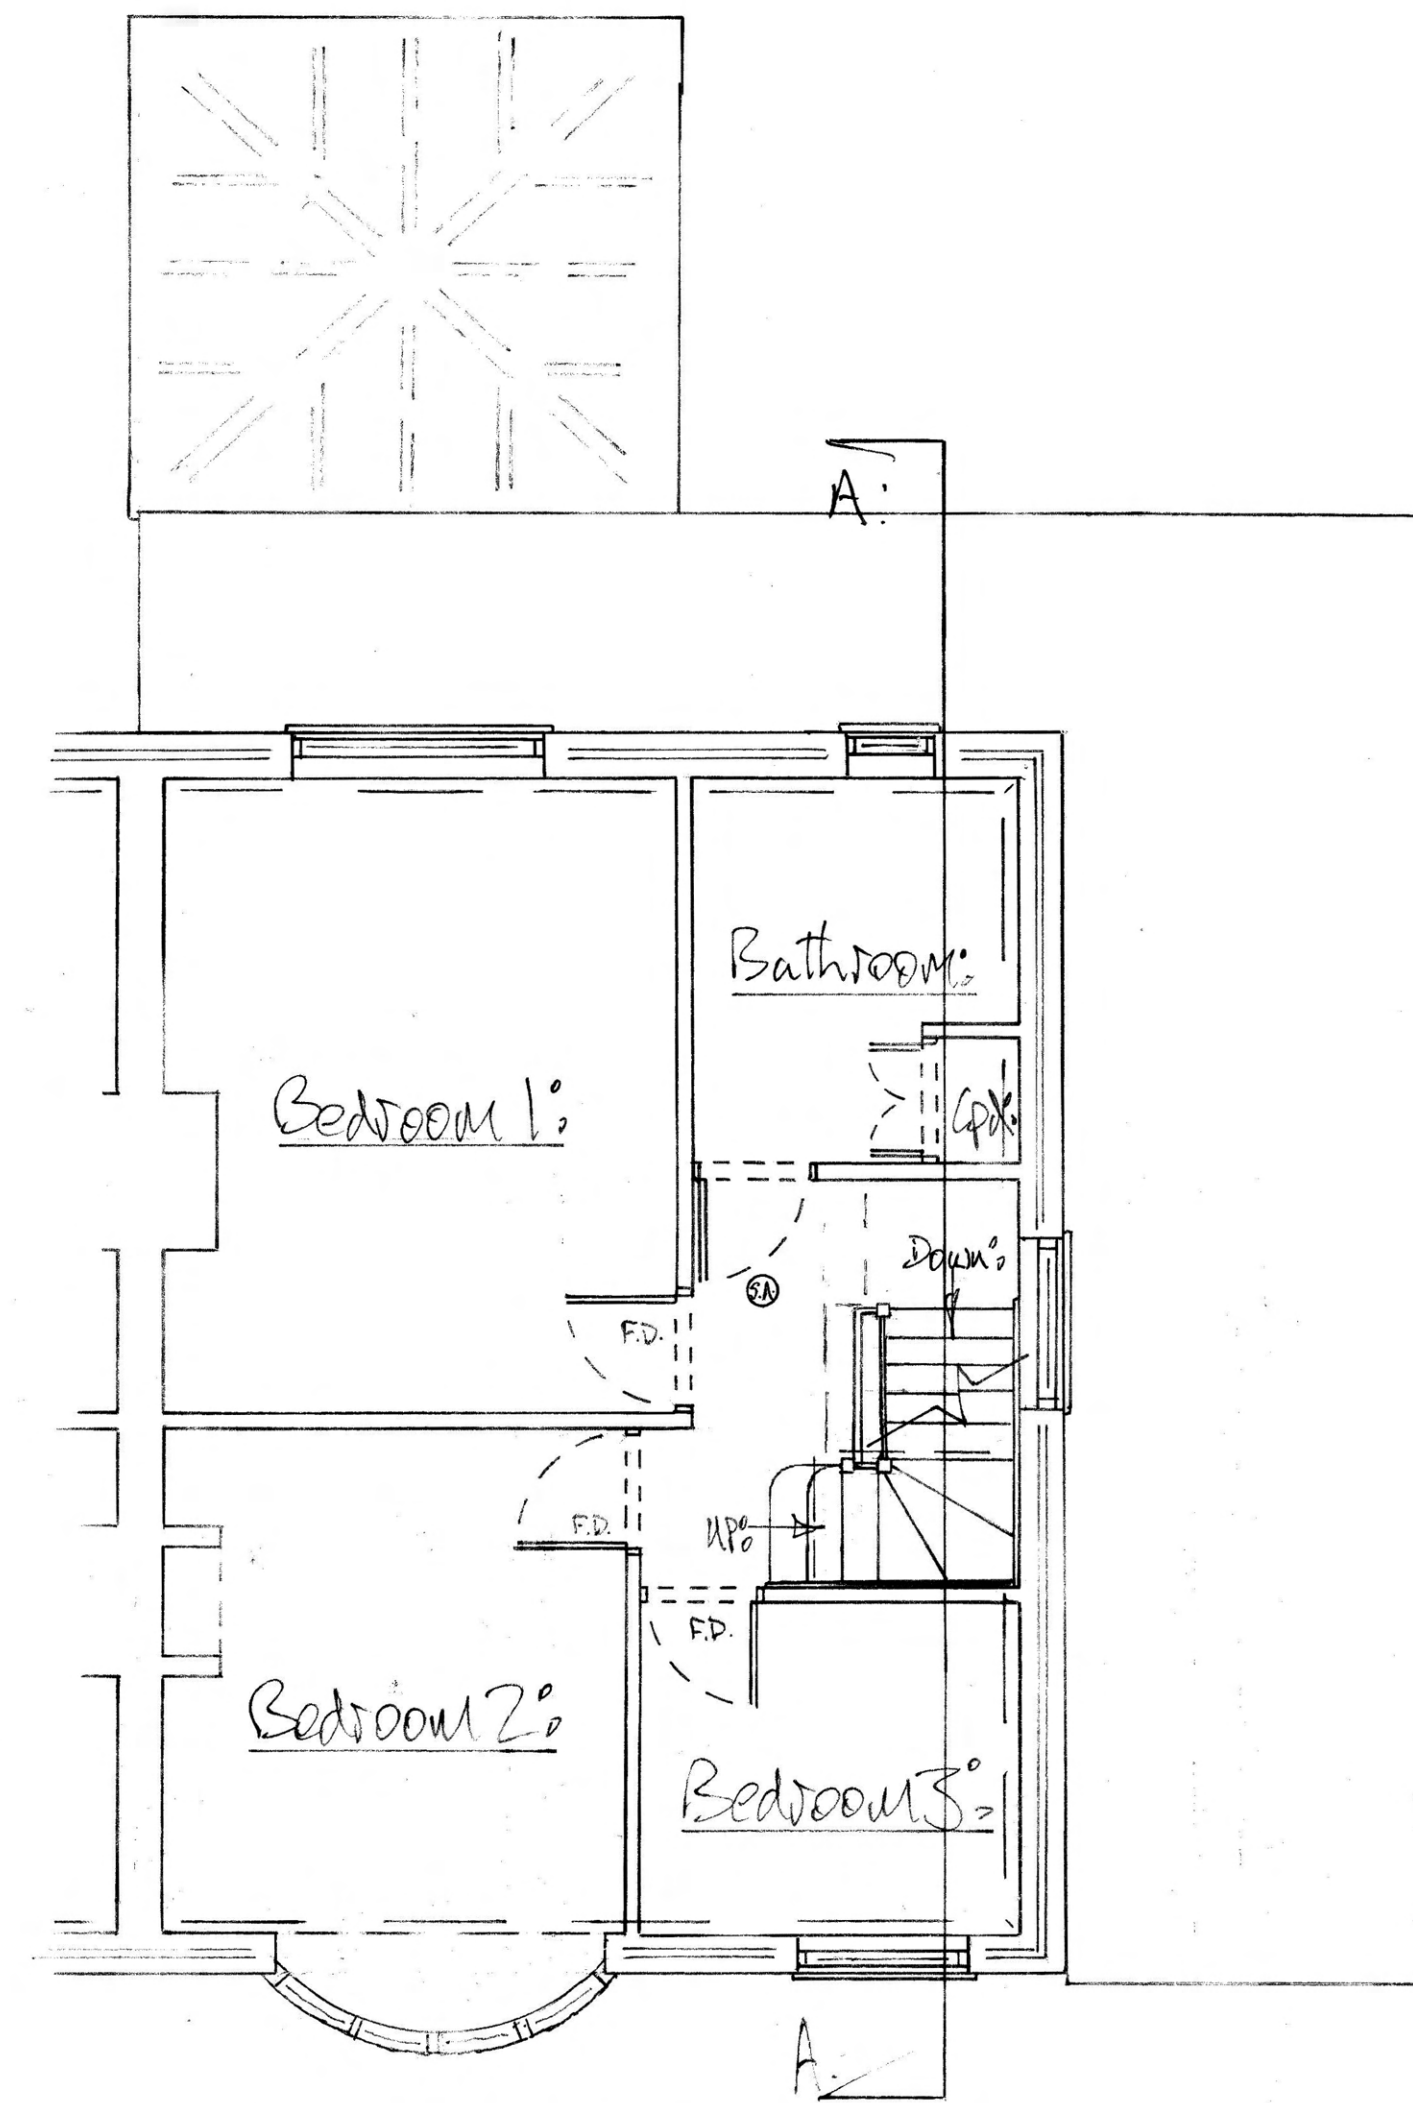

PROPOSED FIRST FLOOR PLAN:

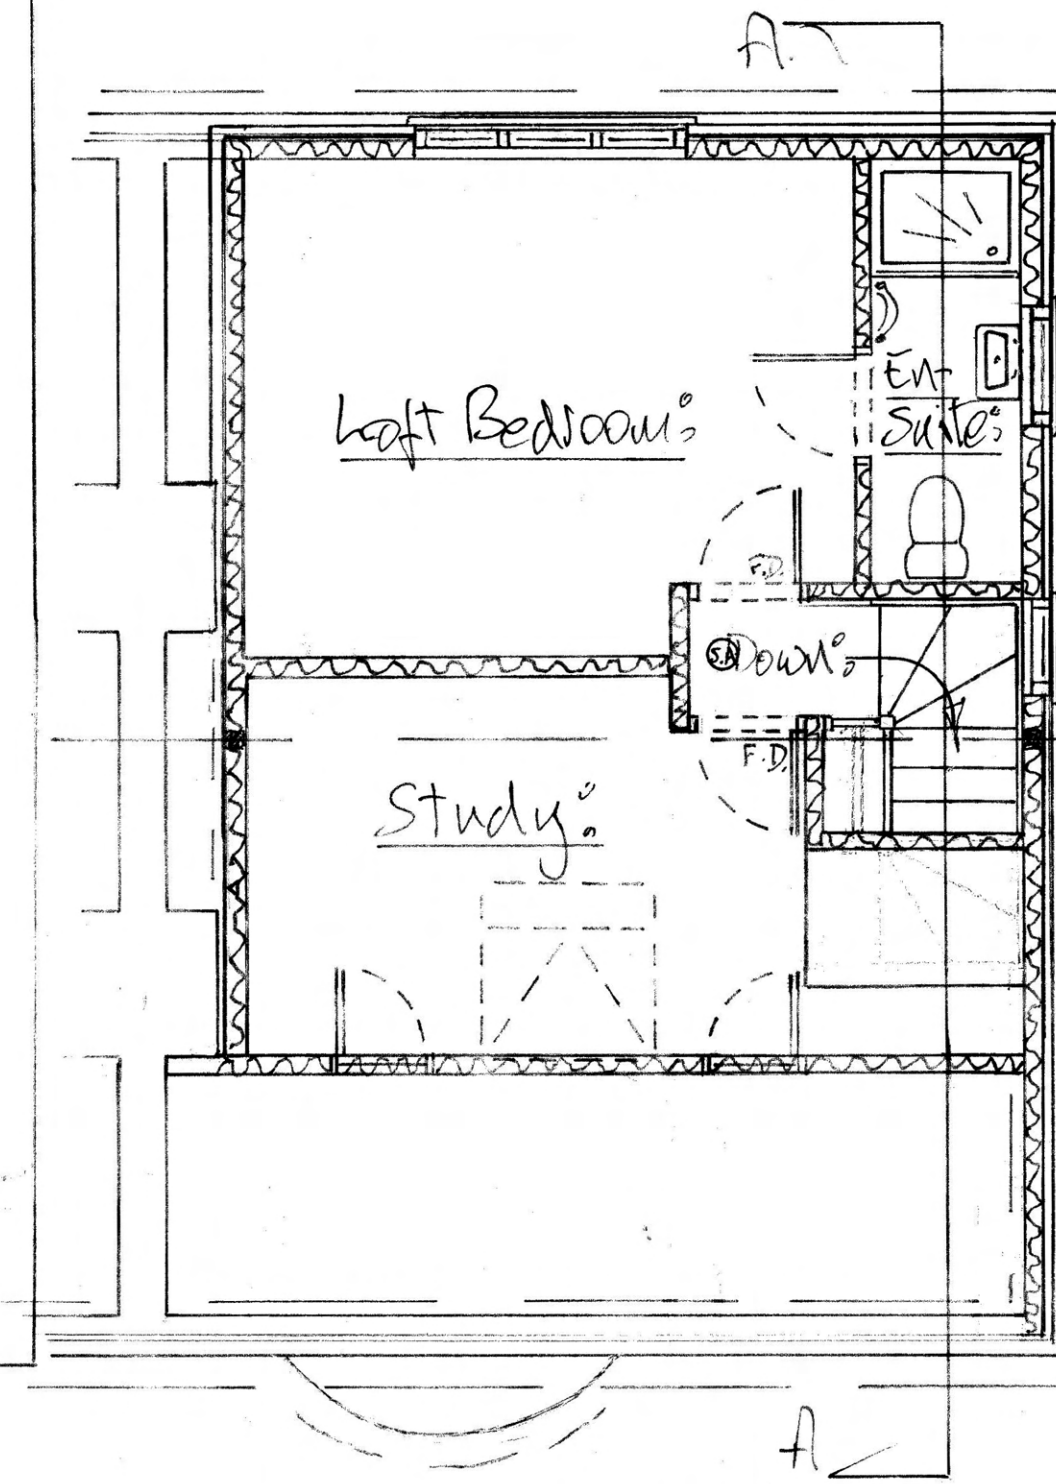


PROPOSED LOFT FLOOR PLAN:

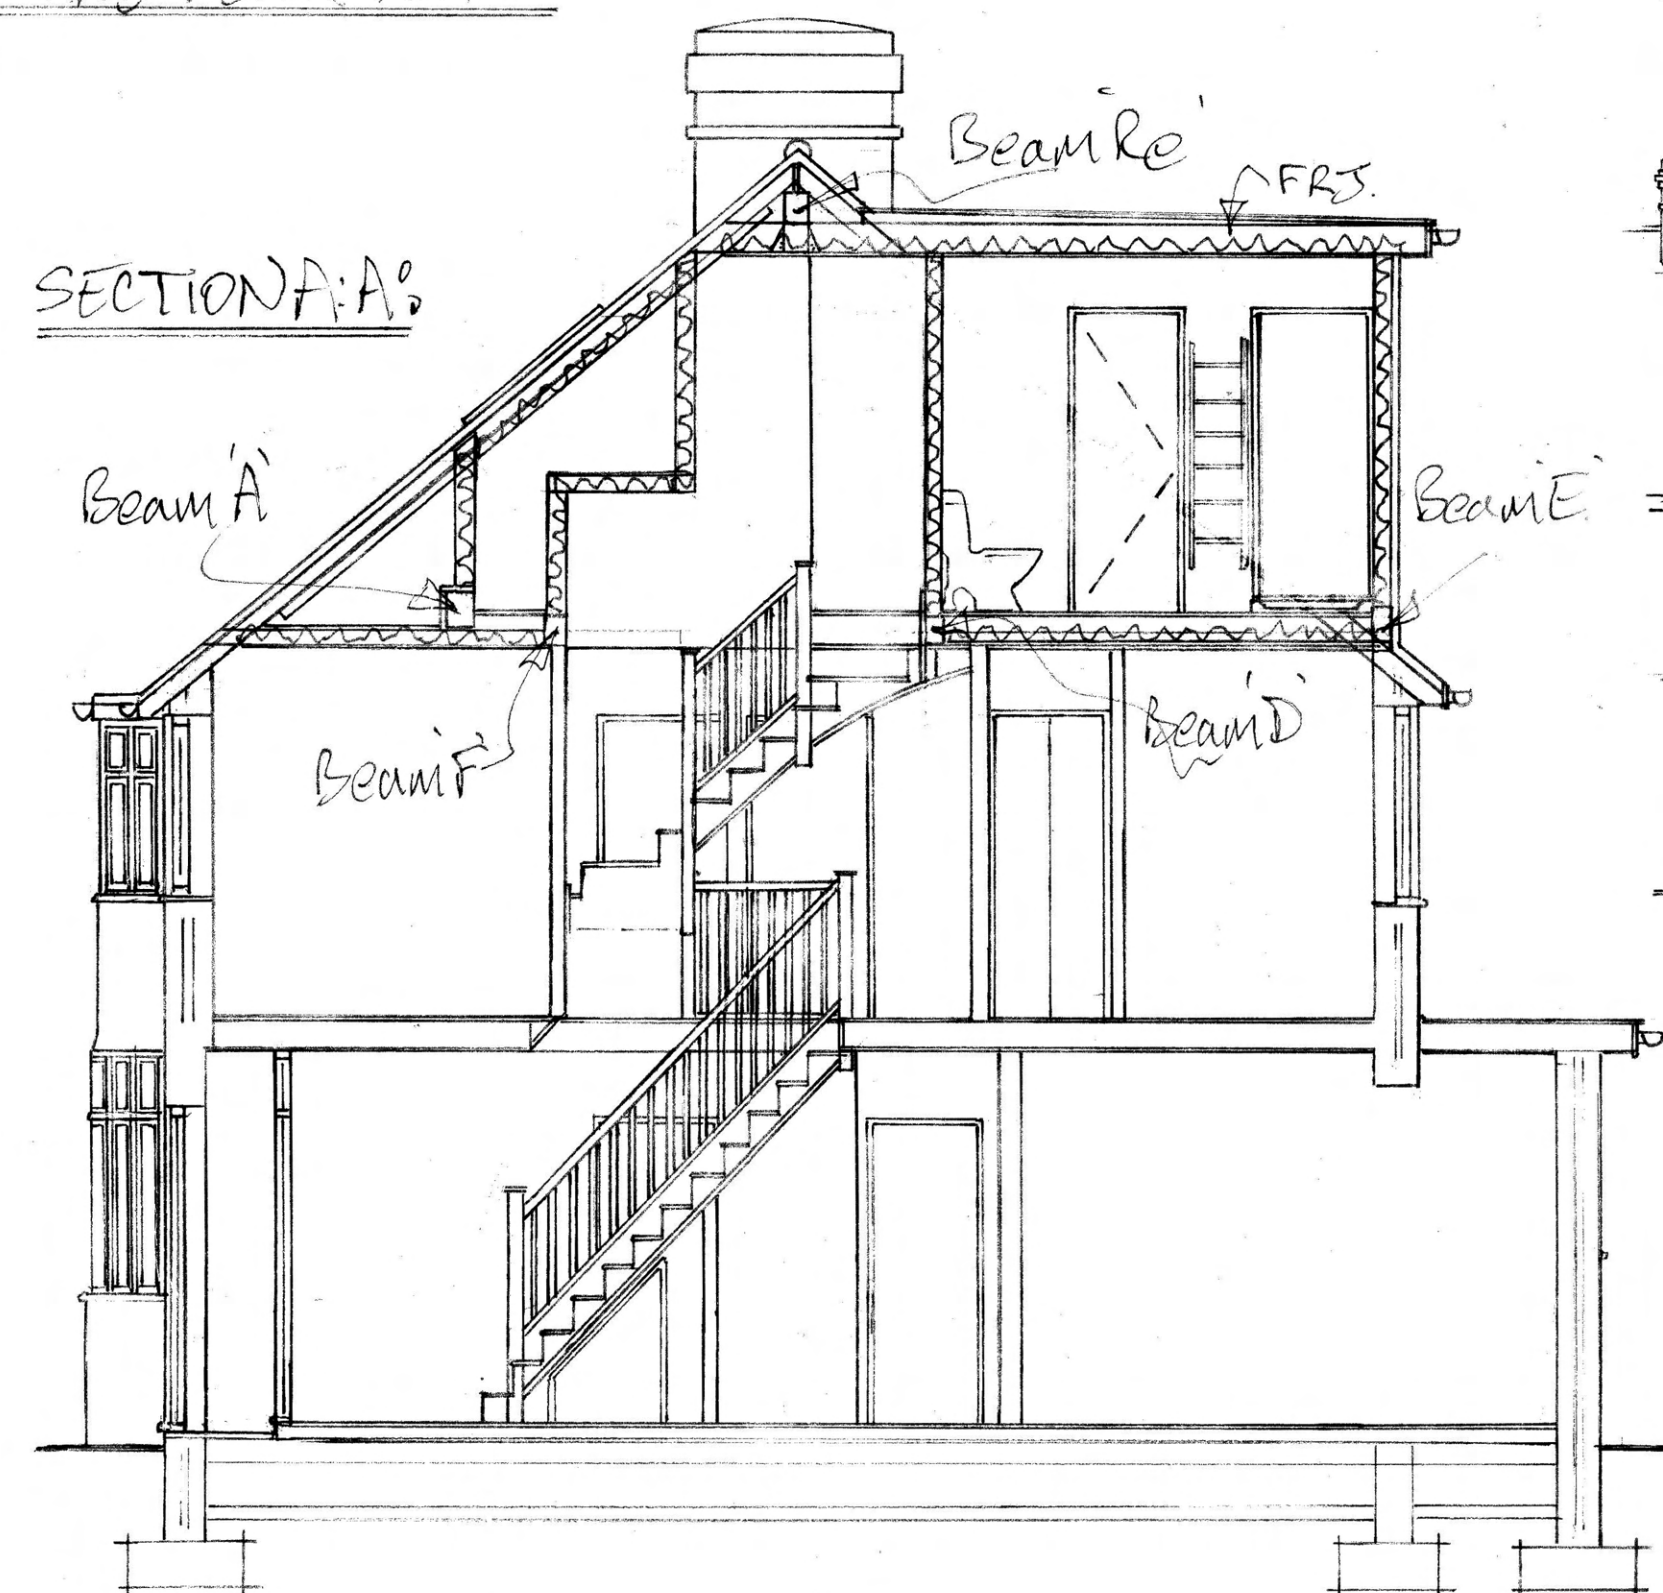


SECTION A-A:





Proposed Front Elevation:

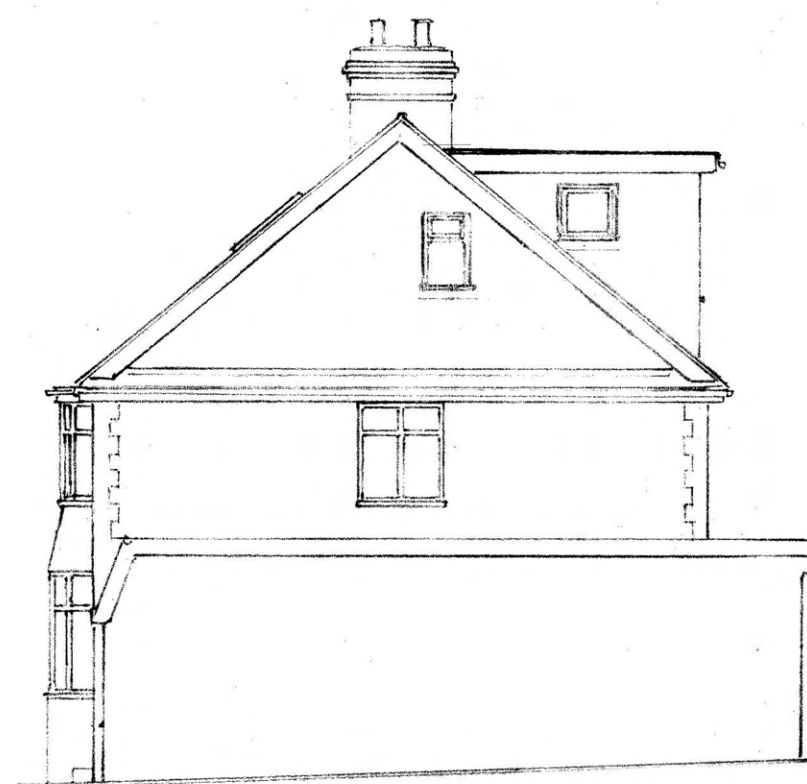

Proposed North West Elevation:

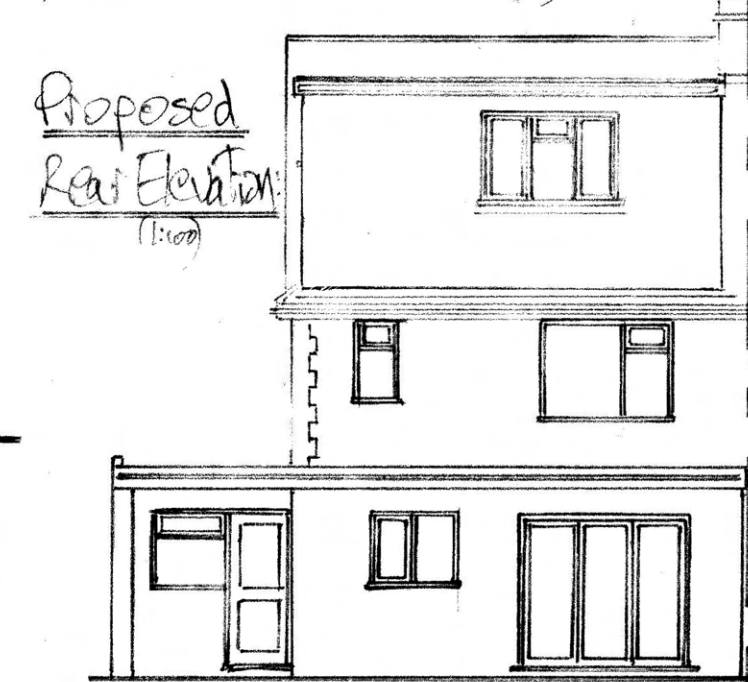

Proposed Rear Elevation:

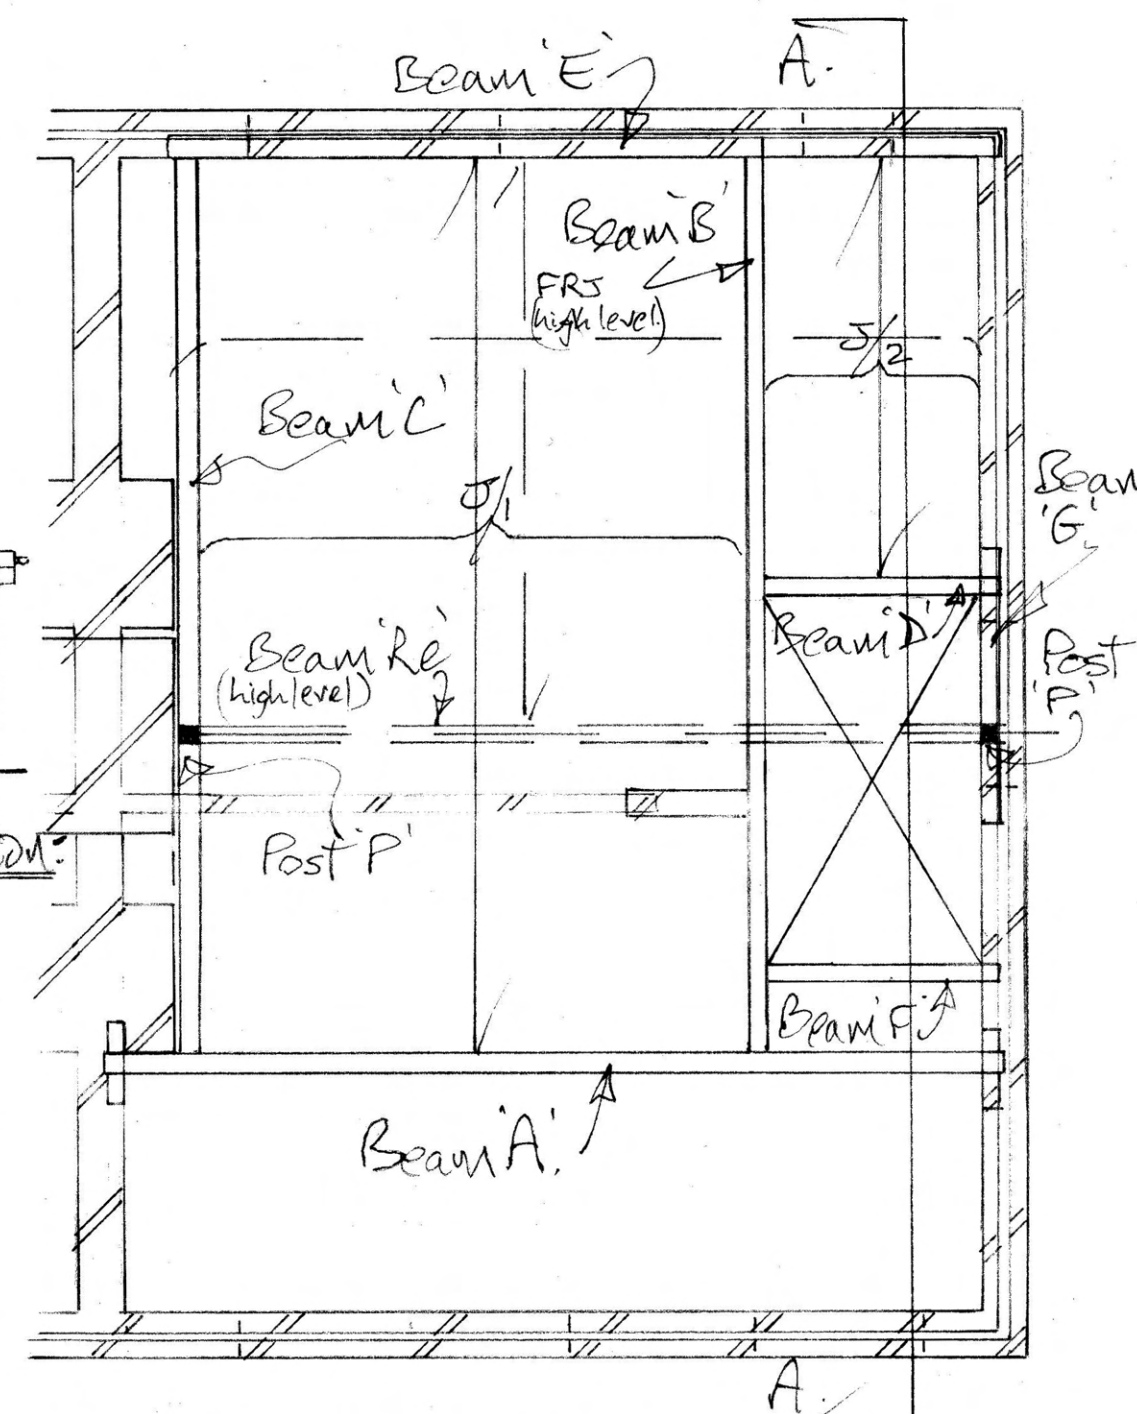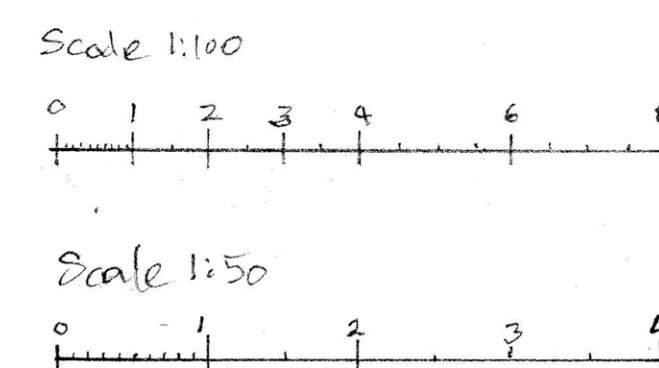

LOFT FLOOR LEVEL STRUCTURAL BEAM PLAN:

E	Date	Revisions
D		
C		
B		
A		

© copyright
THE LOFT
CONVERSION
COMPANY (R&S)
0118 9453469
lafcoco@aol.com

Client
Mr & Mrs. D. Gibbs
Job Title
Loft Conversion with Rear
Dormer and Gabled Hipend
at 907a, Oxford Rd, Tilehurst,
Reading RG30 6TP.

Drawing Title
Building Control & Planning
Plans: Elevations:
Section:

Scale 1:50 1:100
Date 12-12-26 Drawn by

Drg. No. 0046-995 Rev.