



NOTE
ALL MATERIALS INTENDED TO BE USED ON
NEW EXTENSION ARE TO MATCH EXISTING.
THIS DRAWING HAS BEEN PREPARED WITHOUT
THE BENEFIT OF AN ACCURATE SITE SURVEY

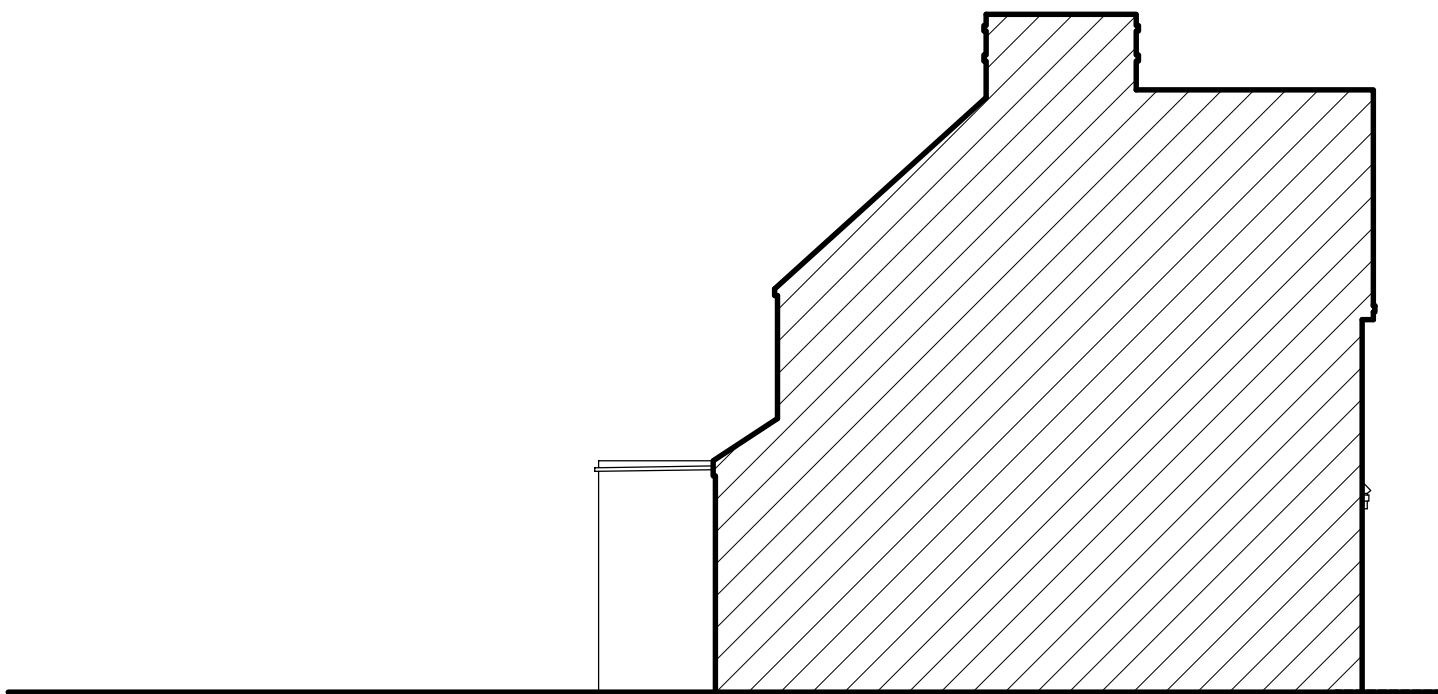

EXISTING SIDE ELEVATION




EXISTING REAR ELEVATION

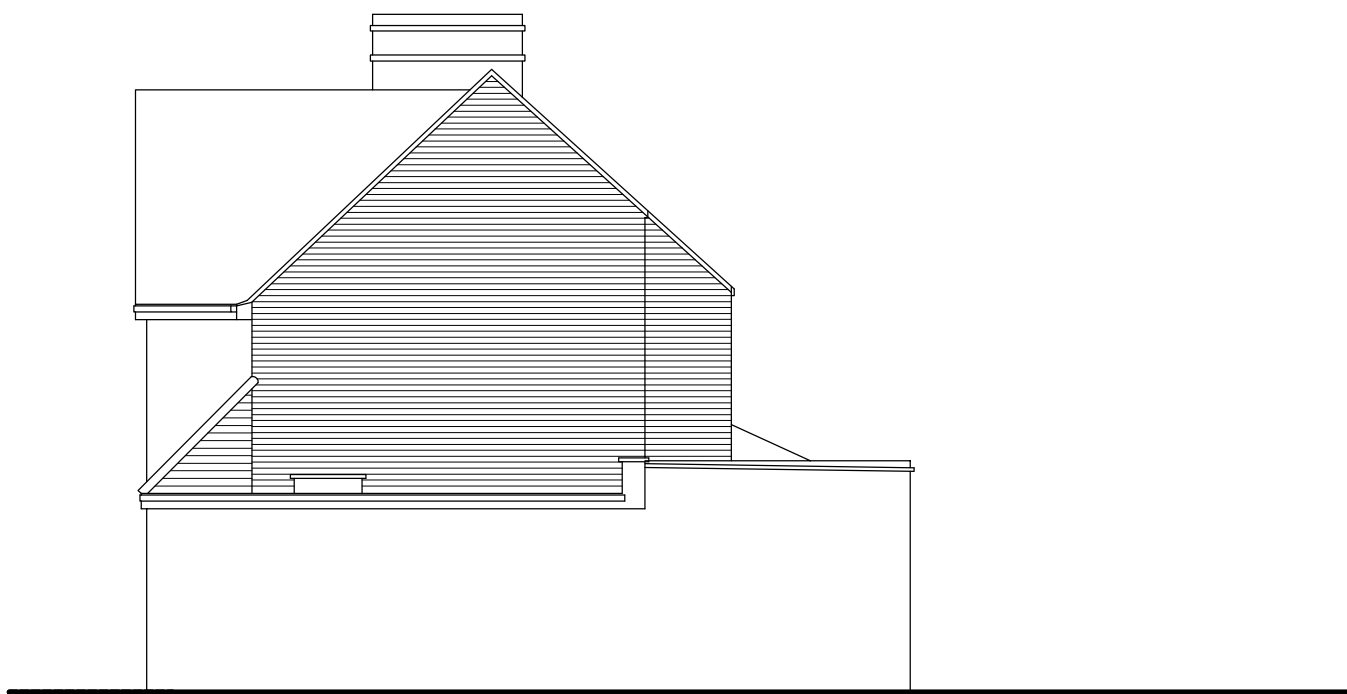

EXISTING SIDE ELEVATION



EXISTING FRONT ELEVATION

 

RICHARD FENN DESIGNS
11 HARRIER CLOSE, WOODLEY,
READING, BERKSHIRE. RG5 4PE.
Telephone READING (0118) 9691684
E-Mail : architect@ntlworld.com

PROPOSED TWO STOREY SIDE/REAR EXTENSION, SINGLE STOREY FRONT
EXTENSIONS, GARAGE CONVERSION AND NEW REAR BASEMENT TO
16 ALLCROFT ROAD, READING, BERKSHIRE for MRS KHATAJA BIBI

EXISTING ELEVATIONS

DATE
6th DECEMBER 2024

SCALE
1 : 100

DRAWING No.
KB12

REVISION