



BLUE ARCHITECTURE LIMITED
Consulting Architects, Engineers and Interiors.
102 Dorchester Waye, Hayes, Middlessex,
UB4 0HY, London.

Contact:
Email: rabinkhadka@hotmail.co.uk,
Cell: 044 + 078 3293 8374
Web site: www.bluearchdesign.co.uk

Notes:
© 2024 Blue Architecture Limited.
All rights reserved.
All drawings are for the purpose of gaining
Planning Permission approval only.
All written dimensions to be taken in
preferences to scaled dimensions.

Rev.	Description	By	Ckd	Date
01.	Hatch on proposed elevation is removed	L.p	R.k	16/12/24

Client:
Renku Limited.


Project:
Single Storey Rear Extension 4.0 M Deep
And Demolish existing Conservatory.

Location:
149 St. Saviours Road, Coley Park,
Reading, RG1 6EP


Status:
Larger extension: neighbour consultation scheme

Title:
Existing and Proposed Elevations-1.


Drawn by:	Str. Fr.	Checked by:
L.p	K.k	R.k
Project no:	Sheet Size	Sheet no.
BAL-1786	A3	
Date:	Scale:	
07/11/2024	1:100	

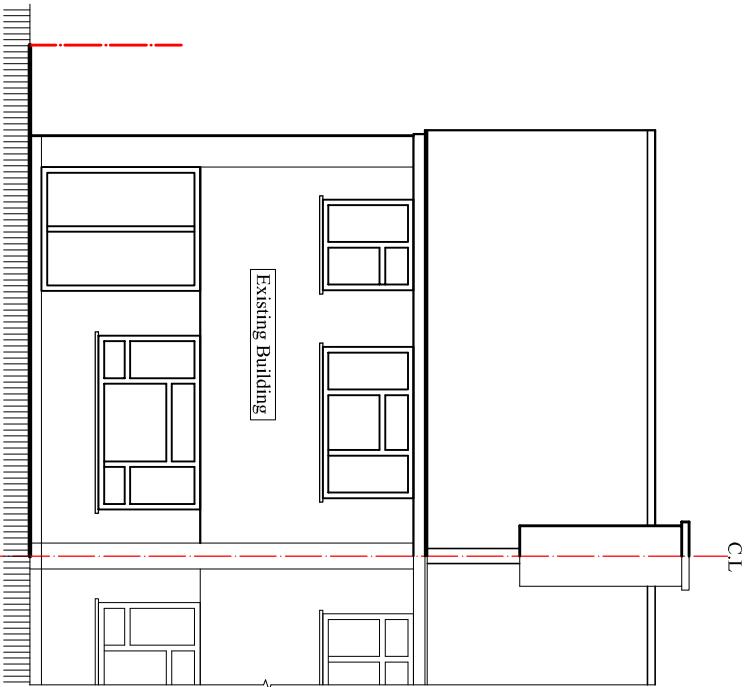


Proposed North Elevation
Scale: 1:100

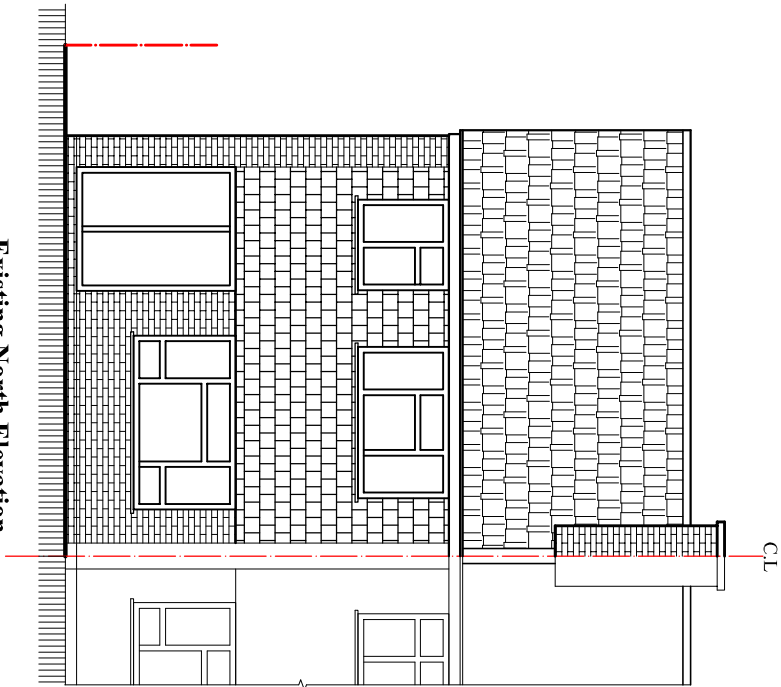

Existing North Elevation
Scale: 1:100

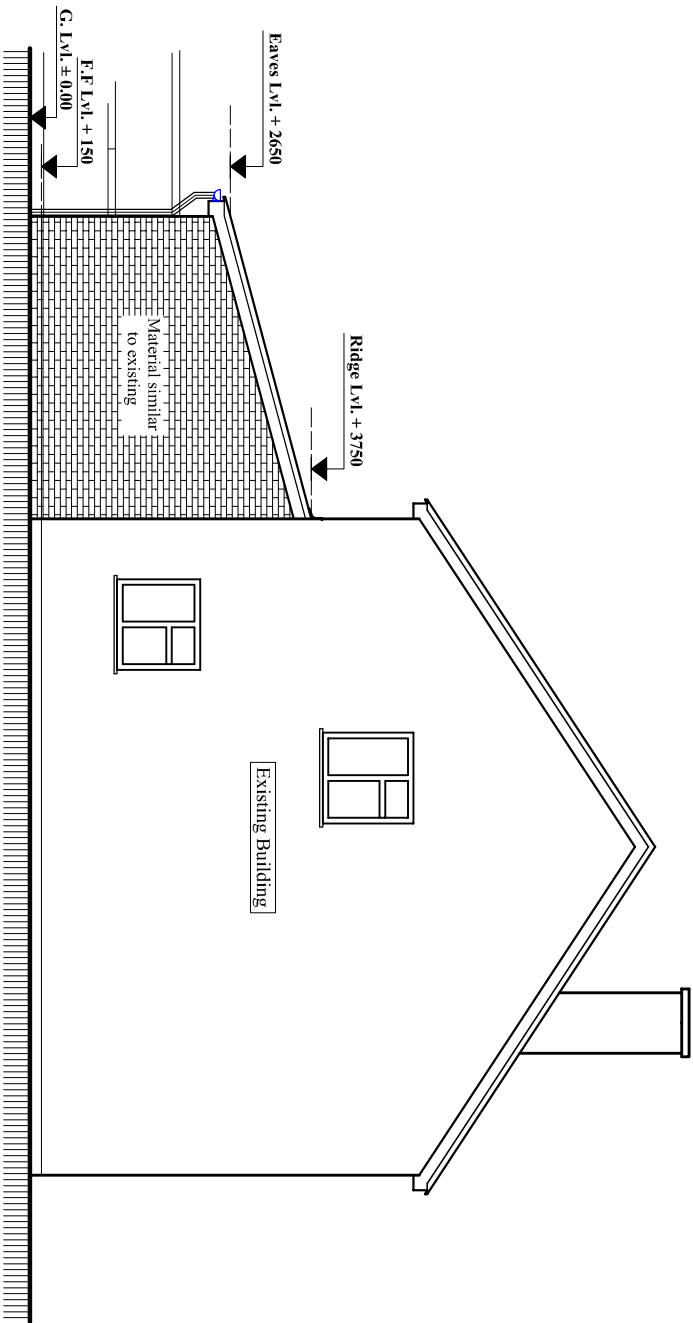

Proposed East Elevation
Scale: 1:100

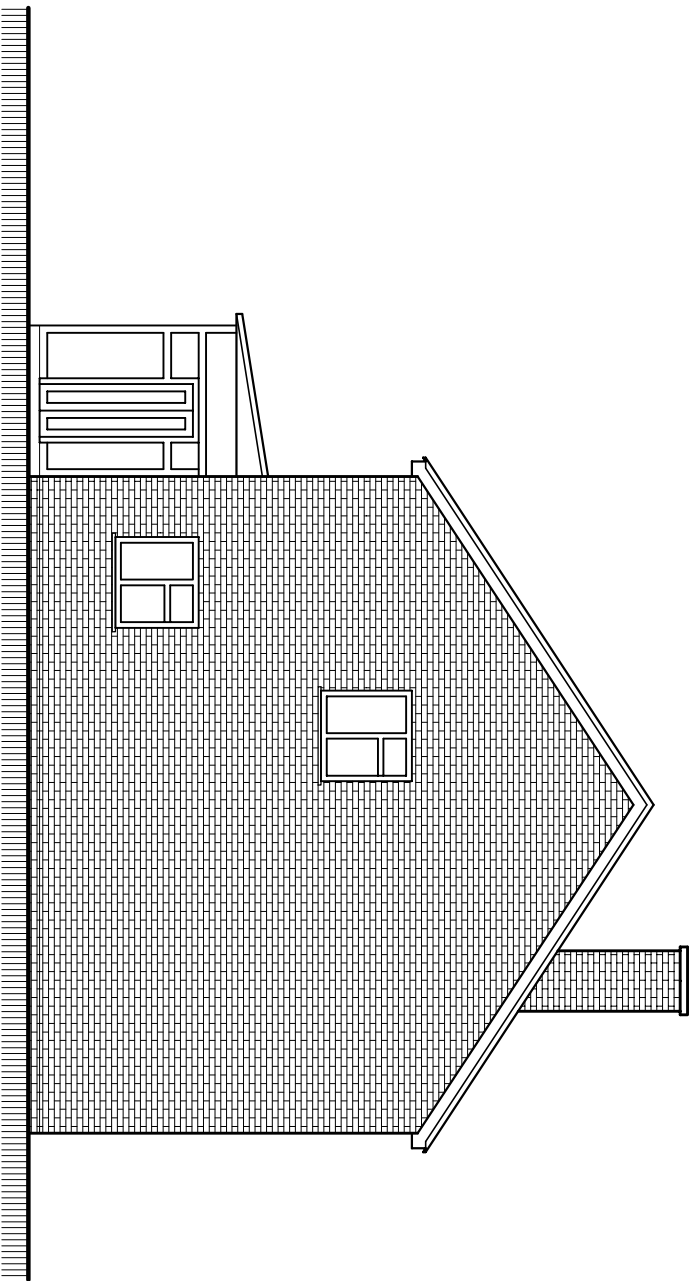

Existing East Elevation
Scale: 1:100