


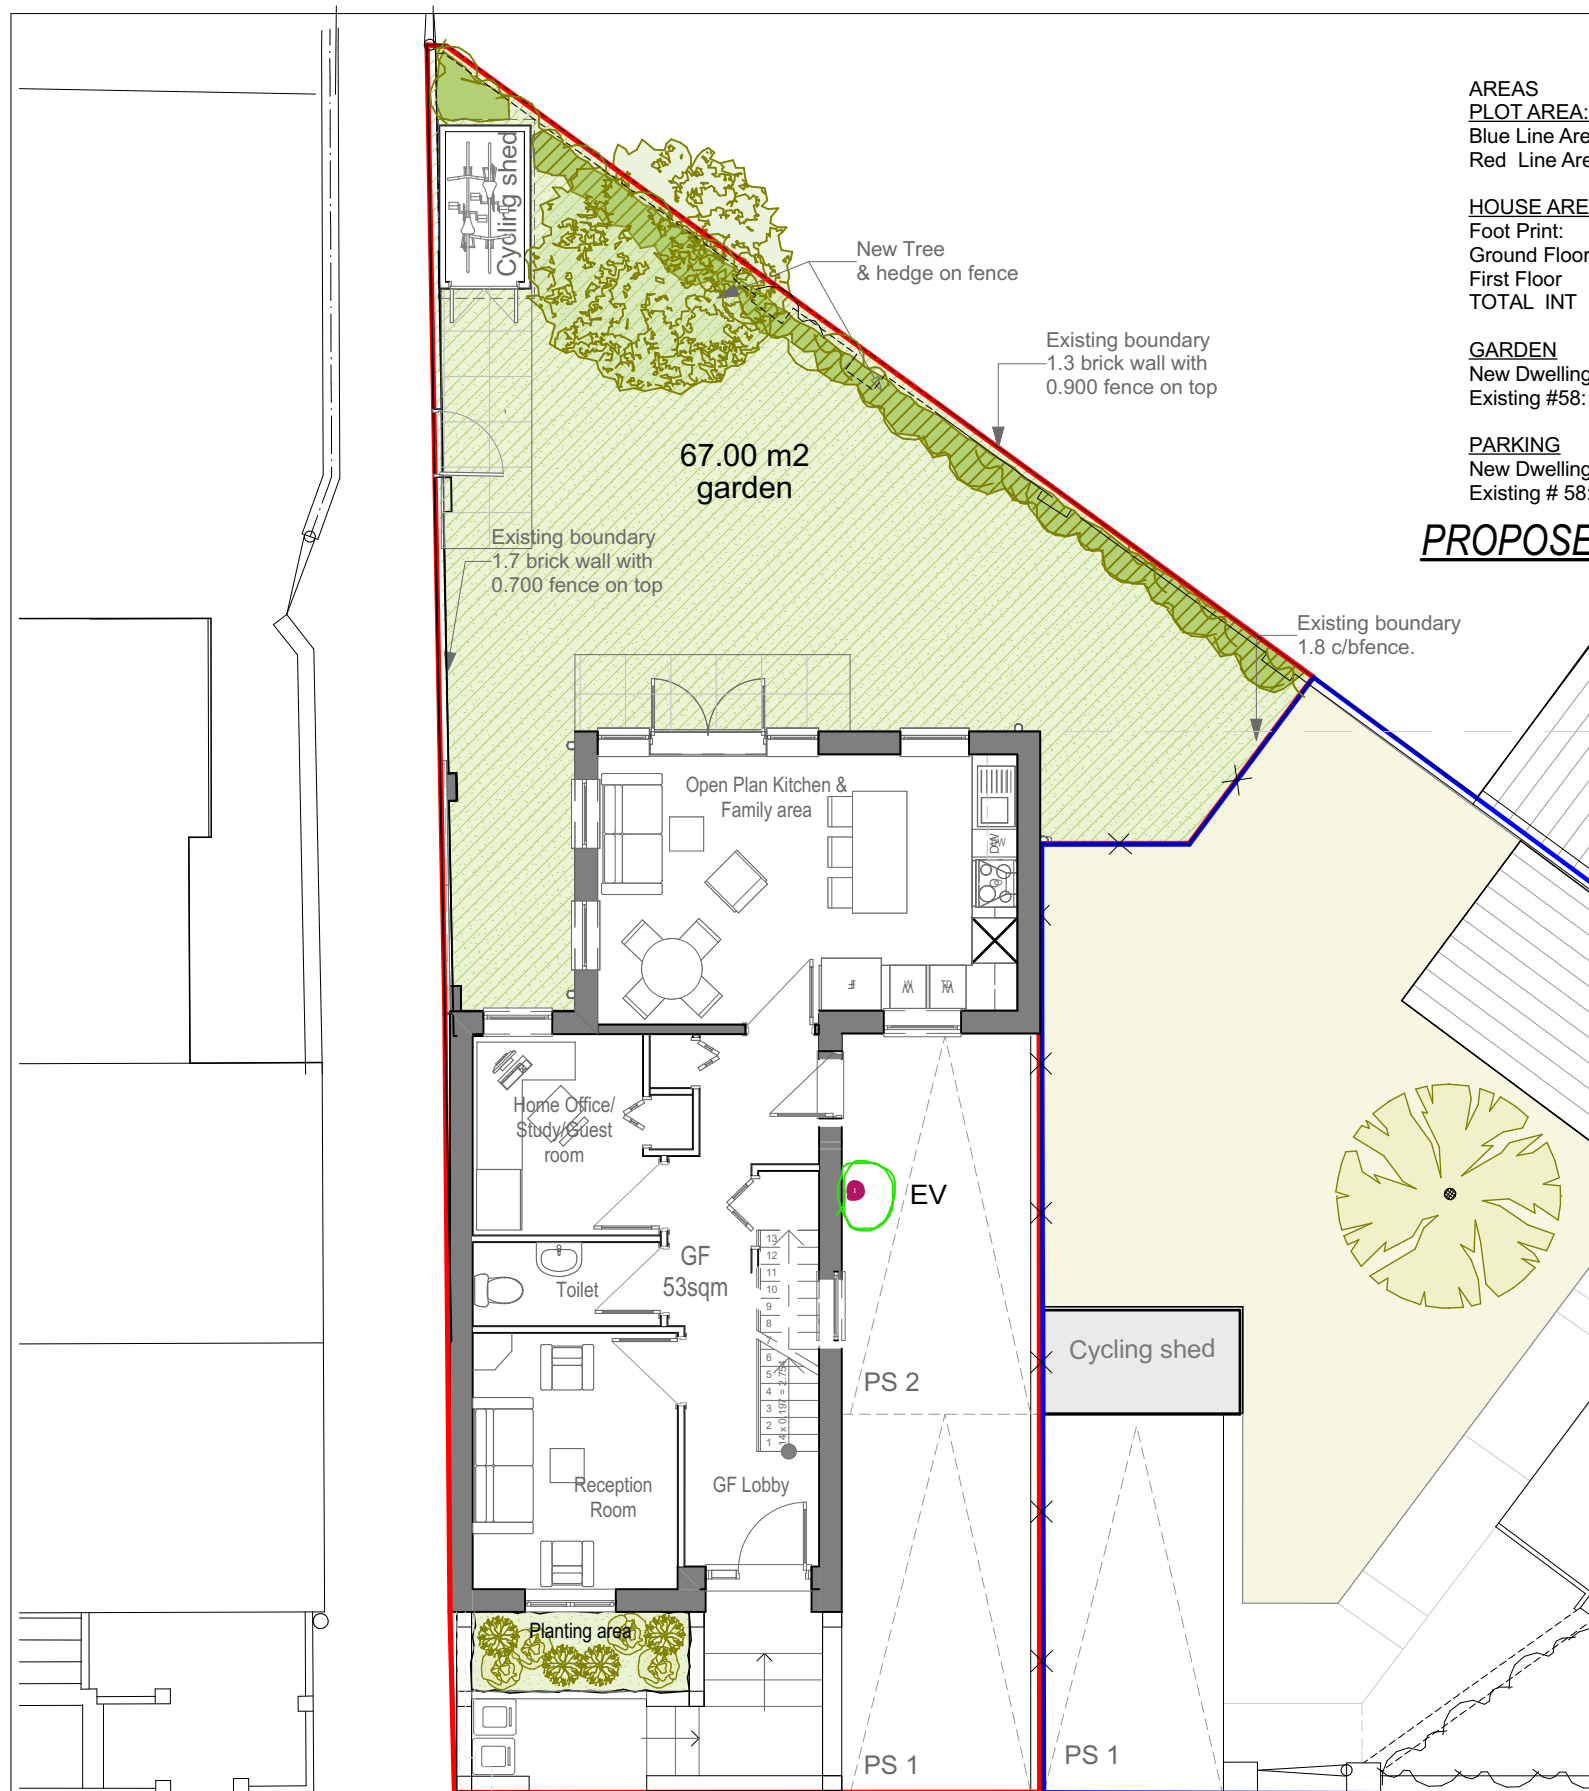

PROPOSED GROUND FLOOR LAYOUT

Plot Side of 58 Cavesham 1:100

A Eliminated one storey rear building, lower sill on FF rear window, removed all walls and fences at front elevation over 0.60m high for visibility, show planting area at the front and proposed a tree and hedge on the rear garden

Revision Comment Rep Date

10.11.21

THE ARQUI&TEC 18 Wheeler Court Reading RG31 6JB Mobile: 07960108371 Email: ilamplefoata@gmail.com	Client Name:	Maninder Chopra	Drawing Status:	PLANNING APPLICATION	Scale:	1:100 @ A3	Job Number:	20-04
	Project Title:	New Dwelling side to 58 Prospeck Street, Caversham	Drawing Title:	PROP. GROUND AND FIRST FLOOR LAYOUT	Draw By:	L.A.Lample	Date:	11/11/2021
					Dwg No.:	20-04 PL-03	Rev:	A 11.11.21

FIRST FLOOR PLAN

Plot Side of 58 Cavesham 1:100

