



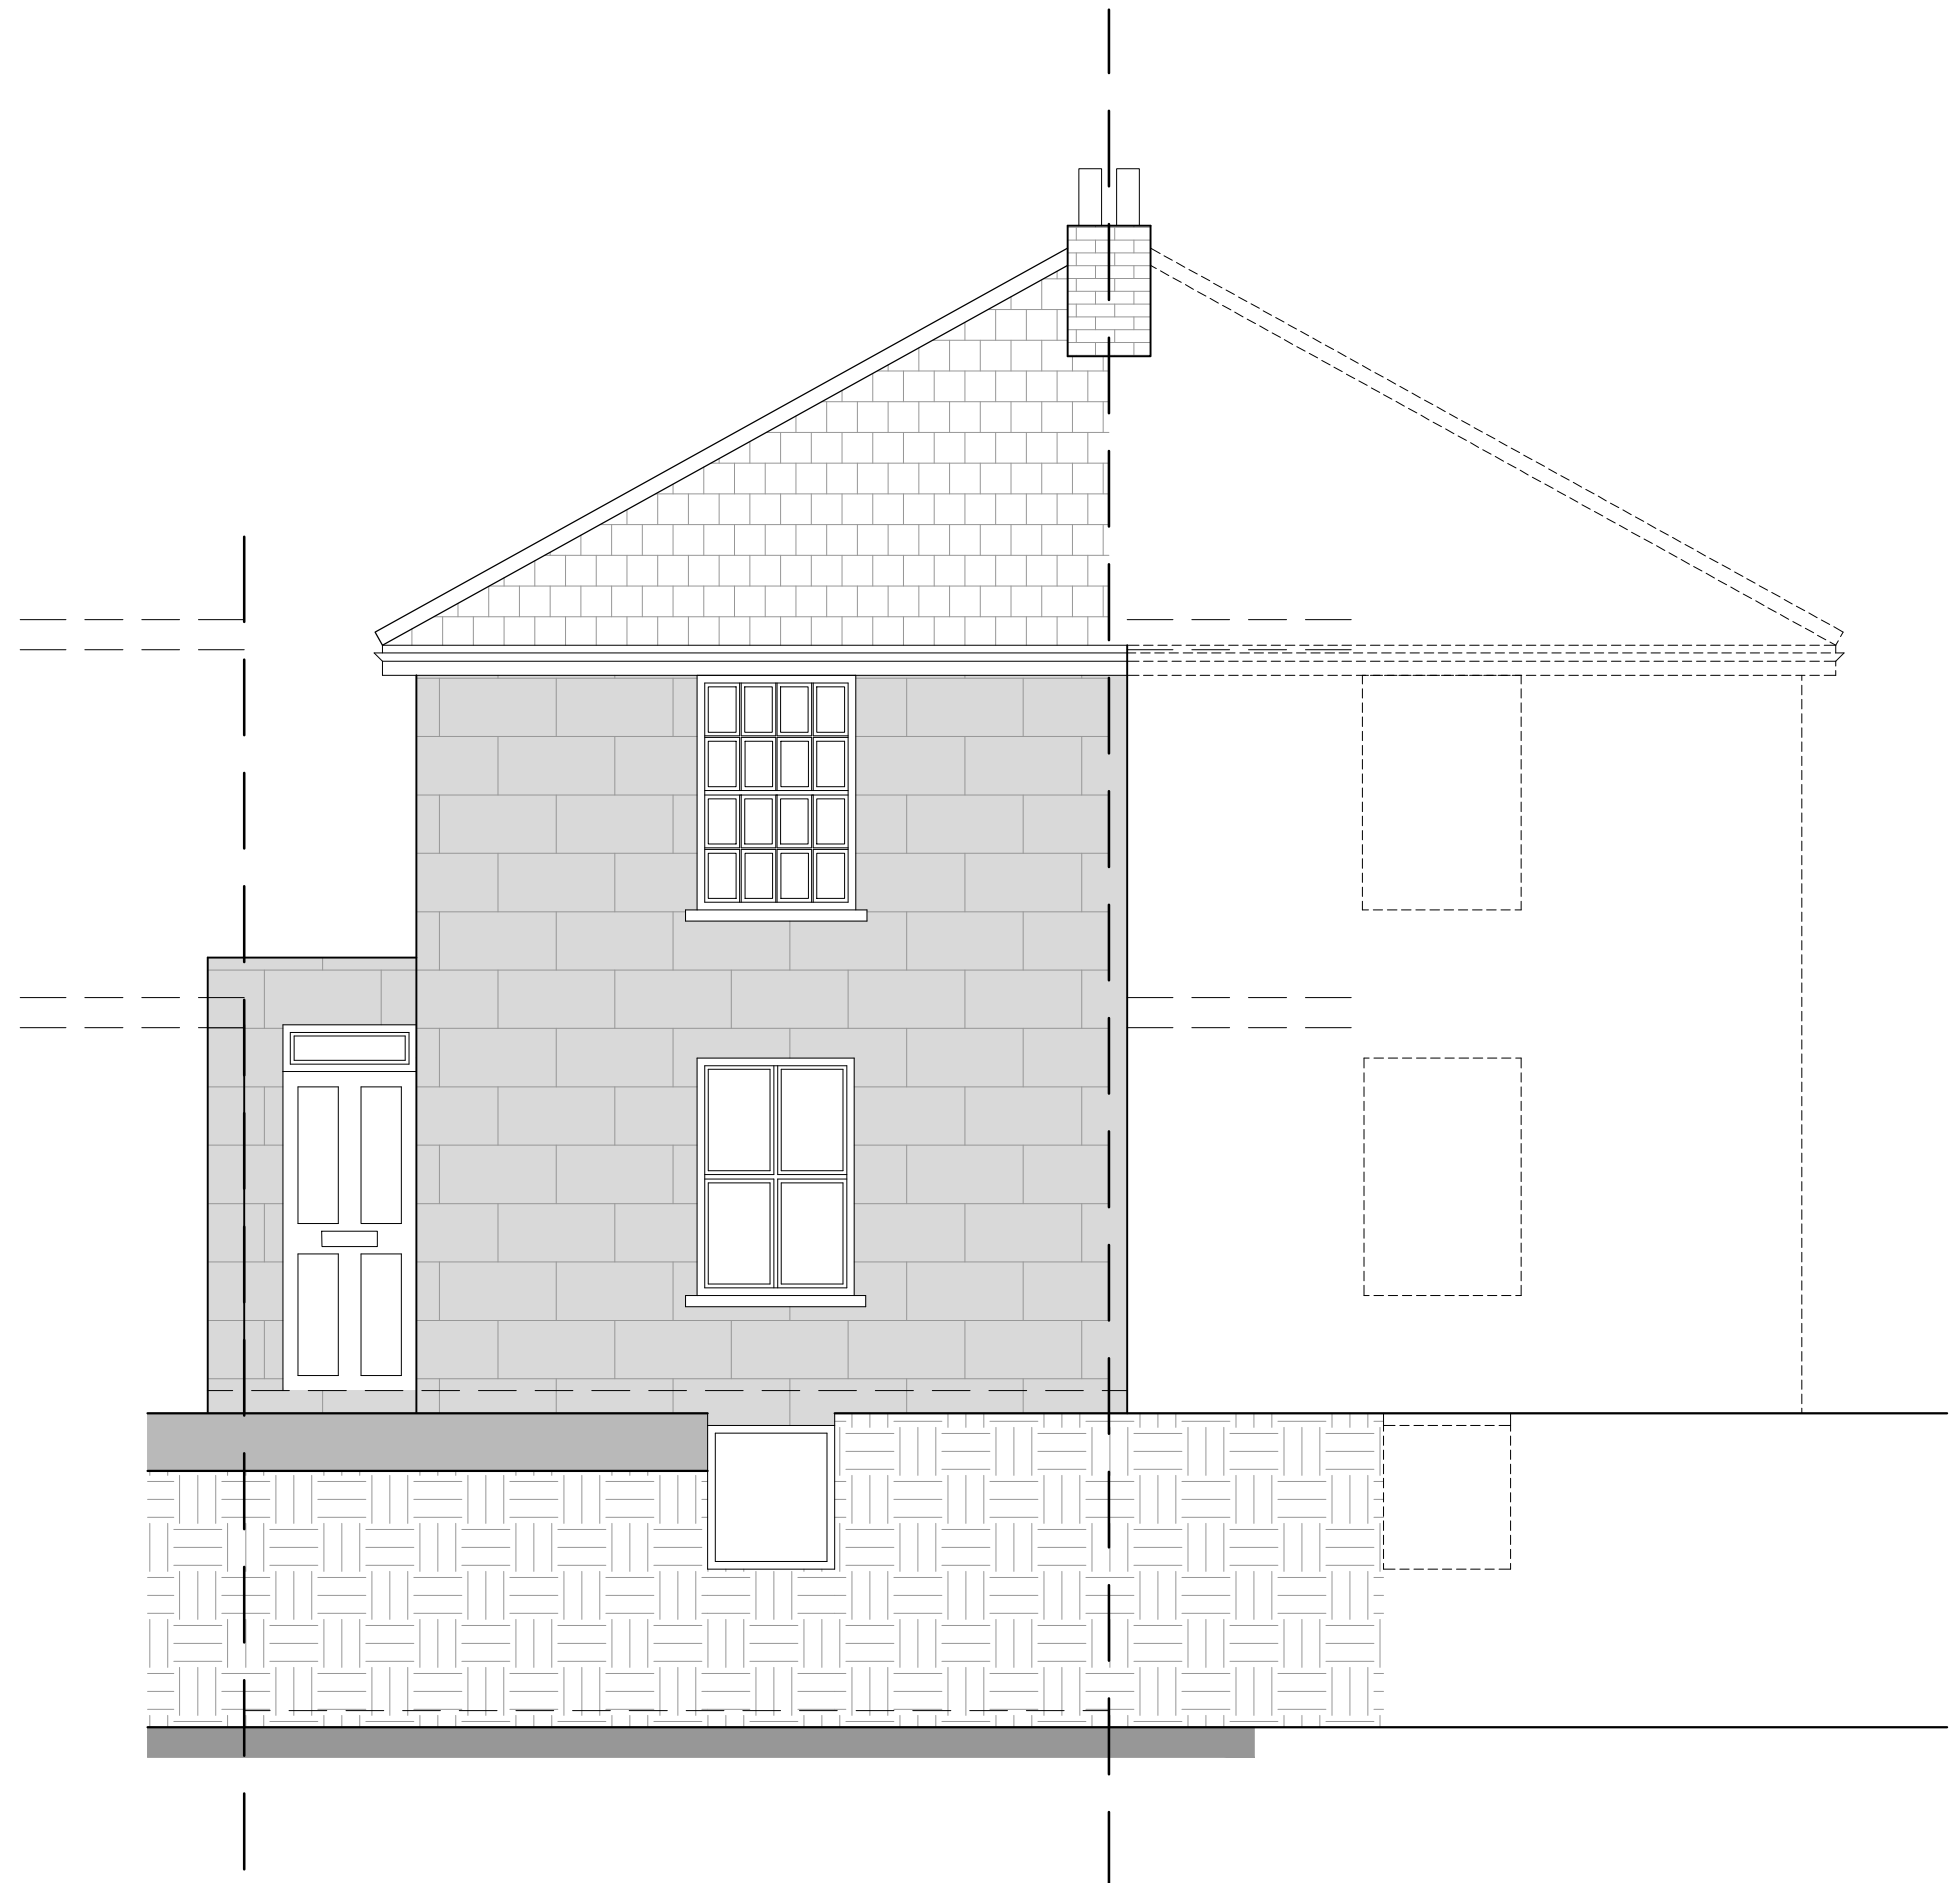

Existing Front Elevation
Scale 1:50

 

NOTE: Refer to schedule of works

REV	DATE	DRN	CHKD	APPD	DESCRIPTION
D	21.11.24	JA	DA	JA	ISSUED FOR PLANNING APPROVAL
C	14.11.24	JA	DA	JA	ISSUED FOR PLANNING APPROVAL
B	01.07.24	JA	DA	JA	ISSUED FOR PLANNING APPROVAL
A	24.05.24	JA	DA	JA	ISSUED TO CLIENT

For Approval



E: info@bluebirdengineering.co.uk
T: 0118 9583 551
A: 46LondonStreet,Reading,RG1 4SQ

CLIENT Mr Nima Gholi

PROJECT 33 Baker Street
Reading

TITLE Existing
Front
Elevations

DRAWN JA	DATE May 24	SCALE As Shown @ A1
-------------	----------------	------------------------

DRG NO A-1100	REV D
------------------	----------

© BLUEBIRD ENGINEERING LTD 2022


- 1. Repair, replace fascia and soffit.
- 2. Repair and replace guttering.

- 3.Clean the render and repaint.

Existing
Door to be repaired
and with
New Ironmongery

- 4.Repair/Replace the windows if necessary

- Reinstate new window matching the sash Window

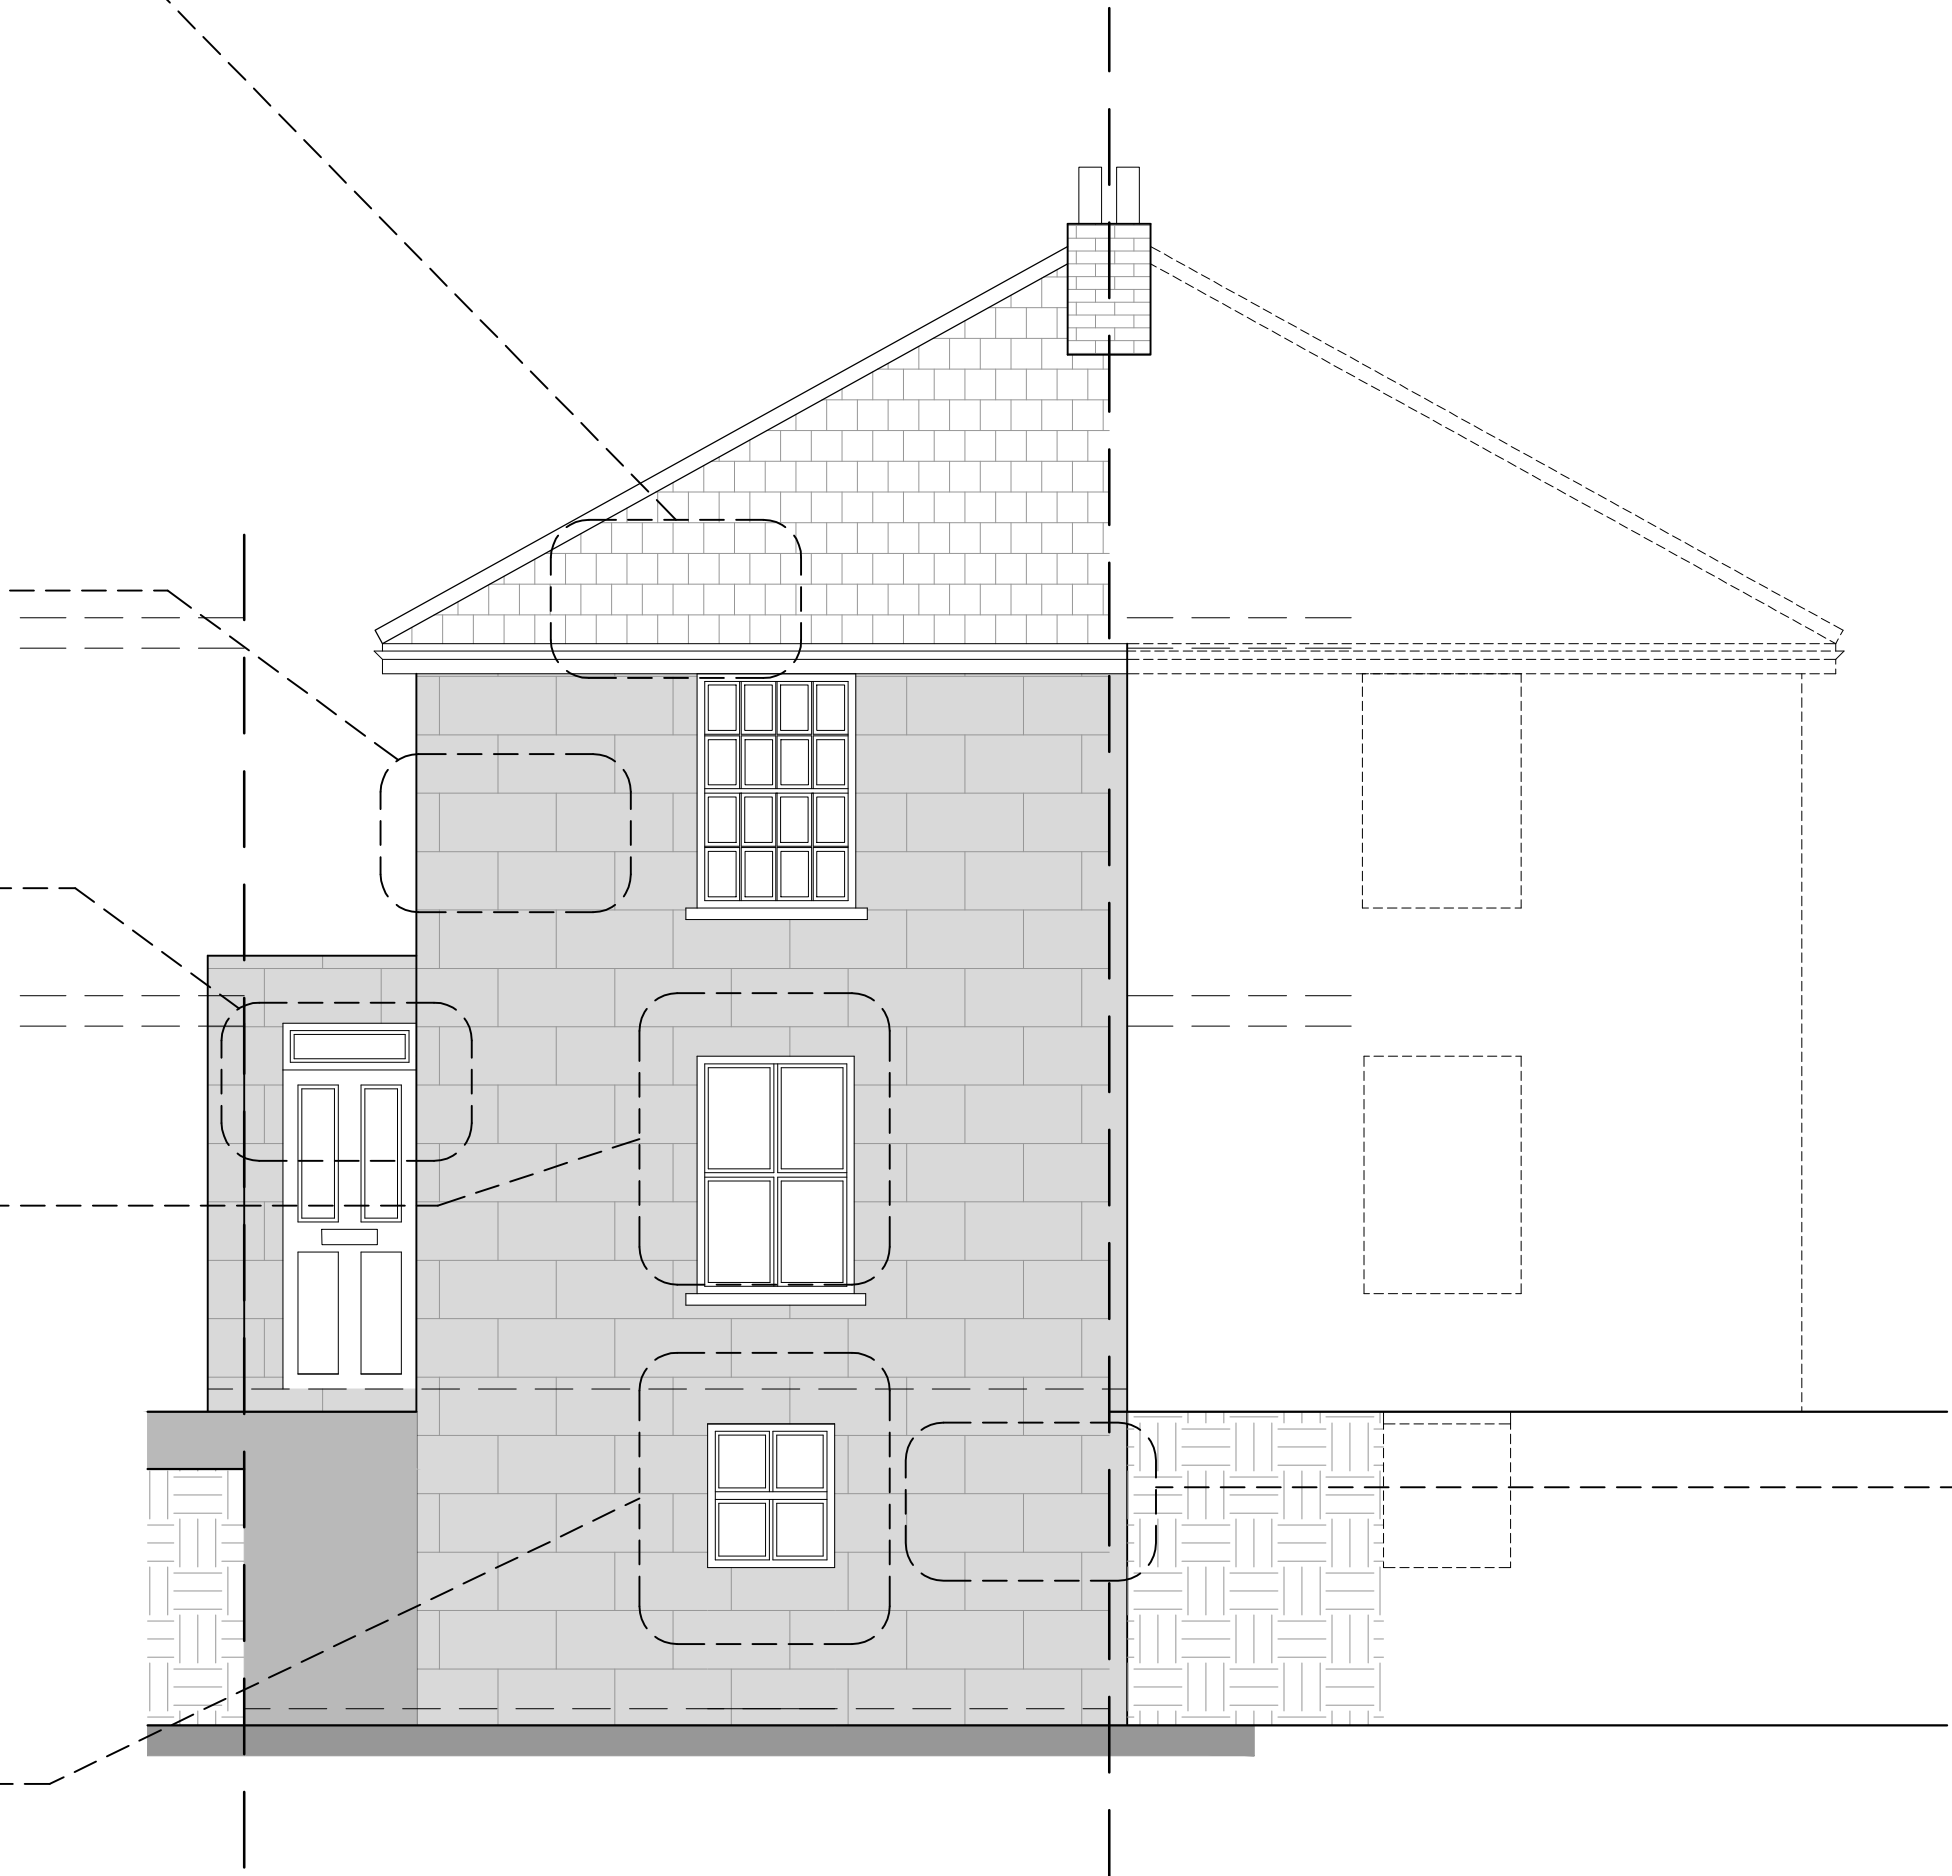

Proposed Front Elevation
Scale 1:50

- 1. Soil to be removed from the face of the building.
 - 2. Redirect the services and entry point into the building.
- See Drawing A-1080