


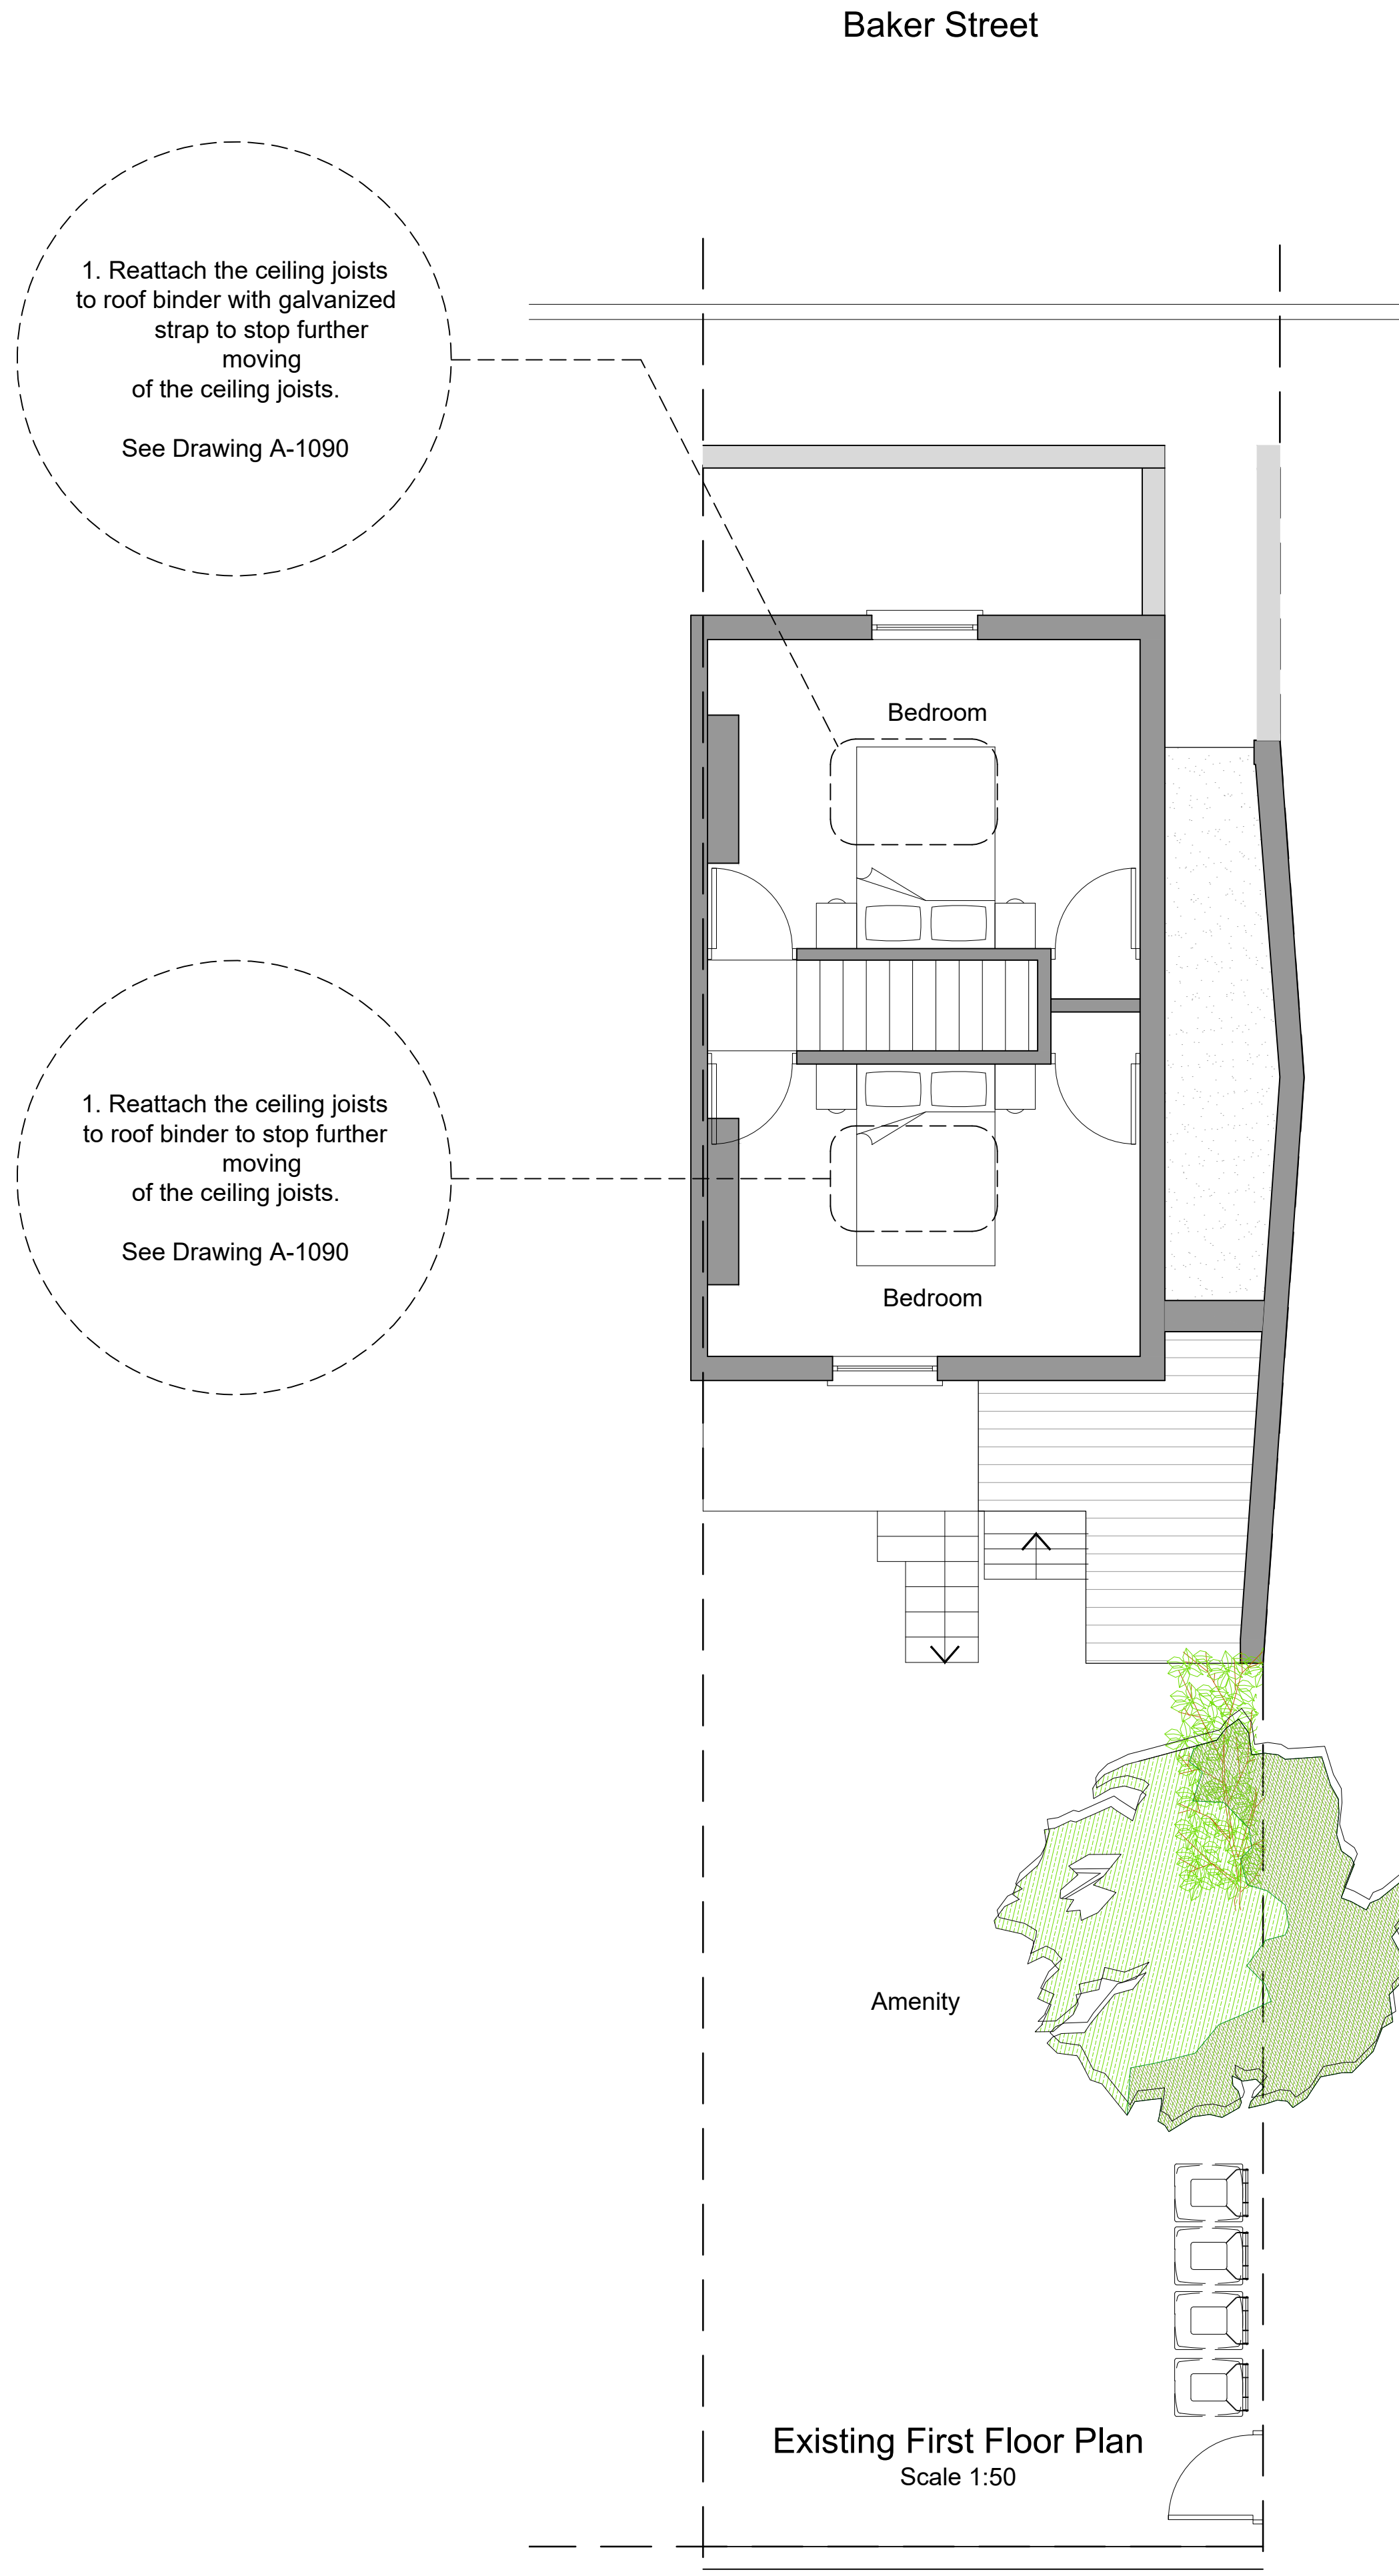

KEY

EXISTING STRUCTURE/PARTITION

NEW CAVITY WALL

010002000300040005000mm

SCALE 1:50

C	21.11.24	JA	DA	JA	ISSUED FOR PLANNING APPROVAL	
B	01.07.24	JA	DA	JA	ISSUED FOR PLANNING APPROVAL	
A	24.05.24	JA	DA	JA	ISSUED TO CLIENT	
REV	DATE	DRN	CHKD	APPD	DESCRIPTION	

For Approval

BLUEBIRD
DESIGN SERVICES

E: info@bluebirdengineering.co.uk

T: 0118 9583 551

A: 46LondonStreet,Reading,RG1 4SQ

CLIENT	Mr Nima Gholi		
PROJECT	33 Baker Street Reading		
TITLE	Existing First Floor Plans		
DRAWN JA	DATE May 24	SCALE As Shown @ A1	
DRG NO A-1015	REV C		
© BLUEBIRD ENGINEERING LTD 2022			