



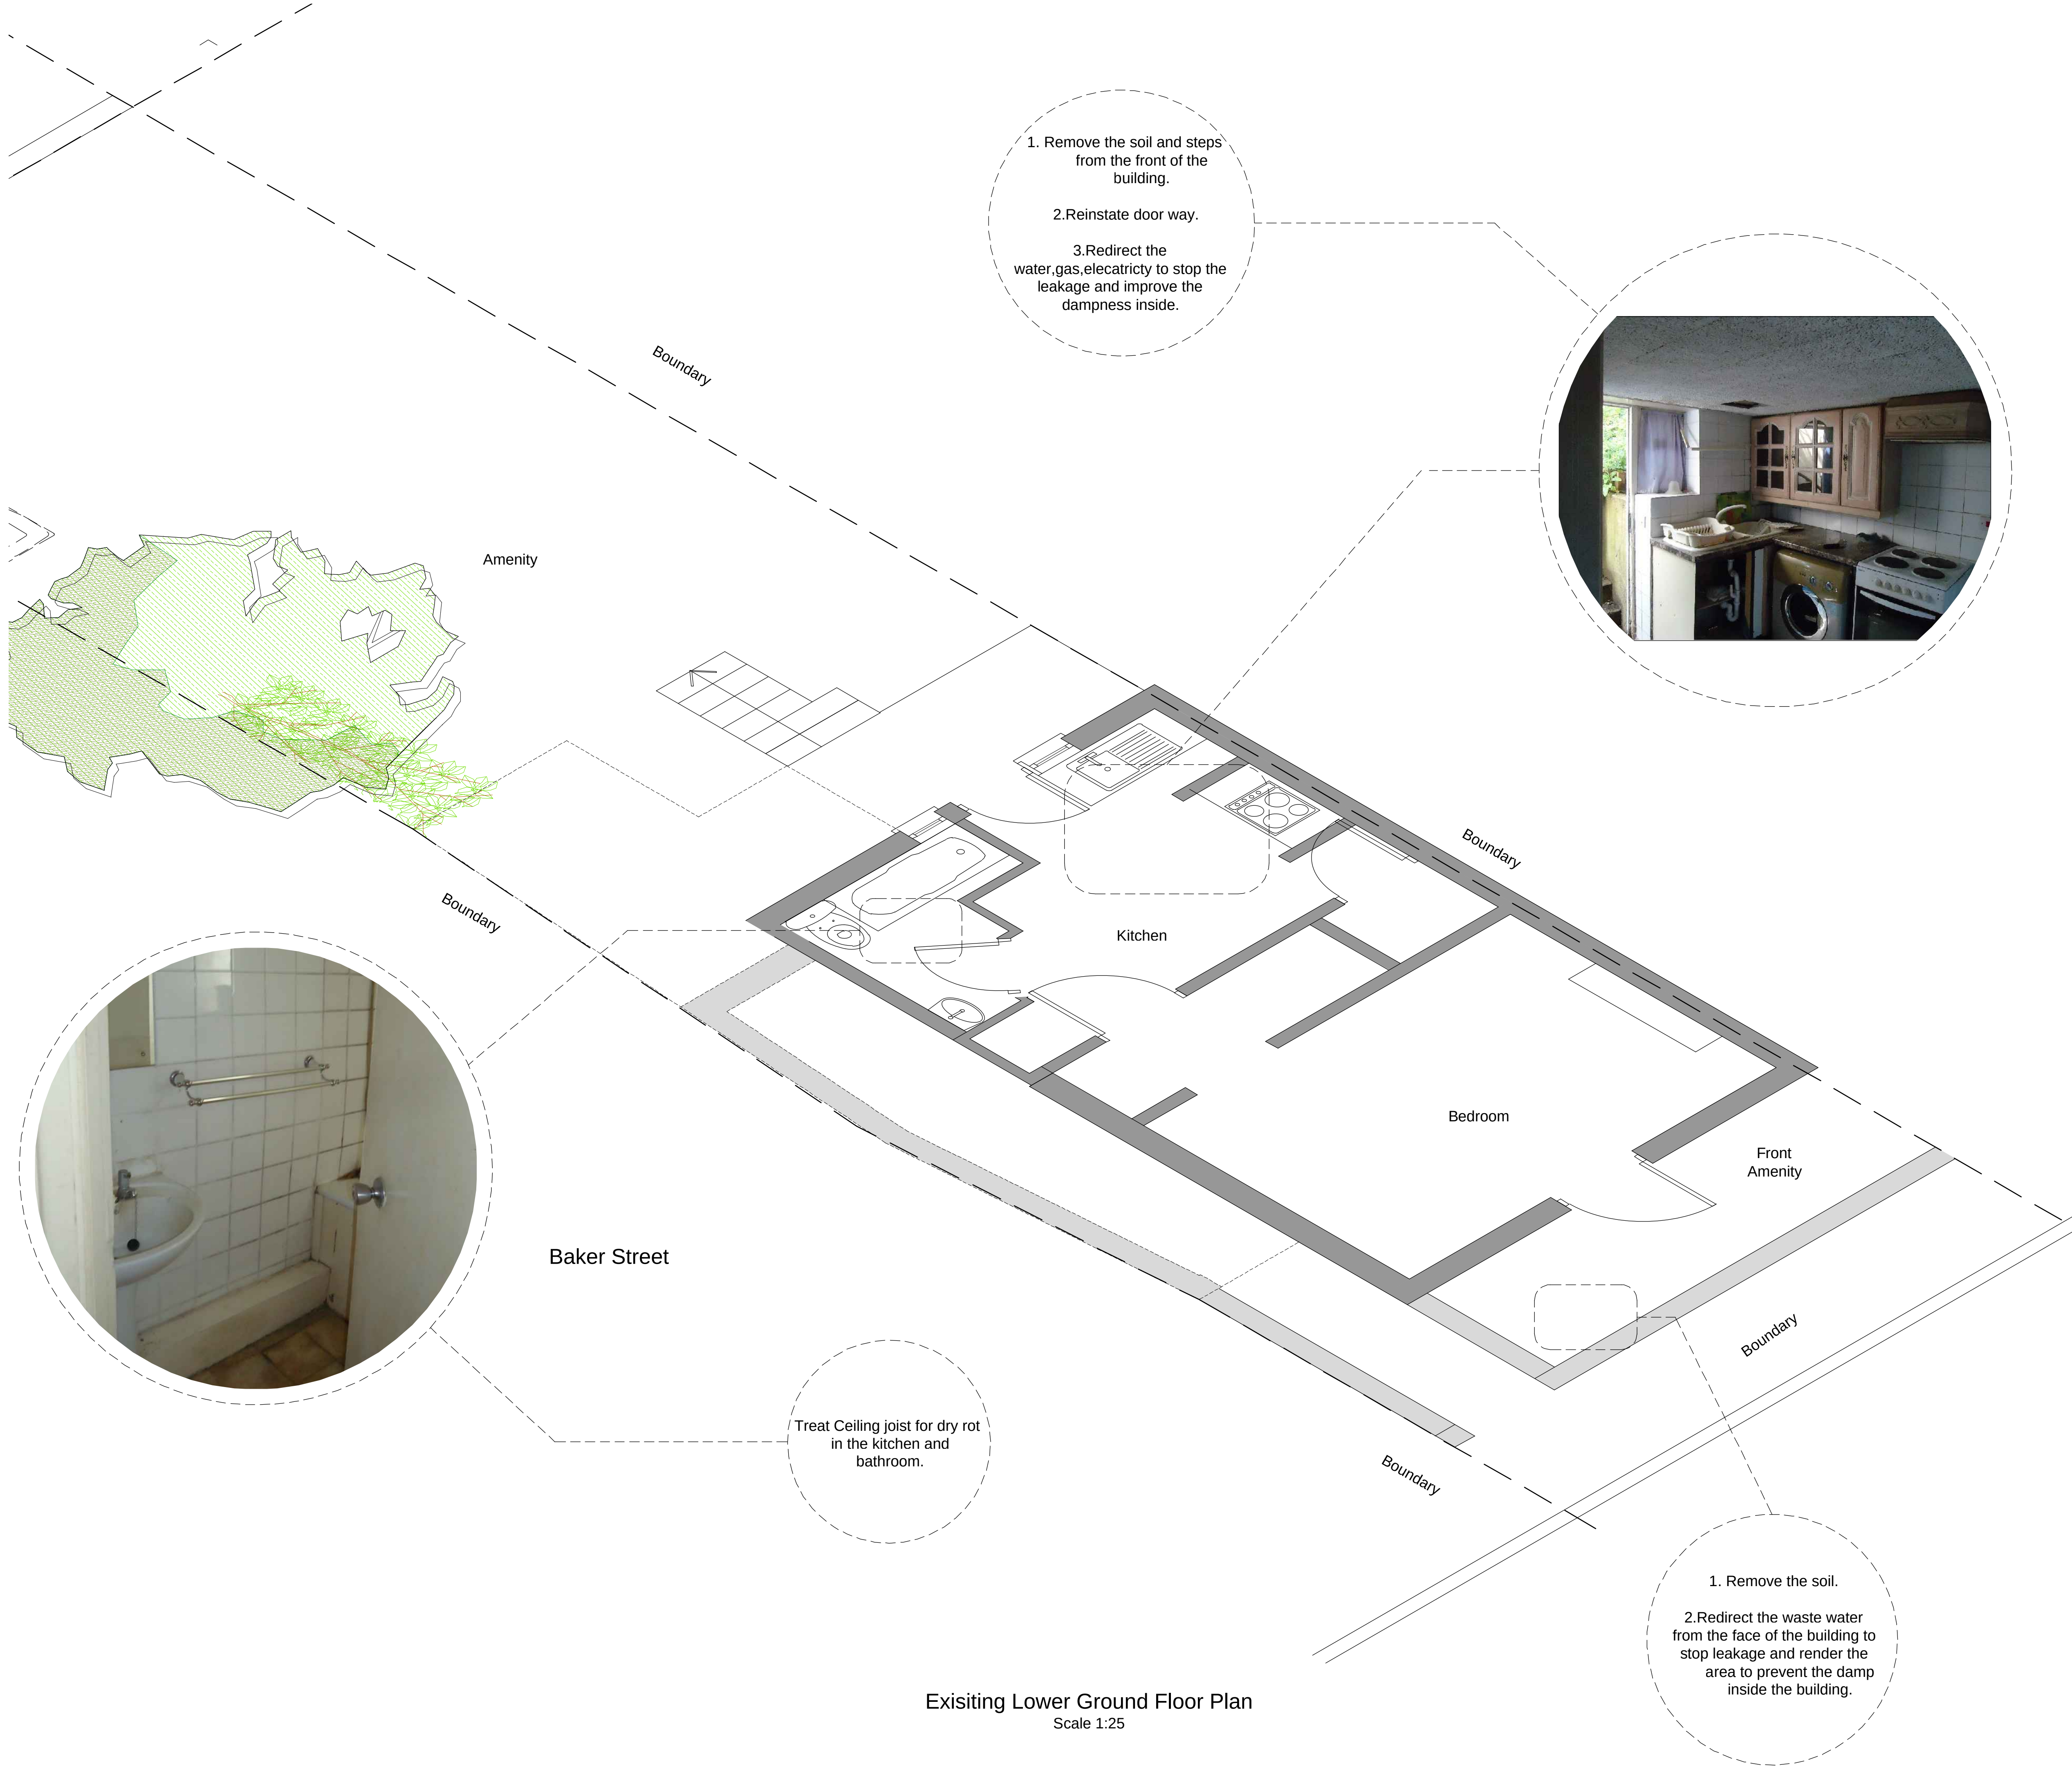

KEY

- EXISTING STRUCTURE/PARTITION
- NEW CAVITY WALL

 

REV	DATE	DRN	CHKD	APPD	DESCRIPTION
A	13.11.24	JA	DA	JA	ISSUED FOR PLANNING APPROVAL

For Approval



E: info@bluebirdengineering.co.uk
T: 0118 9583 551
A: [46LondonStreet,Reading,RG1 4SQ](https://www.google.com/maps/place/46+London+Street,+Reading,+RG1+4SQ)

CLIENT	Mr Nima Gholi	
PROJECT	33 Baker Street Reading	
TITLE	Existing Lower Ground Floor Plan Planning	
DRAWN	JA	DATE Nov 24
DRG NO	A-1007	SCALE As Shown @ A1
		REV A

© BLUEBIRD ENGINEERING LTD 2022