


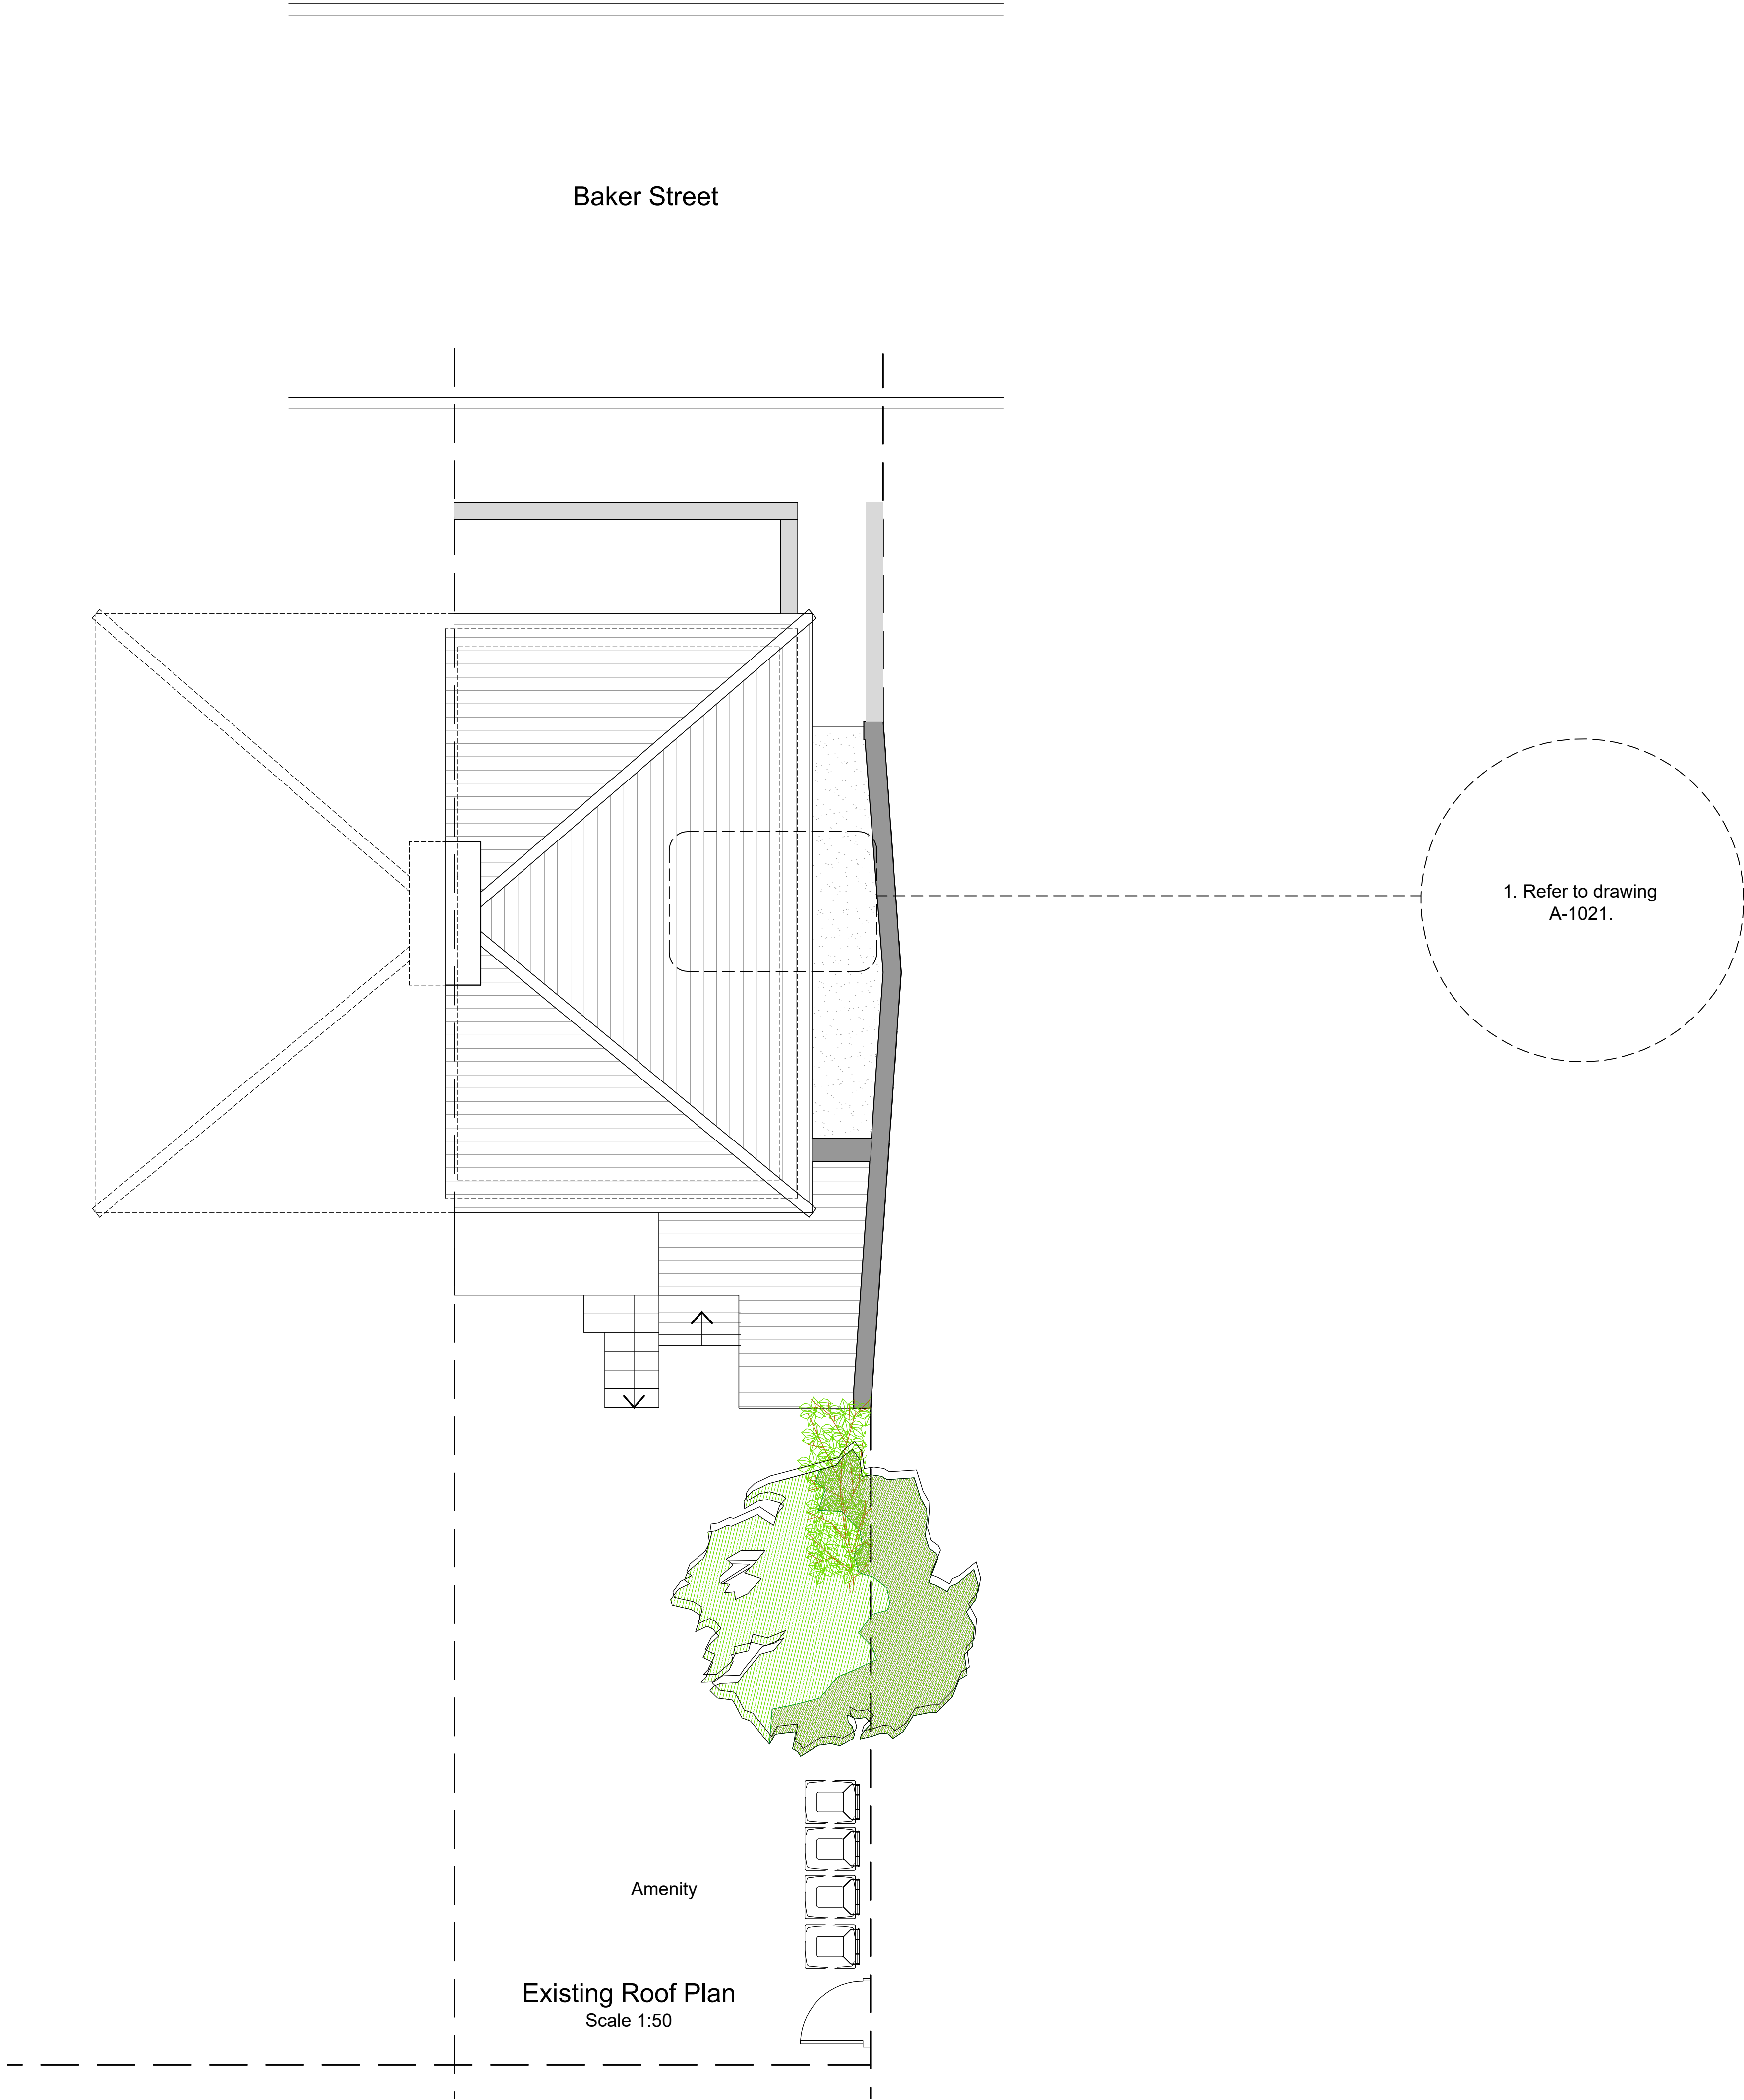

KEY

EXISTING STRUCTURE/PARTITION

010002000300040005000mm

SCALE 1:50

REV	DATE	DRN	CHKD	APPD	DESCRIPTION
C	21.11.24	JA	DA	JA	ISSUED FOR PLANNING APPROVAL
B	01.07.24	JA	DA	JA	ISSUED FOR PLANNING APPROVAL
A	24.05.24	JA	DA	JA	ISSUED TO CLIENT

For Approval

BLUEBIRD
DESIGN SERVICES

E: info@bluebirdengineering.co.uk

T: [0118 9583 551](tel:01189583551)

A: [46LondonStreet,Reading,RG1 4SQ](https://www.bluebirdengineering.co.uk)

CLIENT	Mr Nima Gholi		
PROJECT	33 Baker Street Reading		
TITLE	Existing Roof Plans		
DRAWN JA	DATE May 24	SCALE As Shown @ A1	
DRG NO A-1020	REV C		
© BLUEBIRD ENGINEERING LTD 2022			