


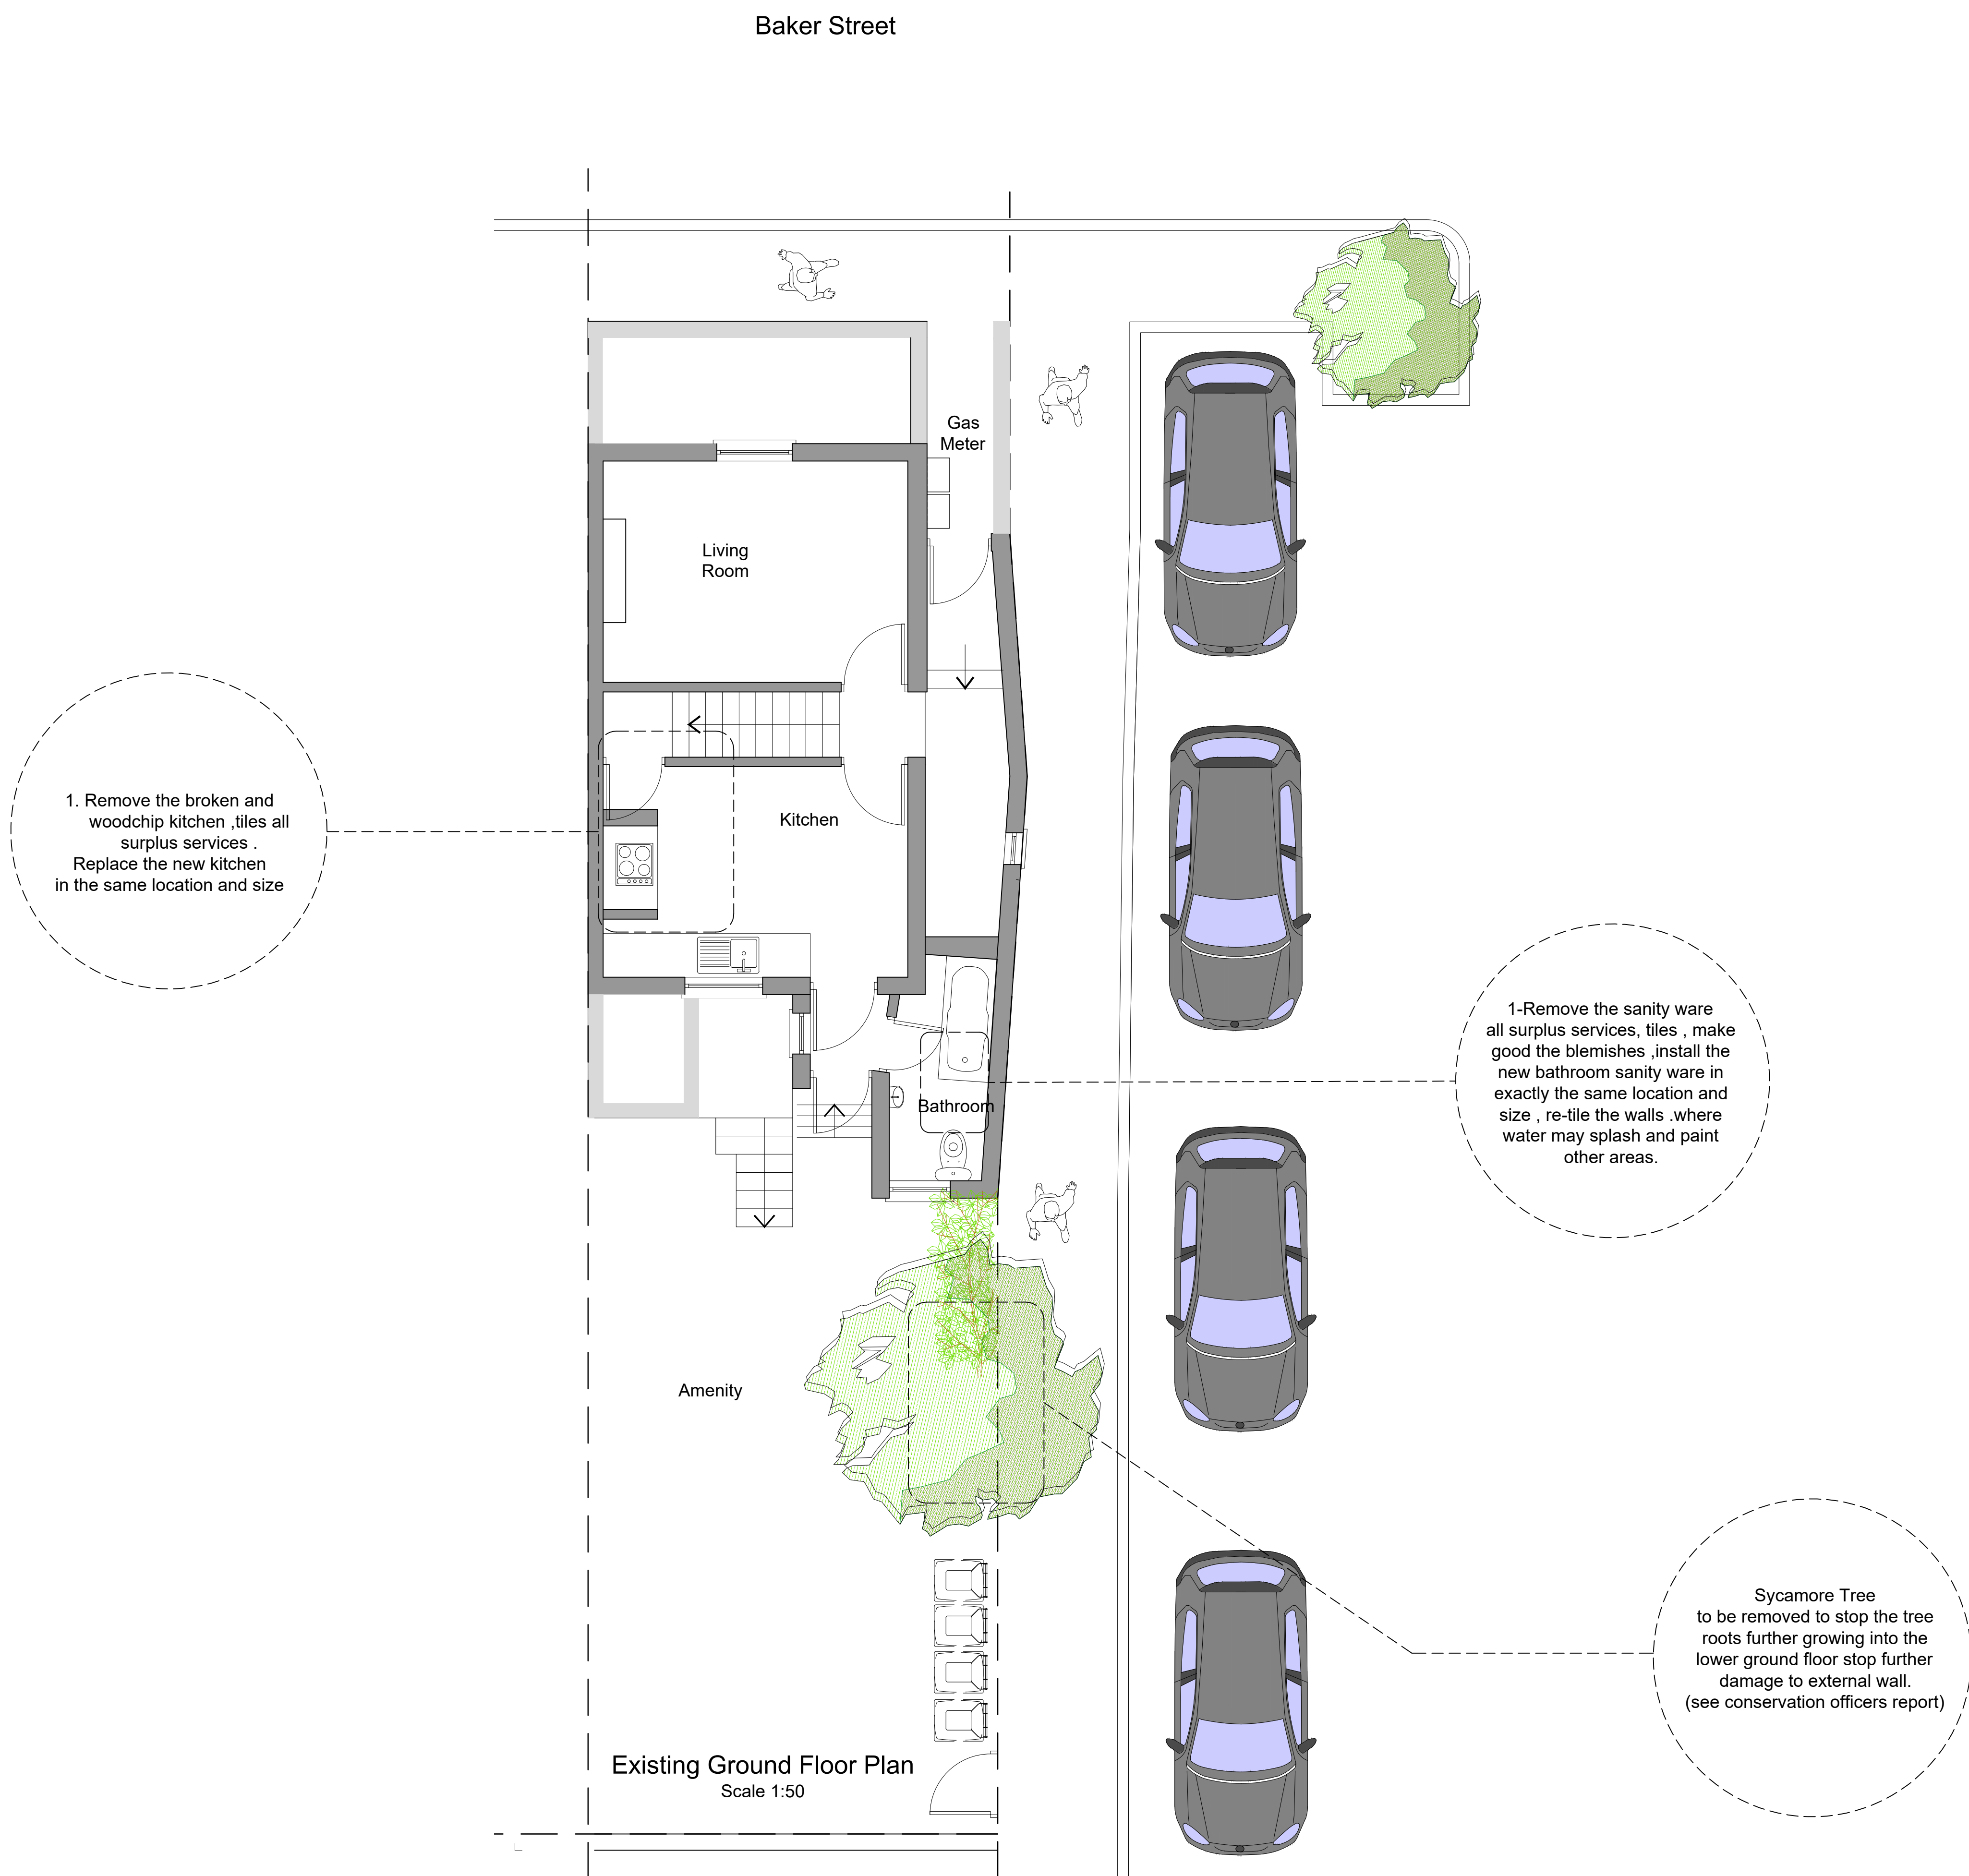

KEY

EXISTING STRUCTURE/PARTITION

0 1000 2000 3000 4000 5000mm

SCALE 1:50

REV	DATE	DRN	CHKD	APPD	DESCRIPTION
D	22.12.24	JA	DA	JA	ISSUED FOR PLANNING APPROVAL
C	22.11.24	JA	DA	JA	ISSUED FOR PLANNING APPROVAL
B	01.07.24	JA	DA	JA	ISSUED FOR PLANNING APPROVAL
A	24.05.24	JA	DA	JA	ISSUED TO CLIENT

For Approval

BLUEBIRD
DESIGN SERVICES

E: info@bluebirdengineering.co.uk
T: 0118 9583 551
A: 46LondonStreet,Reading,RG1 4SQ

CLIENT	Mr Nima Gholi	
PROJECT	33 Baker Street Reading	
TITLE	Existing Ground Floor Plans	
DRAWN	JA	DATE May 24
DRG NO	A-1010	SCALE As Shown @ A1
		REV D
© BLUEBIRD ENGINEERING LTD 2022		