



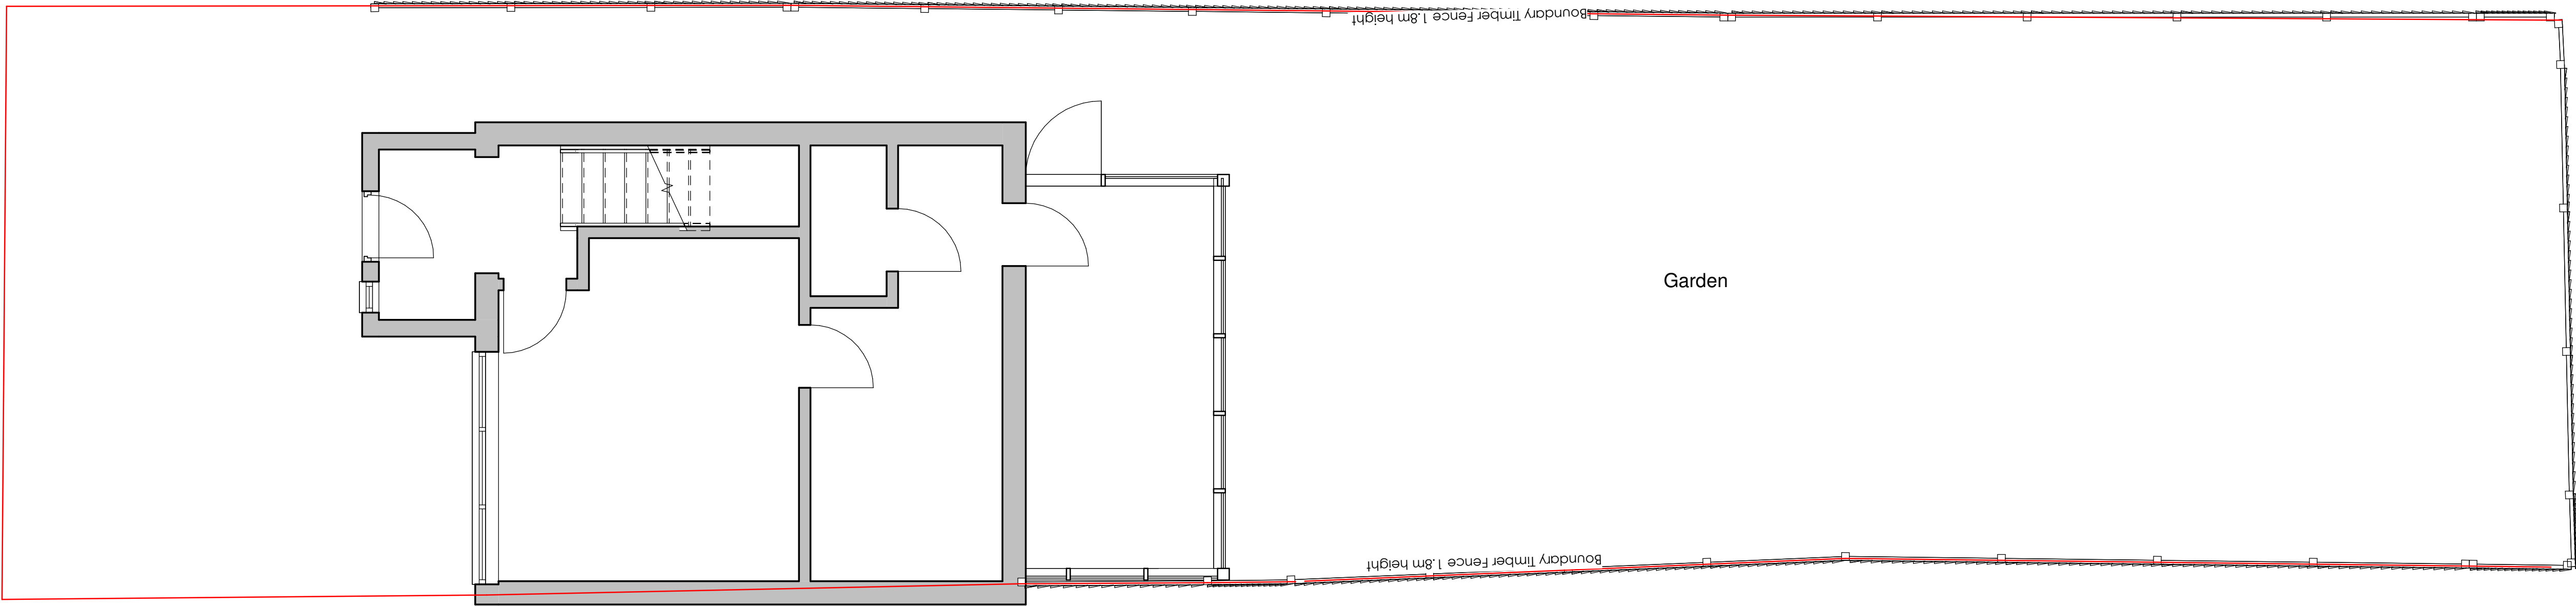

Existing Floor Plan
1:50

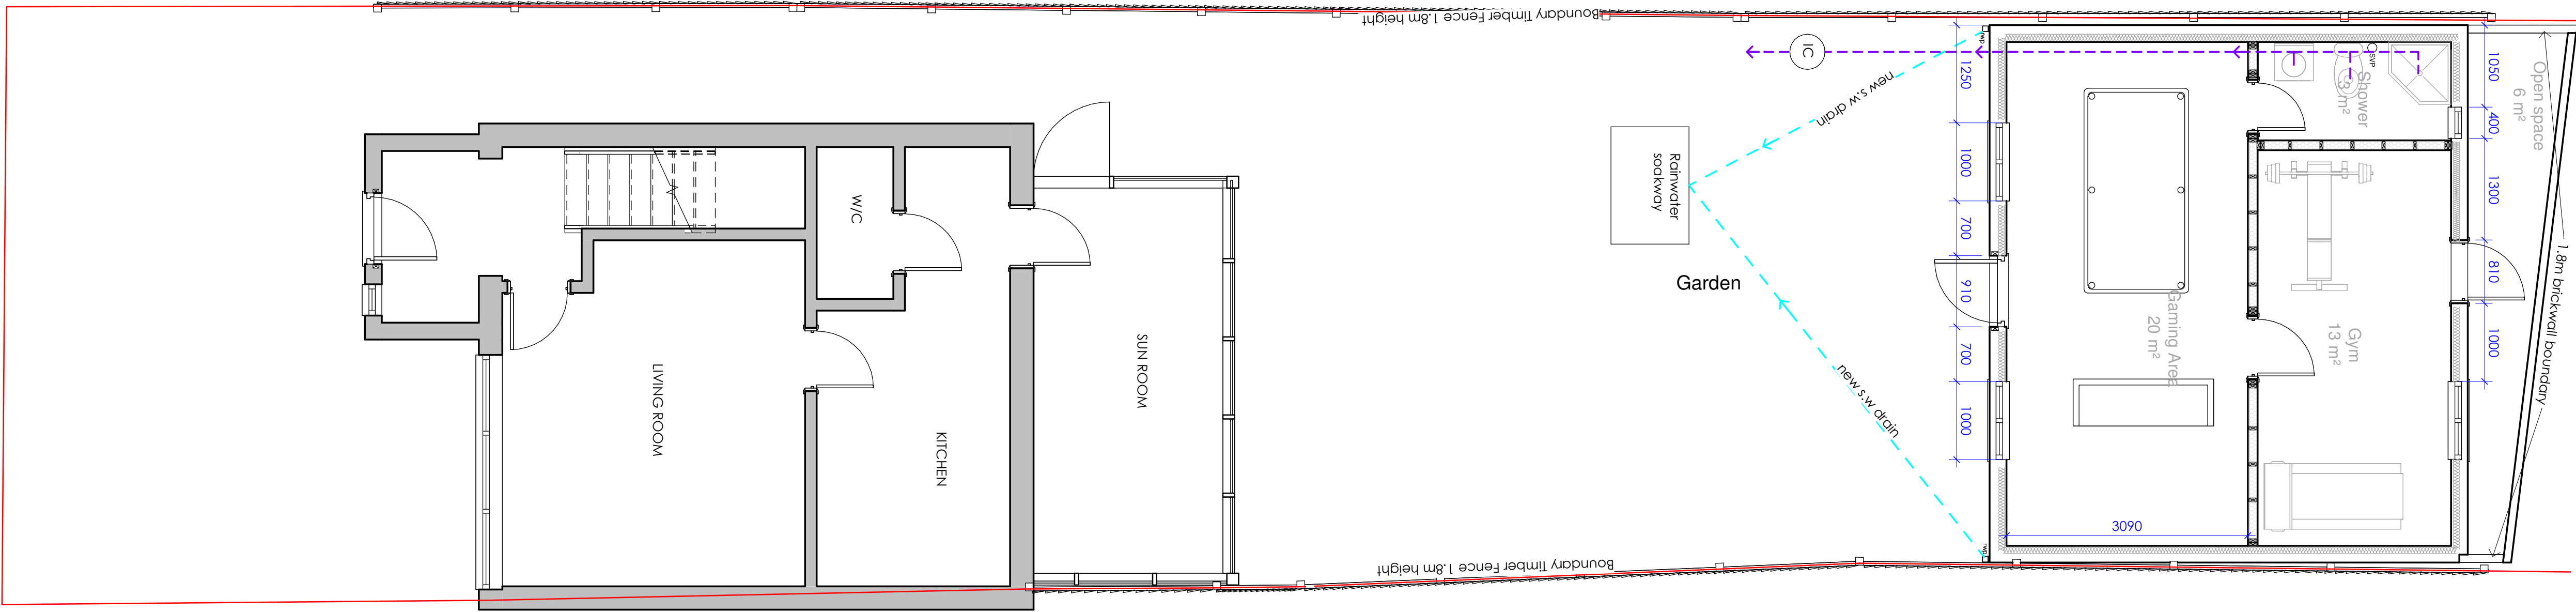

Proposed Floor Plan
1:50



PLAN | DESIGN | BUILD

JCENG SOLUTIONS

tel:0118 348 6230 mob:07411070270

email:info@jcengsolutions.com

web:www.jcengsolutions.com

NOTES:

THE CONTRACTORS ARE TO CHECK ALL DIMENSIONS, DRAIN RUNS AND GENERAL CONDITIONS ON THE SITE BEFORE WORKS COMMENCE, AND INFORM JCENG SOLUTIONS IMMEDIATELY UPON DISCOVERY OF ANY ERRORS, OMISSIONS OR DISCREPANCIES. ALL WORKS ARE TO BE CARRIED OUT IN ACCORDANCE WITH CURRENT BUILDING REGULATIONS, BRITISH STANDARDS, CODE OF PRACTICE AND LOCAL AUTHORITY REQUIREMENTS. DO NOT SCALE FROM THIS DRAWING WITHOUT FIRST OBTAINING WRITTEN AUTHORISATION FROM JCENG SOLUTIONS.

THIS DRAWING IS THE PROPERTY OF JCENG SOLUTIONS AND IS ISSUED ON THE CONDITION THAT IT IS NOT REPRODUCED, DISCLOSED OR COPIED TO ANY UNAUTHORISED PERSON IN WHOLE OR PART WITHOUT PRIOR WRITTEN CONSENT

1:100 0 1 2 3 4 5 6 7 8m

1:50 0 1 2 3 4m



New cavity wall



Indicates 215mm solid wall construction comprising of 100mm facing brickwork to match existing and 100mm medium density blockwork wall



Existing structure to be unaffected




Stud partition wall



Inspection Chamber



Rodding Eye

 

Man Hole



Extractor Fan



Smoke detector




Mechanical fan outlet



Heat detector



Carbondioxide detector

 


Soil vent pipe




Rain water pipe



Foul water drain

 

Rain water drain

 

Site boundary



Beam /Lintels




Demolition



Joist



FD30s 1/2hour fire door

 

FE Fire door




RL Roof Light

Total area - 241m²

Gross existing external area - 57m²

Gross outbuilding area - 42m²

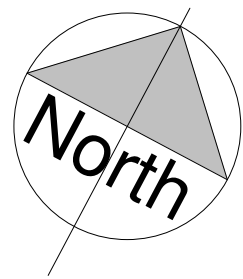

REV	DATE	DESCRIPTION
-----	------	-------------

CLIENT ADDRESS

40 Greenfields Road, Reading
RG2 8SF

TITLE

Existing & Proposed Floor Plans

CLIENT

Mrs.Kang

DRAWN BY	CHECKED BY	DATE
JC	RB	

SCALE (@ A1)	PROJECT NUMBER
1 : 50	166

DRAWING NUMBER	REV
PP-166-RG-02	