




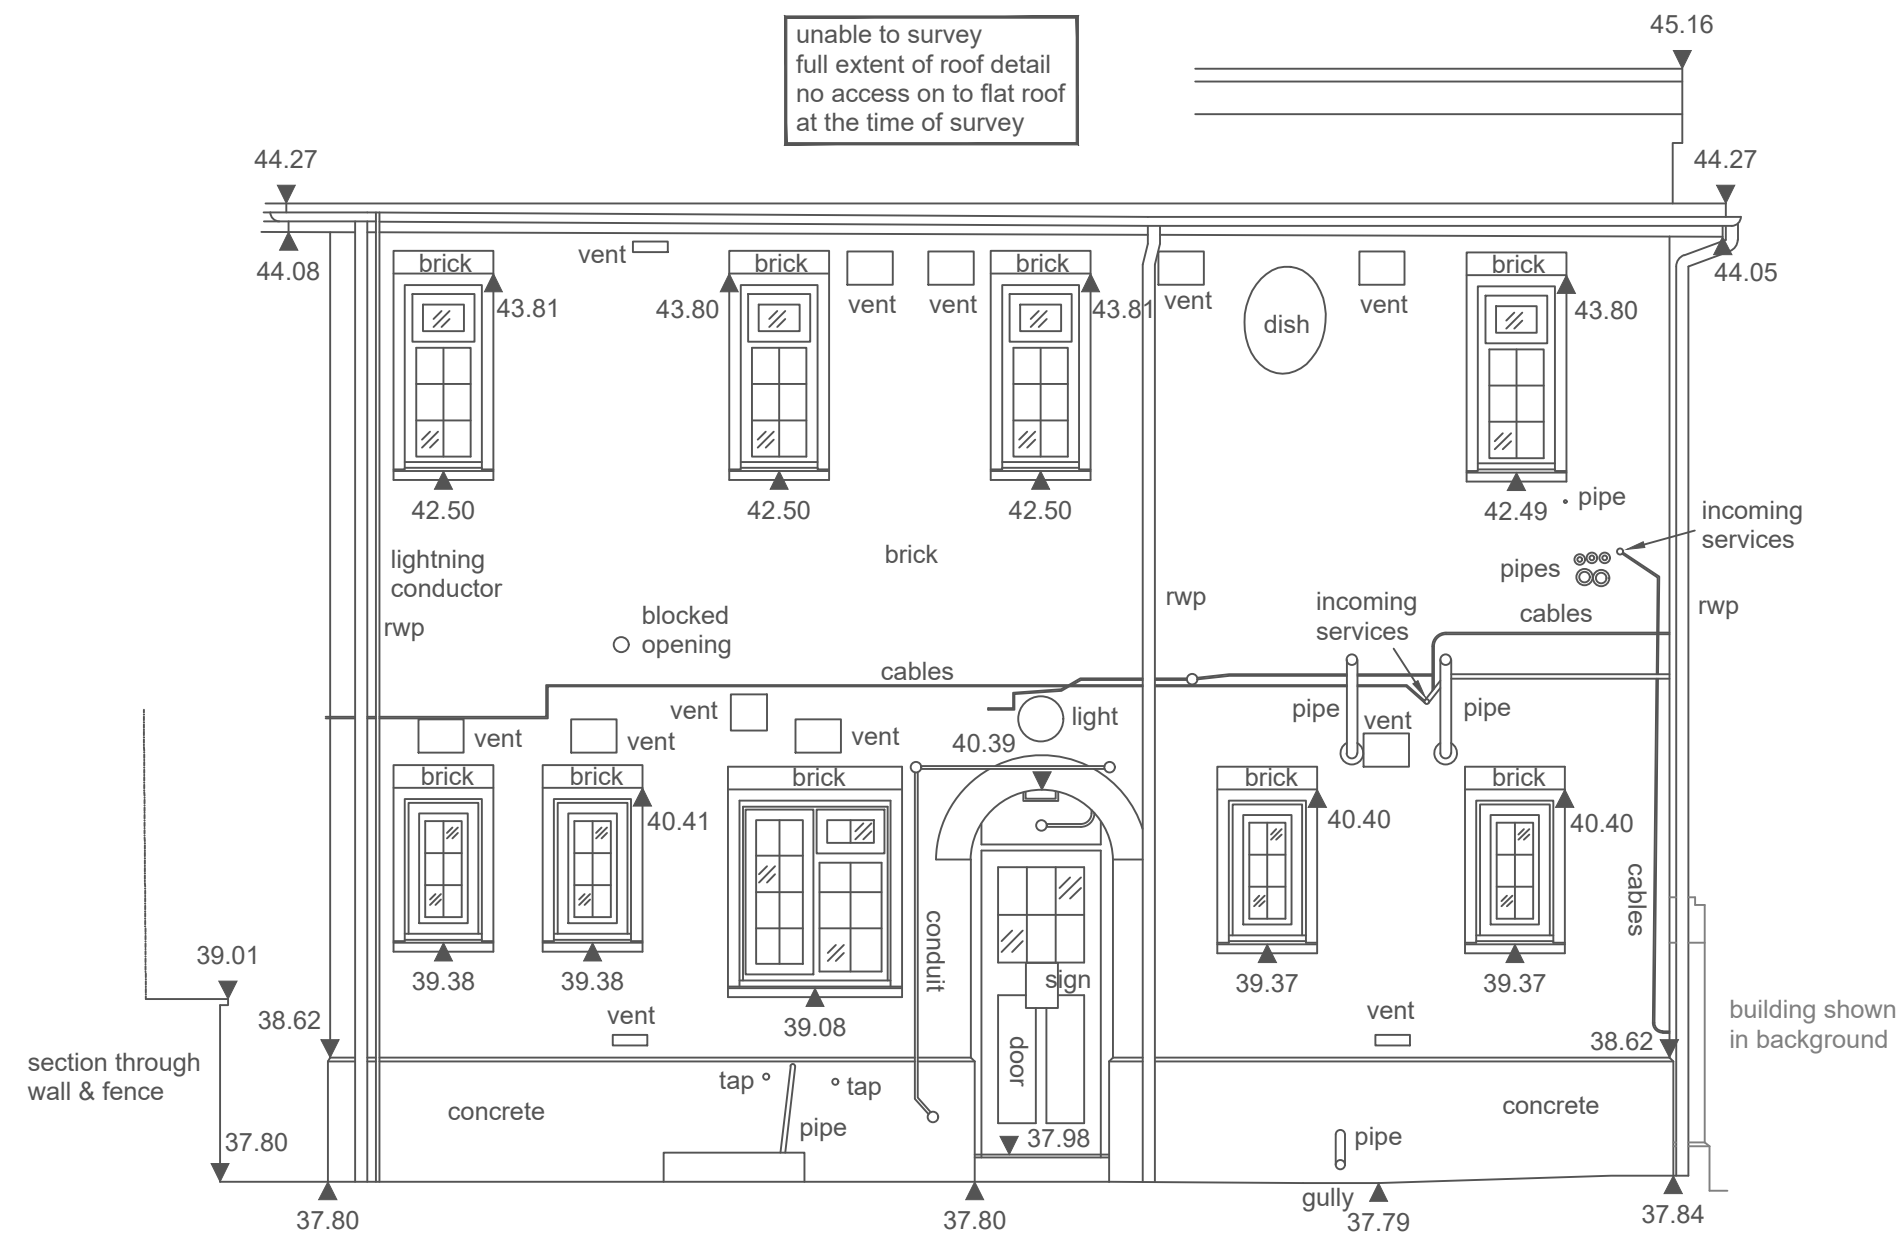

East Elevation

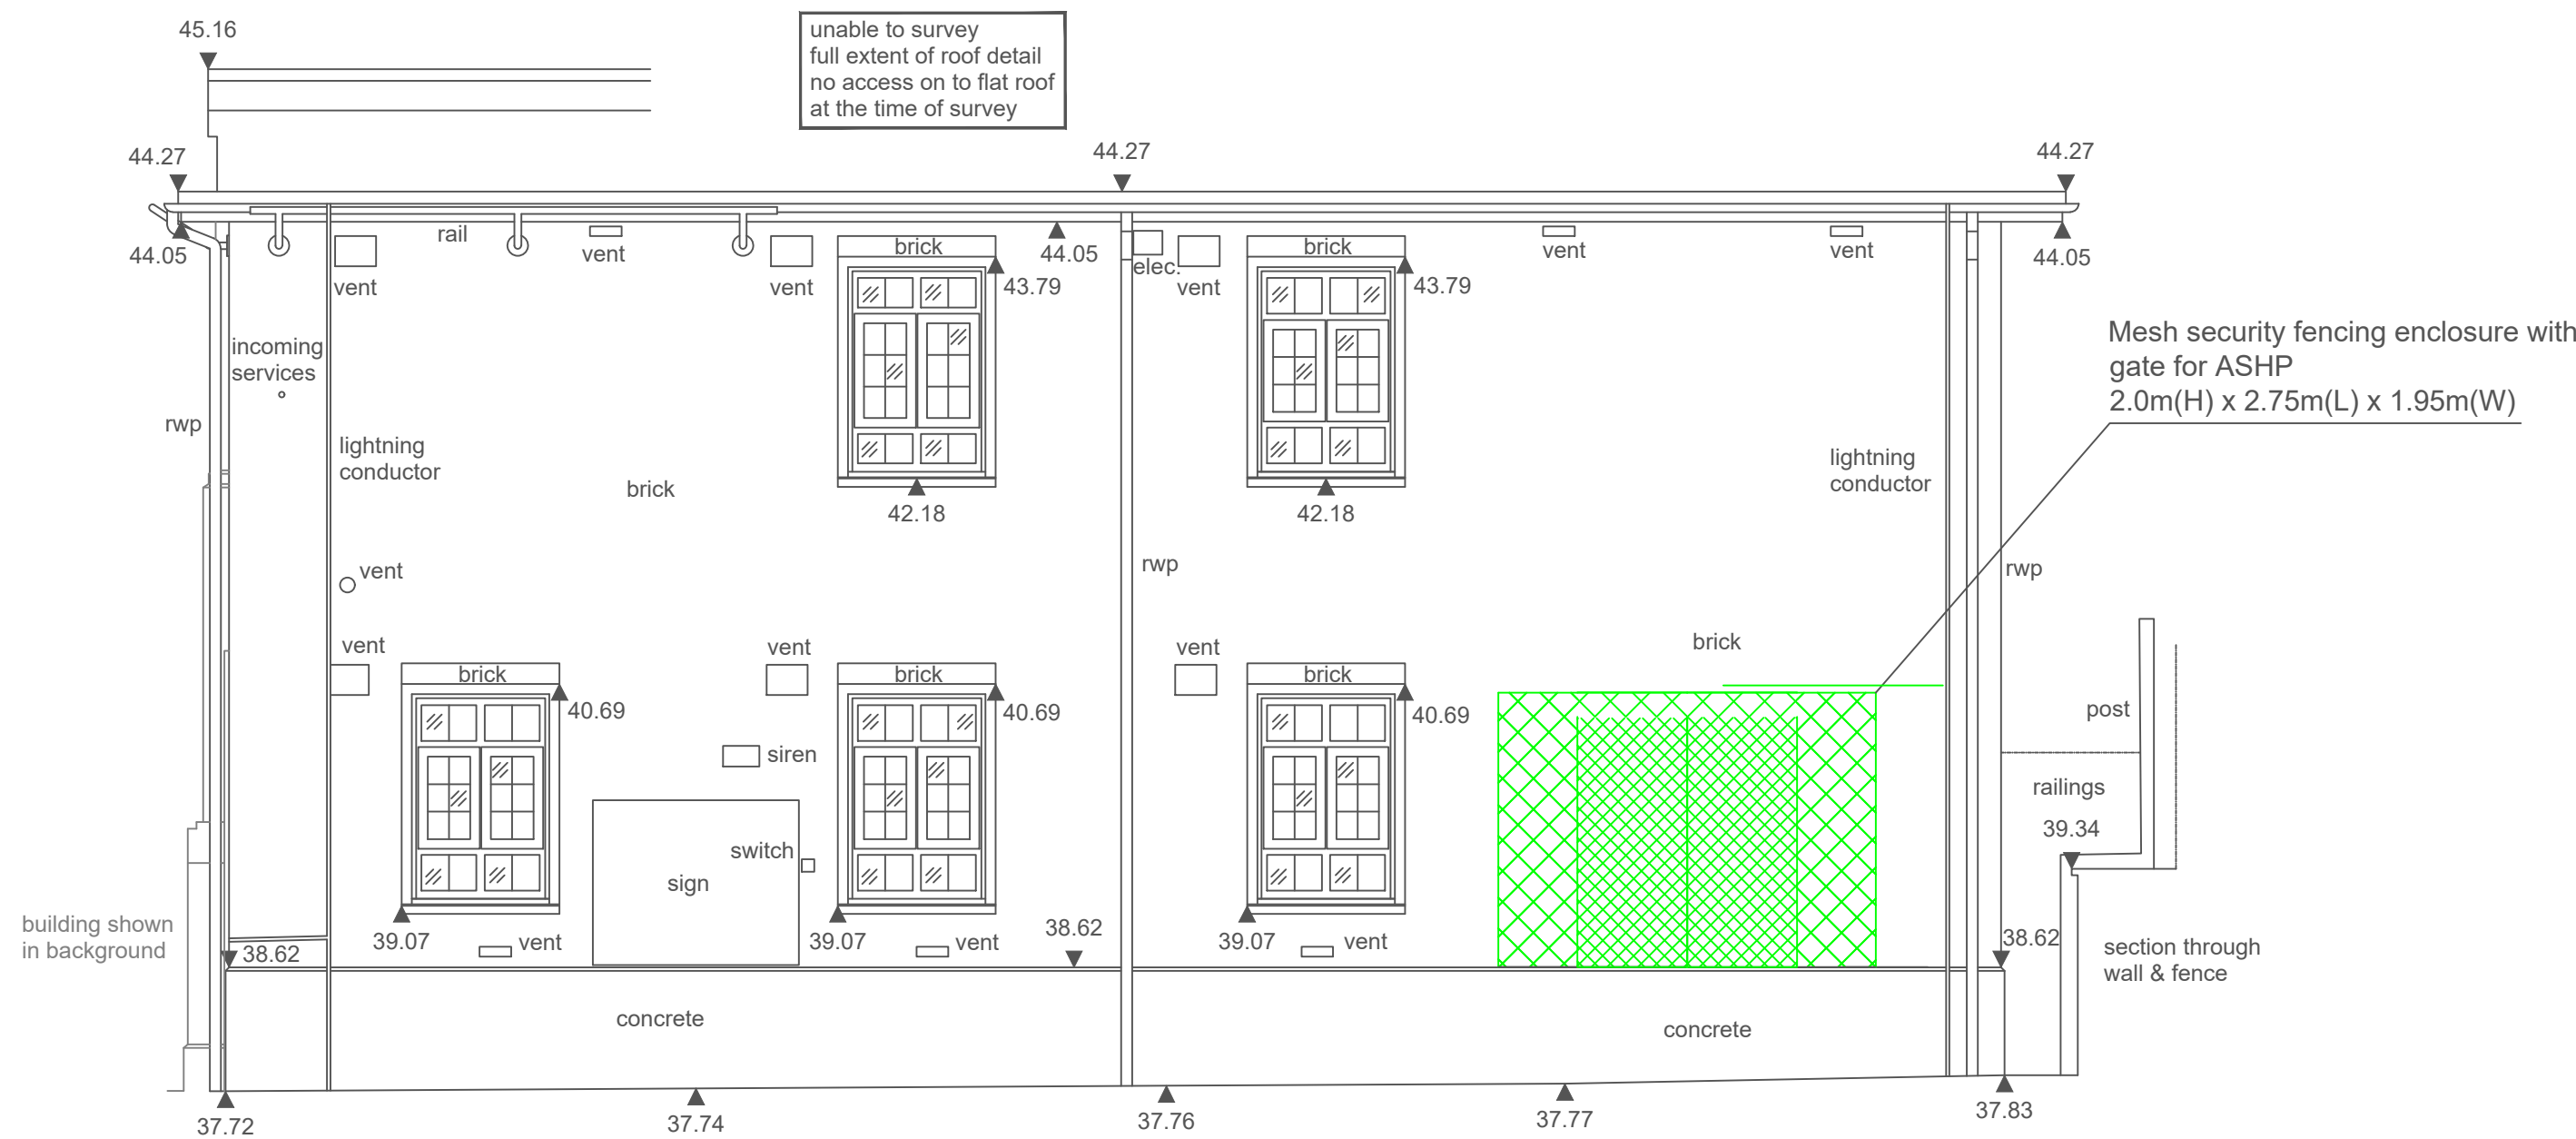

West Elevation

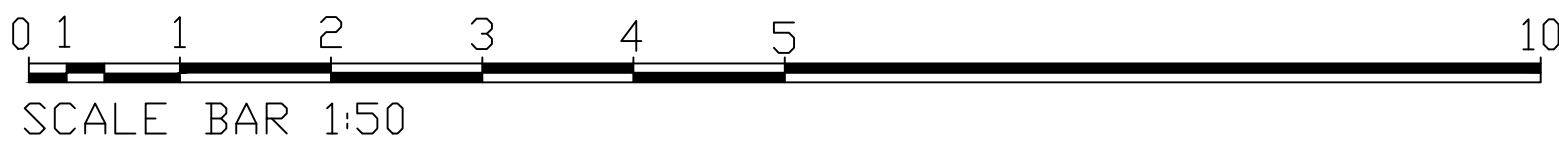

CLIENT:
Royal Berkshire Fire & Rescue Service

PROJECT:

PROJECT TITLE: Caversham Road - PSDS Works
PROPERTY ADDRESS: Caversham Road Fire Station
65 Caversham Road,
Reading,
RG1 8AD

DRAWING TITLE: Caversham Road Fire Station East & West Proposed Elevation
DRAWING No: 5229549-121

PAPER SIZE:	DRAWN BY:	CHECKED BY:	CO-ORD CHECK BY:
A1	CD	JA	MTS
SCALE:	DATE:	DATE:	DATE:
1:50	22/11/24	22/11/24	22/11/24

STATUS
01. DESIGN
04. PRODUCTION INFORMATION
06. TENDER
08. FINAL CONSTRUCTION
02. DESIGN CONCLUSION
05. BUILDING REGULATIONS
07. CONSTRUCTION
09. SPARE
DRAWING STATUS: 03

01. PRELIMINARY
02. FOR COMMENT
03. FOR APPROVAL

DRAWING STATUS: 03