




CONIFER TREE TO BE REMOVED

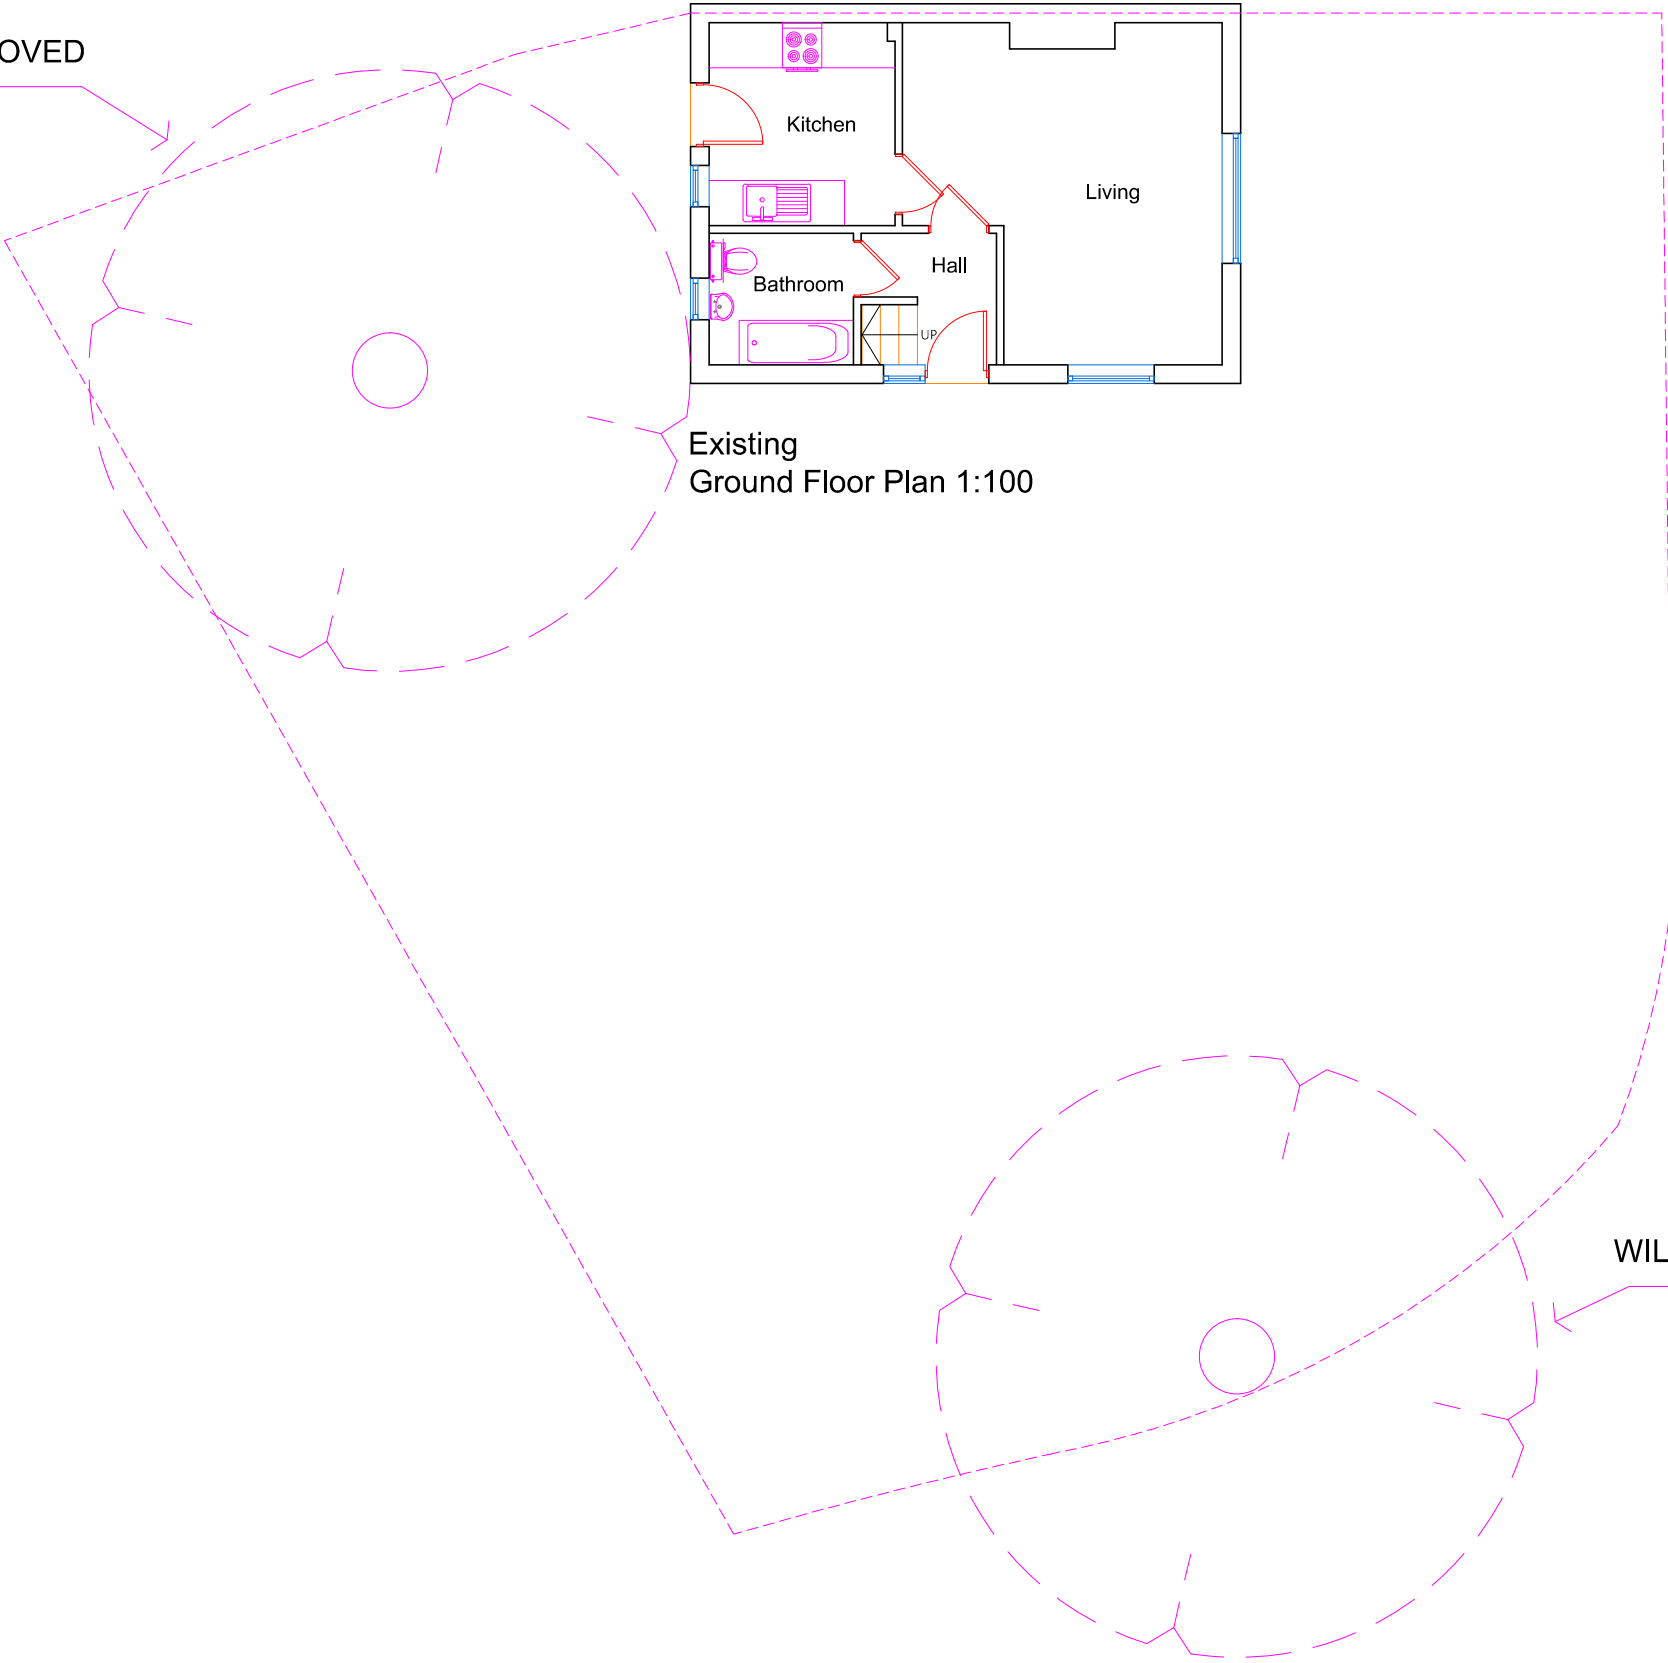


Existing
Ground Floor Plan 1:100

WILLOW TREE

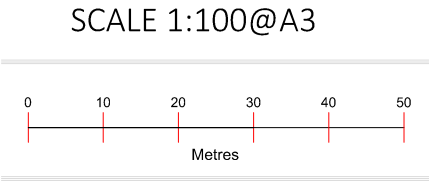


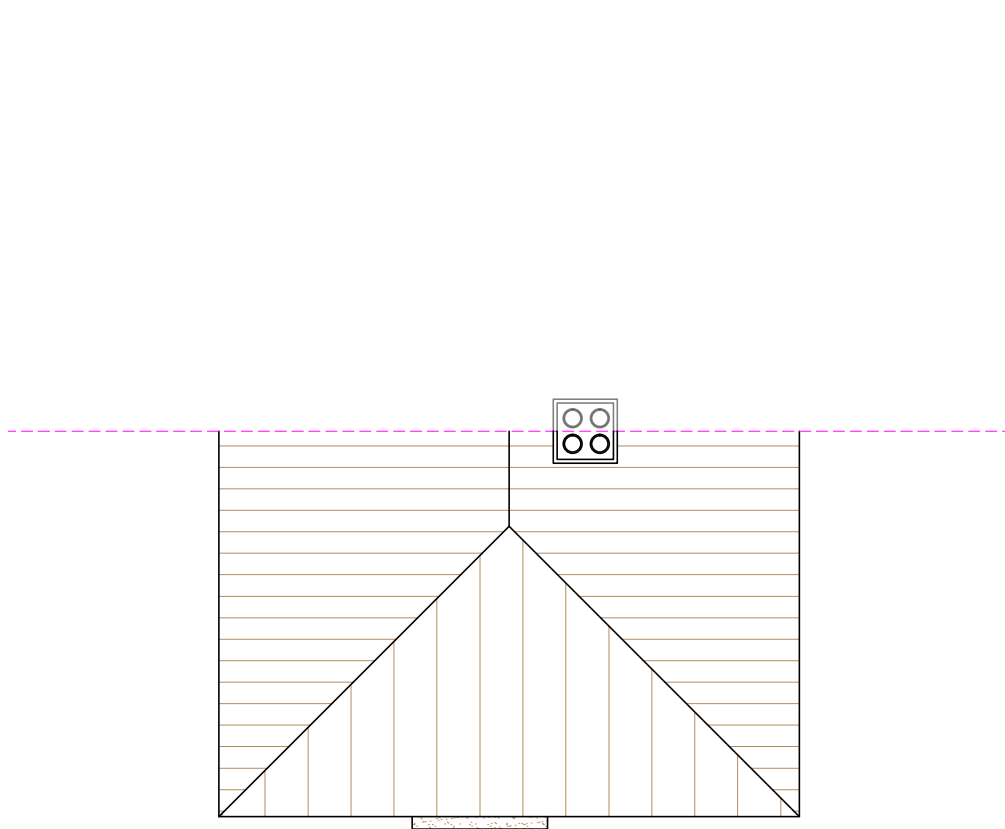


Existing
Roof Plan 1:100

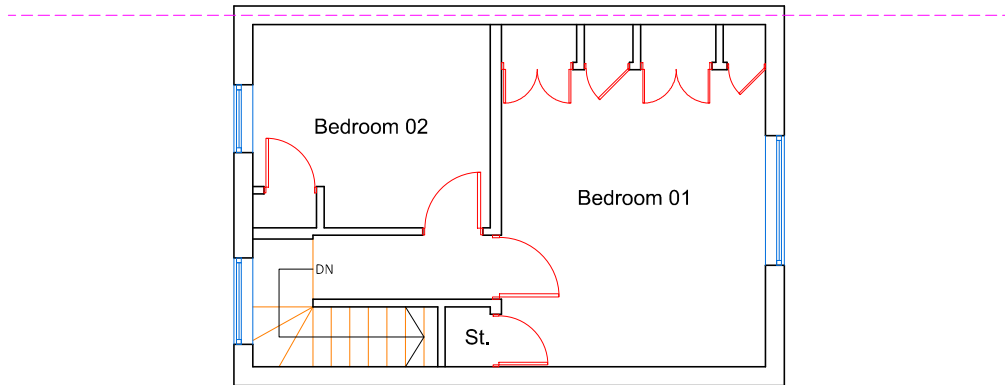


Existing
First Floor Plan 1:100

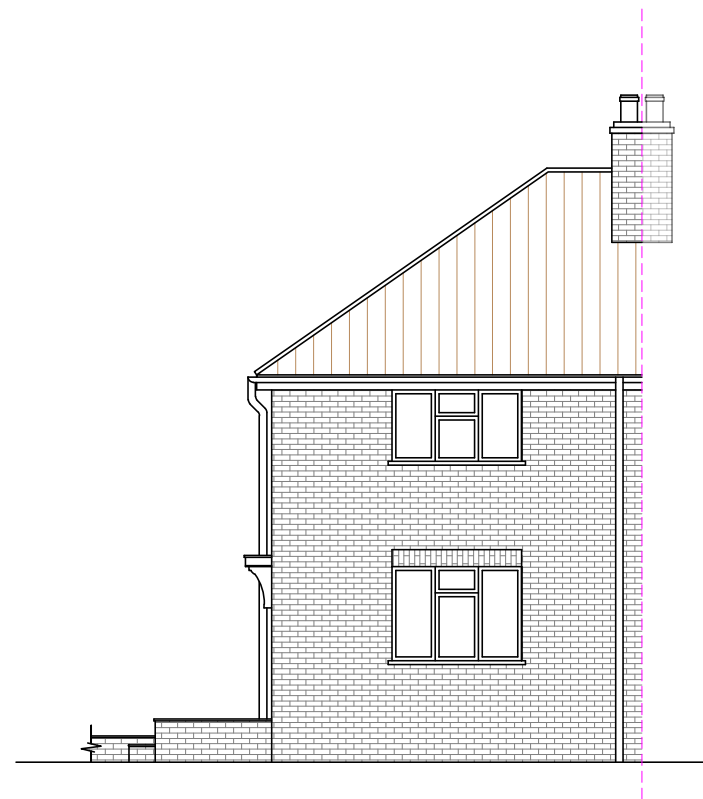


Existing Front Elevation @ 1:100 (A3)

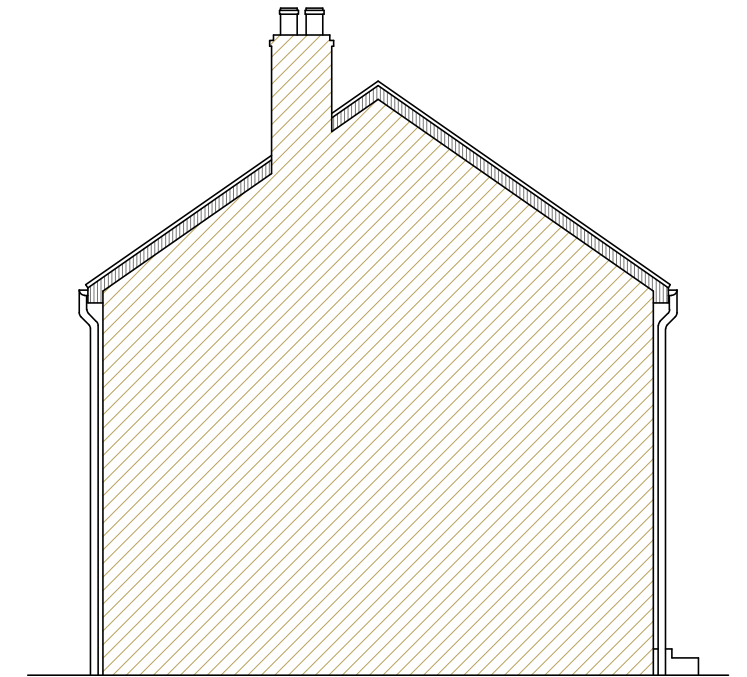

Existing Side Elevation @ 1:100 (A3)

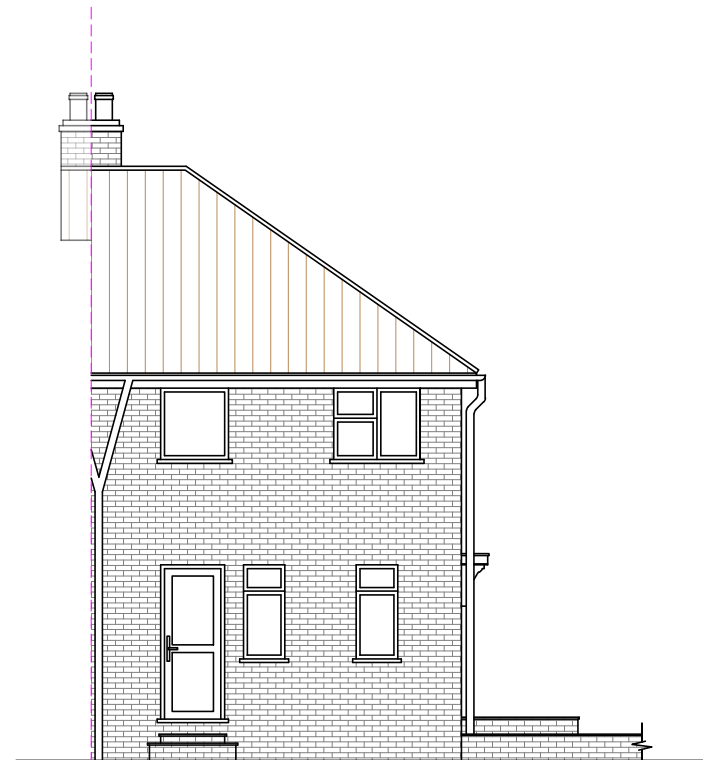

Existing Rear Elevation @ 1:100 (A3)

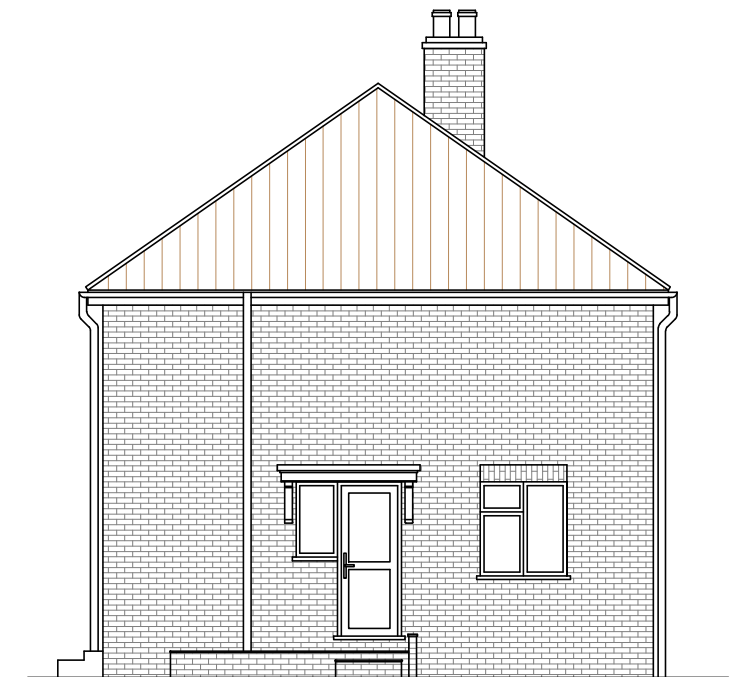


Existing Side Elevation @ 1:100 (A3)

Project : Proposed Side Extension

Drawing Title : Existing Plans & Elevations


SCALE 1:100@A3

 


Address : 55 ASHBURTON ROAD
READING, BERKSHIRE
RG2 7PA

Drawing no : 102

Date : 18/11/24

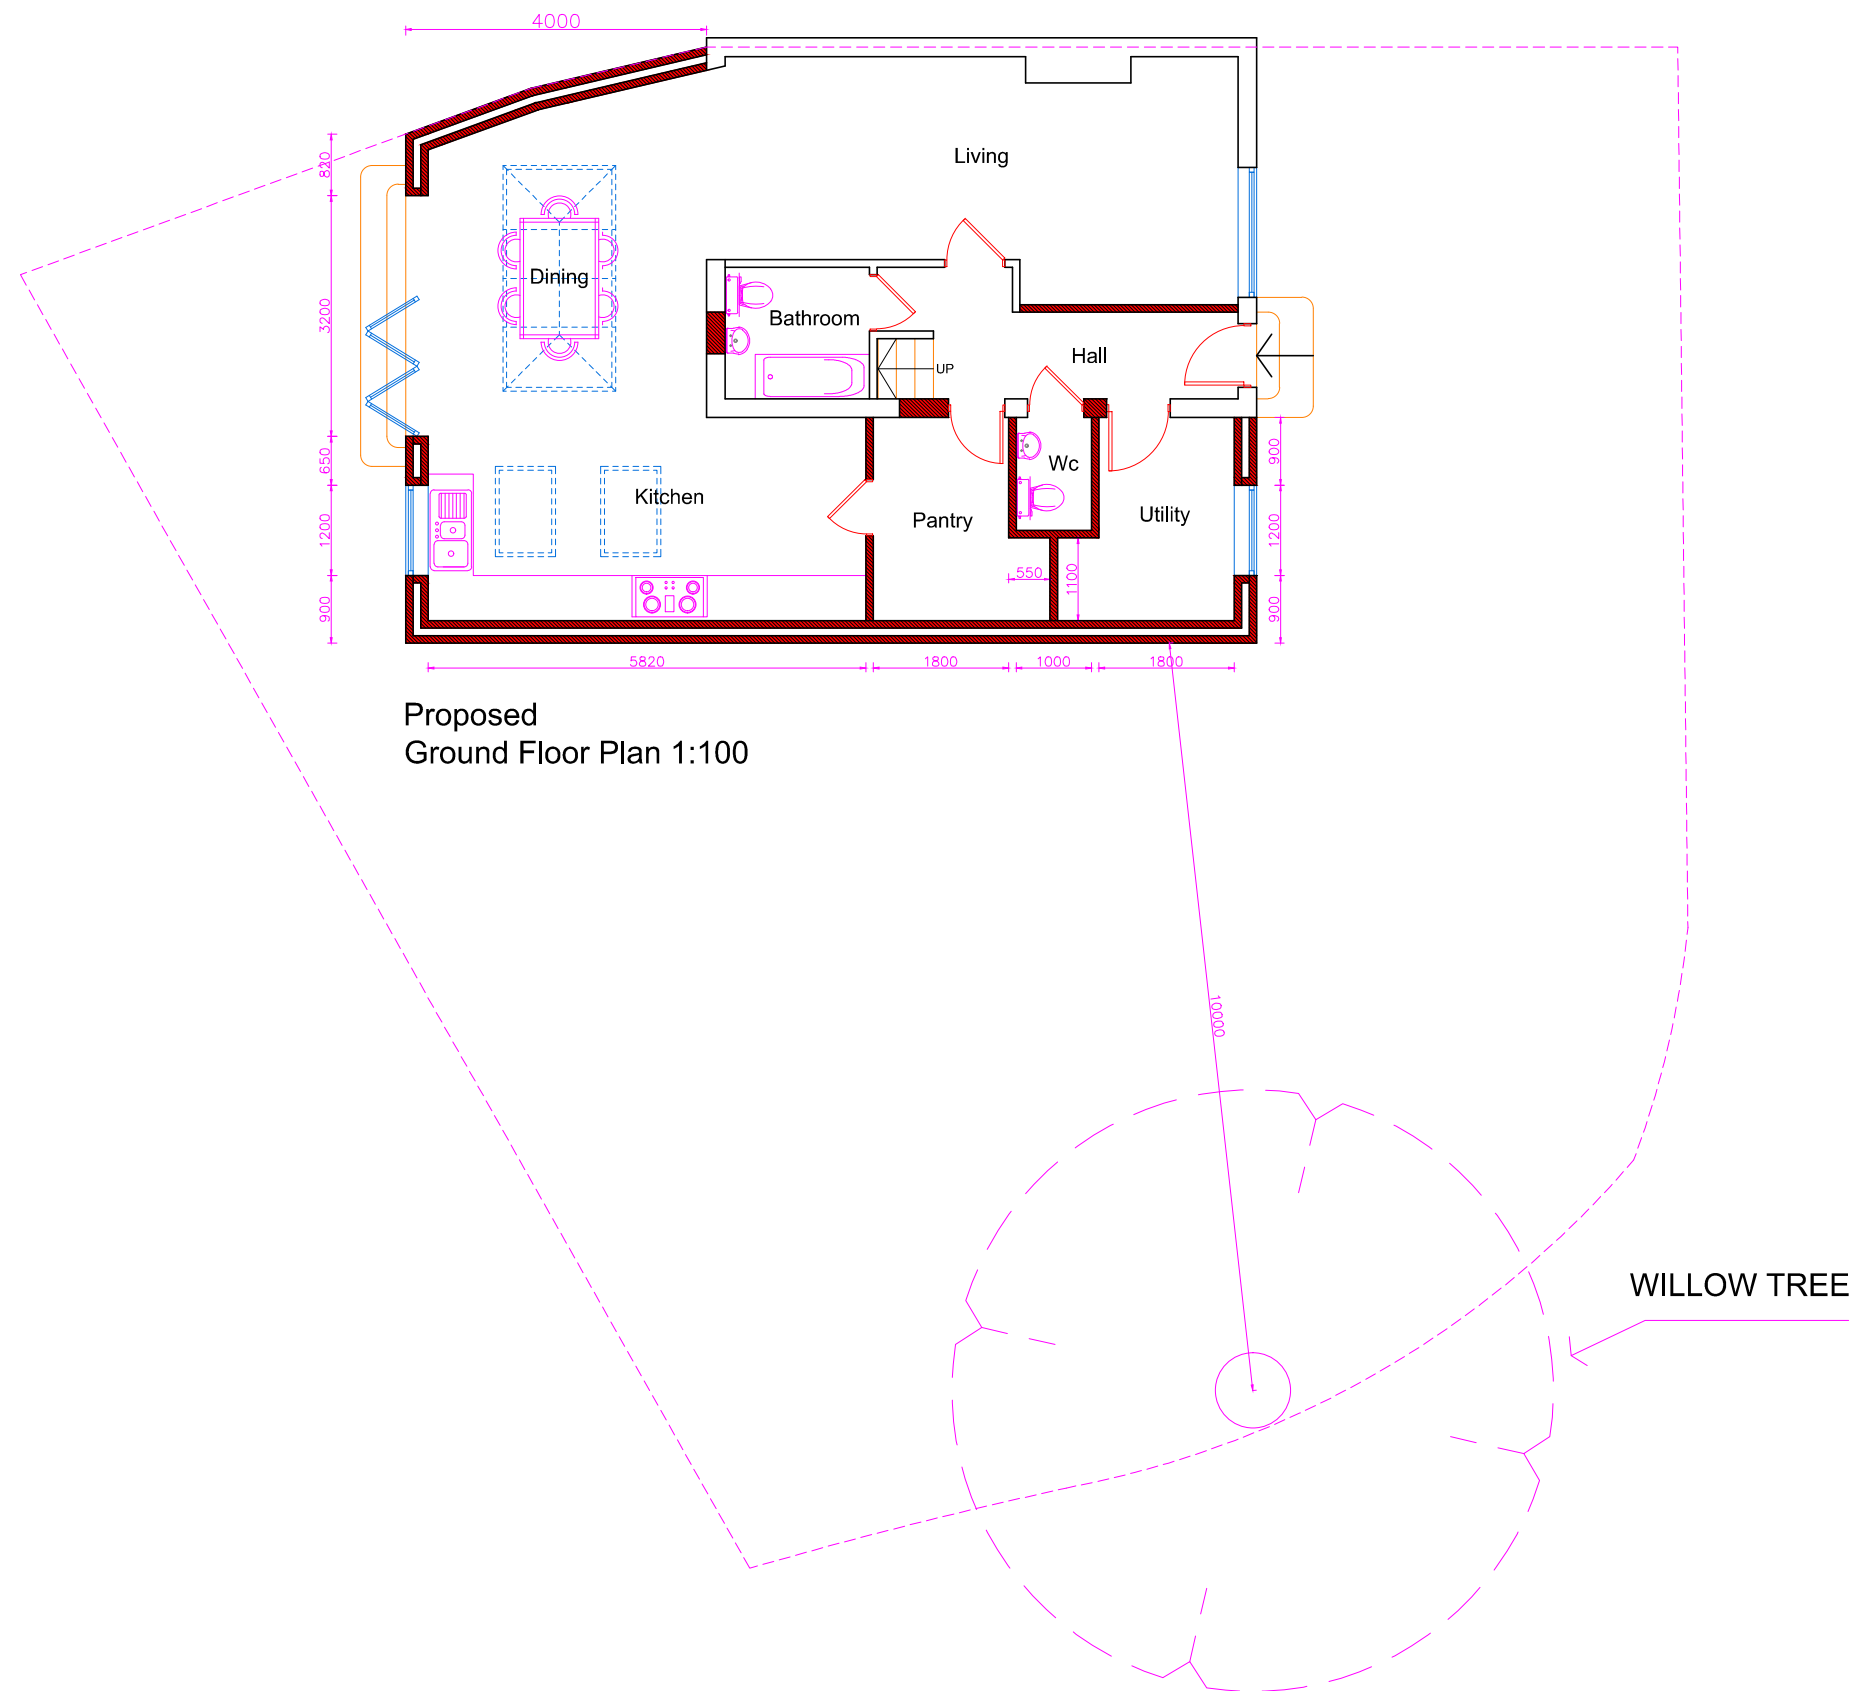


Project : Proposed Side Extension
Drawing Title : Proposed Plan

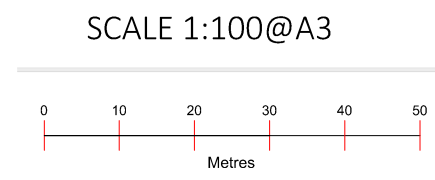


Address : 55 ASHBURTON ROAD
READING, BERKSHIRE
RG2 7PA


Drawing no : 103
Date : 18/11/24

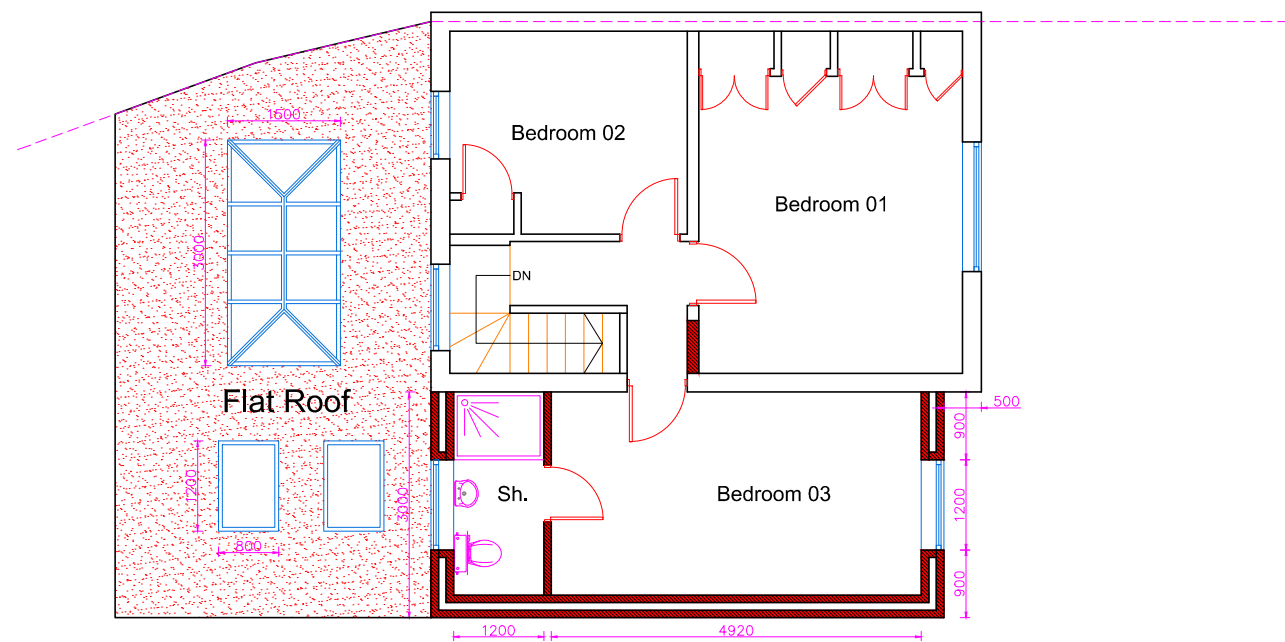


Proposed
First Floor Plan 1:100

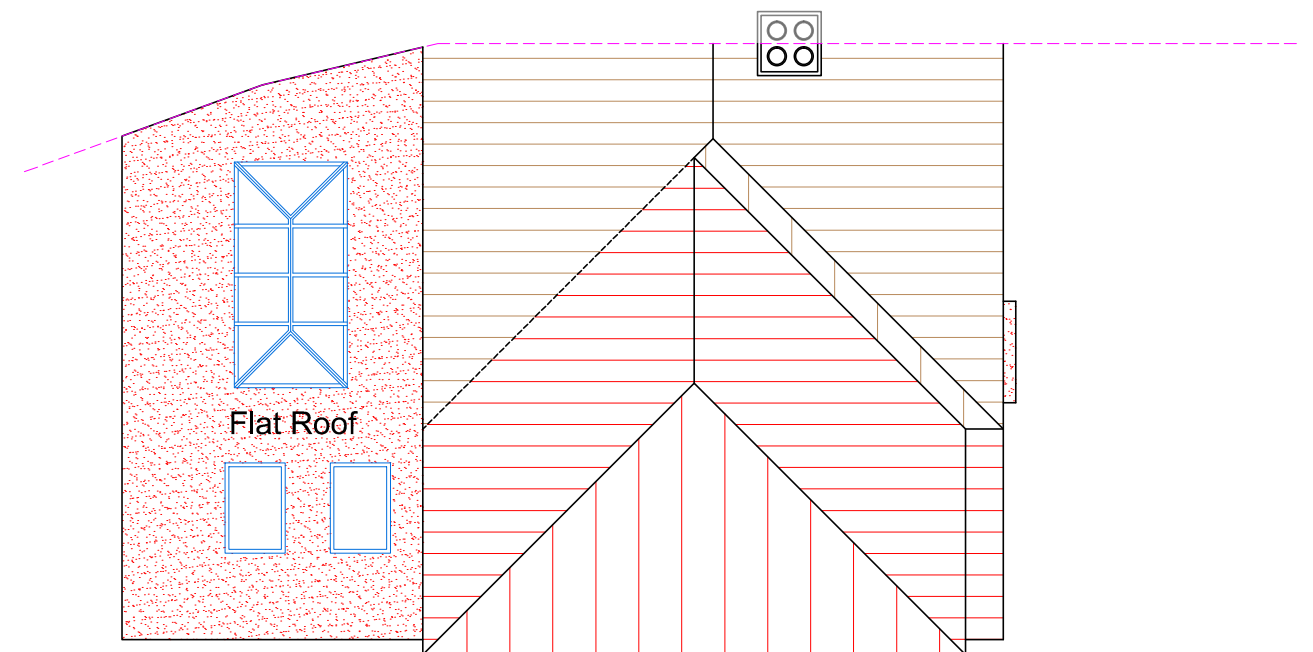


Proposed
Roof Plan 1:100

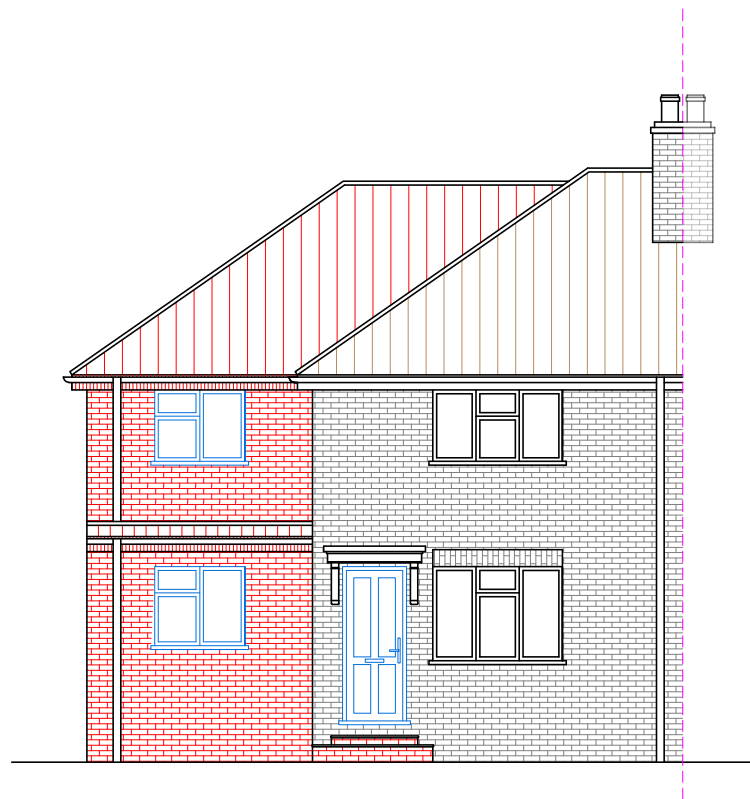


Proposed Front Elevation @ 1:100 (A3)

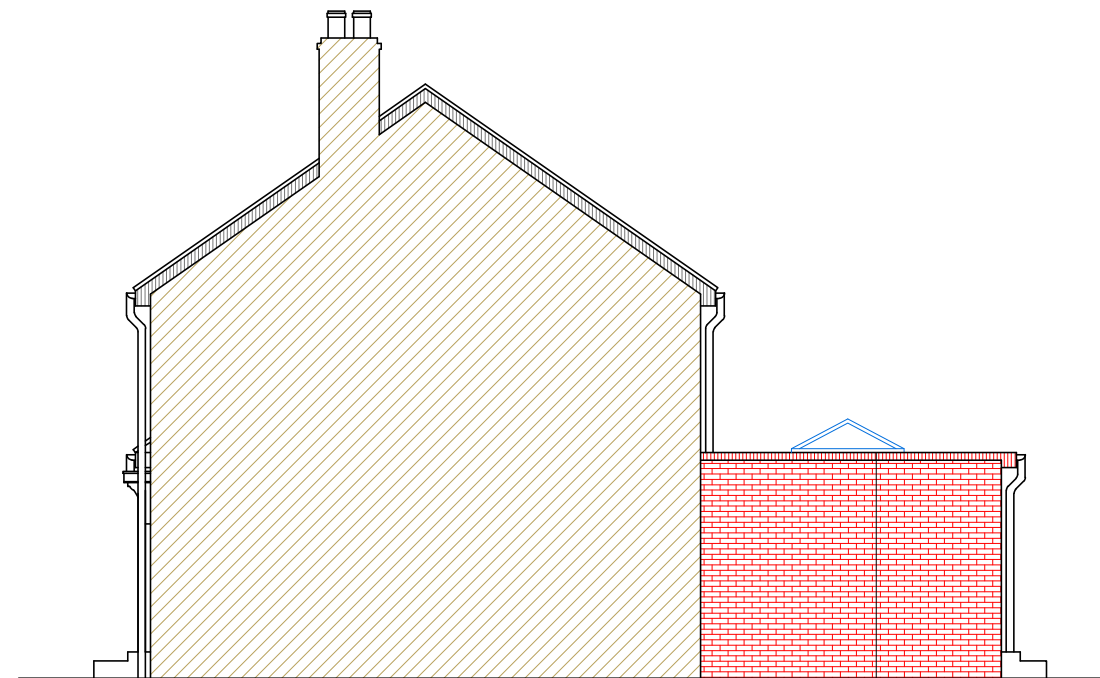

Proposed Side Elevation @ 1:100 (A3)

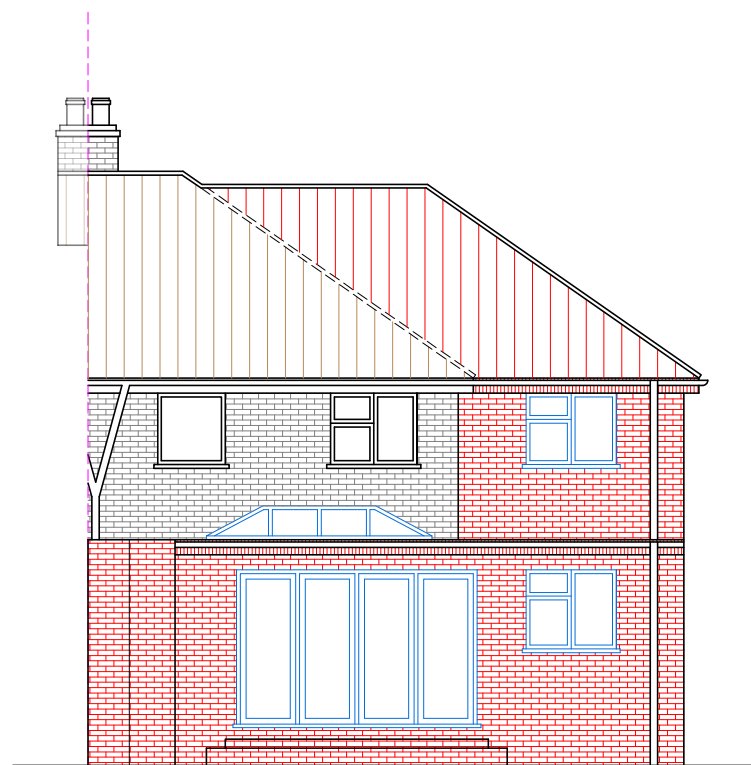


Proposed Rear Elevation @ 1:100 (A3)

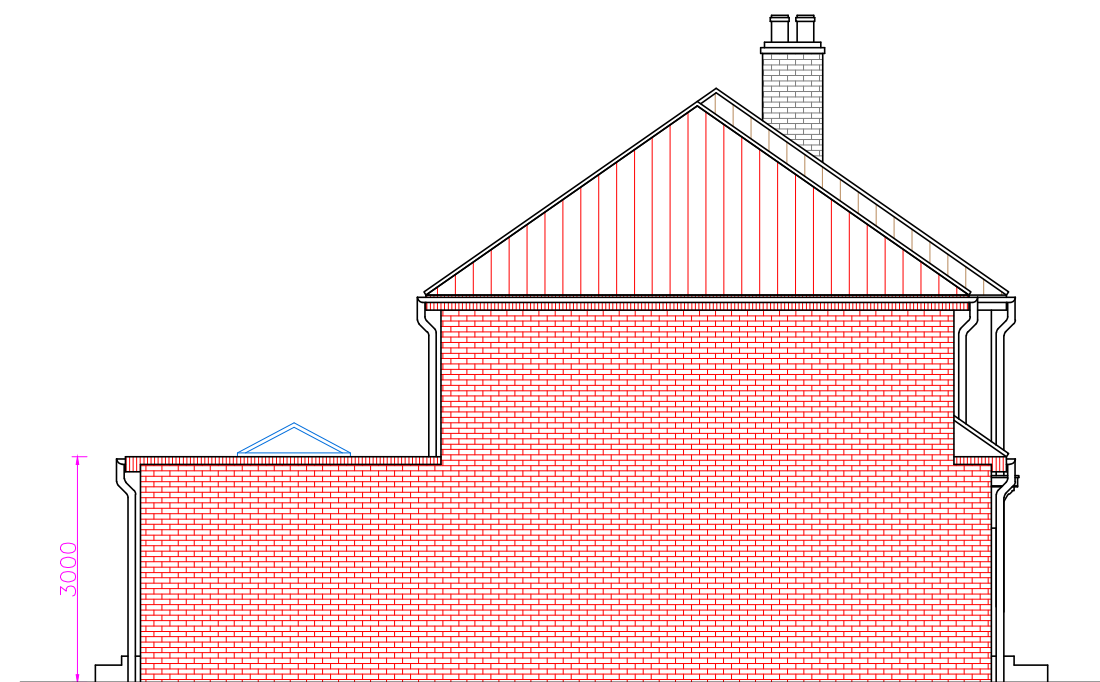


Proposed Side Elevation @ 1:100 (A3)

Project : Proposed Side Extension
Drawing Title : Proposed Elevations

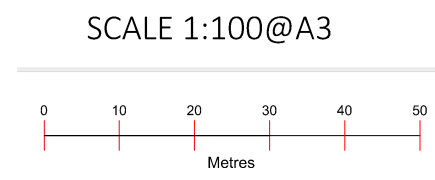


Address : 55 ASHBURTON ROAD
READING, BERKSHIRE
RG2 7PA

Drawing no : 105
Date : 18/11/24

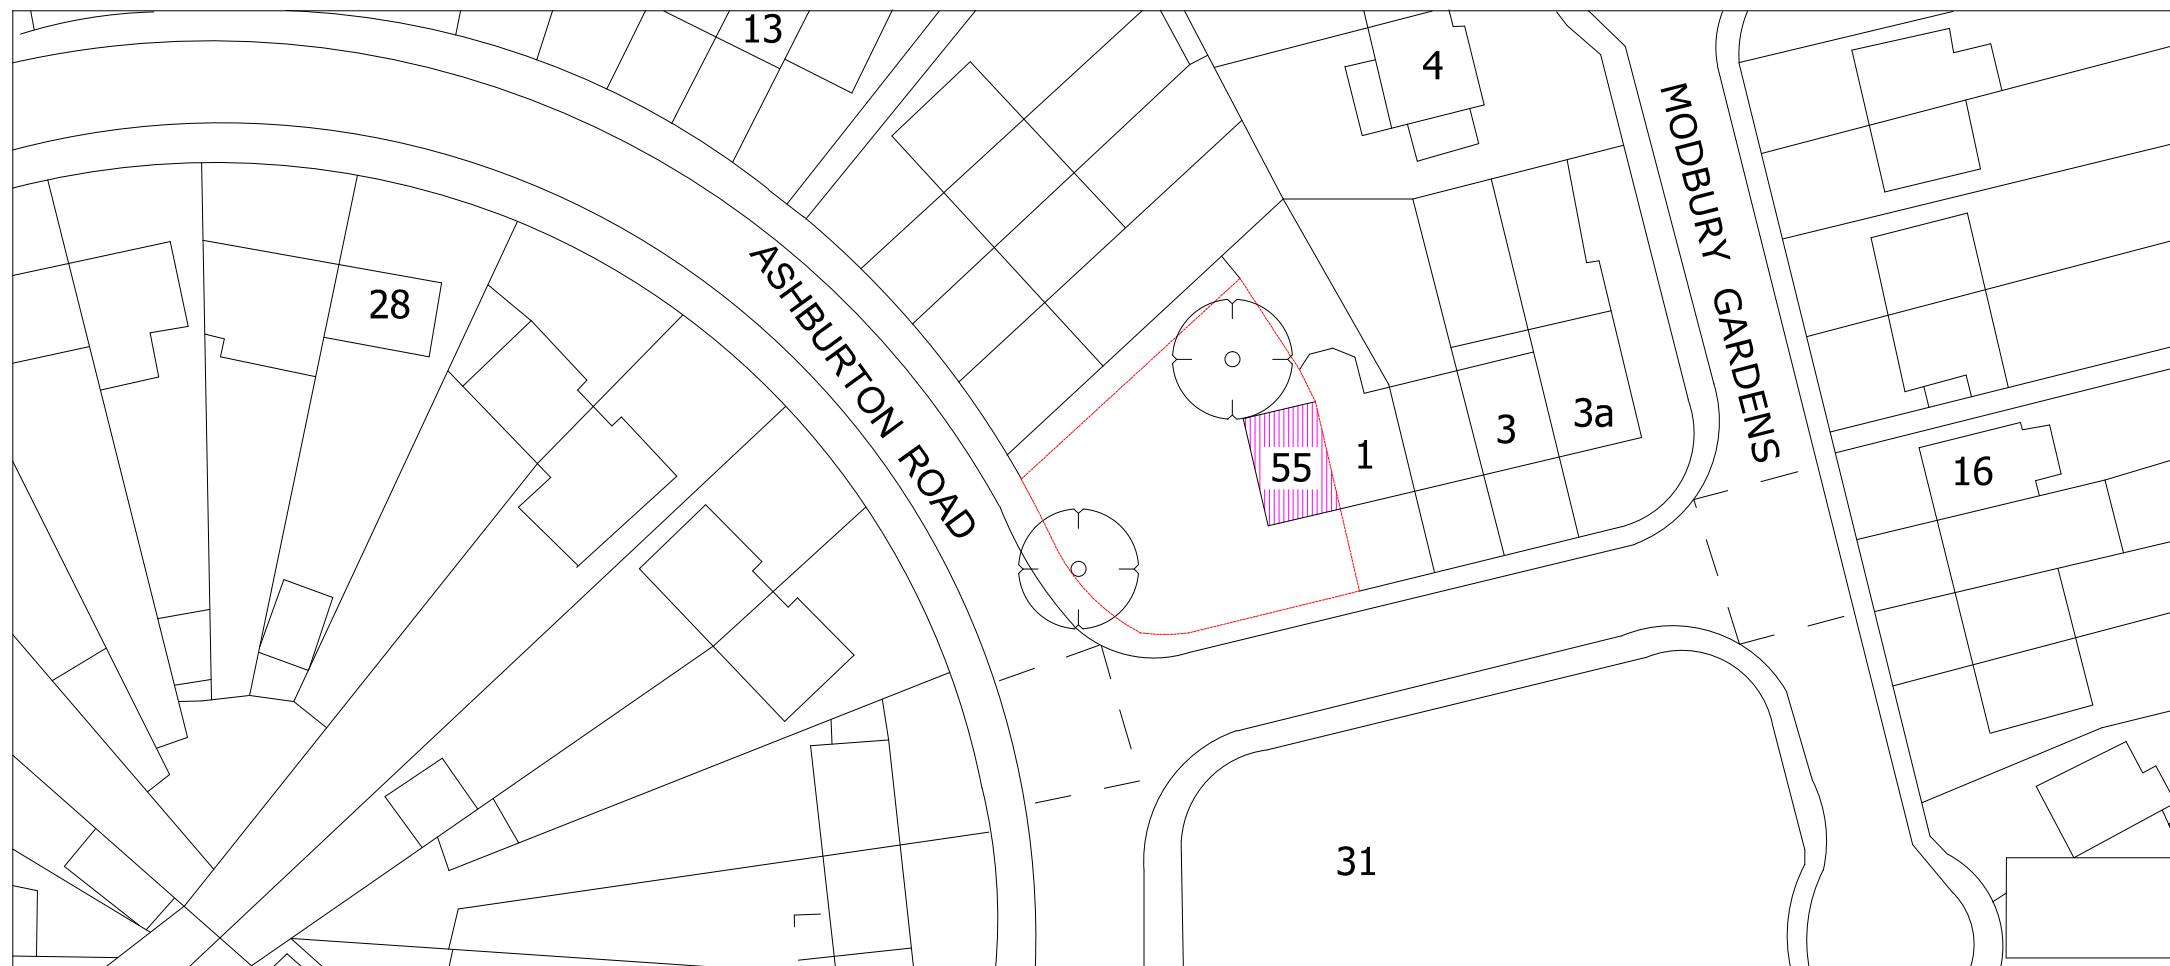



Project : Proposed Side Extension
Drawing Title : Existing Site Block Plan

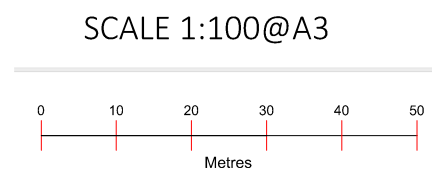

Address : 55 ASHBURTON ROAD
READING, BERKSHIRE
RG2 7PA

Drawing no : 106
Date : 18/11/24

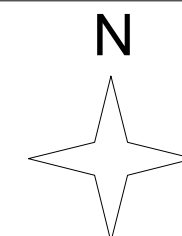


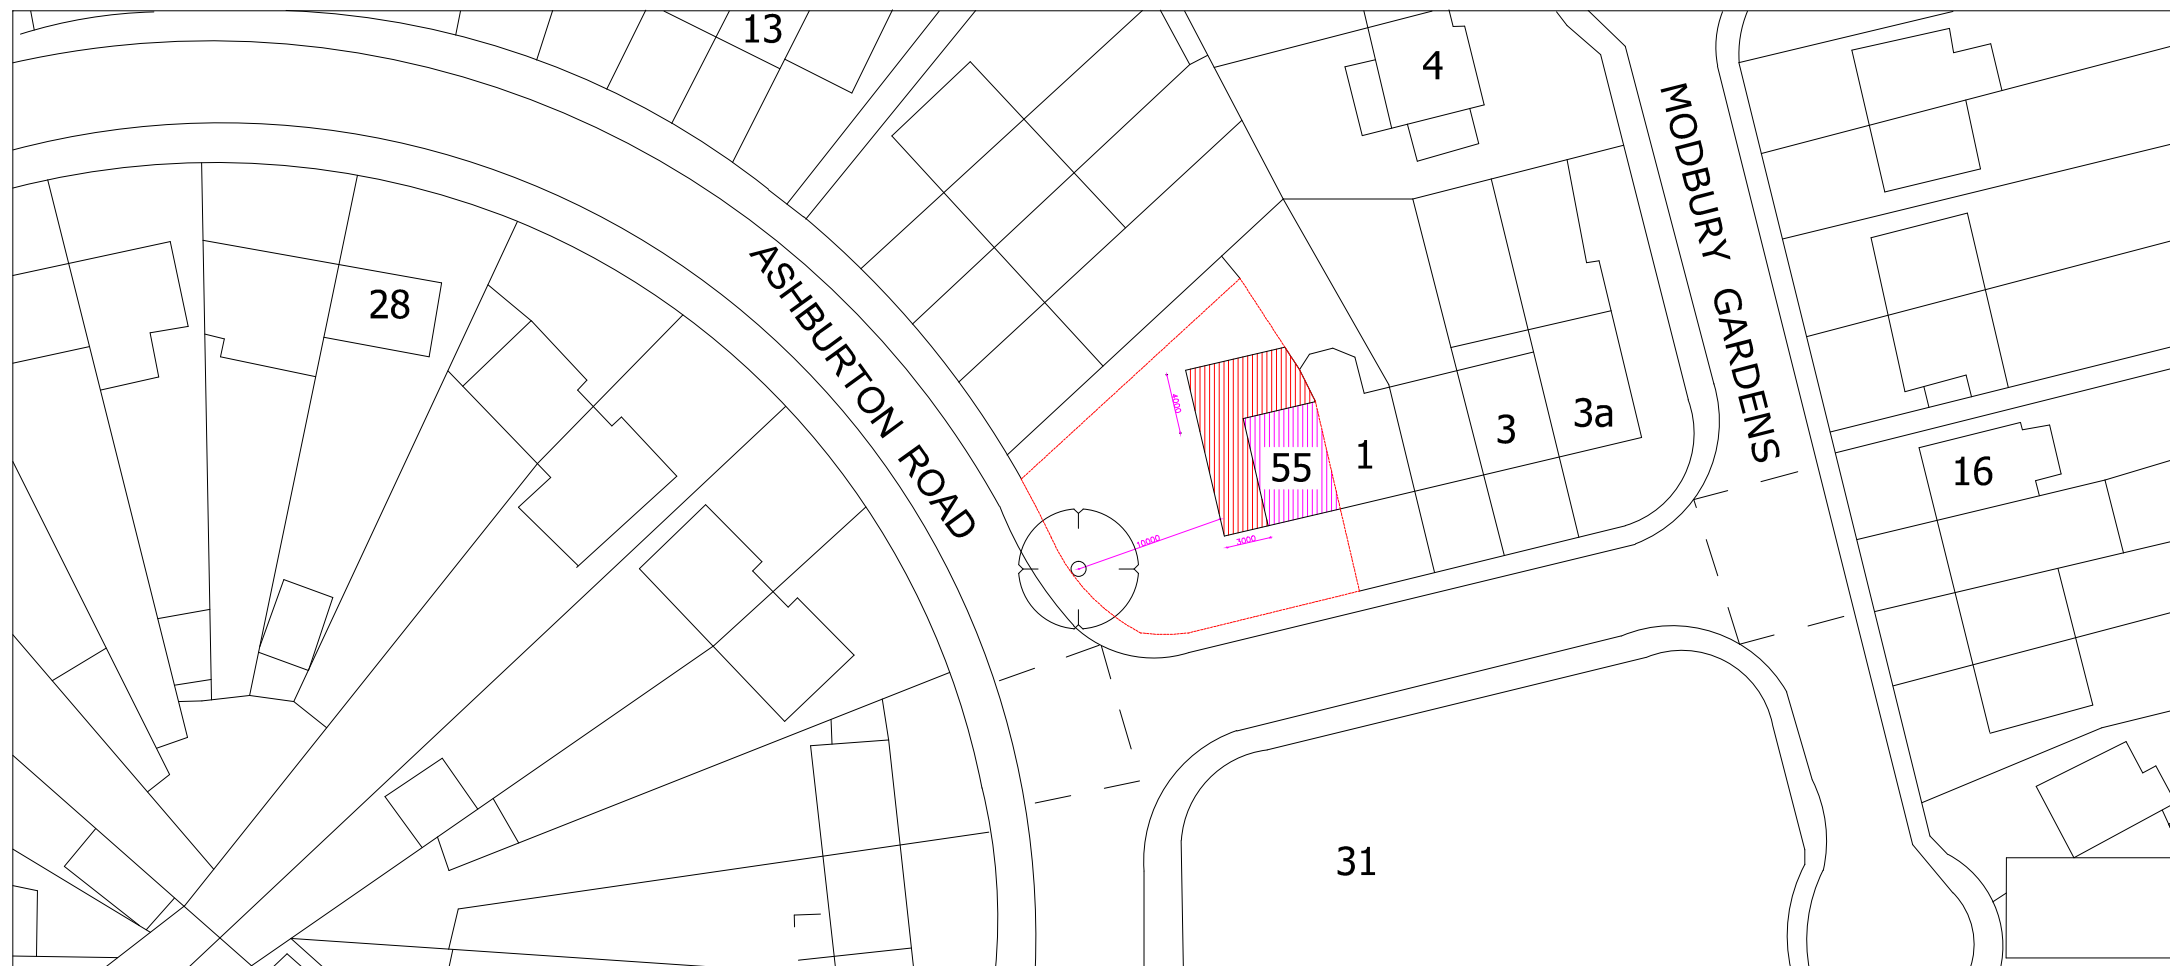

Project : Proposed Side Extension

Drawing Title : Proposed Site Block Plan


SCALE 1:100@A3


 


Address : 55 ASHBURTON ROAD
READING, BERKSHIRE
RG2 7PA

Drawing no : 107


Date : 18/11/24

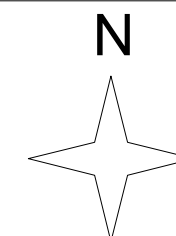

 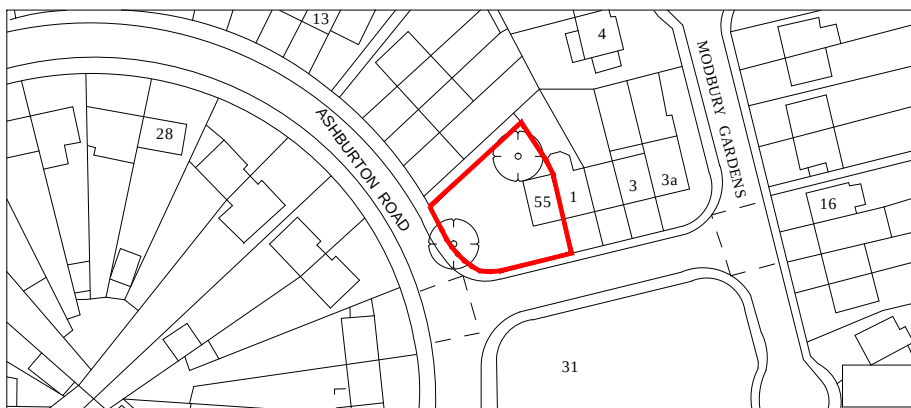

Metres

N

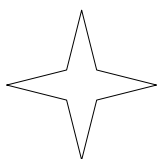

ADDRESS:

55 ASHBURTON ROAD
READING, BERKSHIRE
RG2 7PA

SCALE:

1:1250@A4

