




| REV# | DATE       | REVISION                      |
|------|------------|-------------------------------|
| 1    | 12/11/2021 | Client Review                 |
| 2    | 12/04/2022 | Client Review                 |
| 3    | 16/05/2022 | Planning Application          |
| 4    | 08/07/2022 | LPA Highways Amendment        |
| 5    | 23/11/2022 | Client Sign-off               |
| 6    | 28/11/2022 | Roller Shutter Amendment      |
| 7    | 28/11/2022 | LPA Submission 2              |
| 8    | 16/03/2023 | Post LPA Submission Amendment |
| 9    | 04/04/2023 | Post LPA Site Plan Amendment  |
| 10   | 06/01/2025 | Elevations                    |
|      |            |                               |
|      |            |                               |
|      |            |                               |

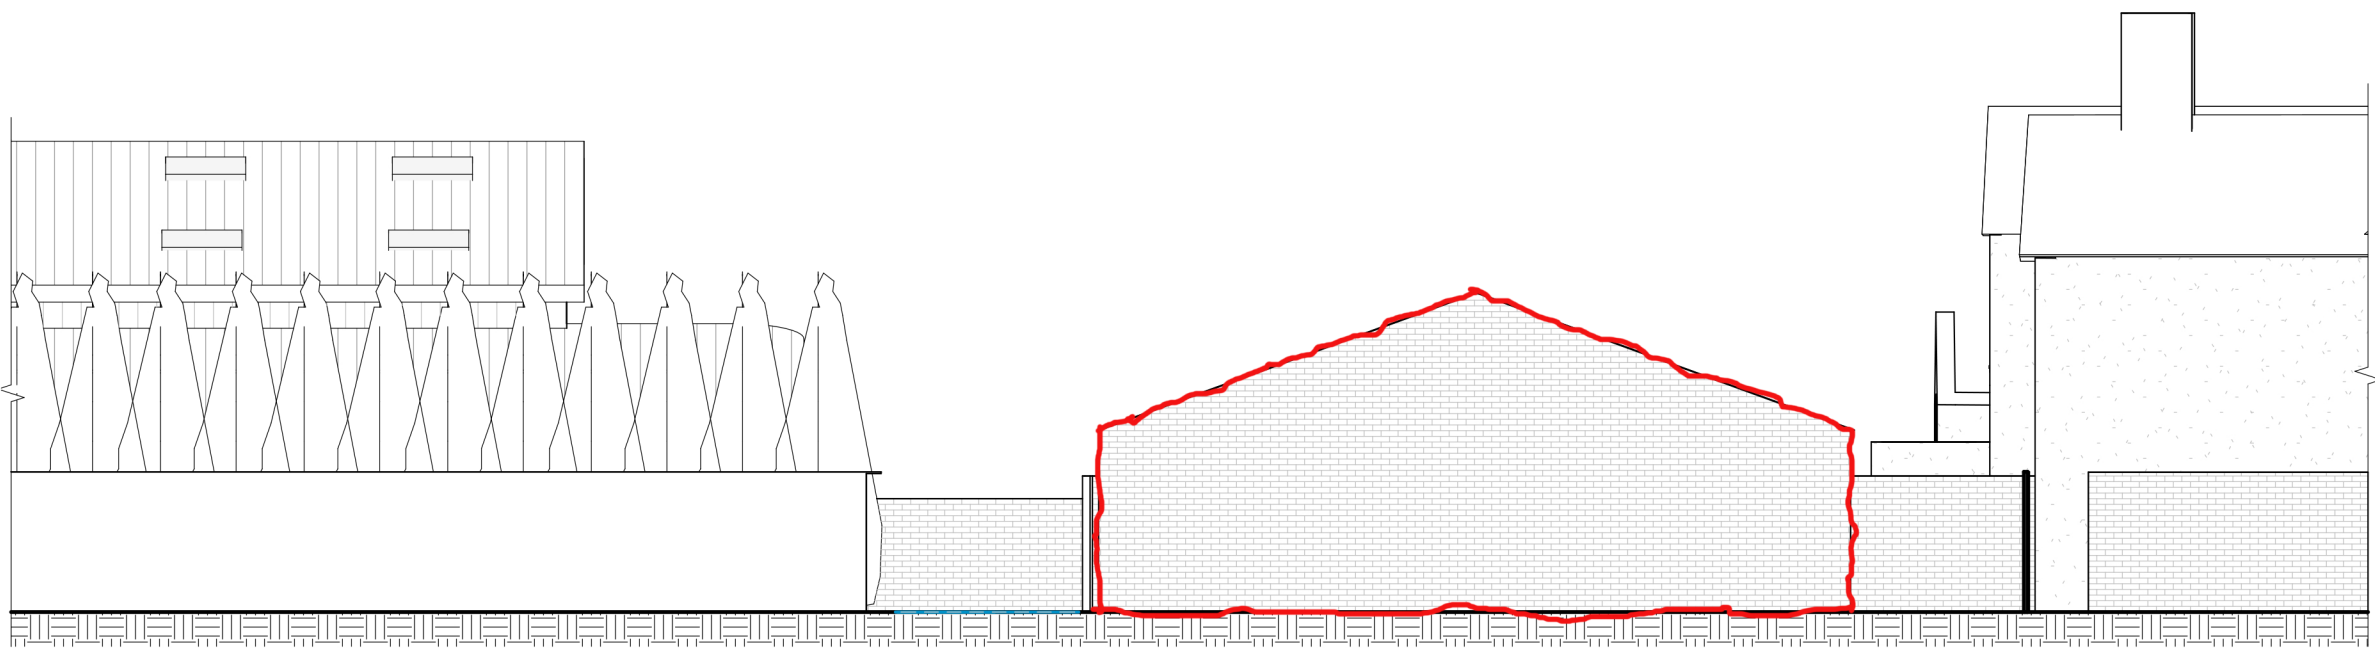


1 Proposed Elevation 3 - a  
1 : 100

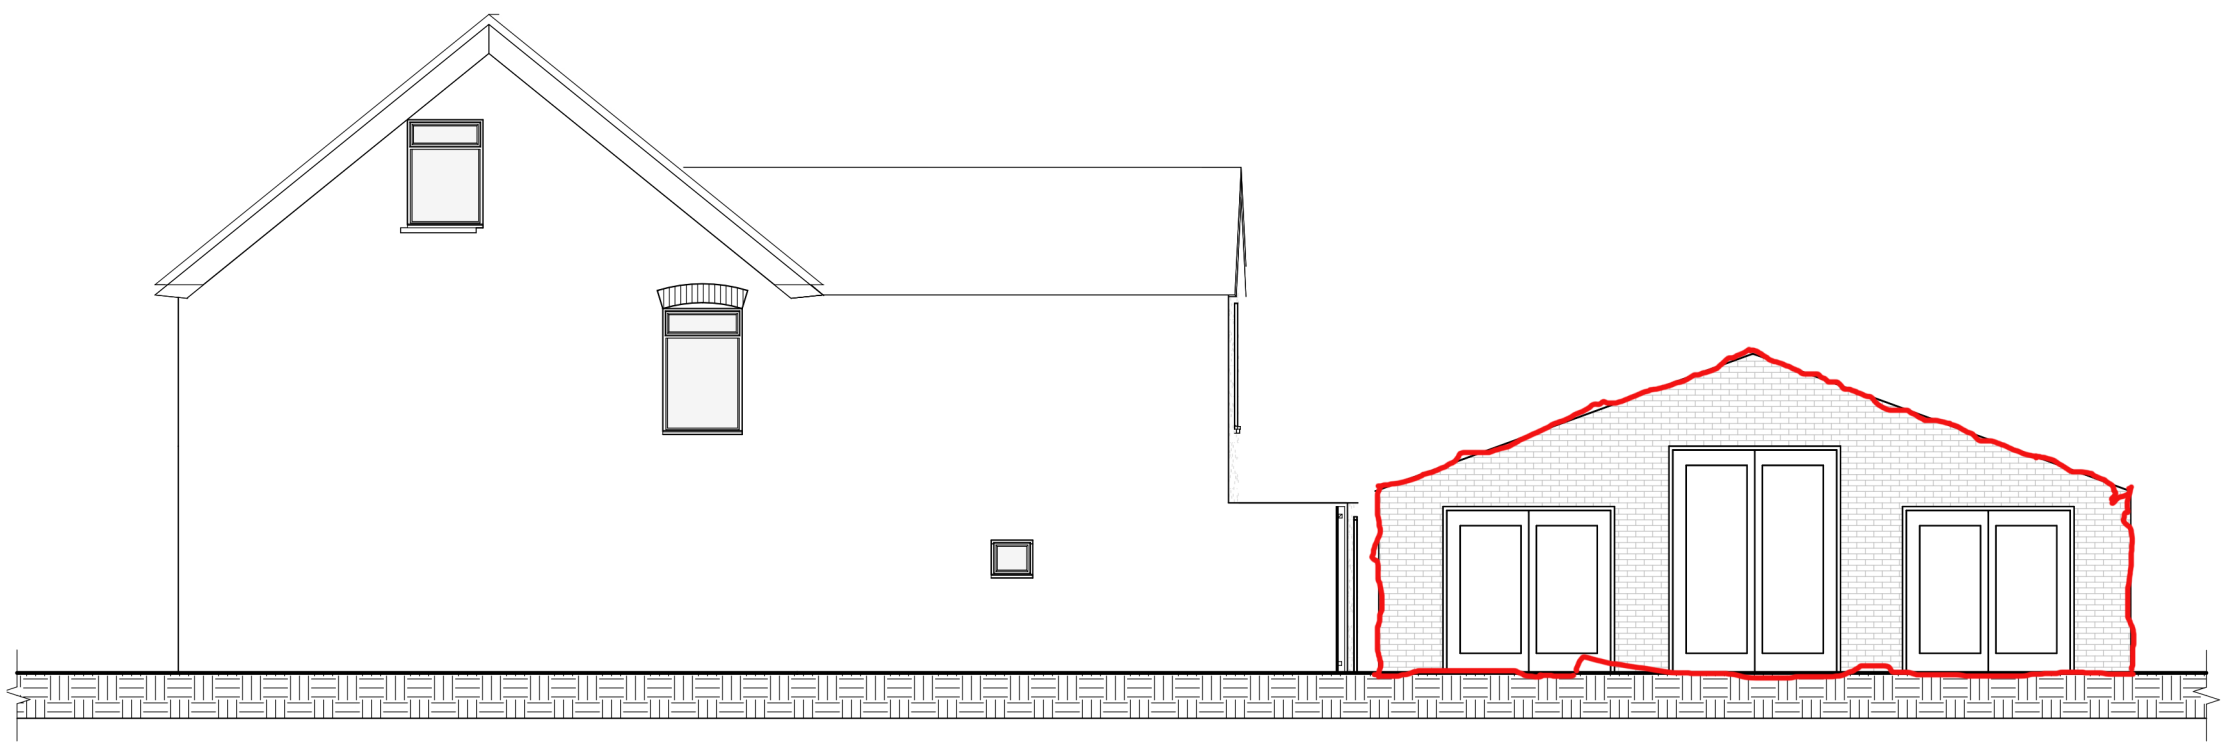


2 Proposed Elevation 6 - a  
1 : 100

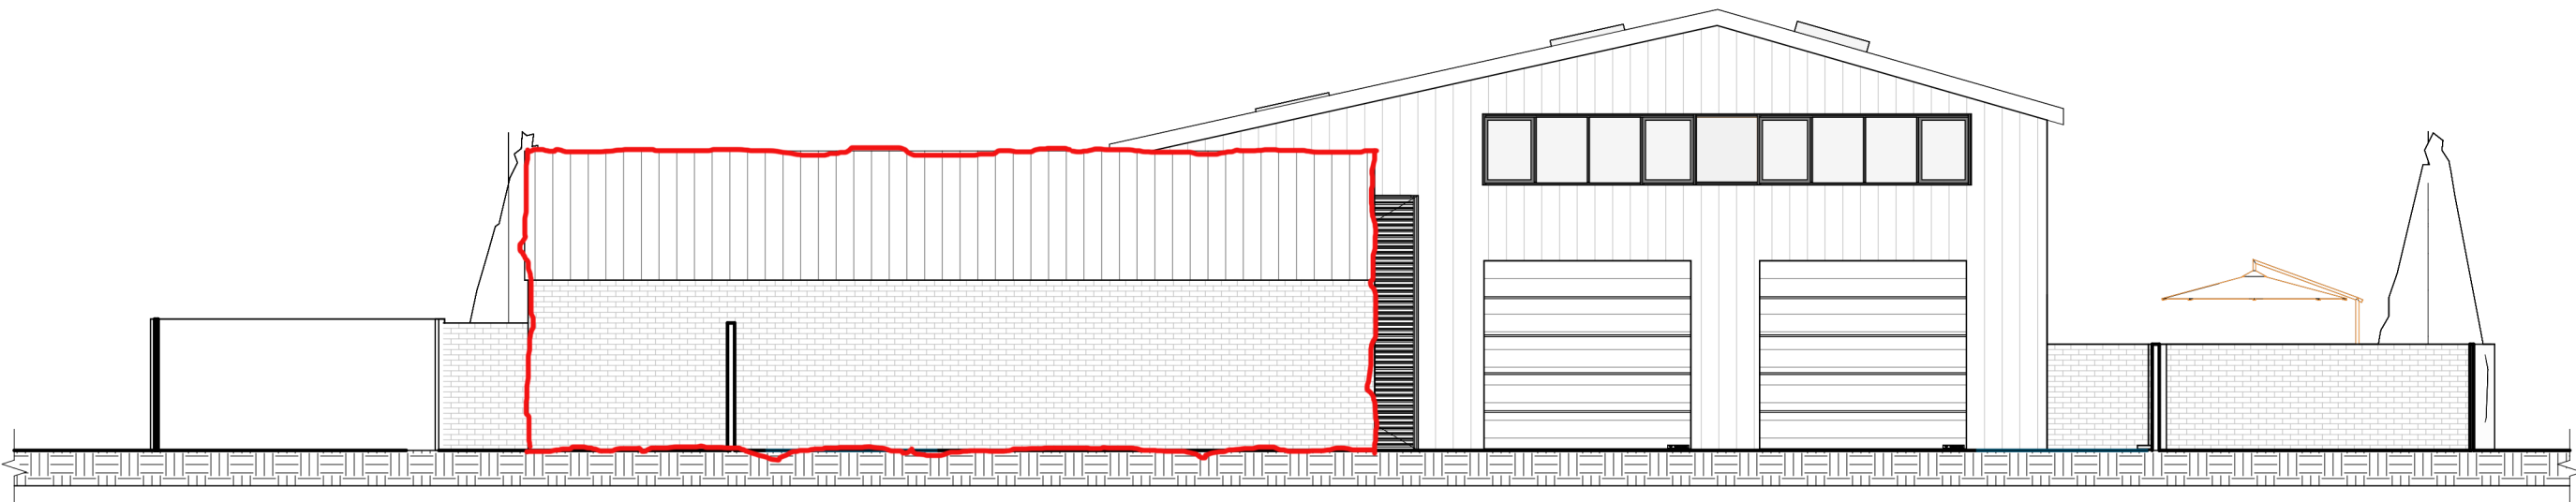

3 Proposed Elevation 8 - a  
1 : 100

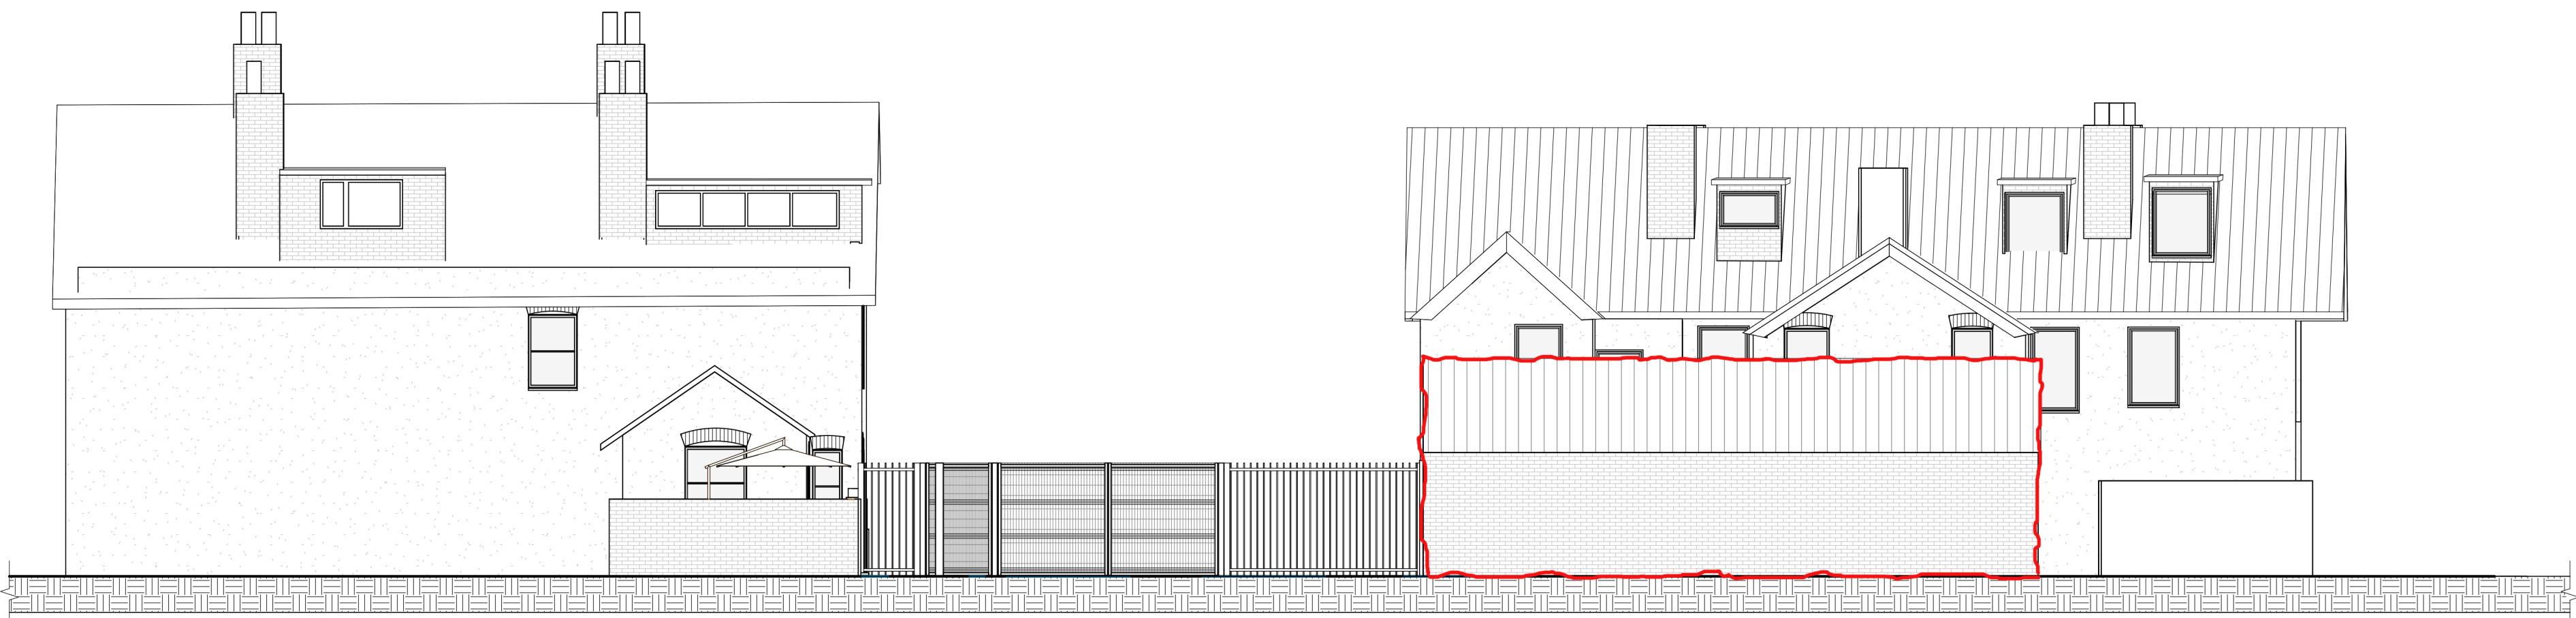

4 Proposed Elevation 2 - a  
1 : 100

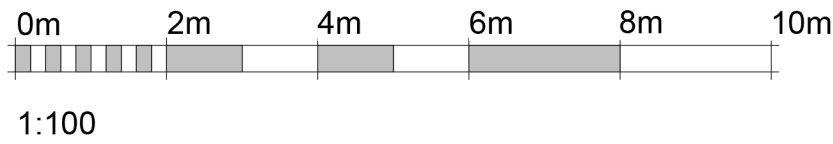

248 Basingstoke Road  
Reading, Berkshire, RG2 0HN, United Kingdom

Proposed Elevations

RIBA  **COHANIM**  
Chartered Practice **ARCHITECTURE**

3rd Fl. 207 Regent Street.  
London, W1B 3HH  
info@cohanimarchitecture.com

Information contained within this drawing is the sole copyright of Cohanim Limited and is not to be reproduced without express permission. No implied licence exists. This drawing is not to be used for land transfer or valuation purposes. All dimensions to be checked on site by the Contractor. Issued for purposes indicated only. Drawing errors and omissions to be reported to Project Architect or Architectural Lead

CURRENT PROJECT STATUS  
PLANNING APPLICATION

CLIENT:  
John Kleis Audio

DRAWN BY:  
MB / DL

CHECKED BY:  
JH

DATE:  
06/04/2023

FILE:  
299-CA-03-M3-A000-04

DRAWING NUMBER:  
299-03-A.11-9

SCALE:  
1 : 100

SHEET SIZE:  
A1L