




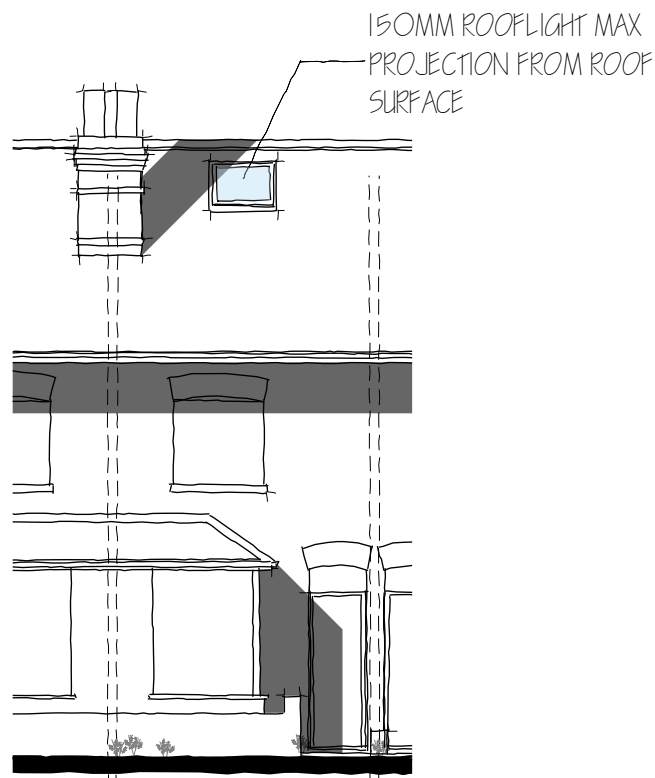


FRONT ELEVATION

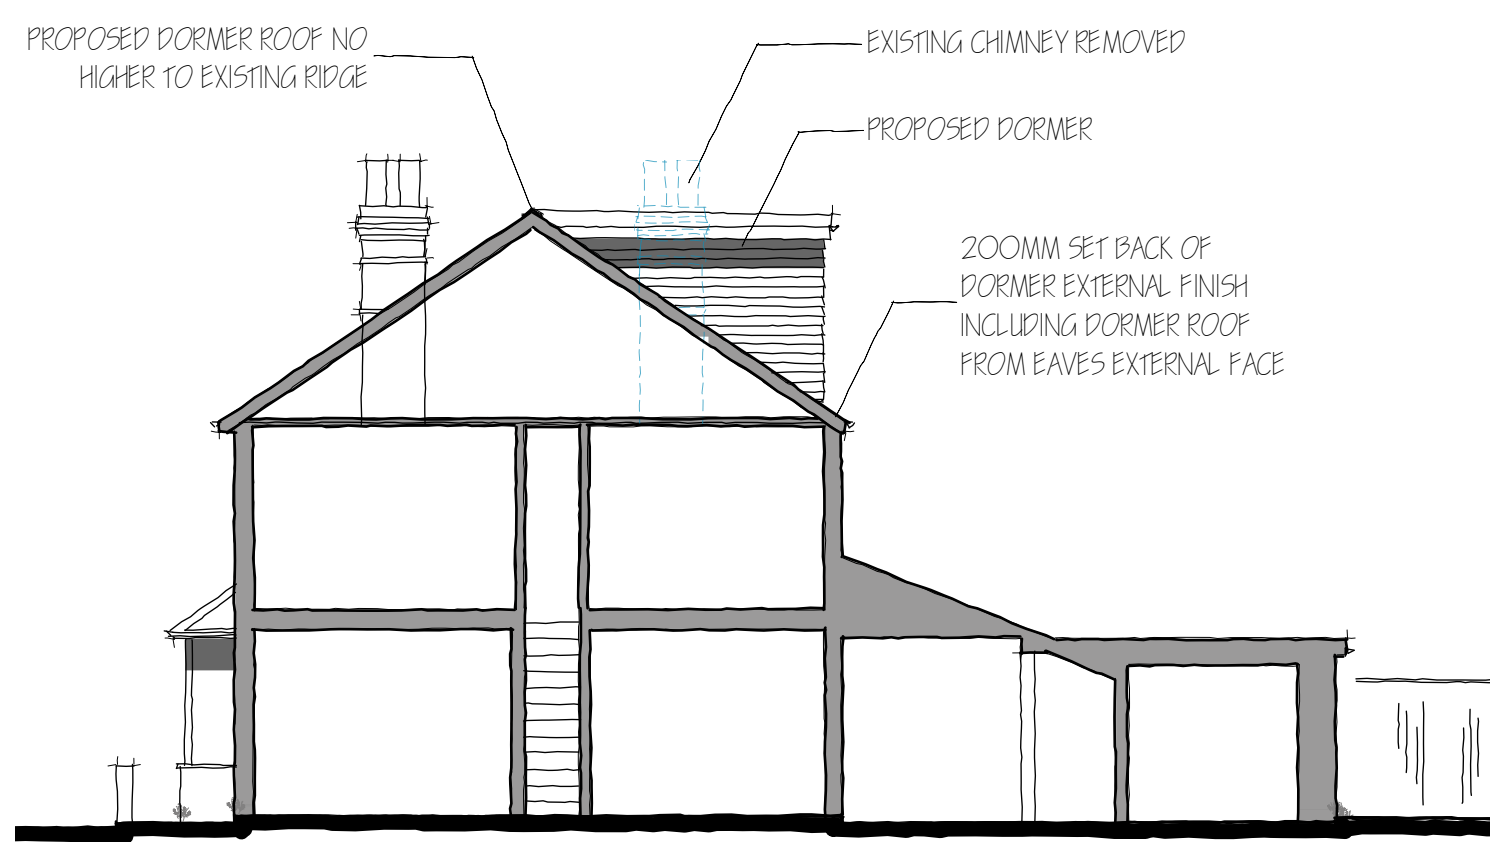

SECTIONAL SIDE ELEVATION

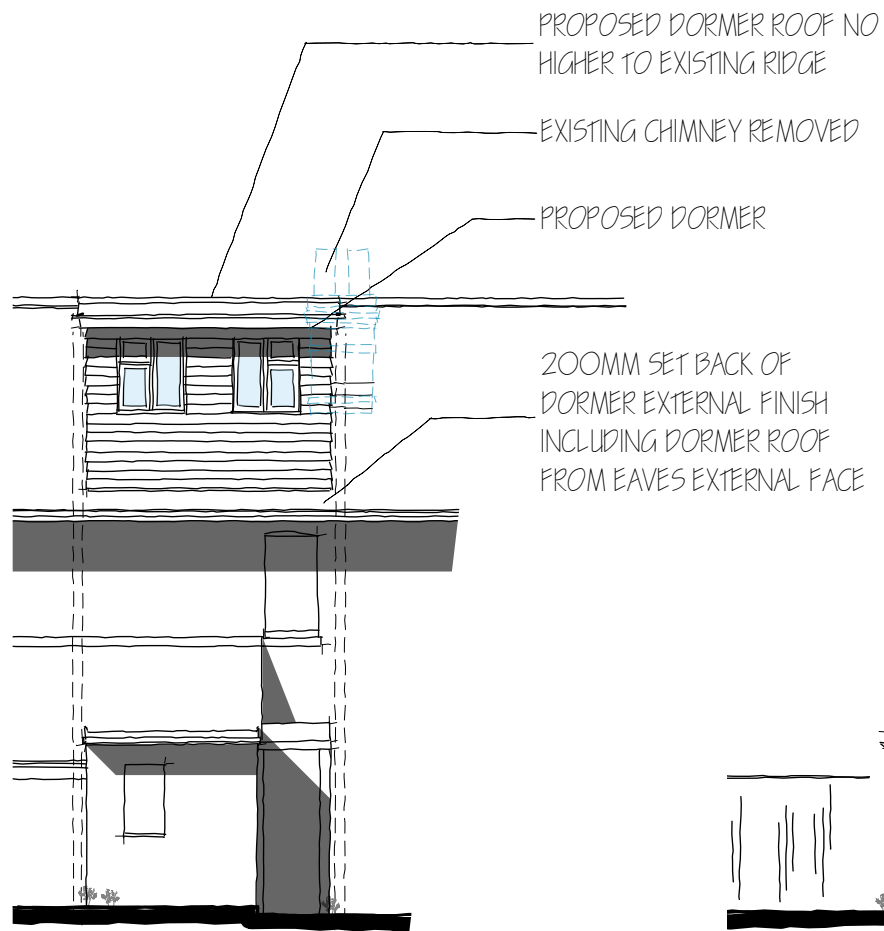

REAR ELEVATION

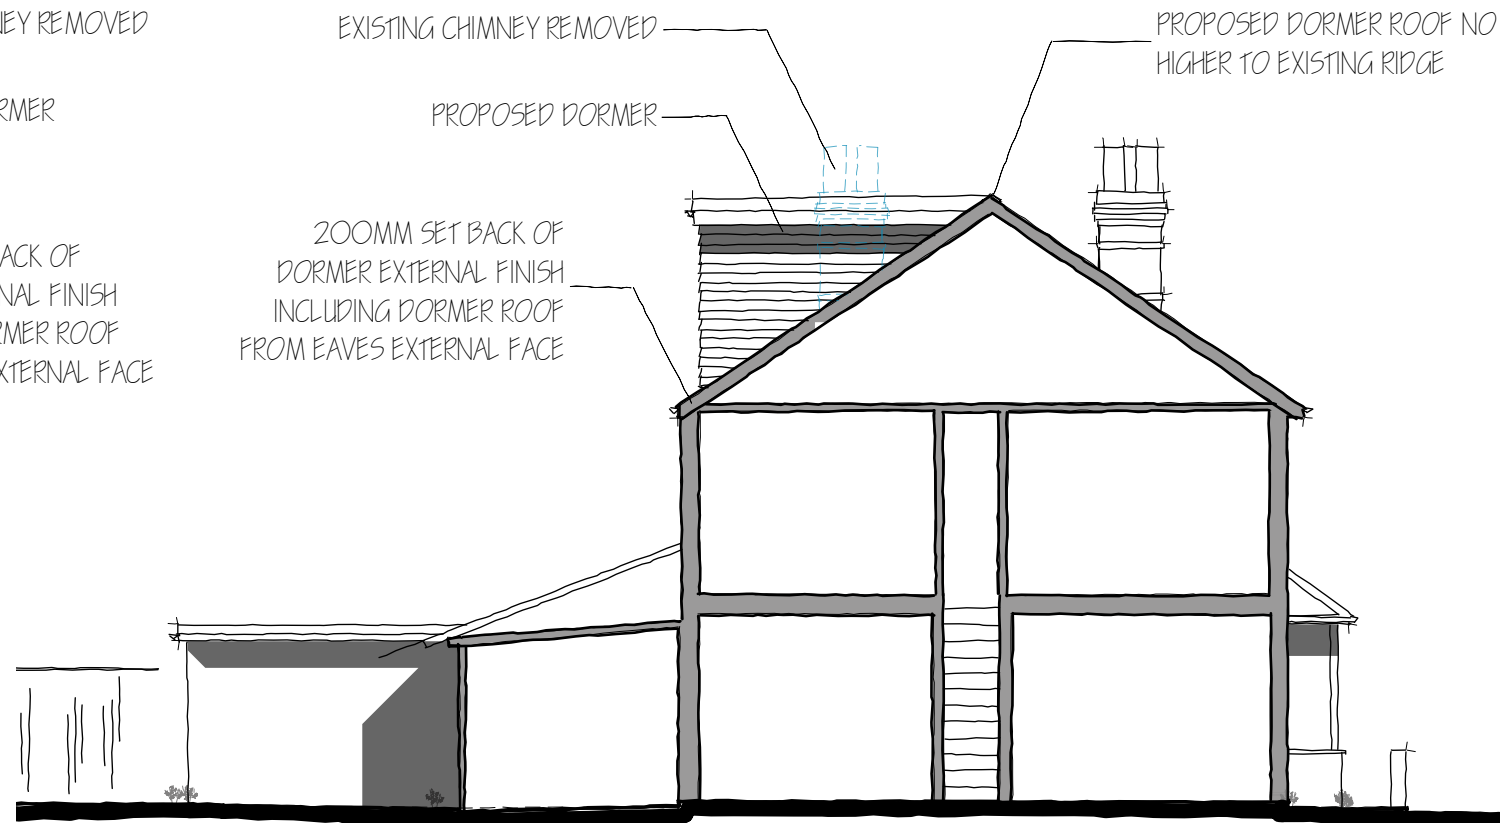

SECTIONAL SIDE ELEVATION

1:100 scale Bar
This Drawing has been produced for printing onto A3 size paper,



REV	COMMENTS	DATE
-----	----------	------

TCB

TC Biggin Architecture
ARCHITECTURE & PLANNING
www.tcbarchitecture.co.uk • info@tcbarchitecture.co.uk • 07889 218936

CLIENT Mr & Mrs Lake
PROJECT 185 Wykeham Road, Reading, RG6 1PN

DRAWING PROPOSED ELEVATIONS

DATE Dec 24 DWG SCALE 1:100 DRAWN TB DWG No. 171/201 REV

VERIFY ALL DIMENSIONS BEFORE SETTING OUT. COMMENCING WORK OR PRODUCTION OF FABRICATION DRAWINGS. REPORT ANY DISCREPANCIES TO THE SITE SUPERVISOR IMMEDIATELY. ©