


EASTERN AVE

58

56

52


51

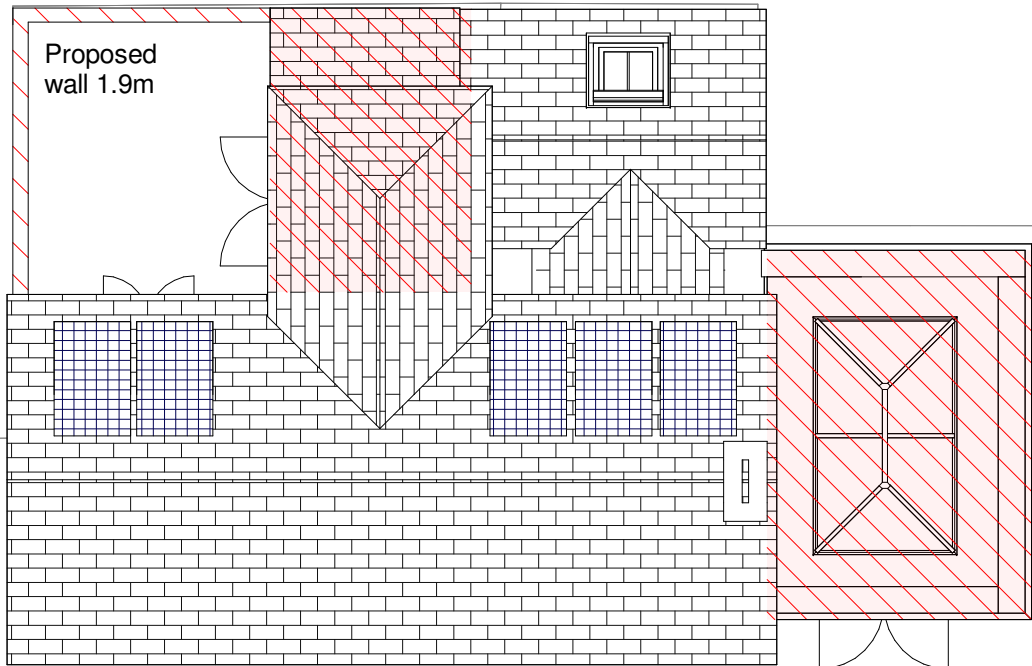

Position of heat pump outside unit

Yew hedge to remain

Existing detached garden room

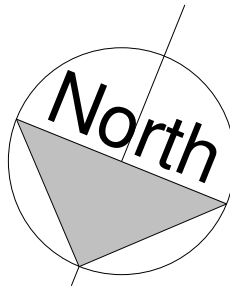

1


Site

1 : 100

2

Site location

1 : 1250

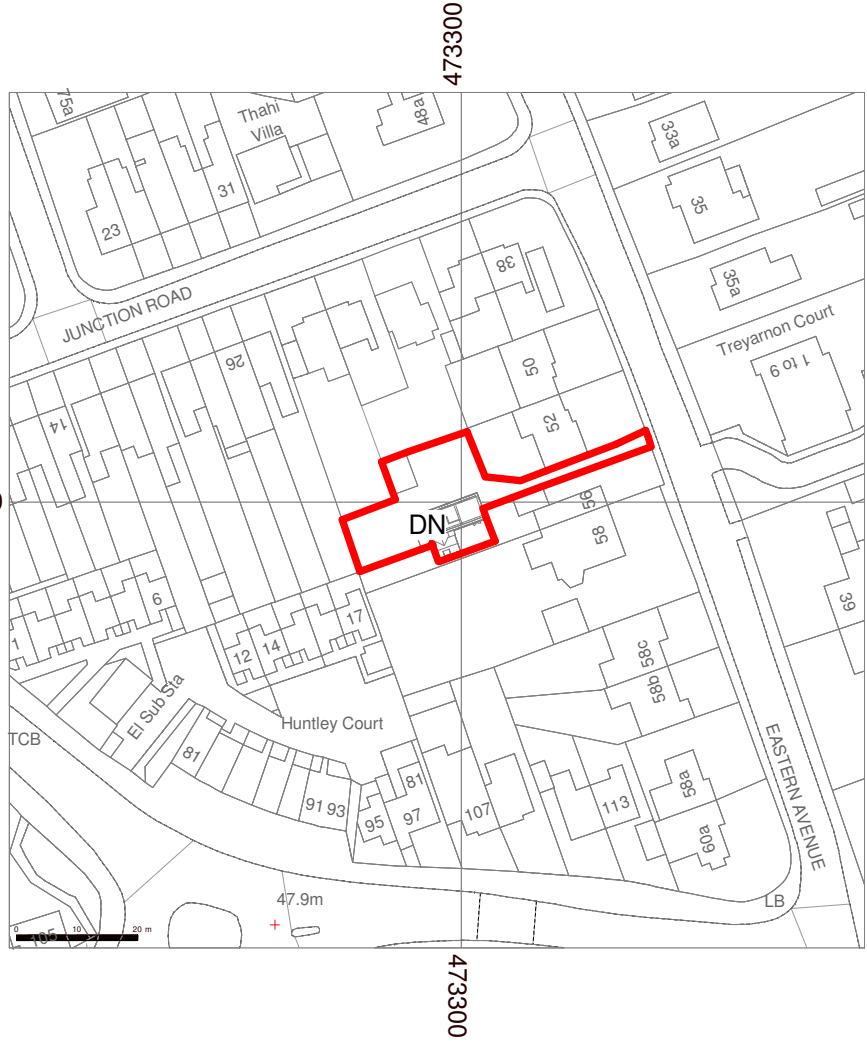

Location Plan-
Crown copyright and database rights 2020 OS 100047474
Streetwise, Purchaced 13/07/2024 9:18:55

curtilage

cs architecture

Chris Stone, The Garage
Montessori School, Lymington,
SO41 3RH
T: 07546 687000
E: chris@csarchitecture.design

Client
Juliet/Jeremy

Project Ref.
SL001

Scale
As indicated @ A1

Date
20/12/2024


Project Address
54, Eastern Avenue,
Reading,
RG1 5SE

Issue Purpose
Planning


Drawing No.
001.

Project Title
Extension

Drawing Title
Location / site plan

 

VISUAL SCALE 1:1250 @ A1

 

VISUAL SCALE 1:100 @ A1

Written dimensions supersede scaled dimension. All dimensions to be checked on site by contractor before commencement of the works.
This drawing is to be used only for the purposes intended as described in the drawing title box.
This drawing is to be read in conjunction with all other consultants drawings as applicable to this project.
All proprietary products are to be installed in accordance with their manufacturer's instructions