




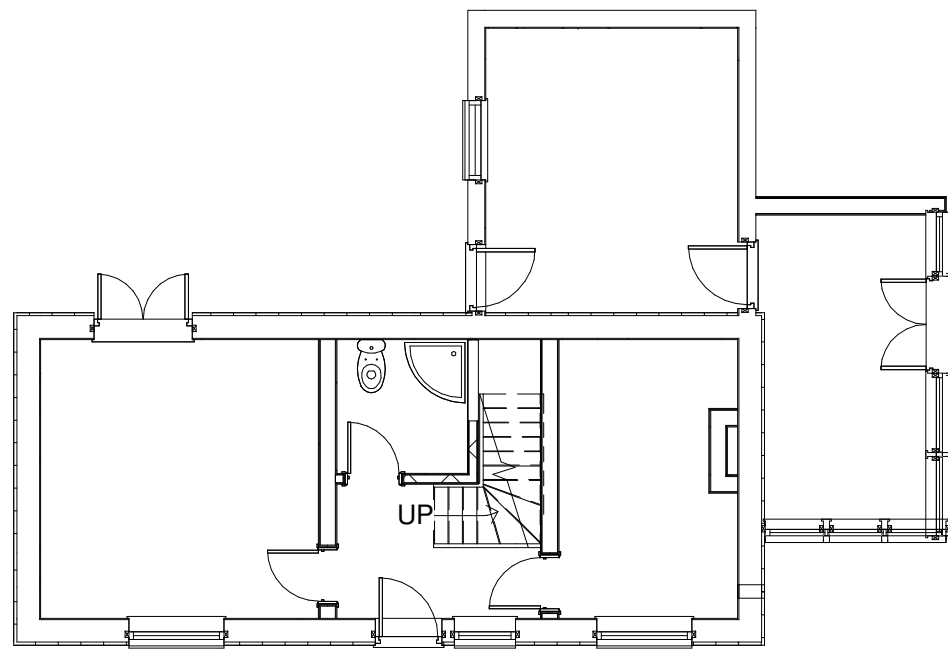


1 01.0-Ground Floor-Existing  
1 : 100

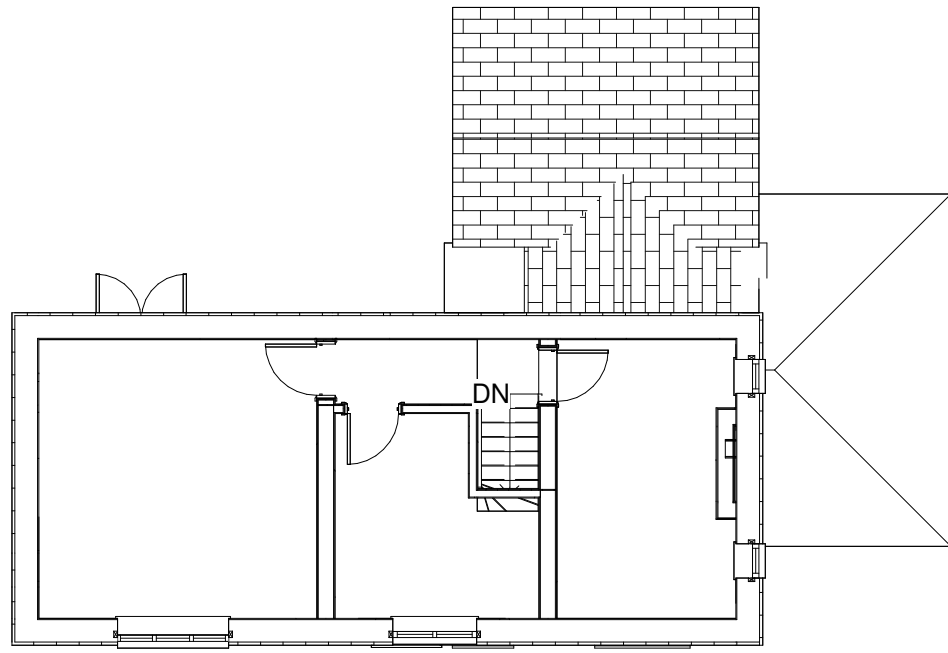


3 02.0-First Floor-Existing  
1 : 100

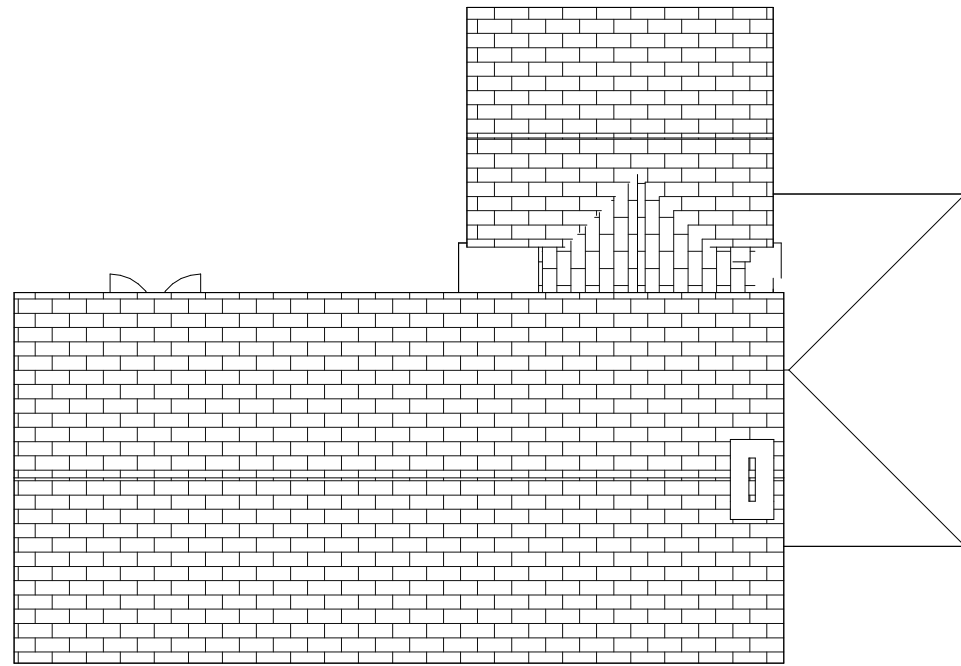


7 03.0-Roof Plan-Existing  
1 : 100

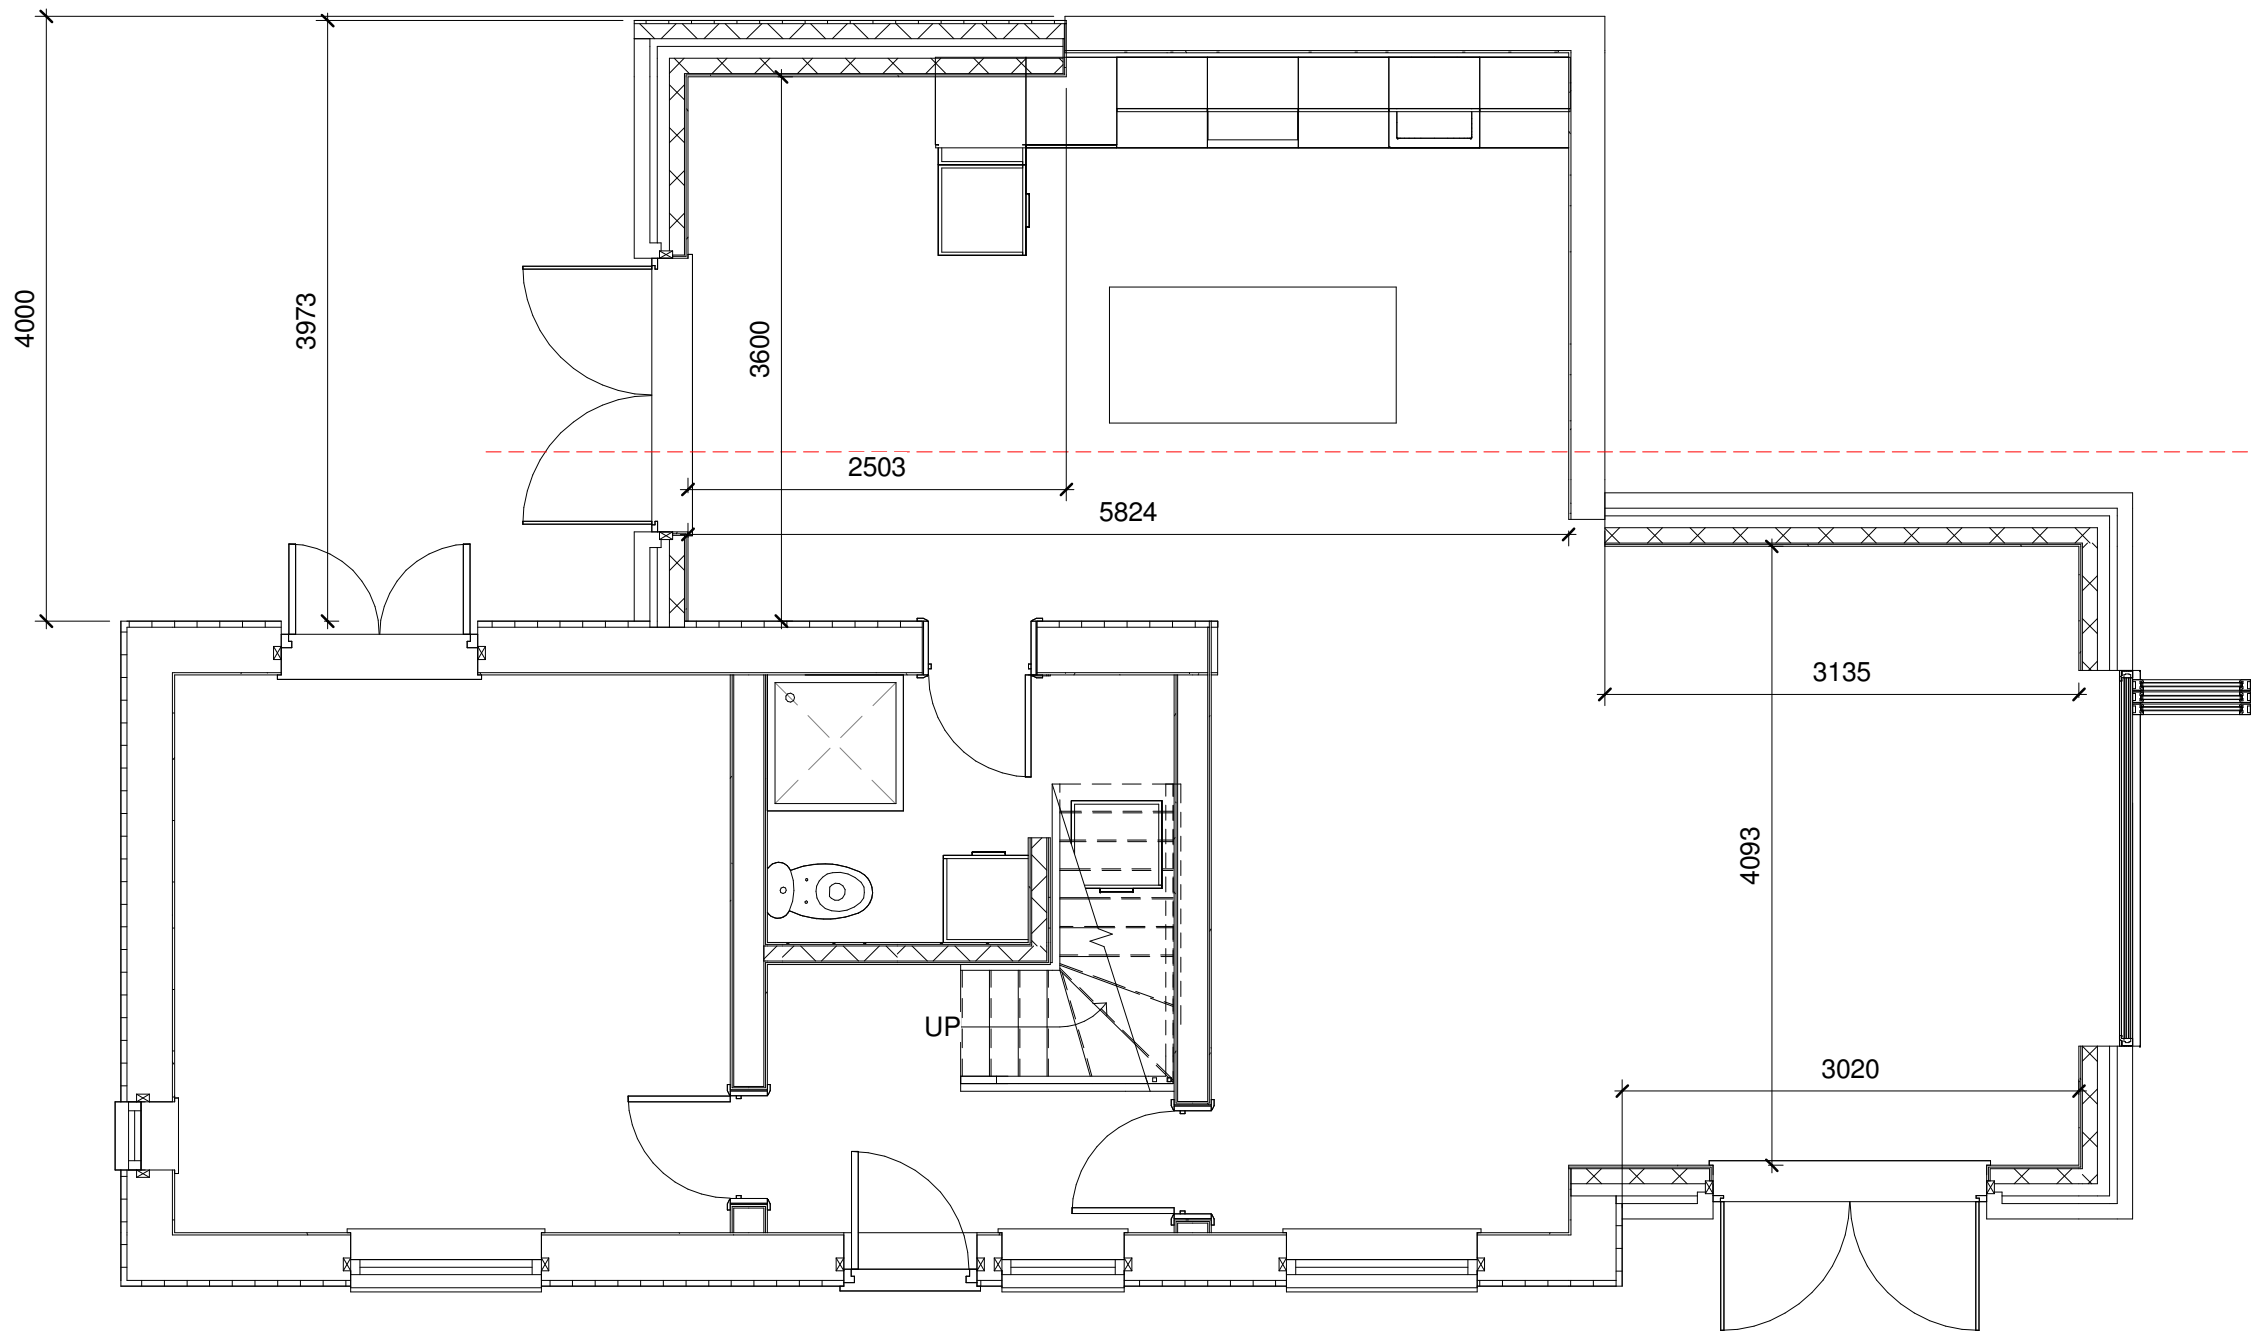



2 01.1-Ground Floor- Proposed  
1 : 50

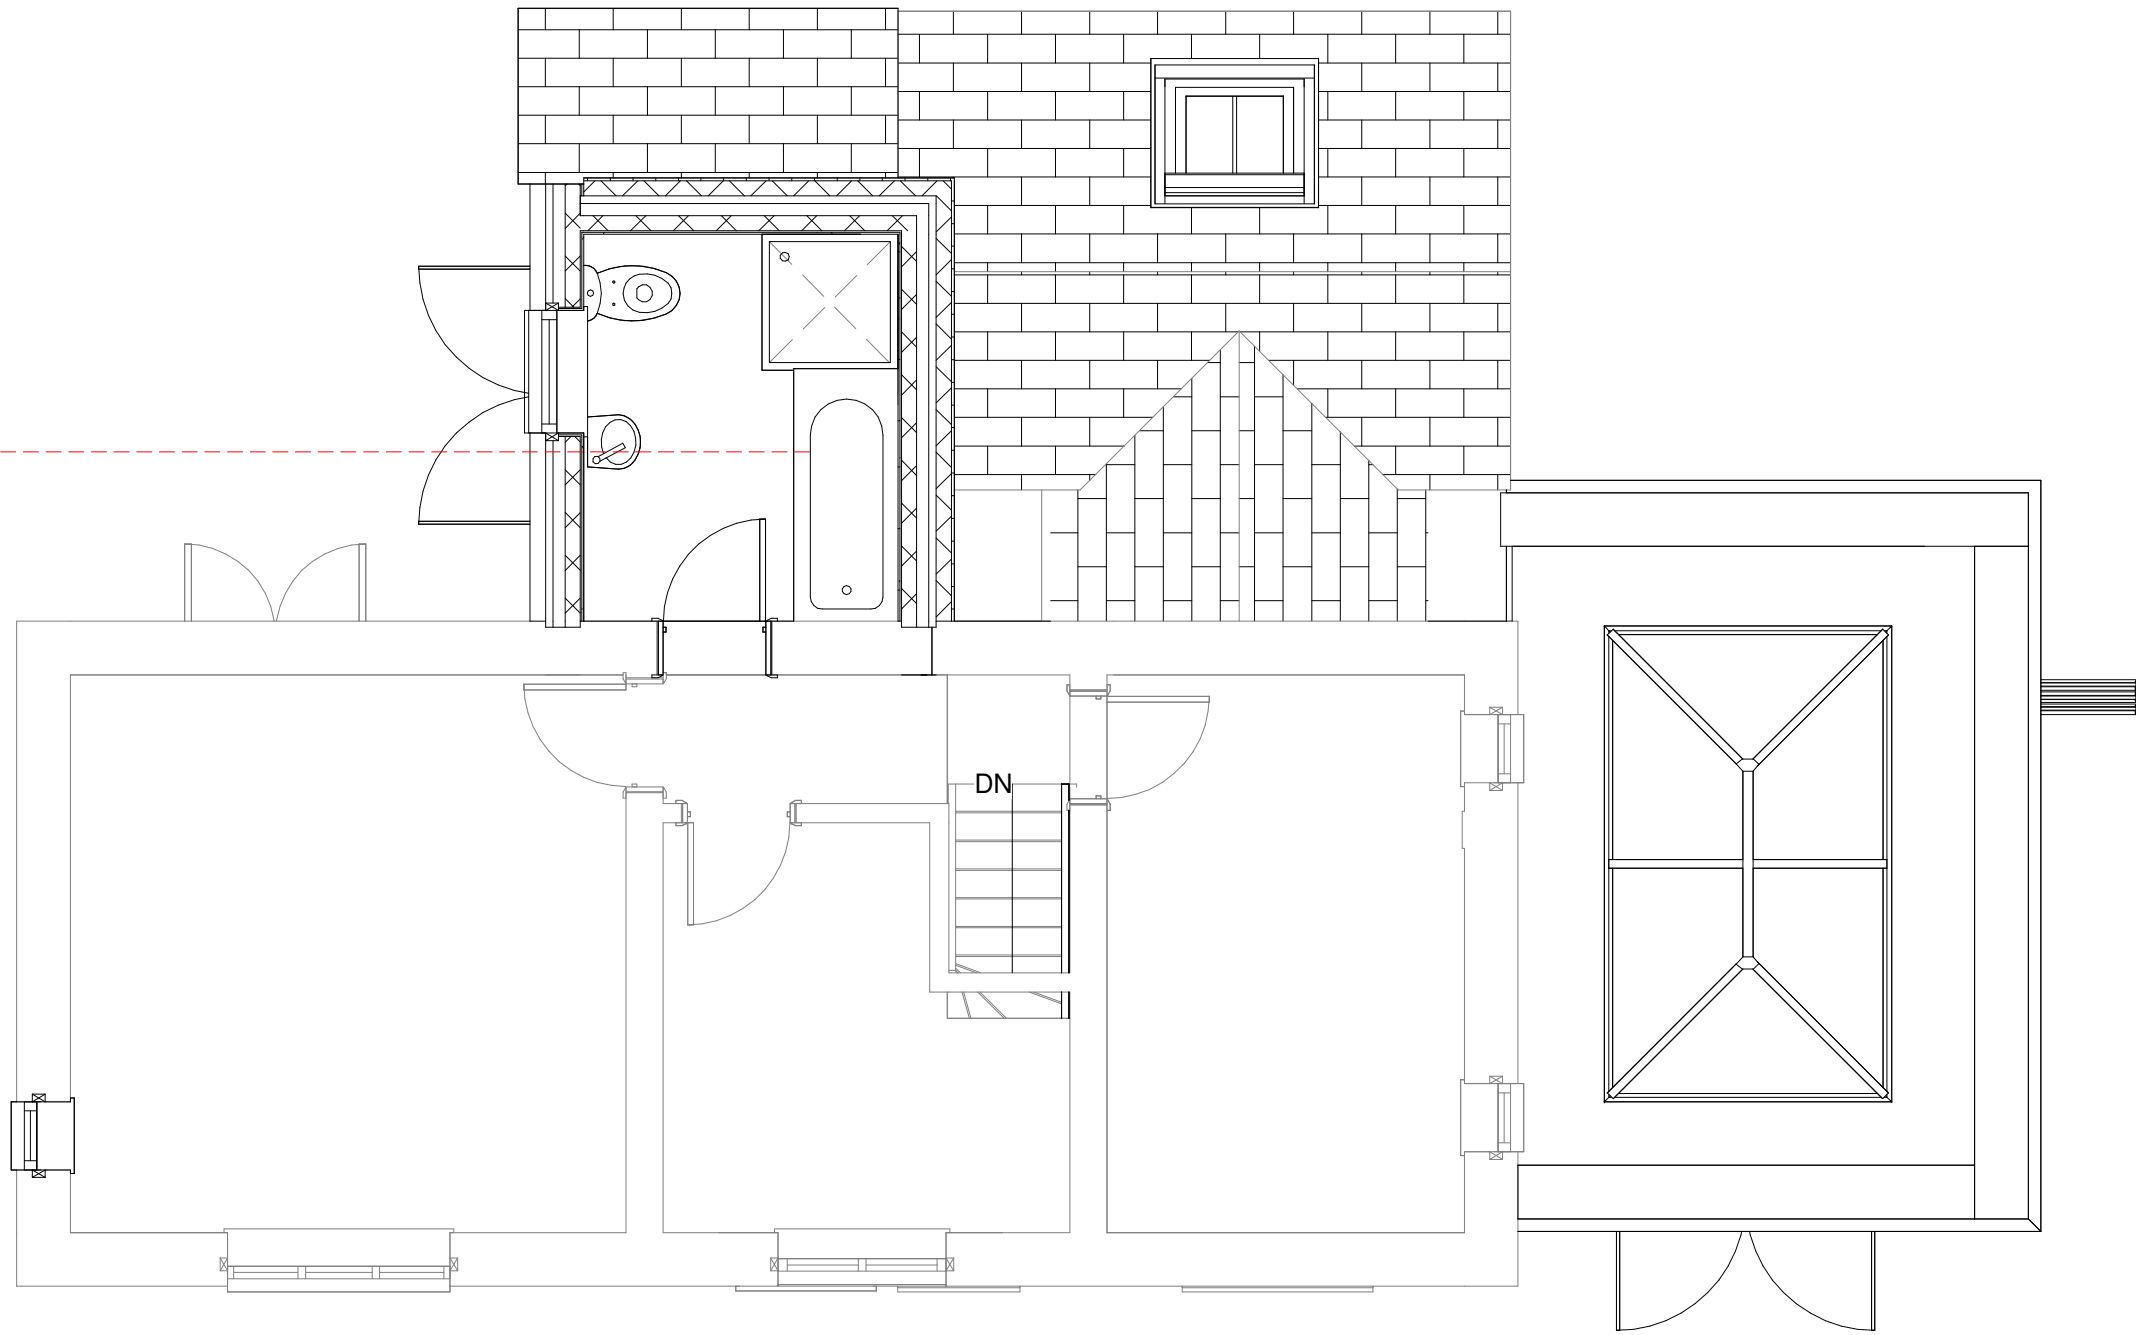

4 02.1-First Floor-Proposed  
1 : 50

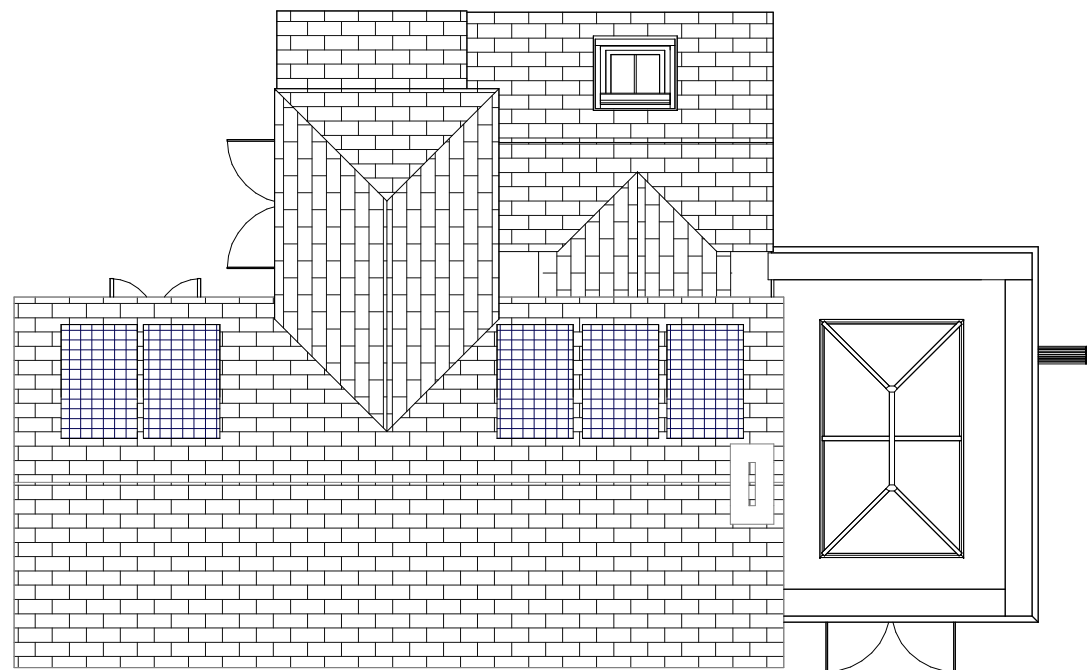

8 03.1-Roof Plan-Proposed  
1 : 100

 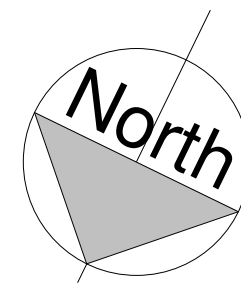

Written dimensions supersede scaled dimension. All dimensions to be checked on site by contractor before commencement of the works.  
This drawing is to be used only for the purposes intended as described in the drawing title box.  
This drawing is to be read in conjunction with all other consultants drawings as applicable to this project.  
All proprietary products are to be installed in accordance with their manufacturer's instructions

cs architecture

Chris Stone, The Garage  
Montessori School, Lymington,  
SO41 3RH  
T: 07540 687000  
E: chris@csarchitecture.design

|                                                               |                           |                            |                    |
|---------------------------------------------------------------|---------------------------|----------------------------|--------------------|
| Client<br>Juliet/Jeremy                                       | Project Ref.<br>SL001     | Scale<br>As indicated @ A1 | Date<br>20/12/2024 |
| Project Address<br>54, Eastern Avenue,<br>Reading,<br>RG1 5SE | Issue Purpose<br>Planning | Drawing No.<br>002         | Rev.               |
| Project Title<br>Extension                                    | Drawing Title<br>Plans    |                            |                    |