



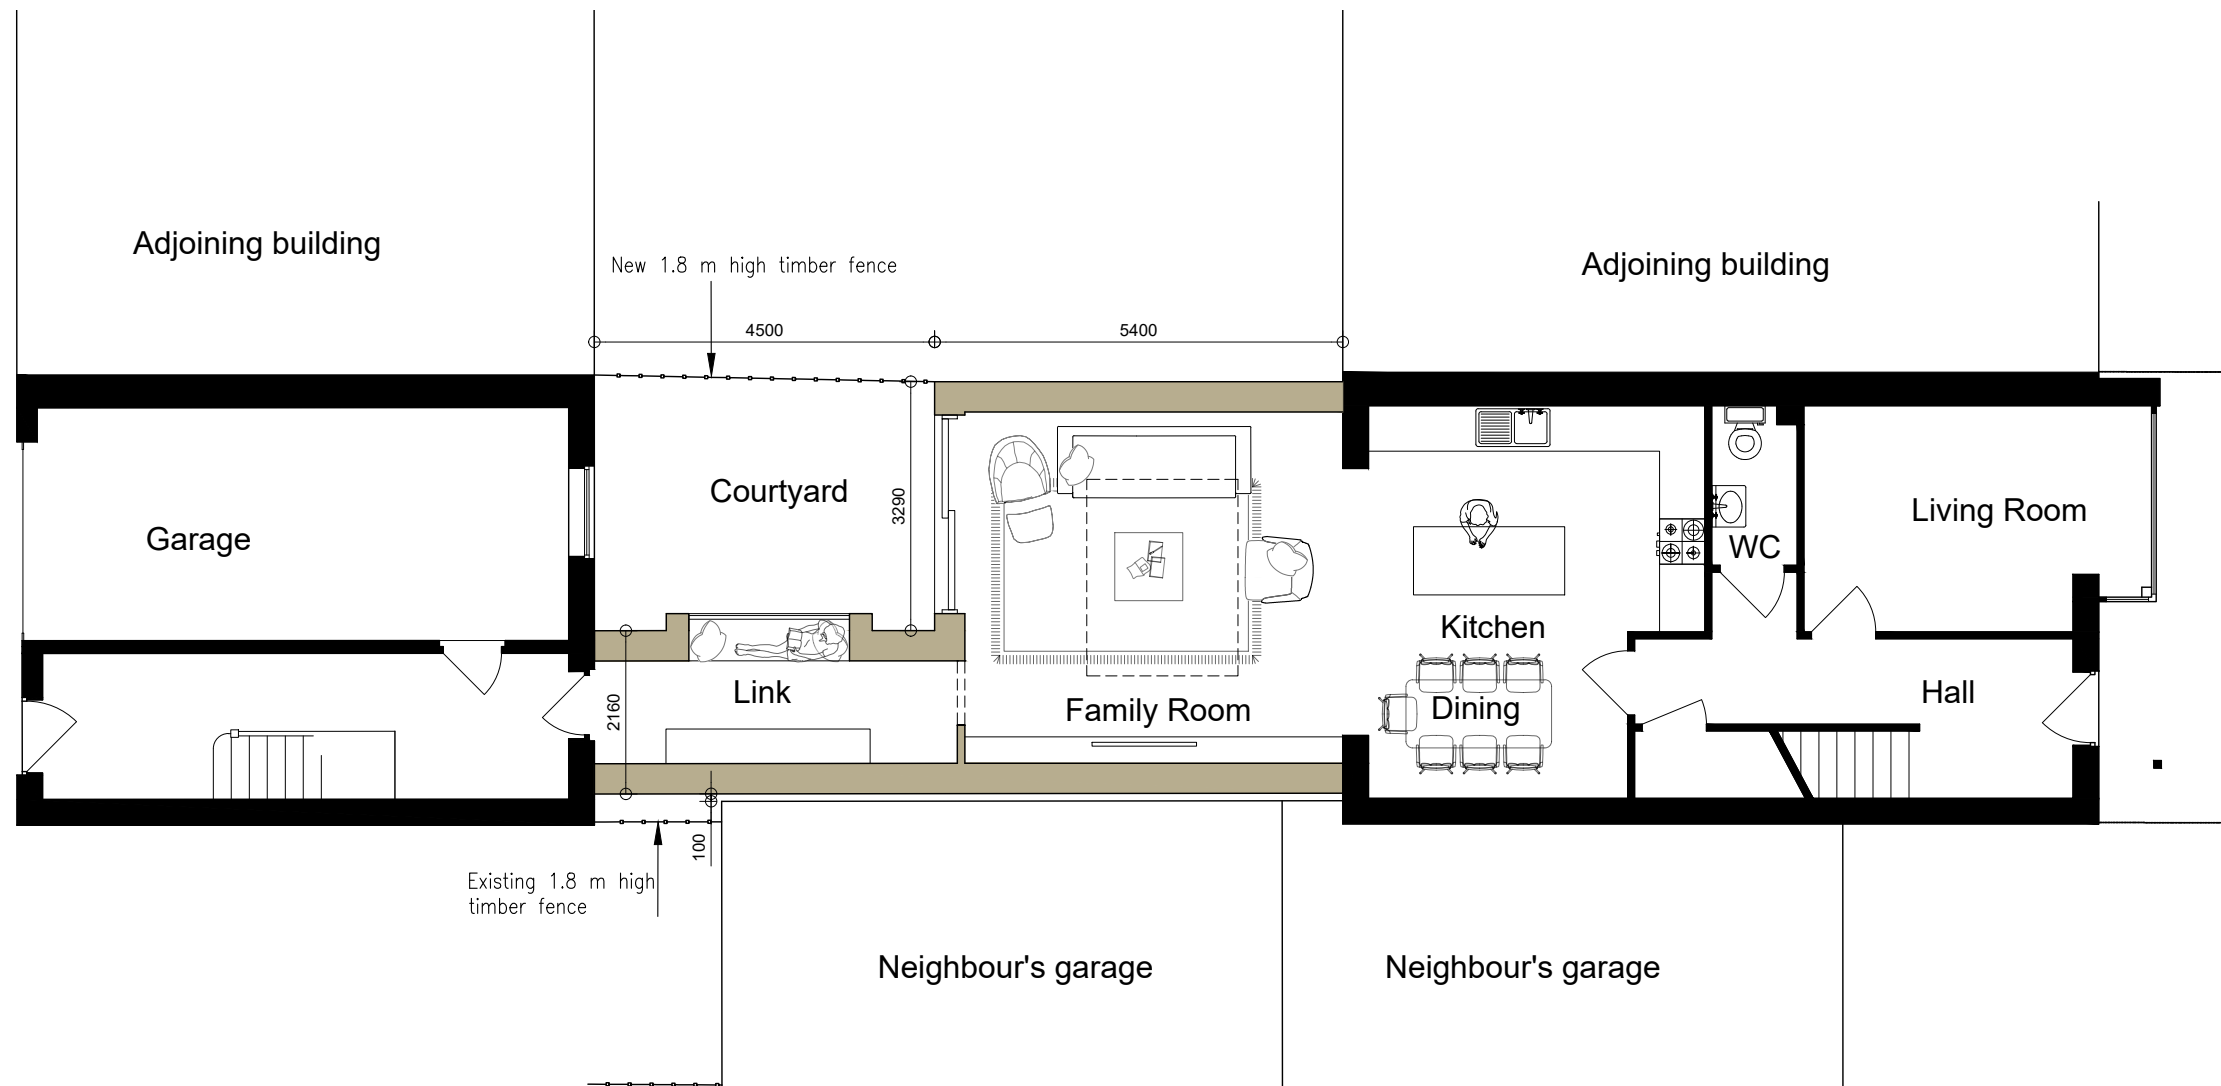

PROPOSED GROUND FLOOR PLAN - 1:100

 

PROJECT
5 Addison Road
Reading

PROJECT NO:
009

SCALE:
1:100
DATE:
15/12/24

DRAWING TITLE:

PROPOSED GROUND FLOOR PLAN

REVISIONS:

-
-
-

DRAWING NO:

005.00

