




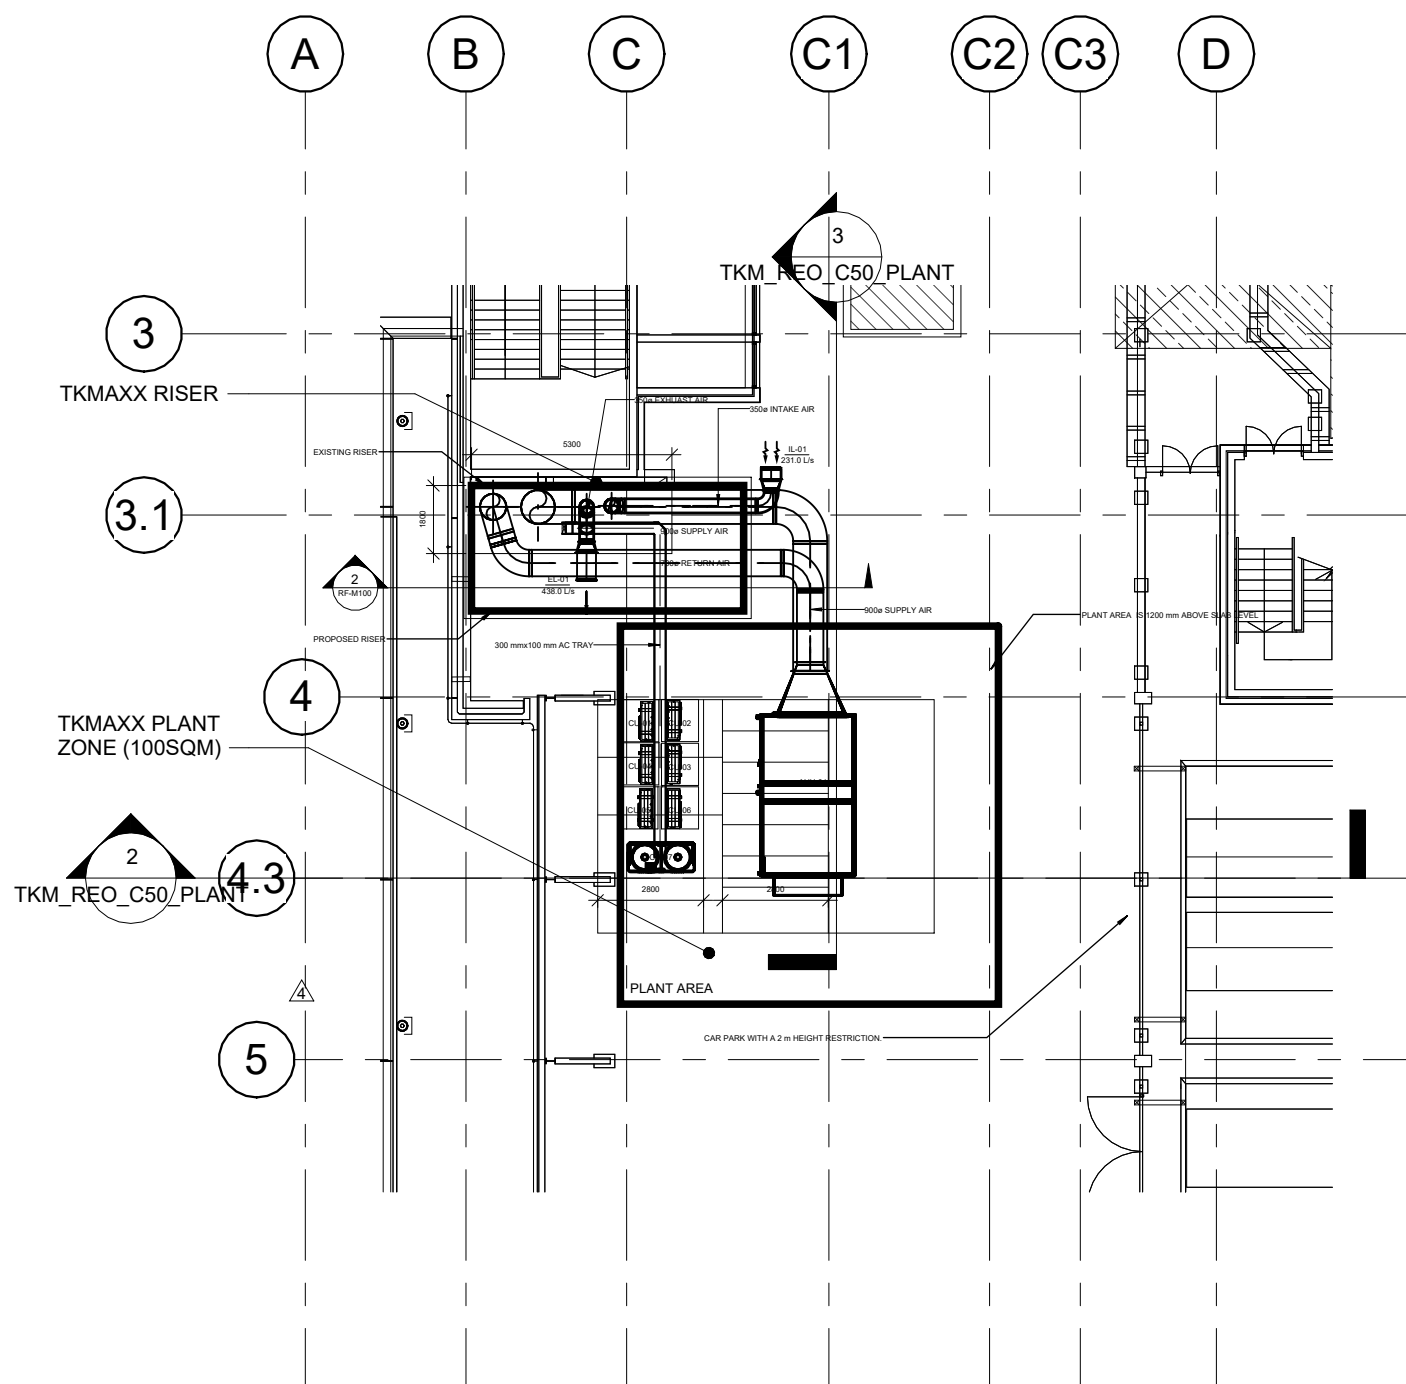

1 SCALE 1 : 200
Roof Plan - C50 PLANT

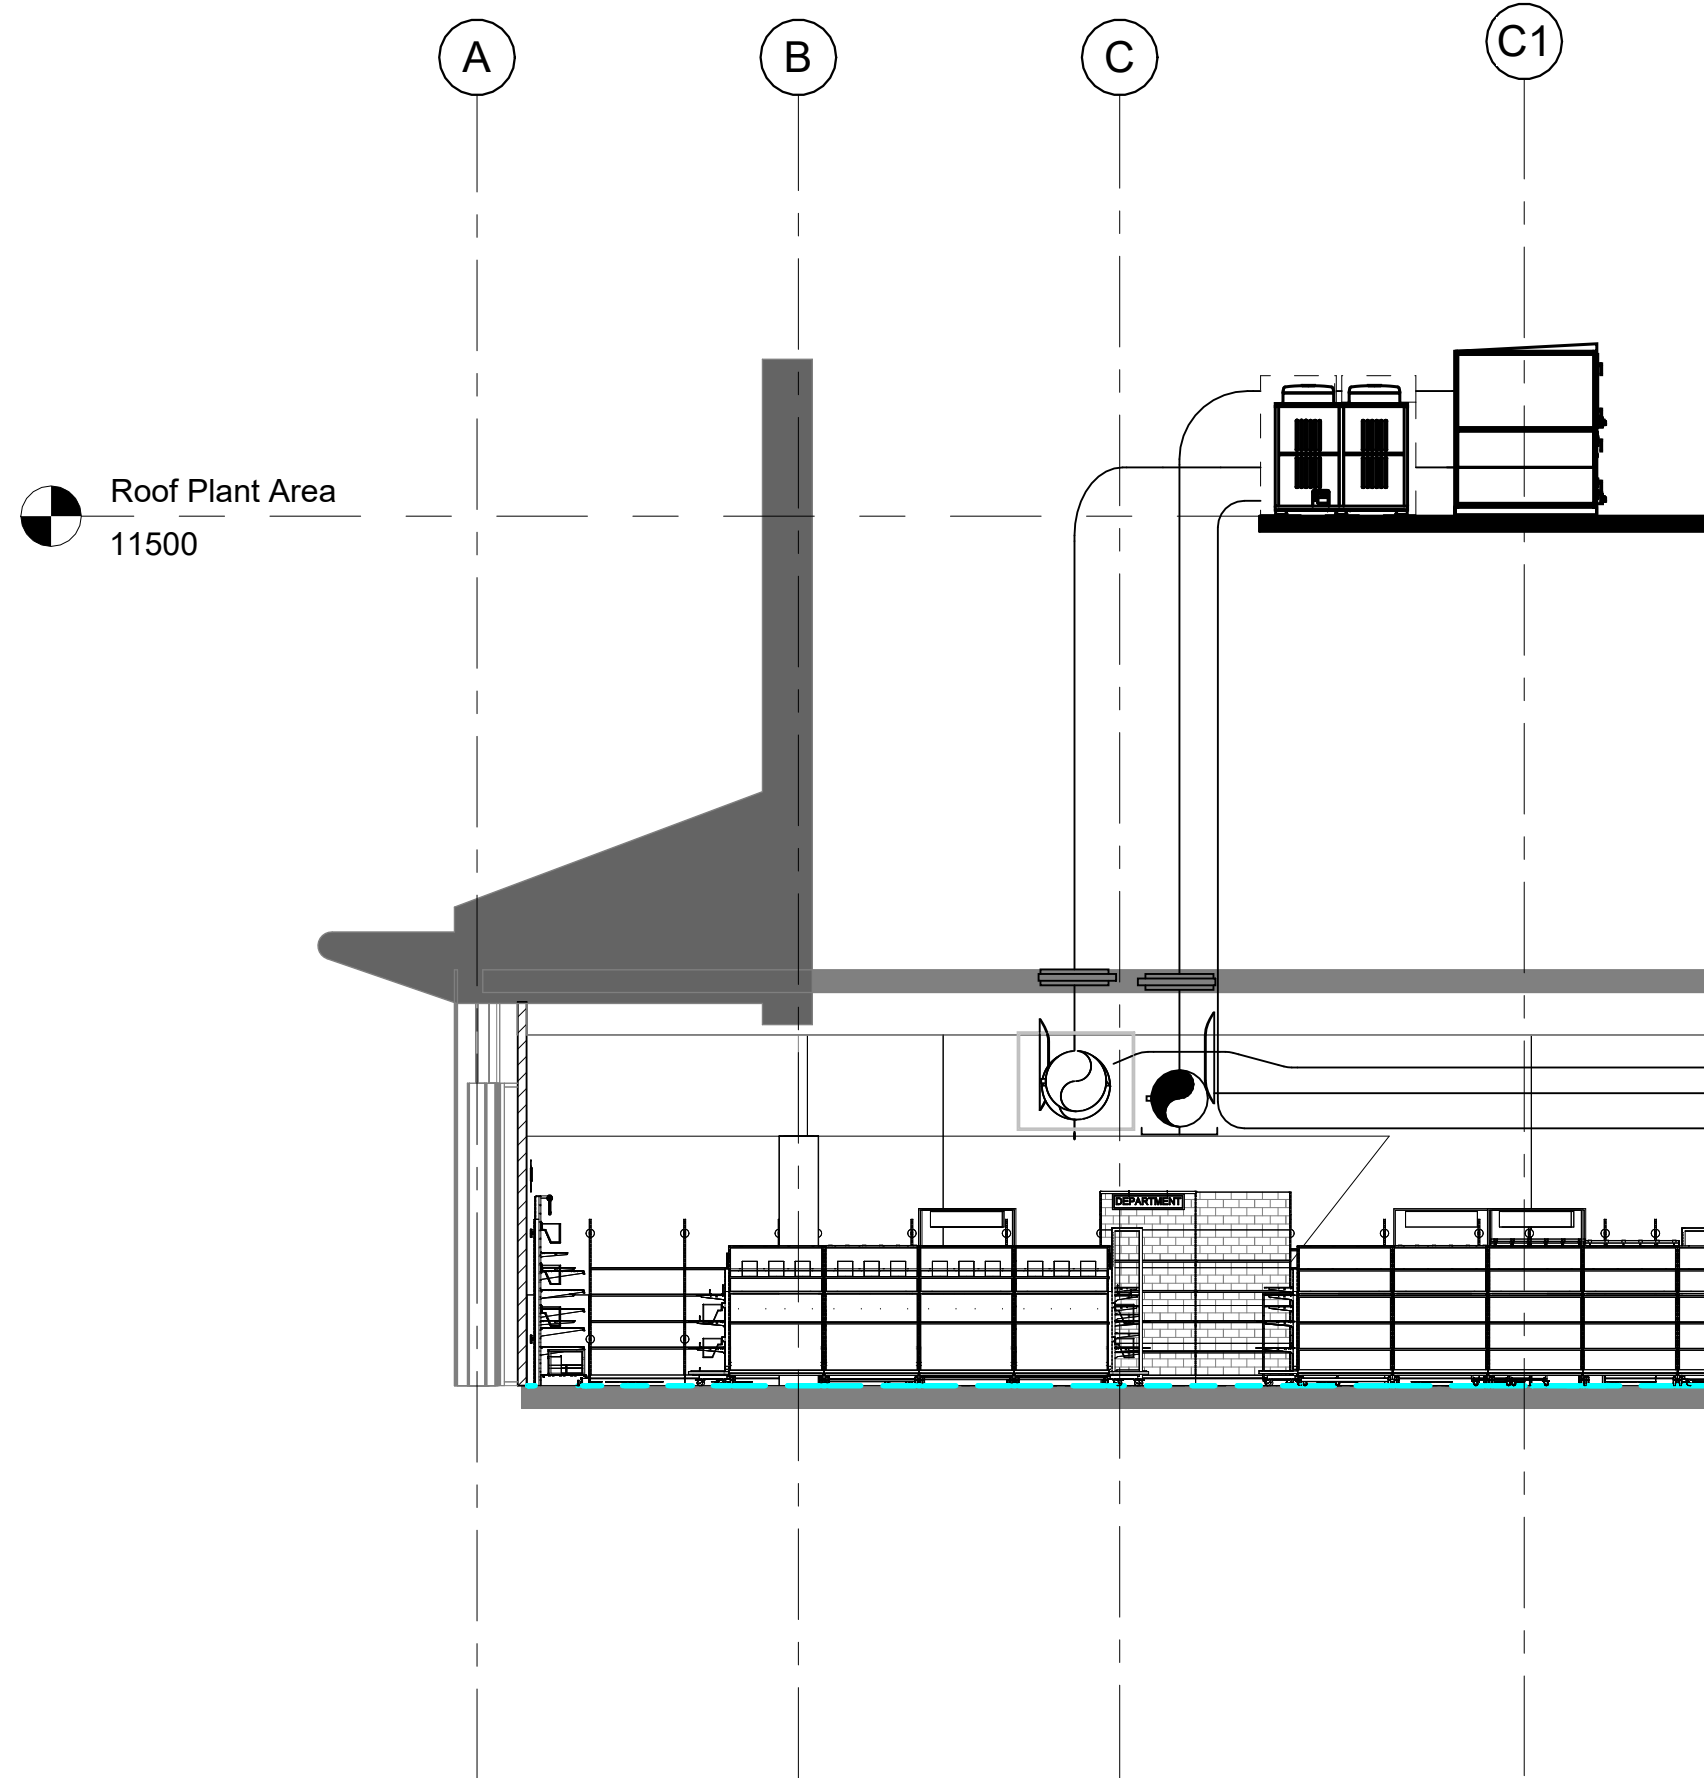

2 SCALE 1 : 100
Section 1 - HVAC PLANT ZONE

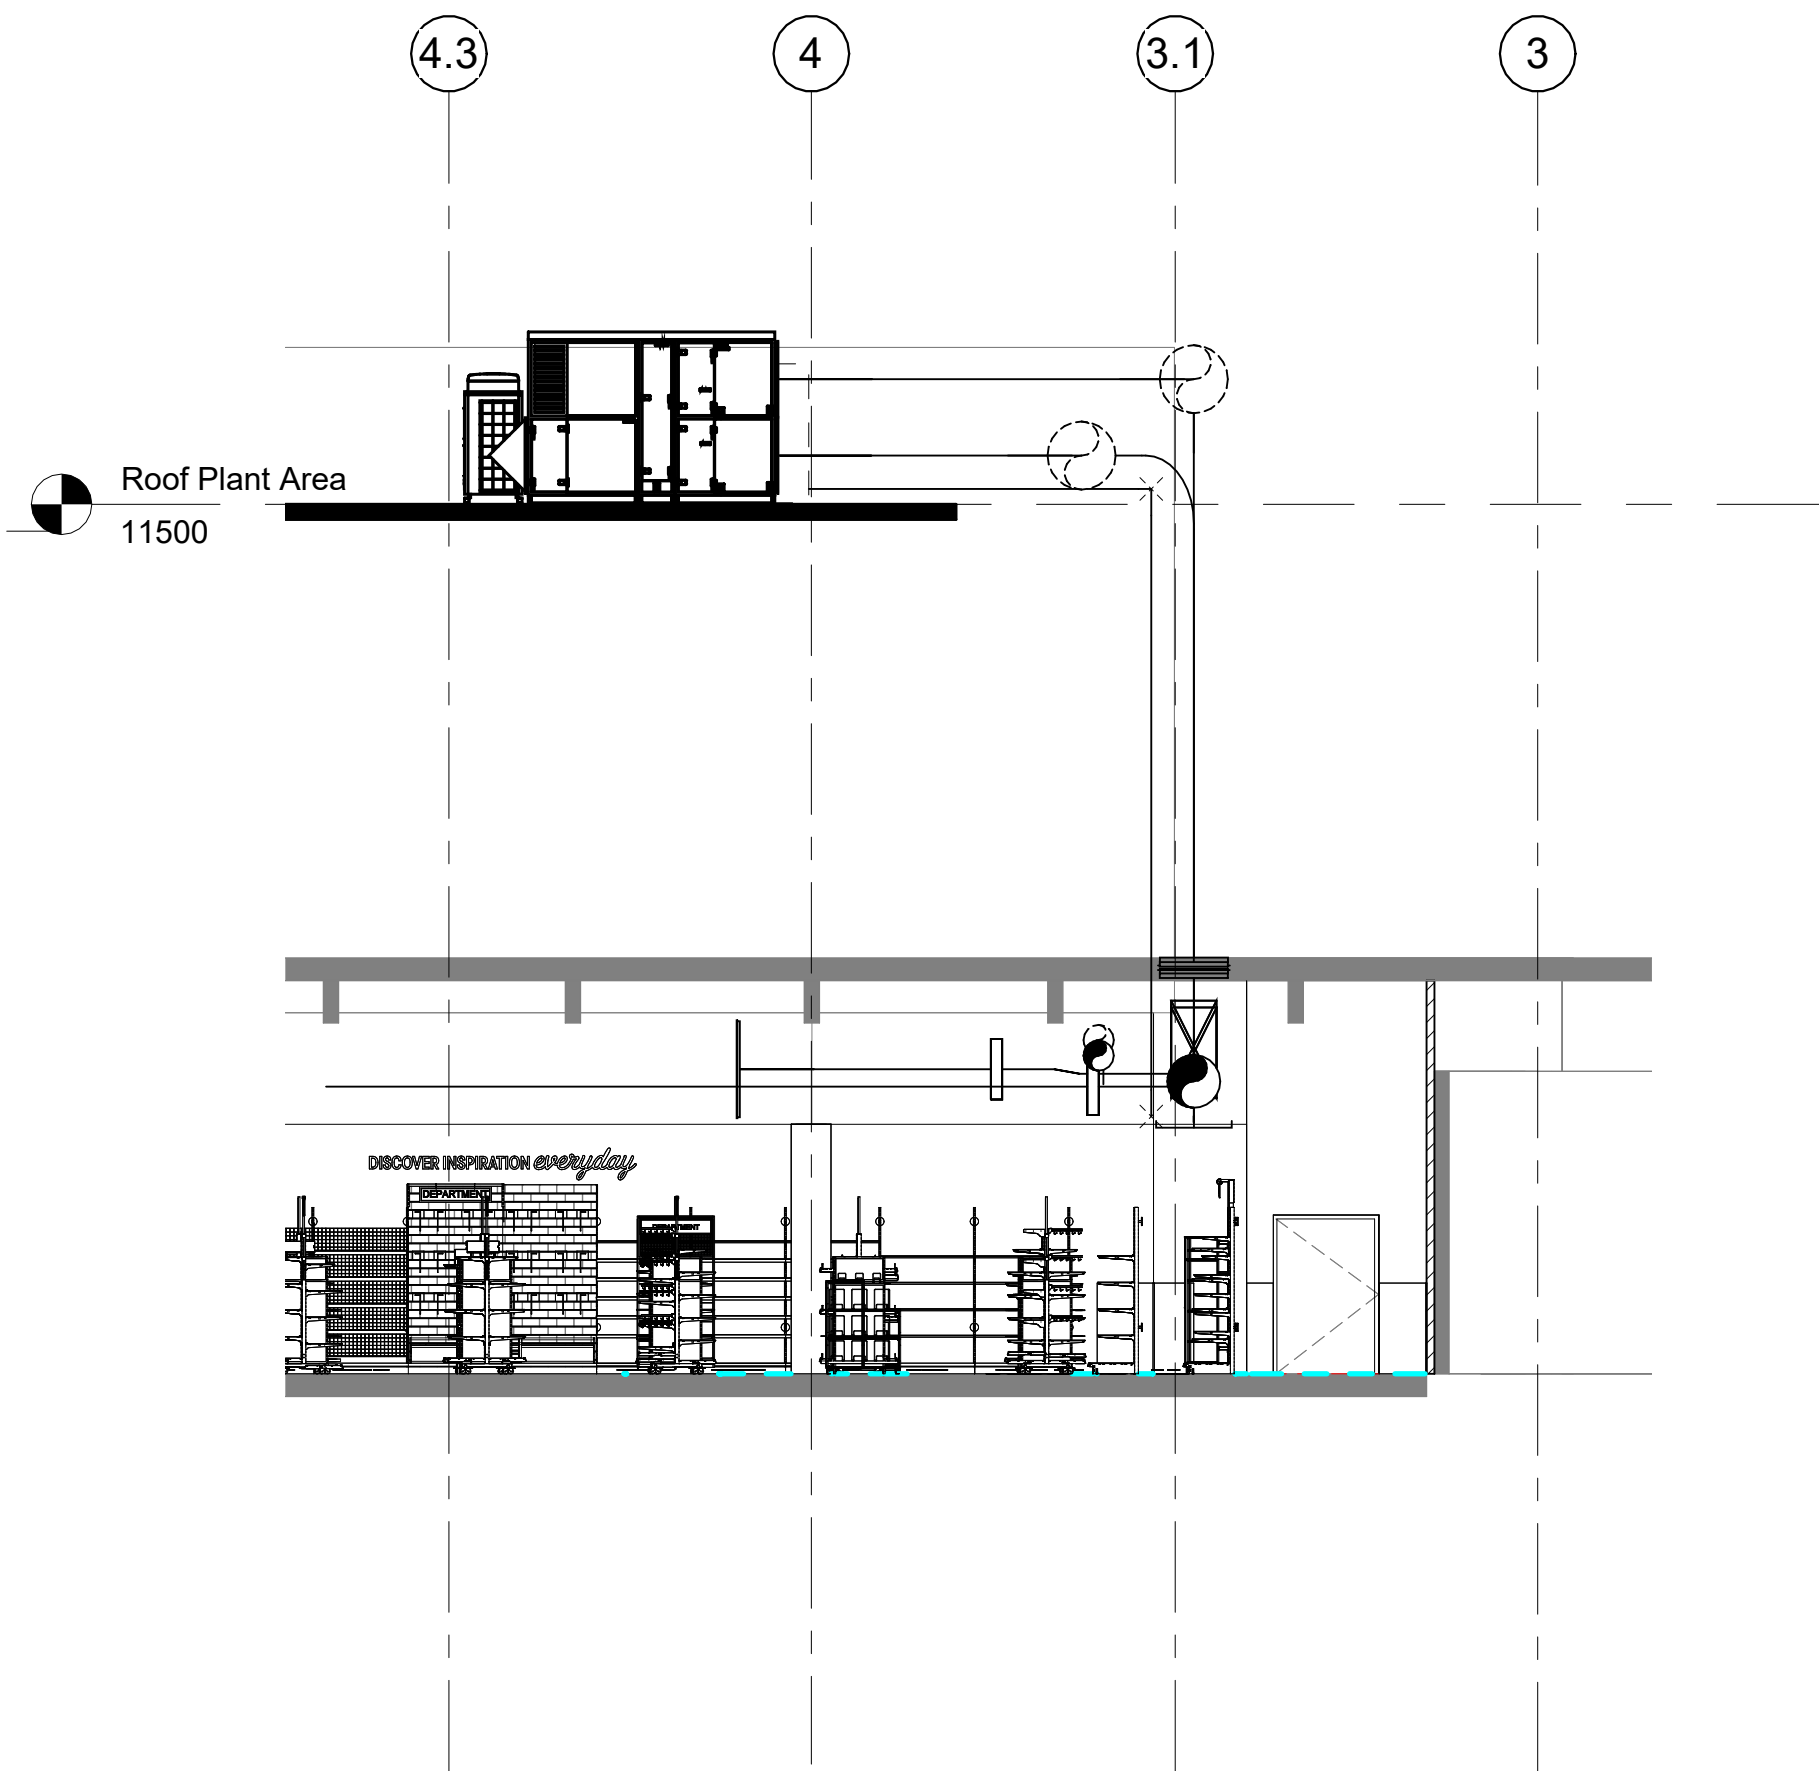

3 SCALE 1 : 100
Section 2 - HVAC PLANT ZONE

This drawing to be read in conjunction with all relevant consultants, sub-contractors and specialists drawings.

All dimensions and levels are to be checked on site before any construction begins and any discrepancies are to be reported to the relevant Project Manager.

Partial Service : Any discrepancies or any other information are to be advised to the relevant Project Manager and direction sought before the implementation of the detail.

This drawing should not be scaled. The contractor should check all dimensions on site, any error or omission should be reported to CMC Projekt

This drawing is for tender purposes only. It cannot be used as construction drawing.

HVAC layout as per: Q240126-RF-M100_4

Rev	Date	Description	By
1	2024-11-25	HVAC layout updated	AL
0	2024-10-31	Initial Issue	AL

READING

Oracle Shopping Centre
Middle Level Store A
Reading RG1, 2AG

client
TJX Europe

TKMAXX

drawn by:

AL

checked by:

PS



CMC Projekt Europe Sp. z o.o.
ul. Ulanów 21/11, 31-450 Kraków.
tel.: +48 12 4111171

Copyright is reserved by CMC and is issued on the condition that it is not copied or disclosed by, or to, any third party without the prior written consent of CMC. All dimensions are to be checked on site prior to any fabrication. All errors, omissions and/or inconsistencies are to be reported to the CMC immediately. Drawings show design intent only. Responsibility is not accepted for errors made by others or scaling from this drawing.

drawing title:

External Plant Elevations

drawing number:

TKM_REO_C50_PLANT

project status:

TENDER

scale: As indicated @A1

date: NOVEMBER 2024

revision:

1