


Leighton Park School

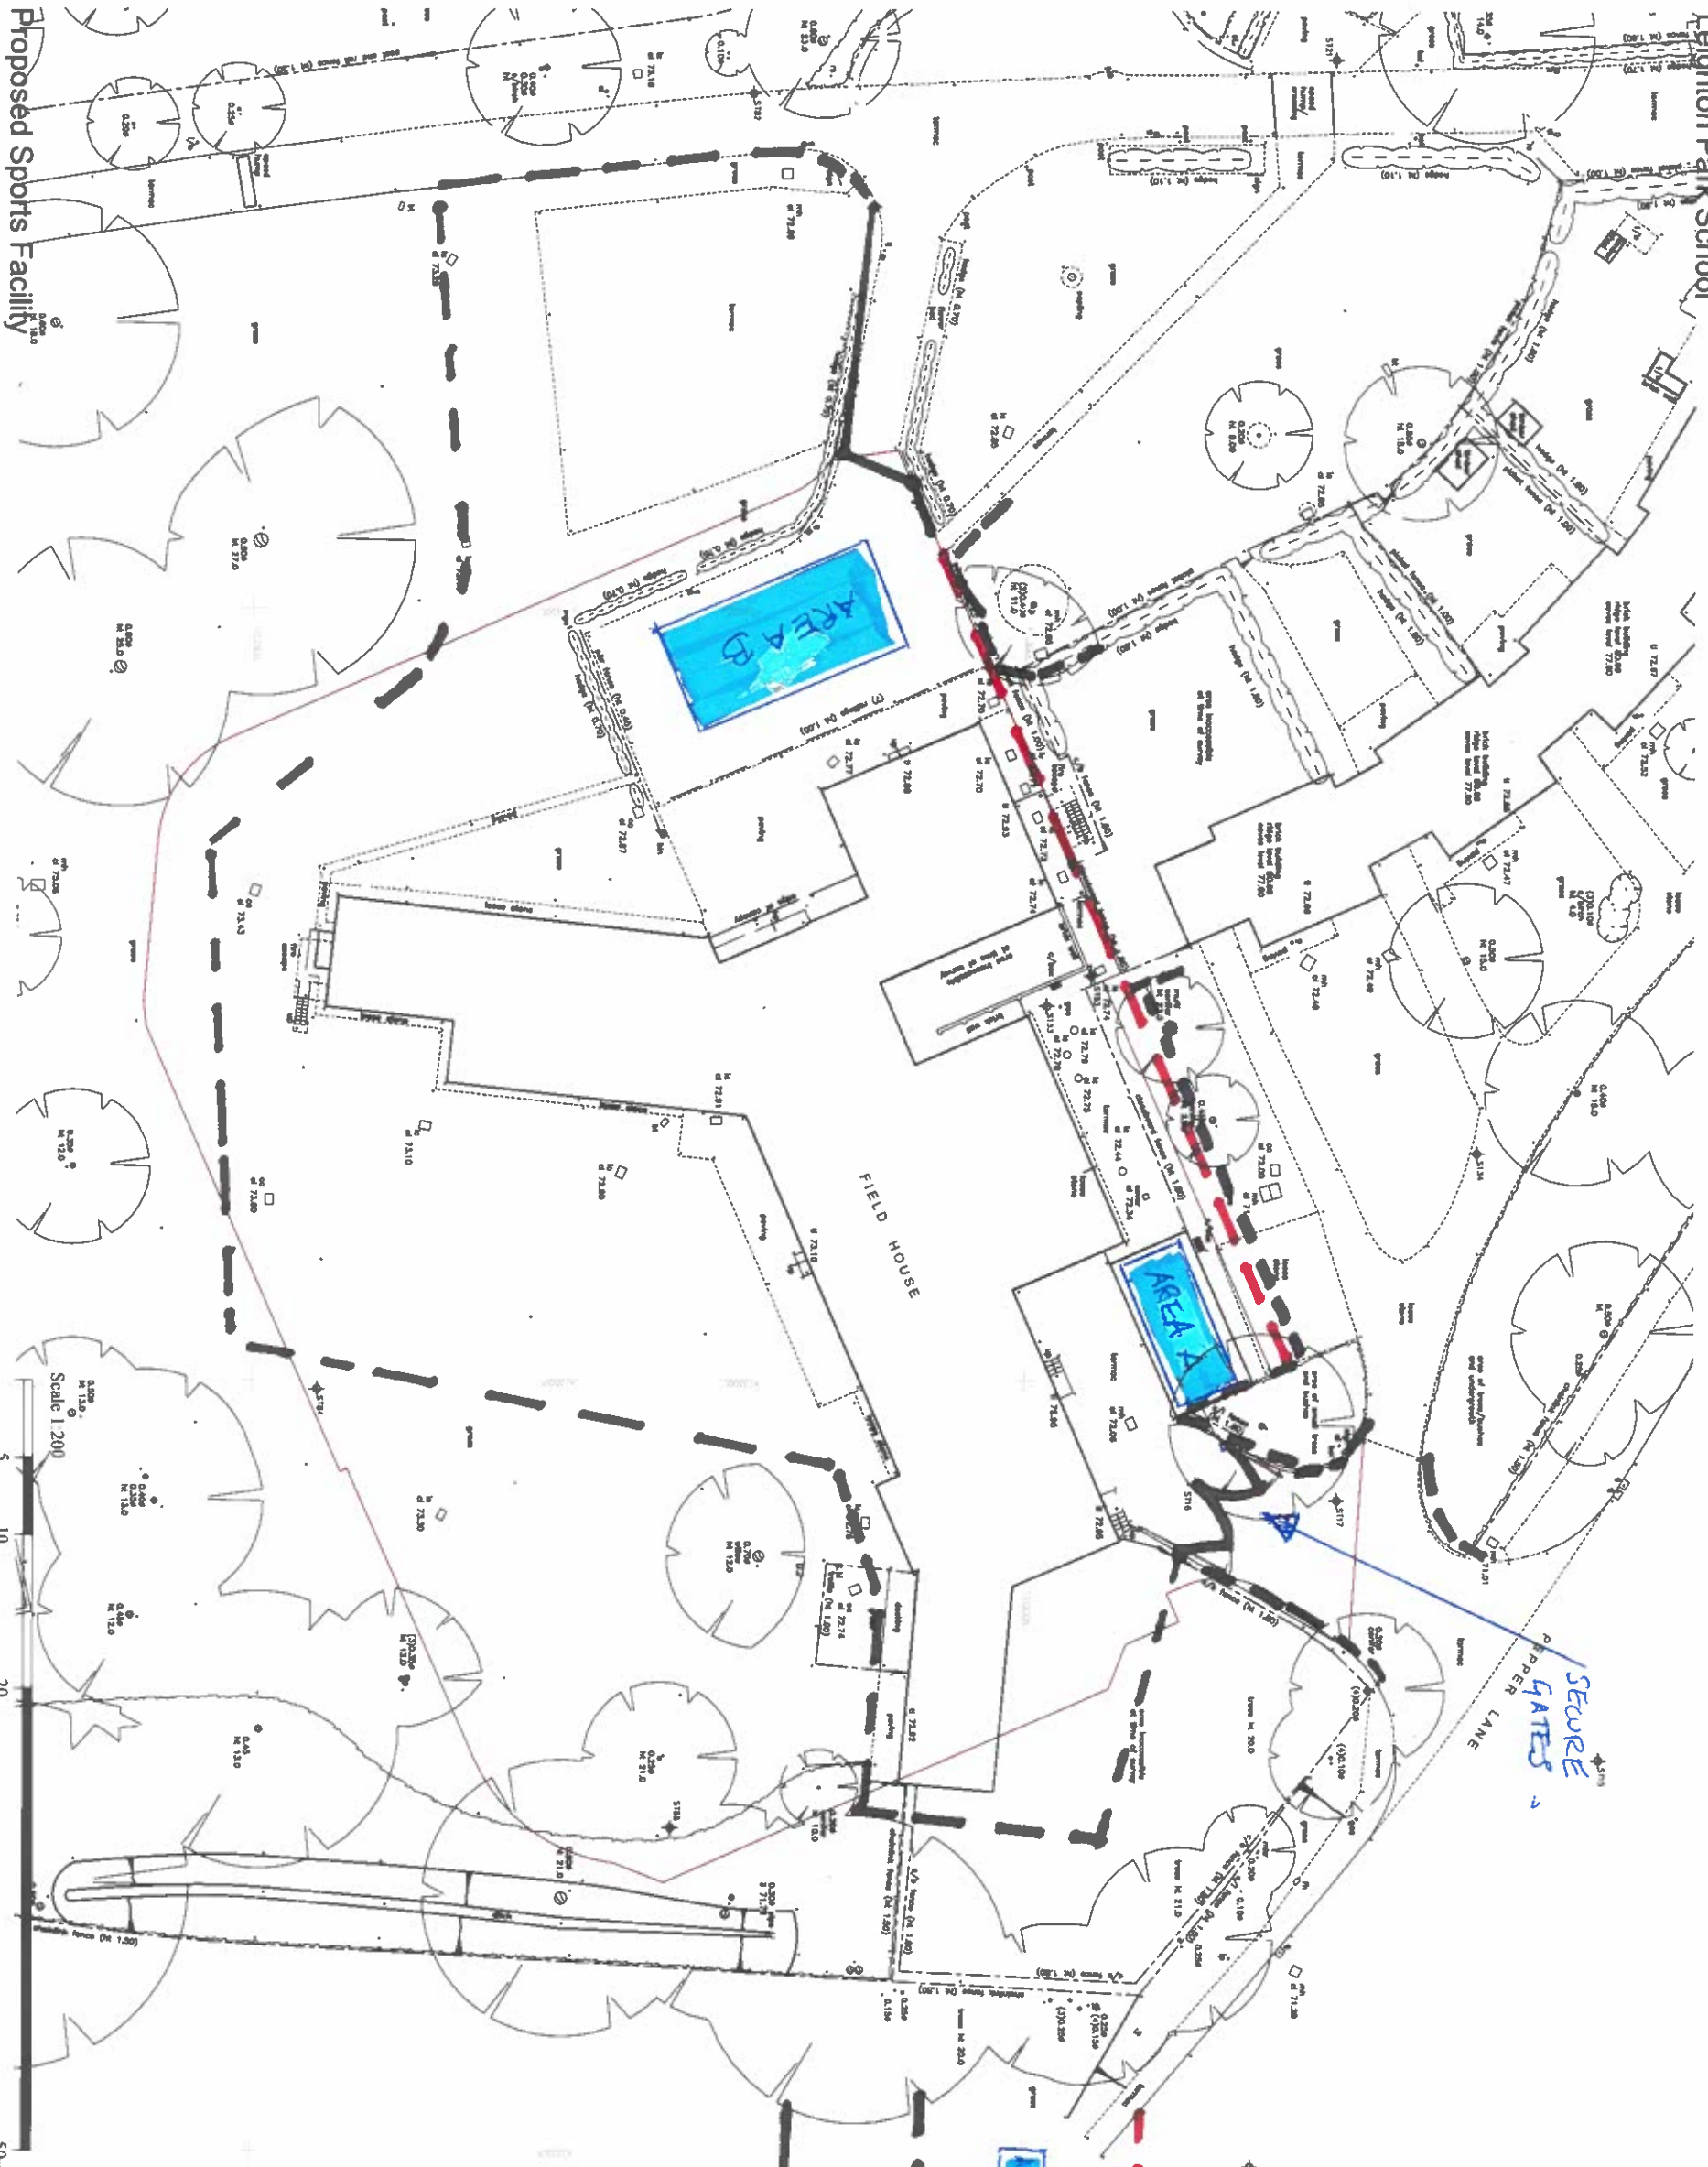

NOTES:
1. All dimensions are in meters.
2. All dimensions are to the center of the road or the center of the building.
3. All dimensions are to the center of the road or the center of the building.
4. All dimensions are to the center of the road or the center of the building.
5. All dimensions are to the center of the road or the center of the building.
6. All dimensions are to the center of the road or the center of the building.
7. All dimensions are to the center of the road or the center of the building.
8. All dimensions are to the center of the road or the center of the building.
9. All dimensions are to the center of the road or the center of the building.
10. All dimensions are to the center of the road or the center of the building.



APPENDIX B

KEY

= FENCE & SCAFFOLD TO PROTECT NEIGHBOUR

AREA A = SITE CAR PARK

= TREE PROTECTION FENCE AS PER TREE PROTECTION PLAN IN APPENDIX F

= SECURITY FENCING

BALL HALL LIMITED

Project Title
Proposed New Sports Facility
Leighton Park School
Shinfield Road
Reading

Site Plan

Scale	1:200	Drawn by	LB
Date	June 2023	Checked by	

CLAGUE ARCHITECTS

62 Blythe Community
Unit 1, 2 & 3
100-102, High Street
Leighton Park, Reading
RG2 9AT
Tel: 0118 987 1111
Email: info@clague.co.uk
Website: www.clague.co.uk

Drawing Number
30774A/02