


Leighton Park School

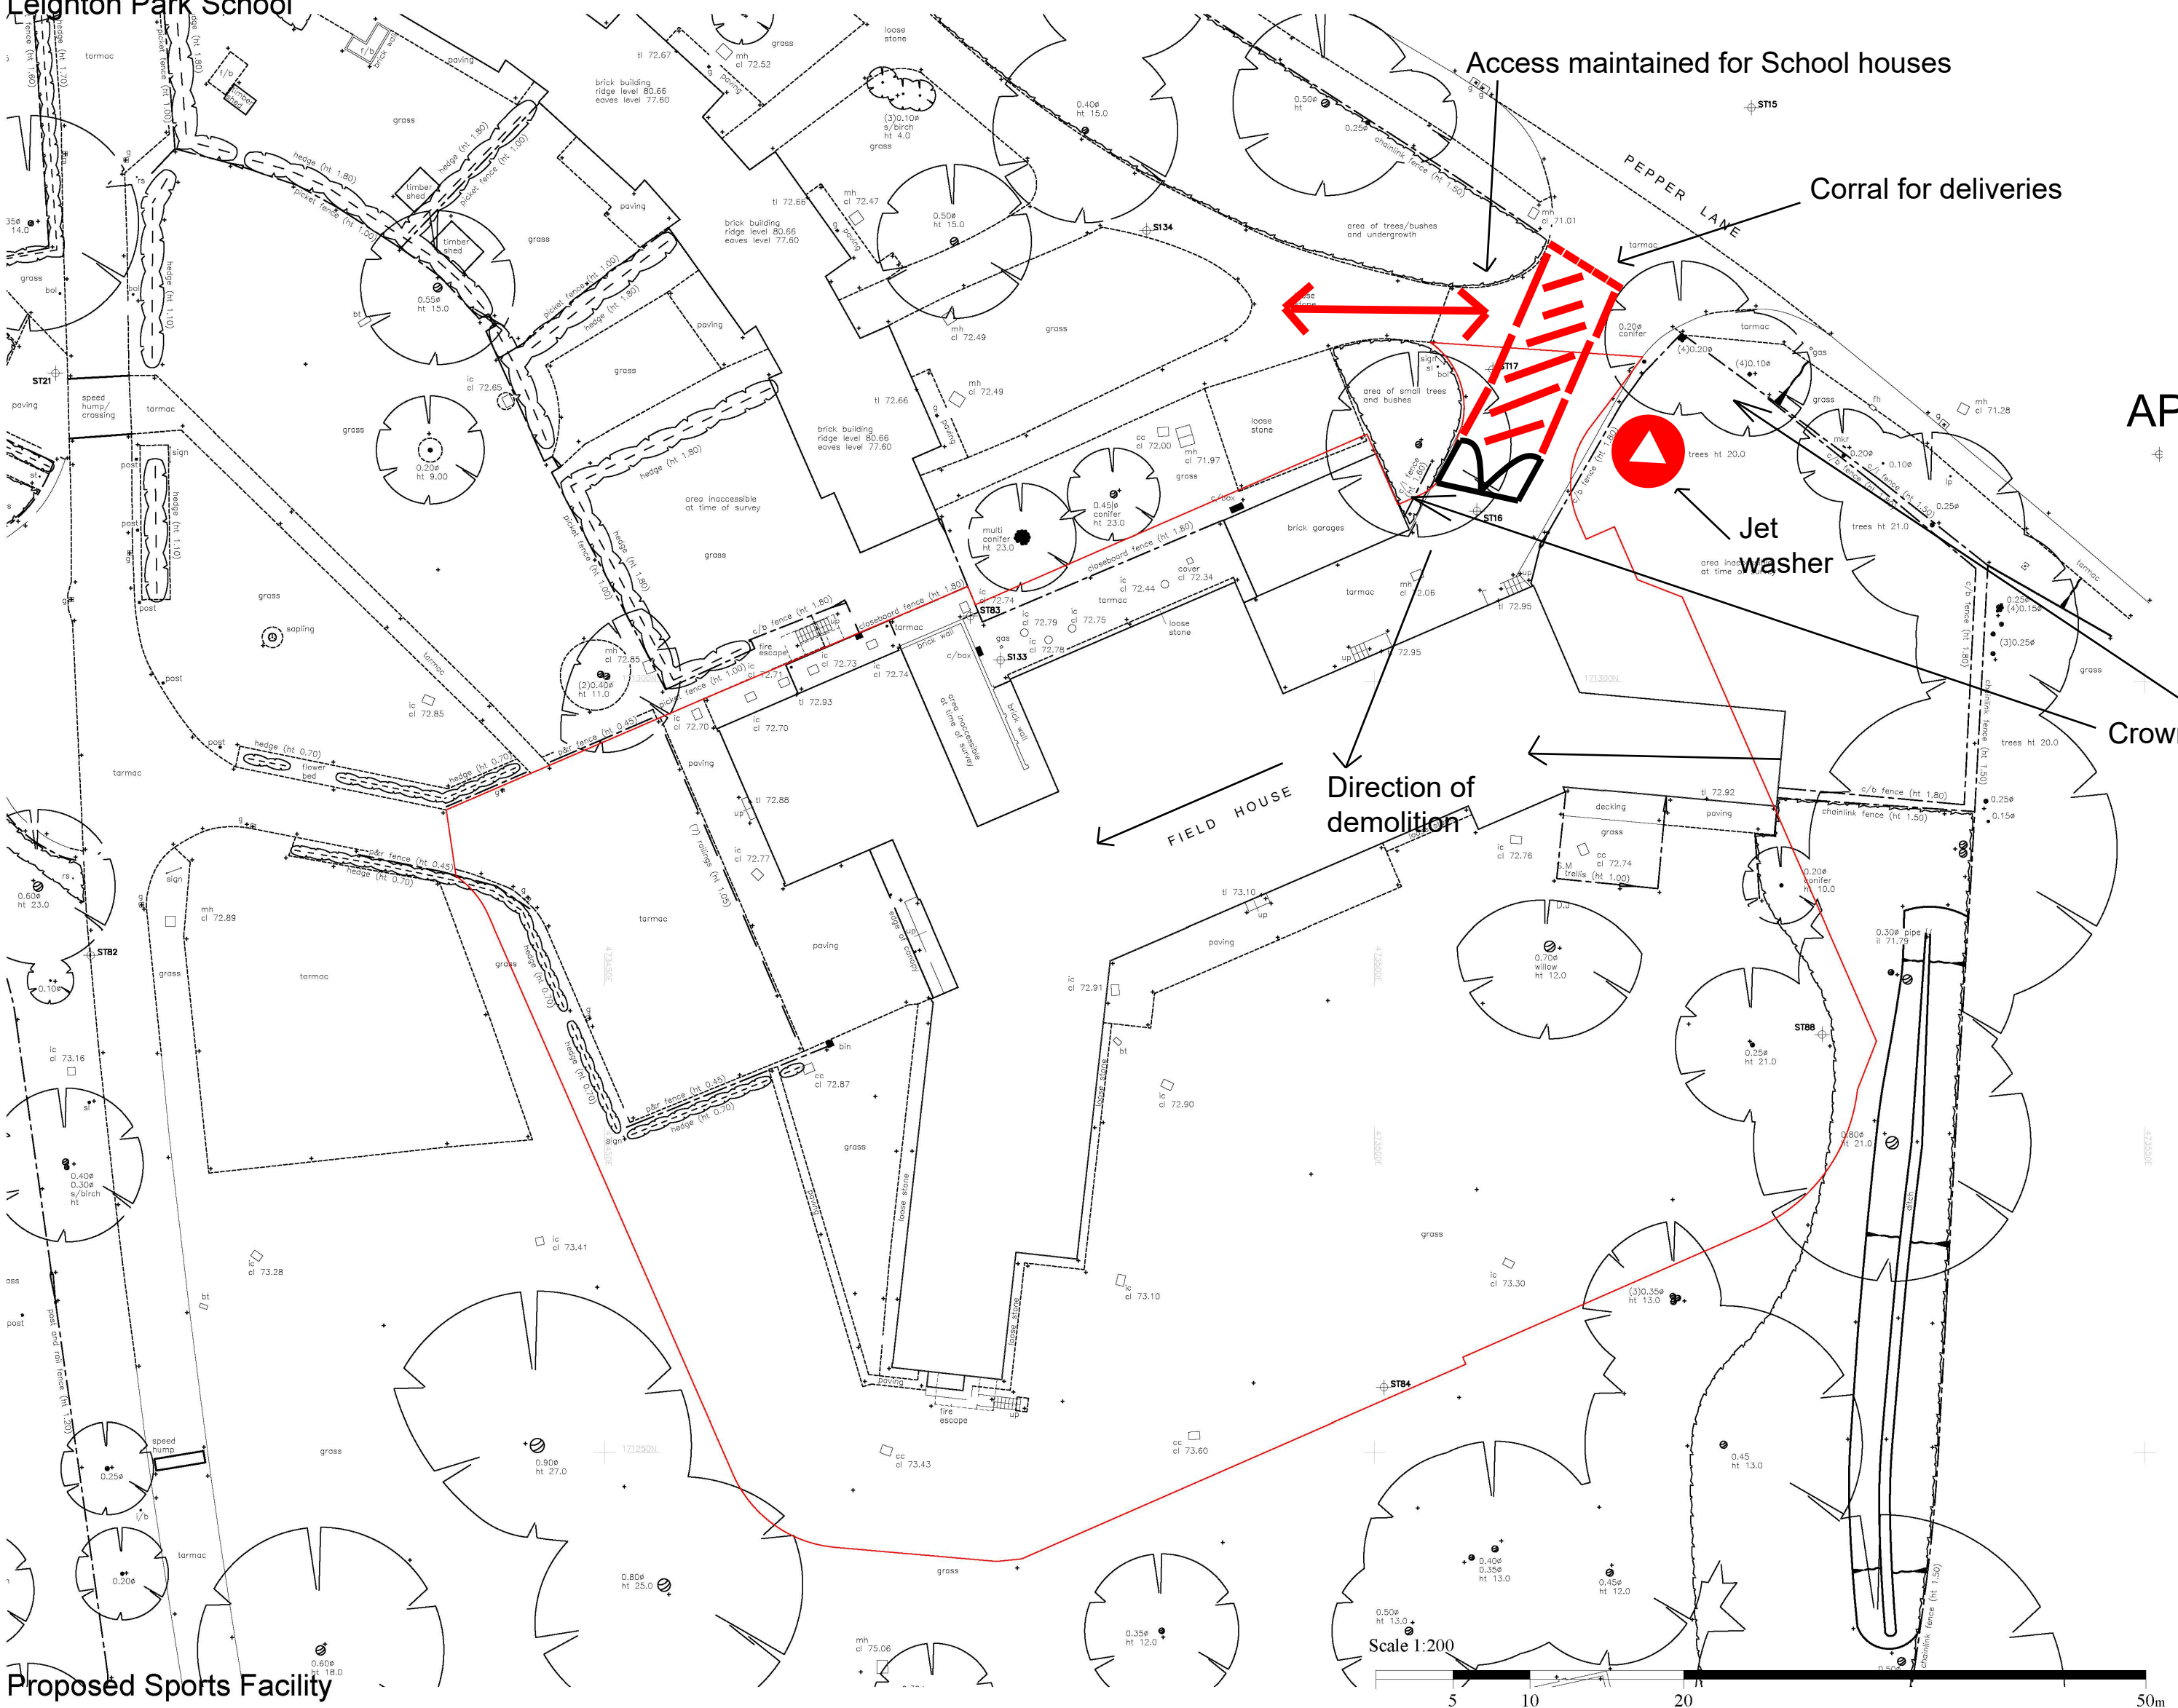

NOTES:

Do Not Scale.


Report all discrepancies, errors and omissions.

Verify all dimensions on site before commencing any work on site or preparing shop drawings.

All materials, components and workmanship are to comply with the relevant British Standards, Codes of Practice, and appropriate manufacturers recommendations that from time to time shall apply.

For all specialist work, see relevant drawings.

This drawing and design are copyright of Clague LLP
Registration number OC335948.

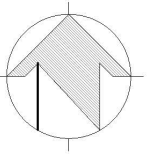

APPENDIX C

- Crown lift to trees



BALL HALL LIMITED
Ball Hall

Project Title
Proposed New Sports Facility
Leighton Park School
Shinfield Road
Reading

Site Plan

Scale
1:200

Date
June 2023

Drawn by
LB

Checked by

CLAGUE ARCHITECTS

2 Burgate, Canterbury Kent CT1 2BH	01227 762060
Kinsbourne Court, Luton Road, Harpenden, Hertfordshire AL5 3BL	01582 765102
1, Disney Street London SE1 1JF	0203 597 6112

CANTERBURY LONDON HARPENDEN

Drawing Number Revision

30774A/02