



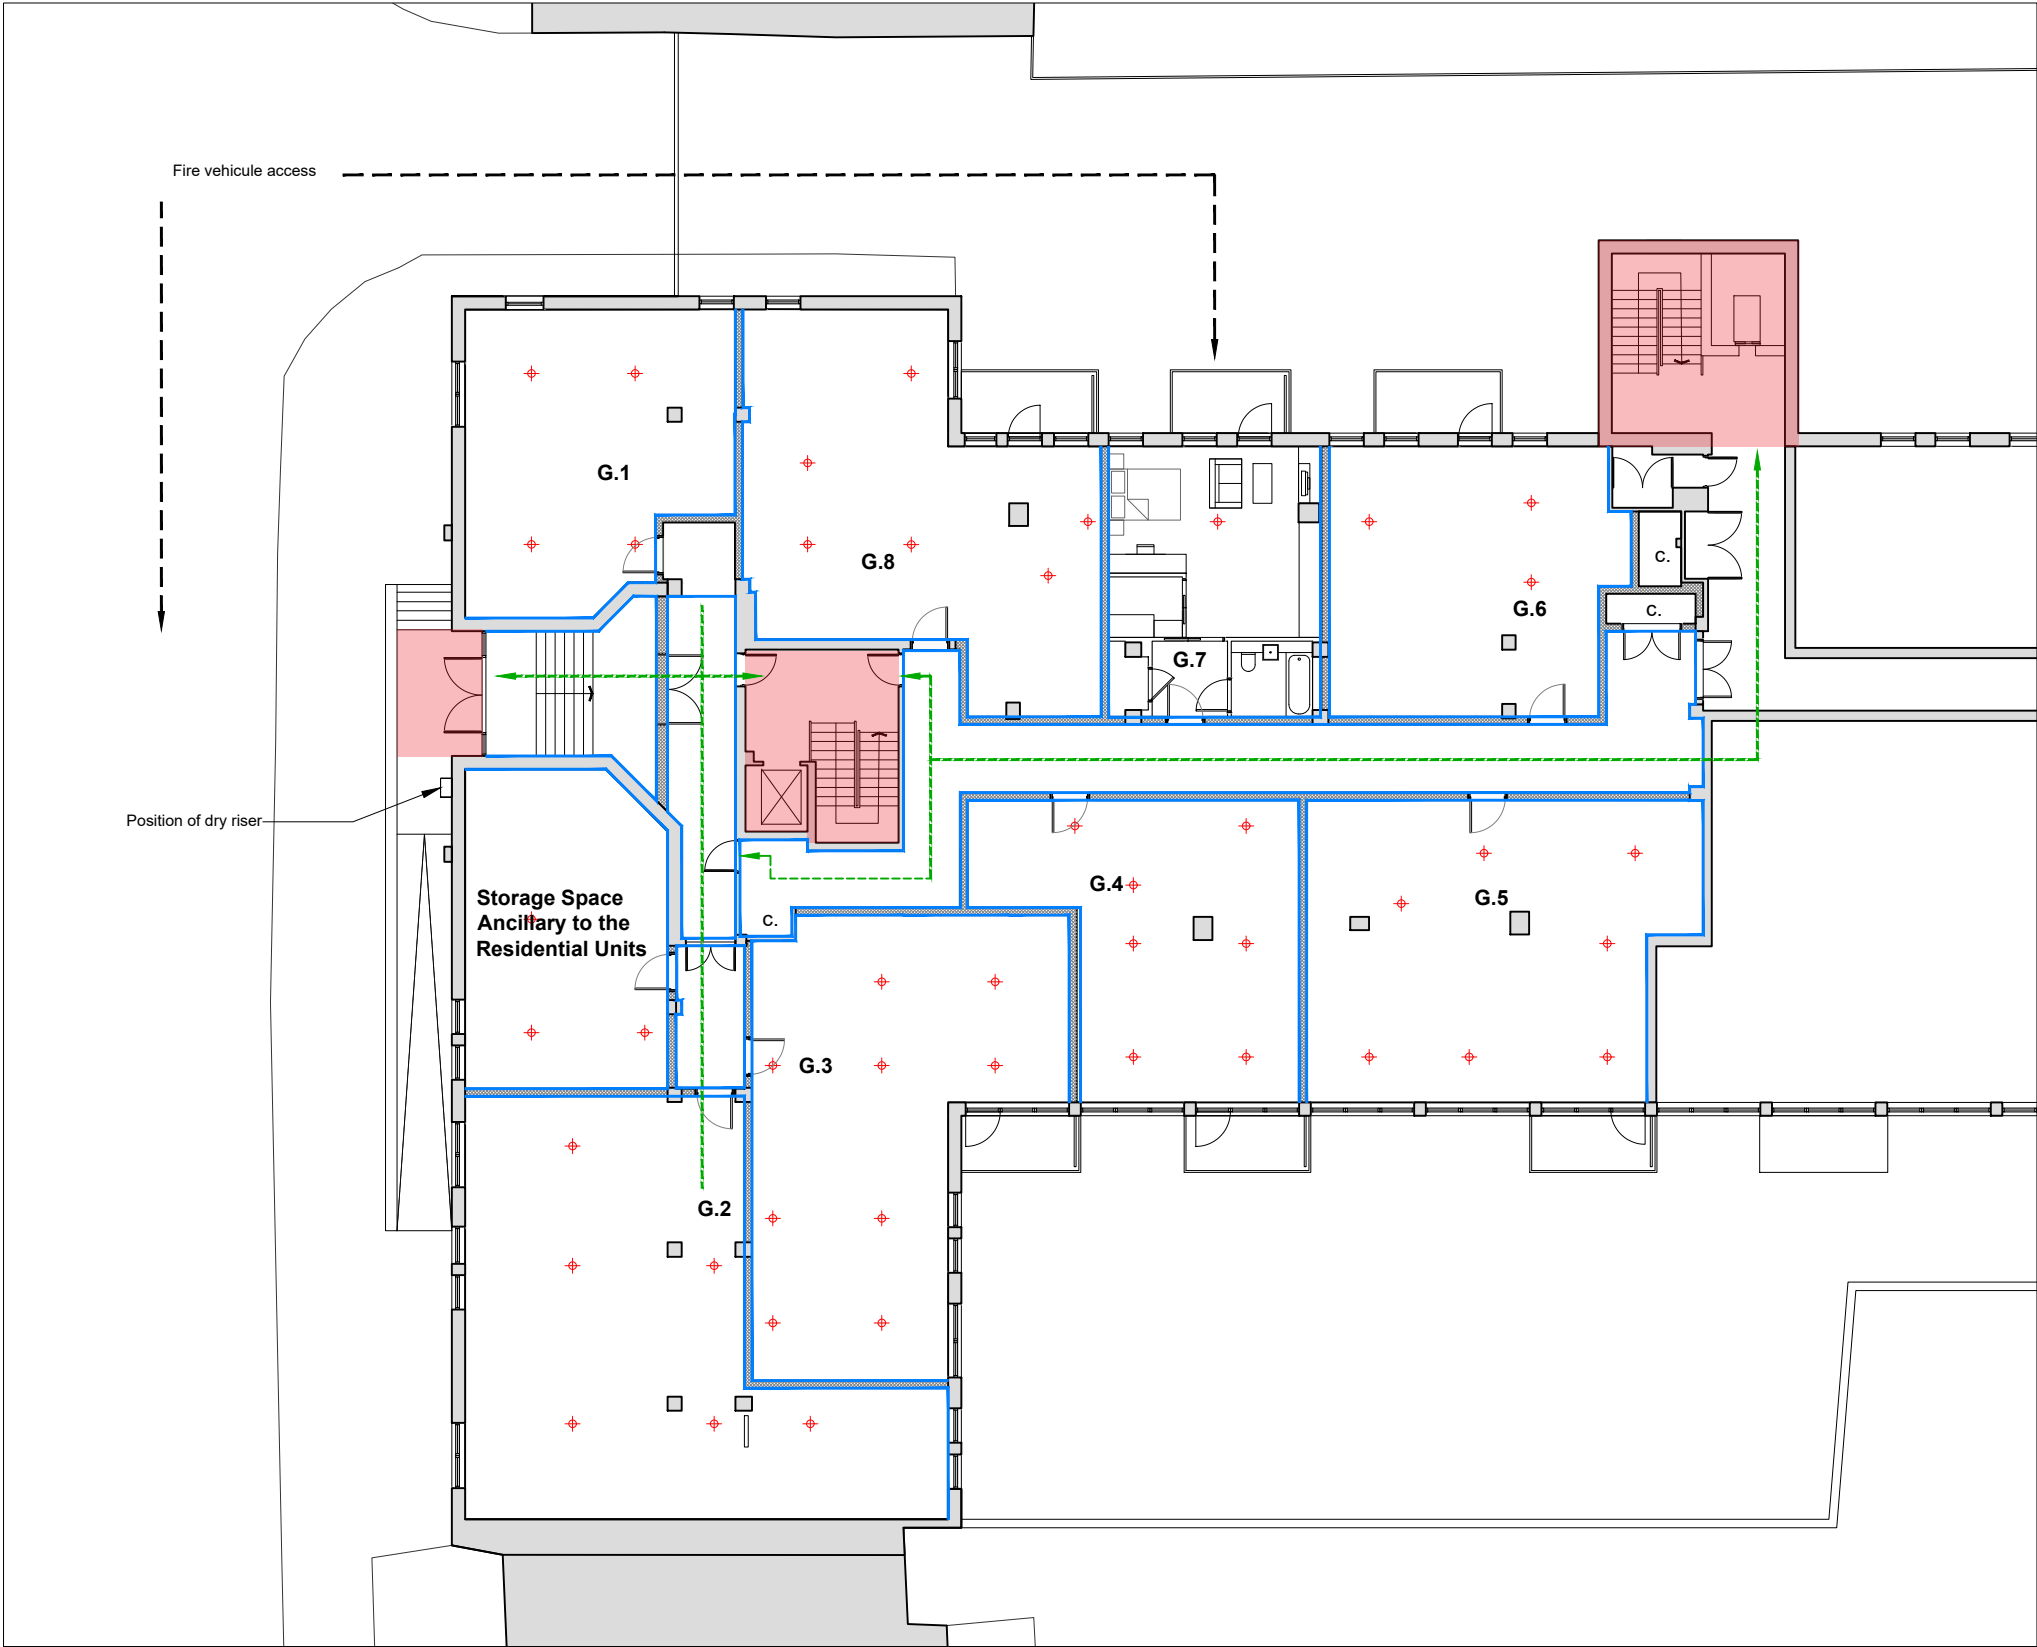

Proposed Ground Floor Plan

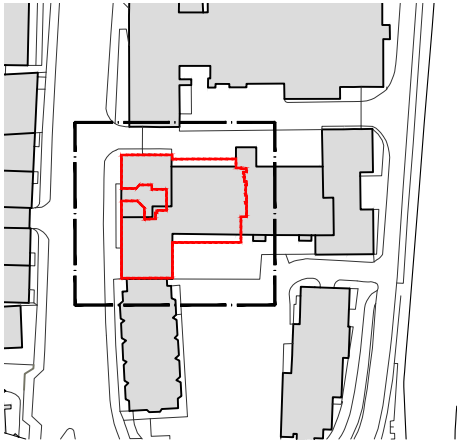

Key Plan

- KEY
- Point of entry and stair core
 - 60 minute fire protection
 - Fire escape route
 - Sprinkler points (Preliminary layout)

B	20/12/23	Issued for PLANNING
A	08/11/22	Updated Fire Strategy with Preliminary Sprinklers
-	12/09/22	Issued for PLANNING
Rev	Date	Description



STAGE 3

Project	Job no
47 Queens Road, Reading	0884
Client	
Metrix Developments	
Date	Scale
24/10/23	1:200 @ A3

Drawn	Checked	Approved	Rev
SM	JA		B
Title			
0884_1251 Proposed Ground Floor Fire Strategy_Rev_B			
Drawing Number			
0884_1251			



This drawing is copyright of Ashton Architecture. Do not scale from this drawing. All dimensions in MM unless noted.
All dimensions and levels to be checked on site by the contractor and such dimensions to be the Contractor's responsibility. Report all drawing errors, omissions and discrepancies to the architect.
DISCLAIMER
This document may be issued in an editable digital CAD format to enable others to use it as background information to make alterations and/or additions. In that instance the file will be accompanied by a PDF version as a record of the original file. It is for those parties making such alterations and/or additions to ensure that they make use of current background information. Ashton Architecture accepts no liability for either: any such alterations and/or additions to the background information by others; or any other changes made by others to the architectural content of the background information itself.