




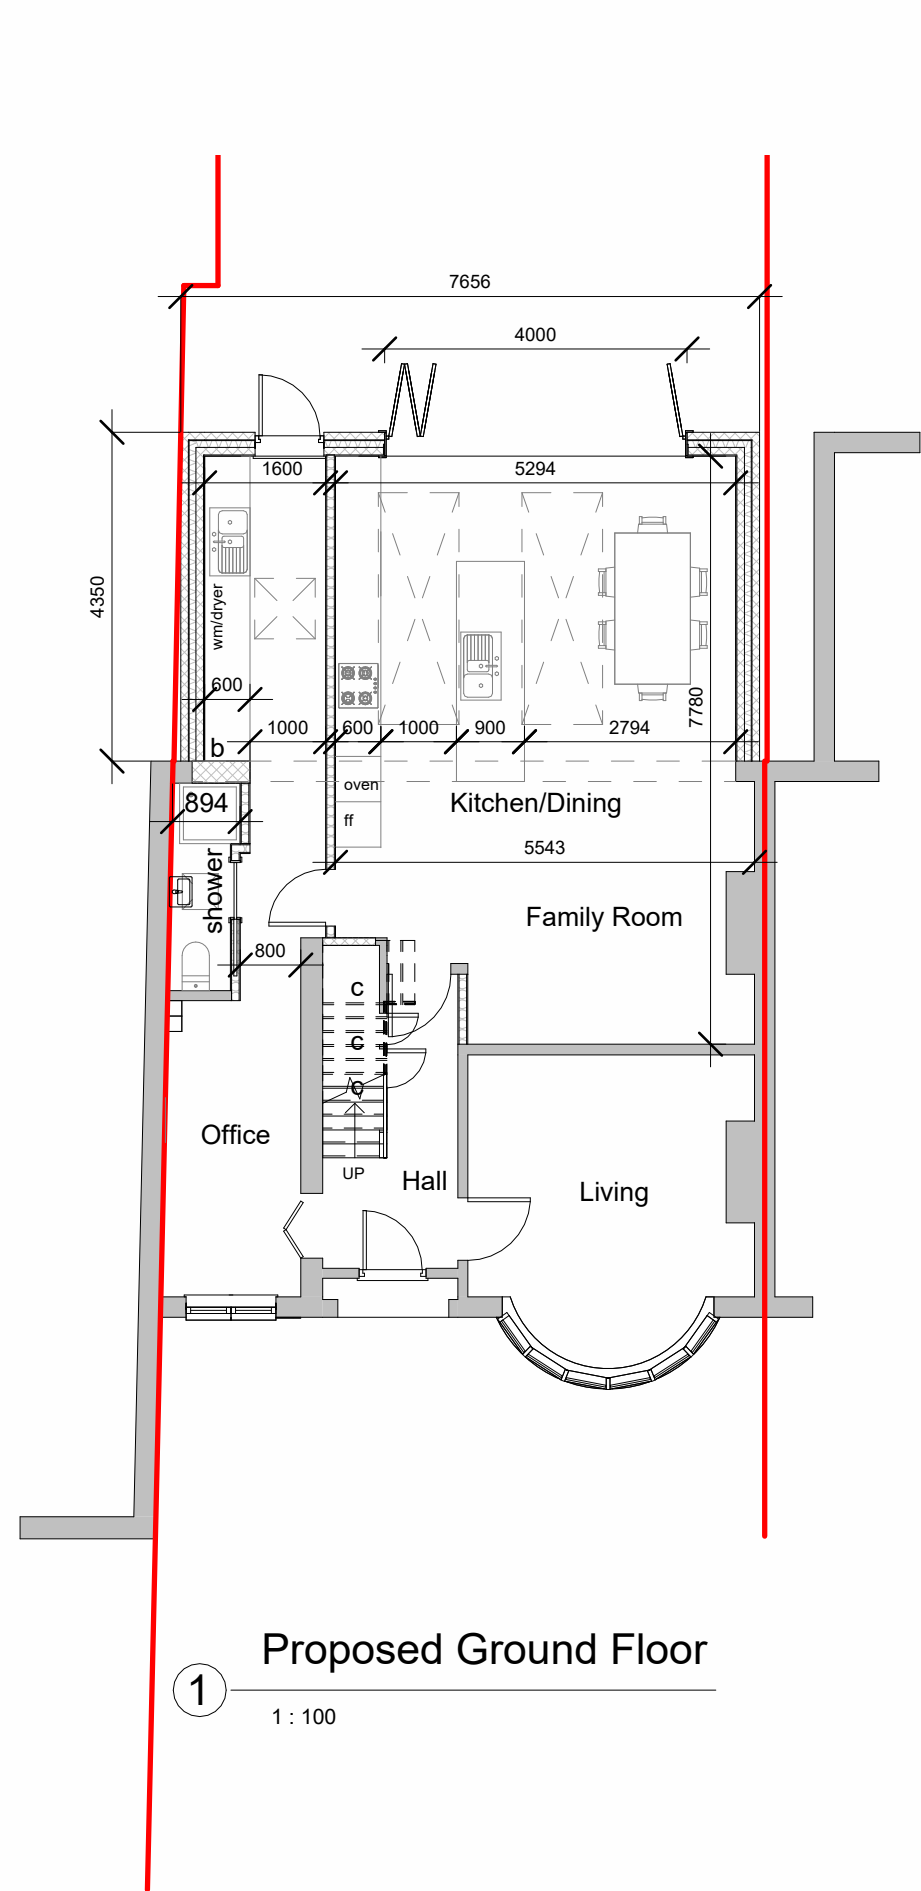


1 Proposed Ground Floor
1 : 100

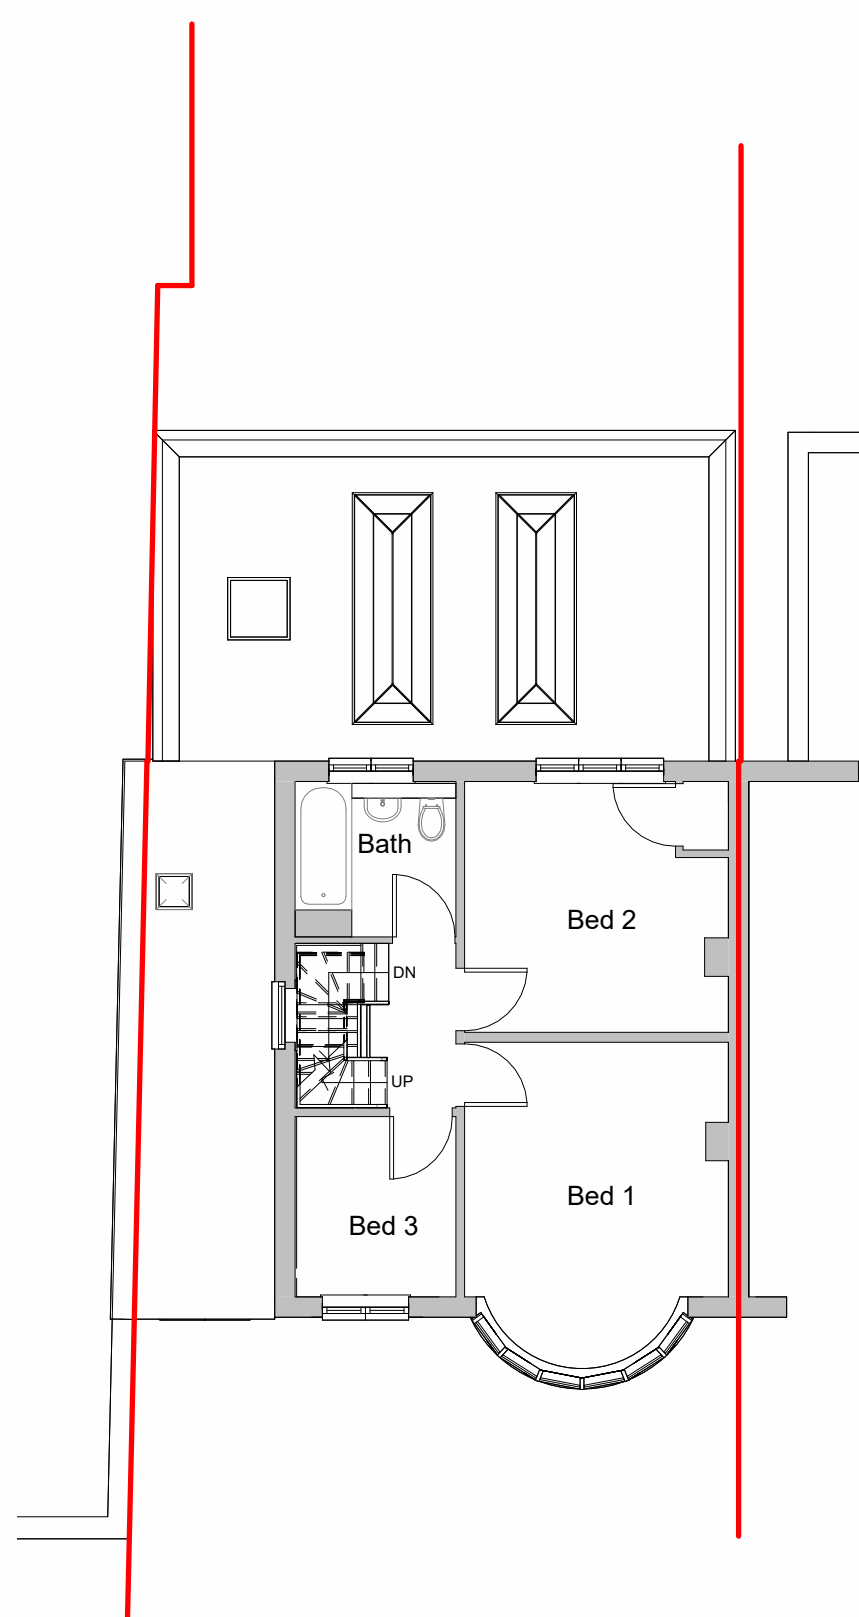


2 Proposed First Floor
1 : 100

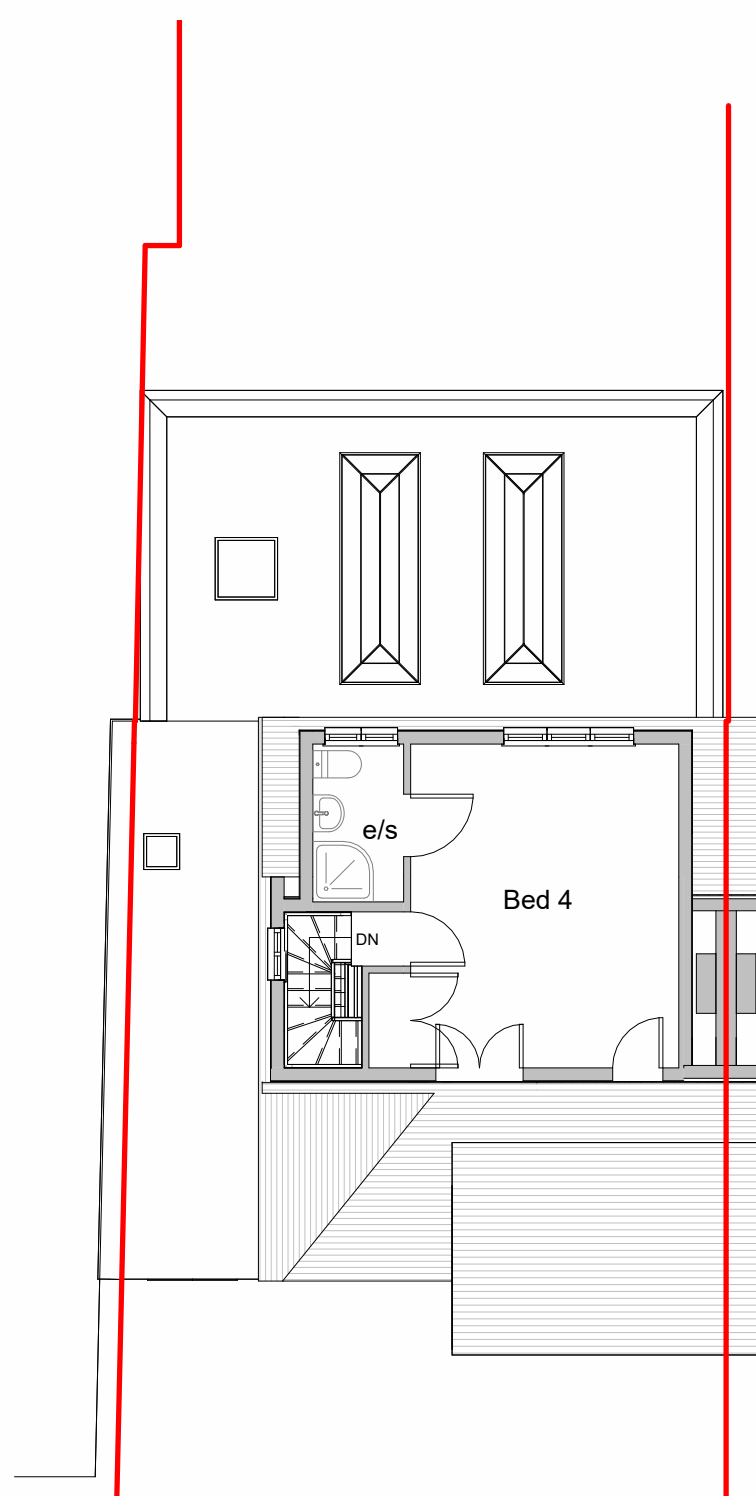


3 Proposed Second Floor
1 : 100

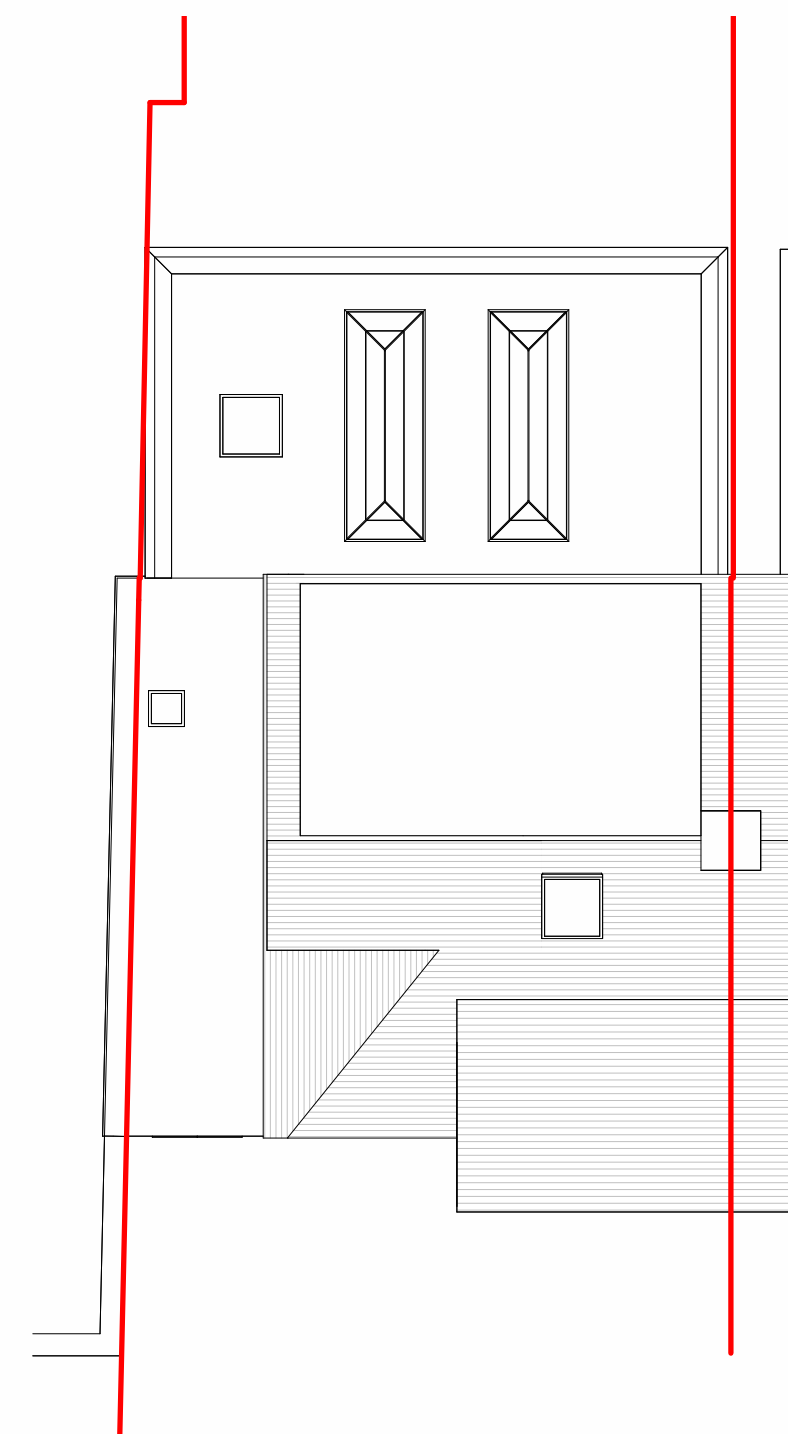


4 Proposed Roof Plan
1 : 100

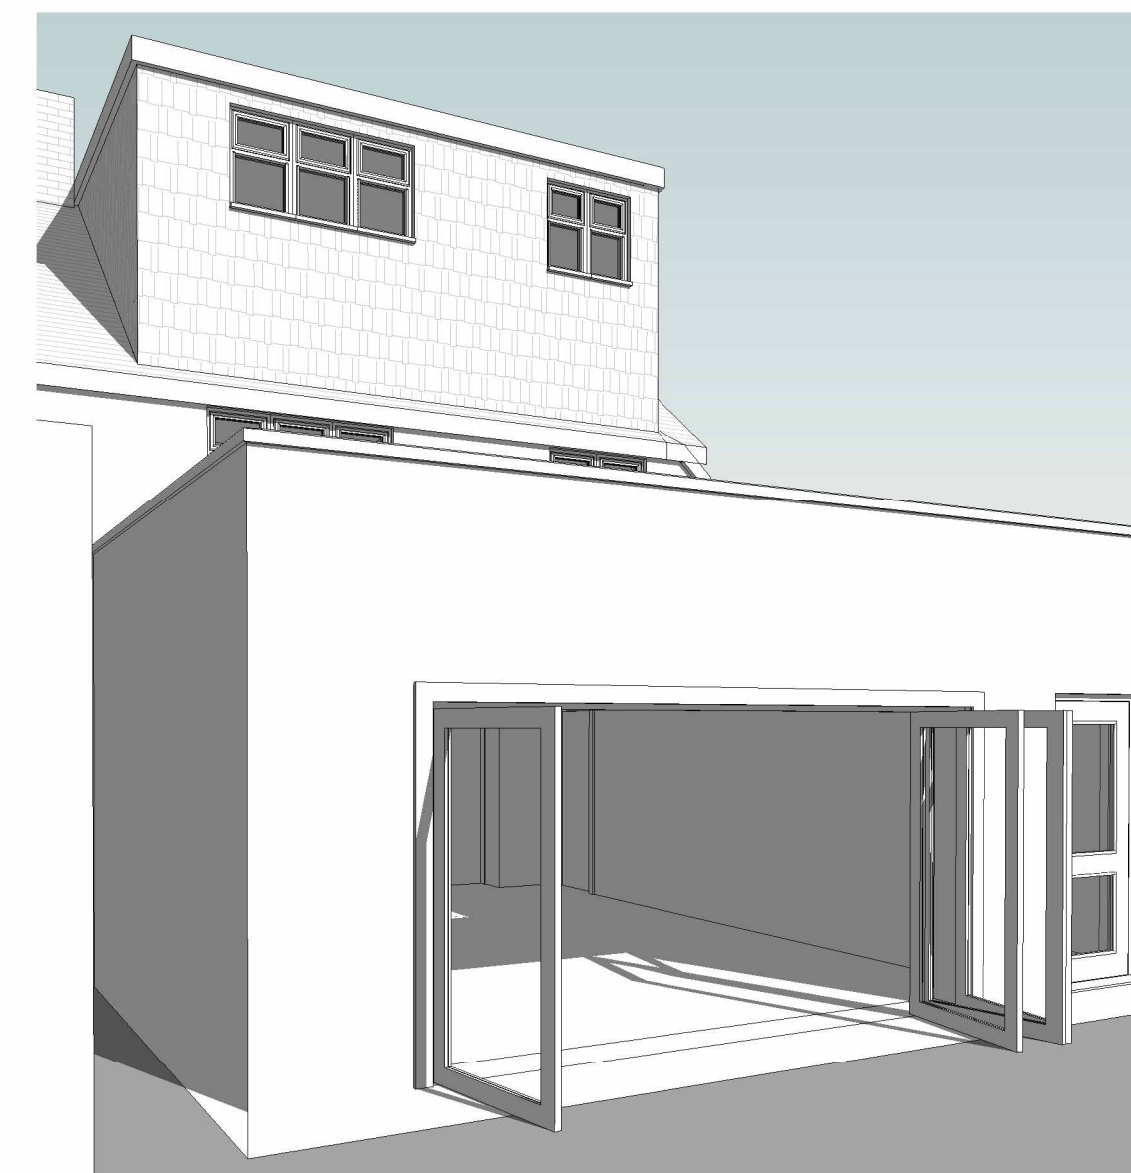


5 Proposed Front Elevation
1 : 100

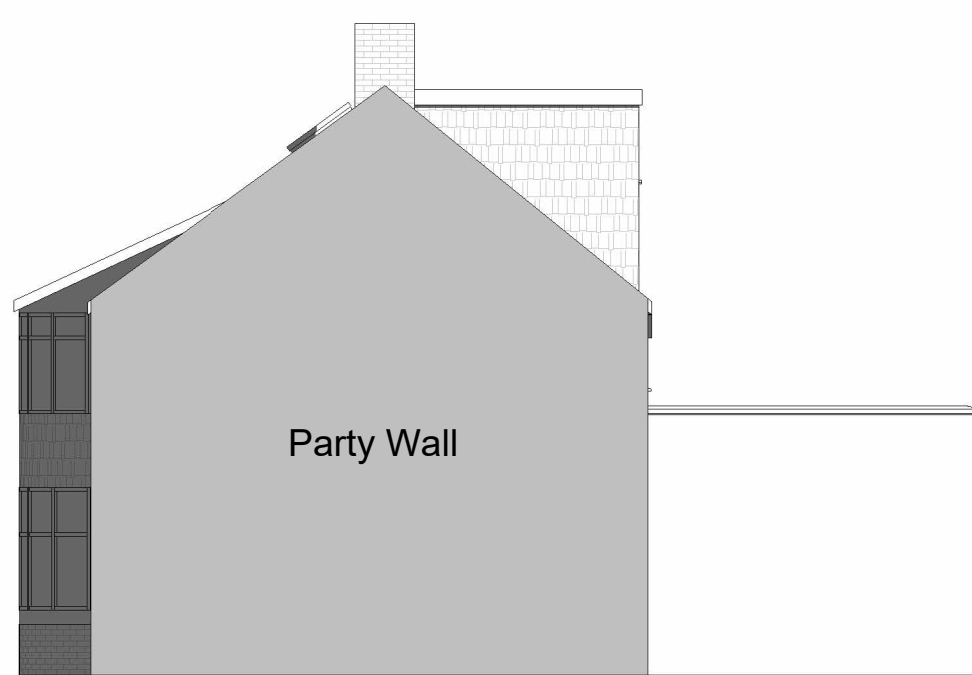

6 Proposed Side Elevation_1
1 : 100

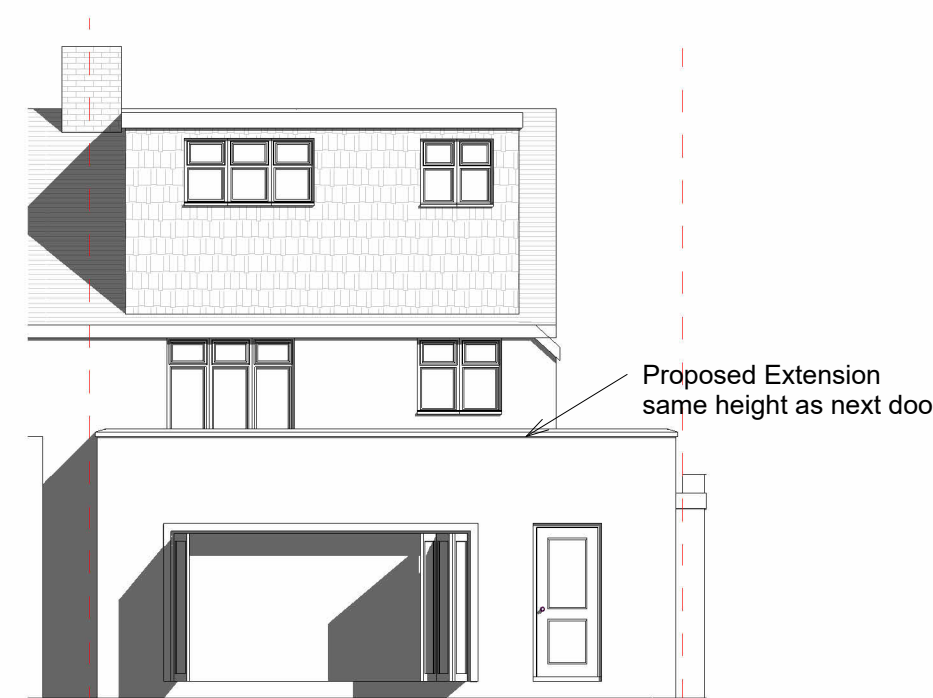

7 Proposed Rear Elevation
1 : 100

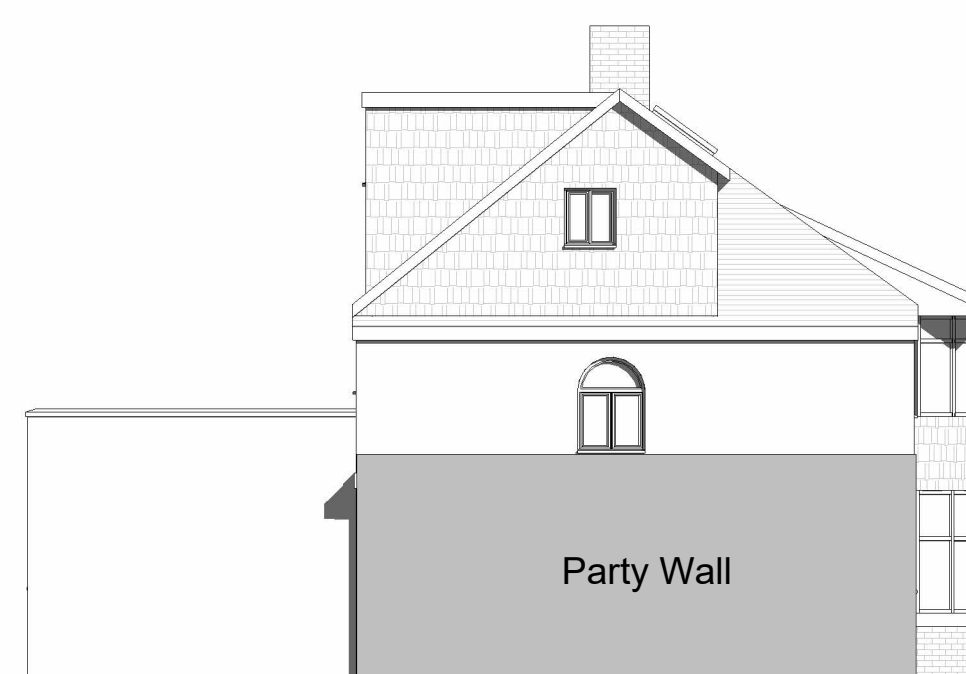

8 Proposed Side Elevation_2
1 : 100

Do not scale from this drawing
except for planning purpose.
Contractor to verify all dimensions
before setting out,
commencing work or placing order



Project

21 Geoffrey Road
Reading
RG4 7HS

Client Sara & Nick Clark

Drawing Title
Proposed Floor Plans and
Elevations

Project Ref	Layout Id	Rev.
3144	GA.02	08

Date: 26/11/2024 Scale
@A1: 1 : 100

M3 Architectural Design Ltd
Basepoint Centres Limited
377-399 London Road
Camberley GU15 3HL

t: 01276 300024
e: info@m3architecturaldesign.co.uk
w: www.m3architecturaldesign.co.uk

© 2024 M3 Architectural Design Ltd

