



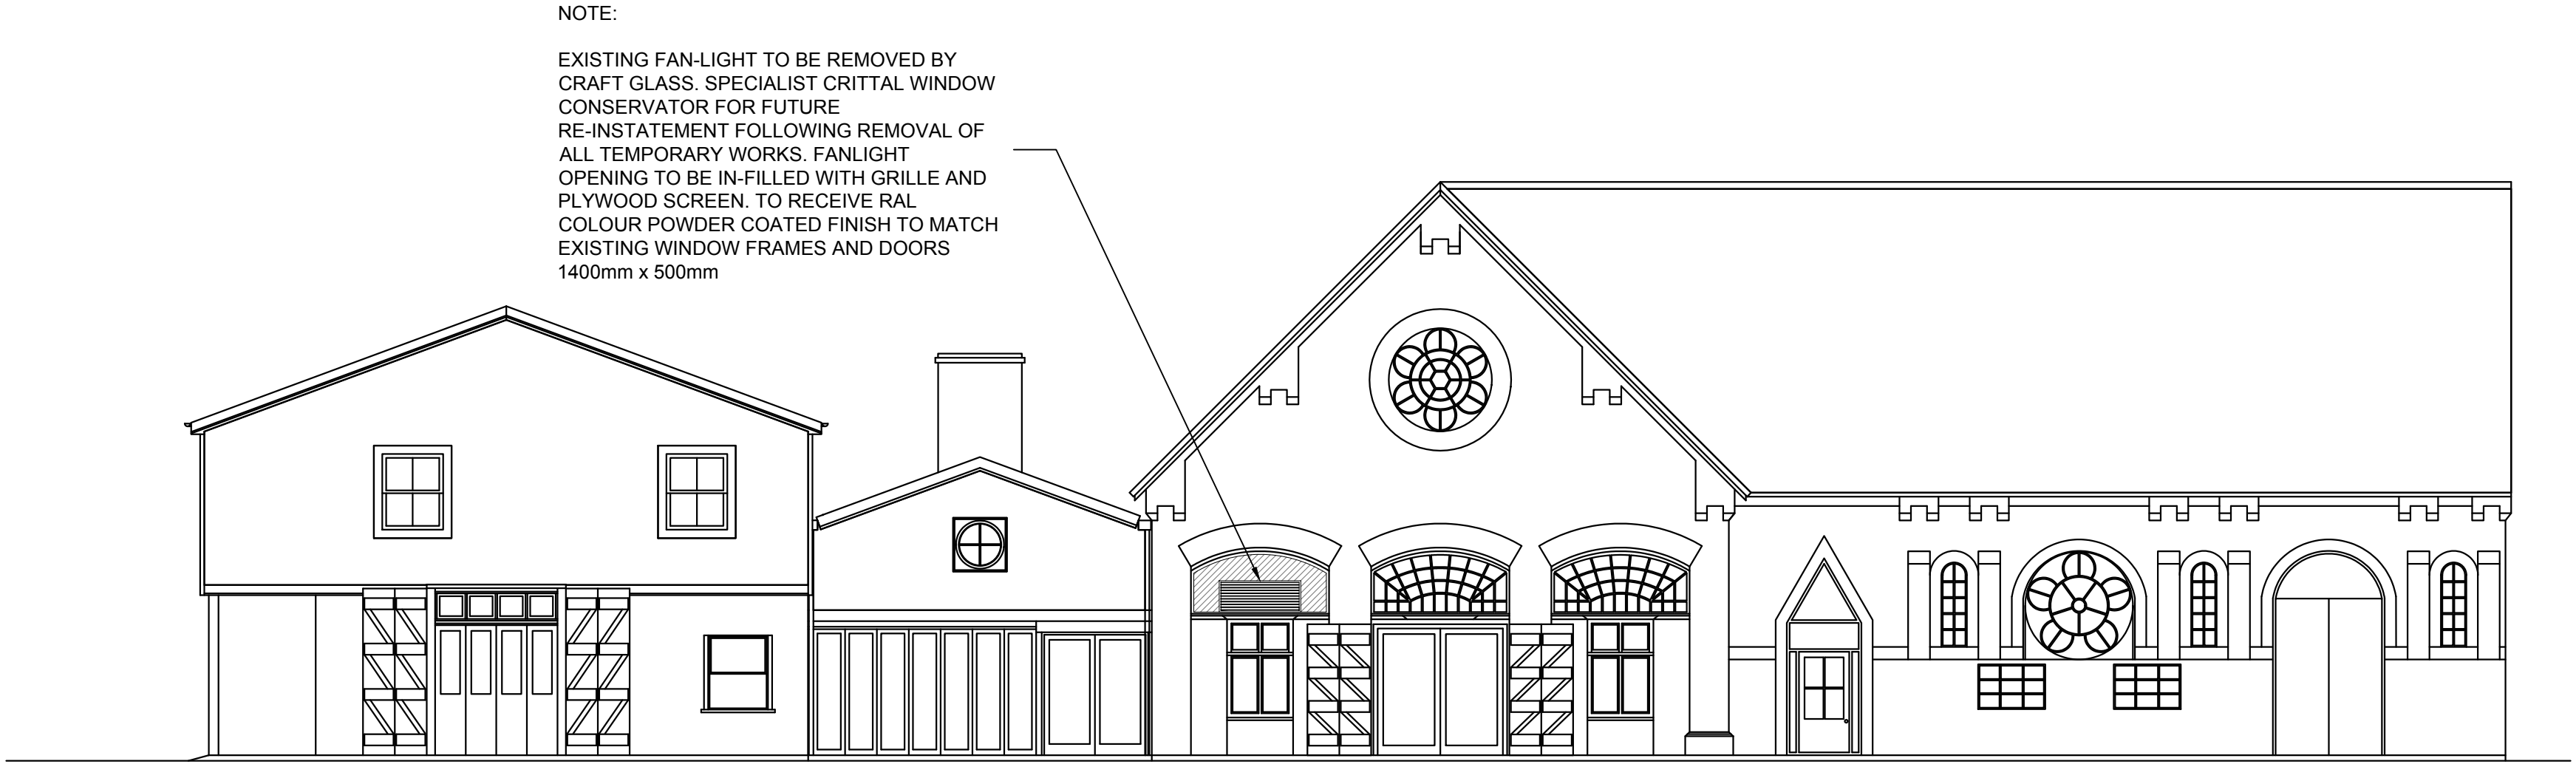


04 South East Elevation to Canal
SCALE - 1:100 @ A1

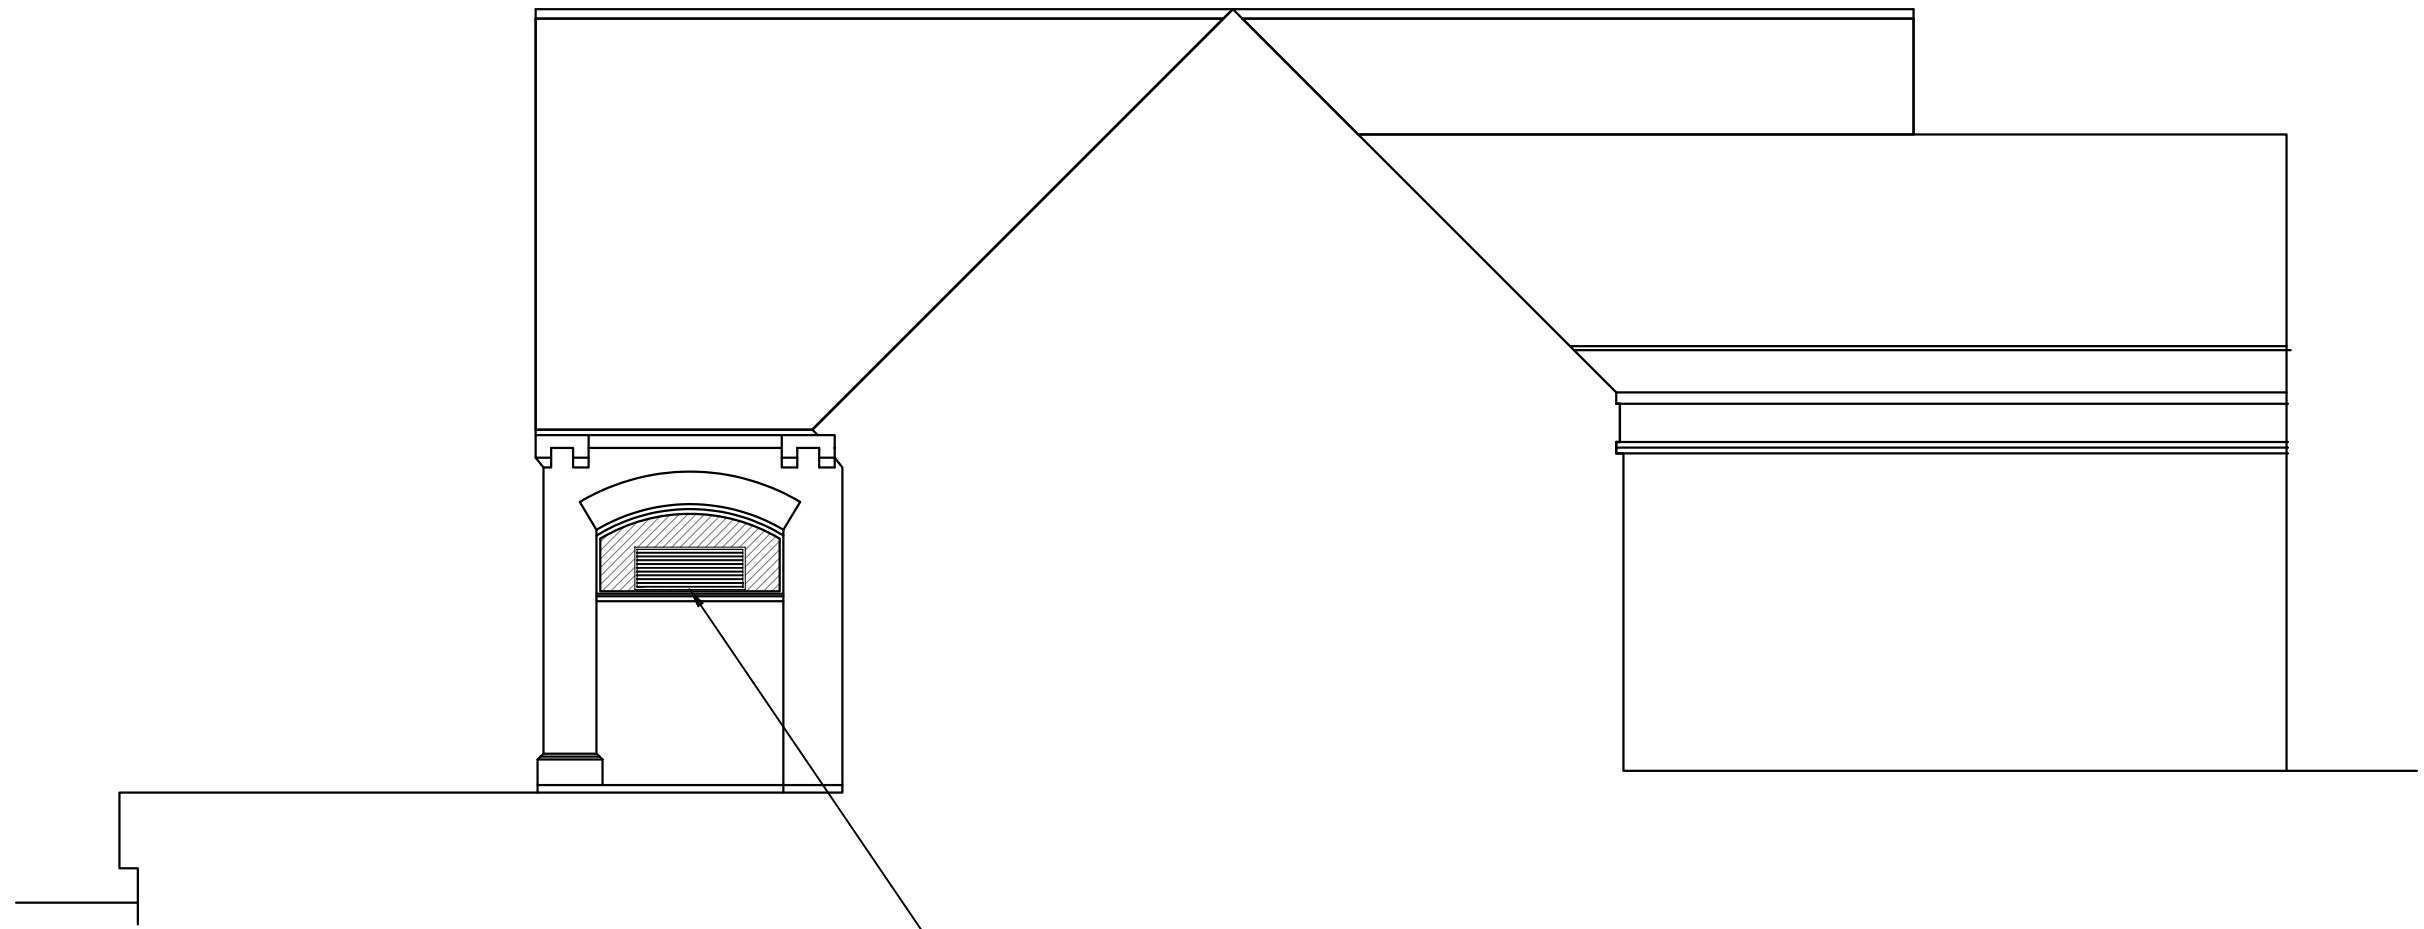

02 North East Rear Elevation
SCALE - 1:100 @ A1

NOTE:
EXISTING FAN-LIGHT TO BE REMOVED BY CRAFT GLASS. SPECIALIST CRITTAL WINDOW CONSERVATOR FOR FUTURE RE-INSTATEMENT FOLLOWING REMOVAL OF ALL TEMPORARY WORKS. FANLIGHT OPENING TO BE IN-FILLED WITH GRILLE AND PLYWOOD SCREEN. TO RECEIVE RAL COLOUR POWDER COATED FINISH TO MATCH EXISTING WINDOW FRAMES AND DOORS 1400mm x 500mm

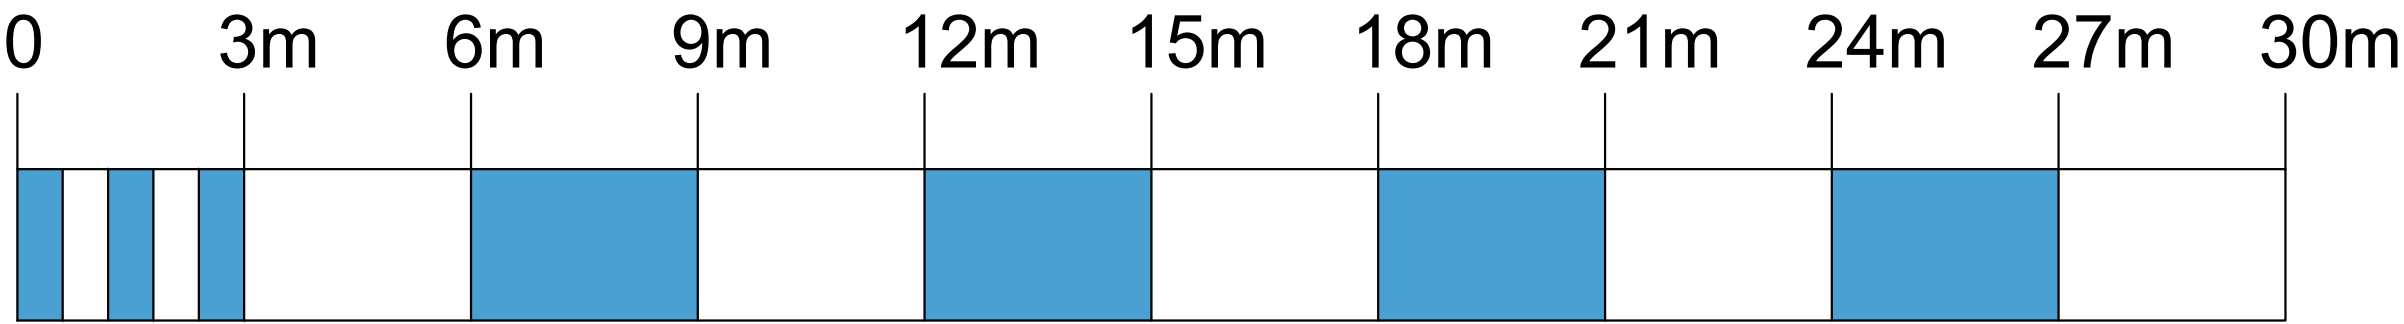

WESTWOOD STUDIOS Ltd
97 Dale Avenue,
Hassocks,
West Sussex,
BN6 8LR.
t: 07957421434
ben@westwoodstudios.co.uk

-	Planning Issue	07.01.25
Rev	Description	Date
Do not scale from drawings. All discrepancies to be reported to the Client immediately. All dimensions to be verified by contractor on site prior to any works commencing.		
Client Name : Fuller, Smith & Turner		
Project Address The Narrowboat		
: Blakes Quay		
Reading RG1 3EQ		
Description : Proposed Elevations		
Scale : 1:100 @ A1		
CONSTRUCTION		
Dwg No.		Rev No.
024-101-08-02		