




PROPOSED
ROOF PLAN

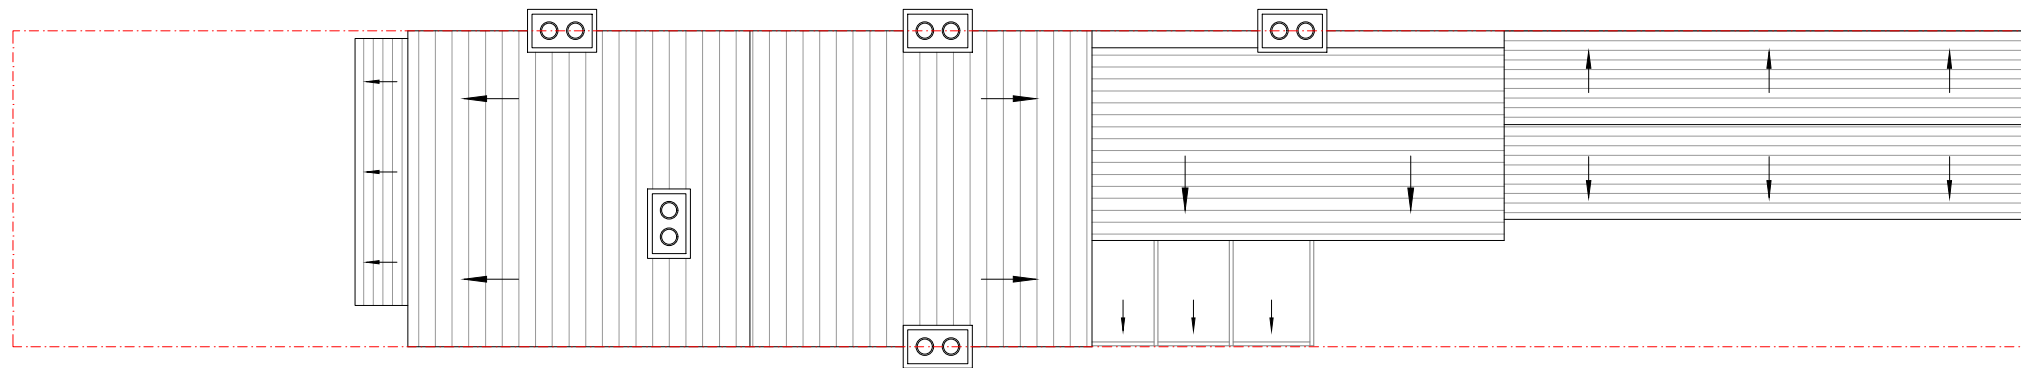

EXISTING
ROOF PLAN

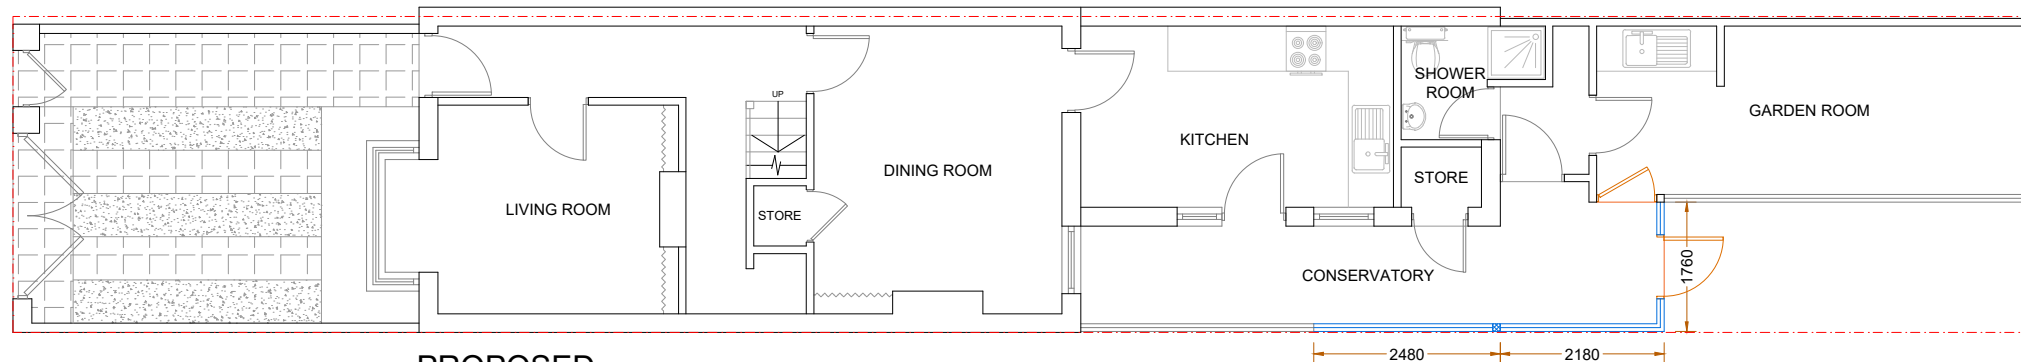


PROPOSED
GROUND FLOOR PLAN

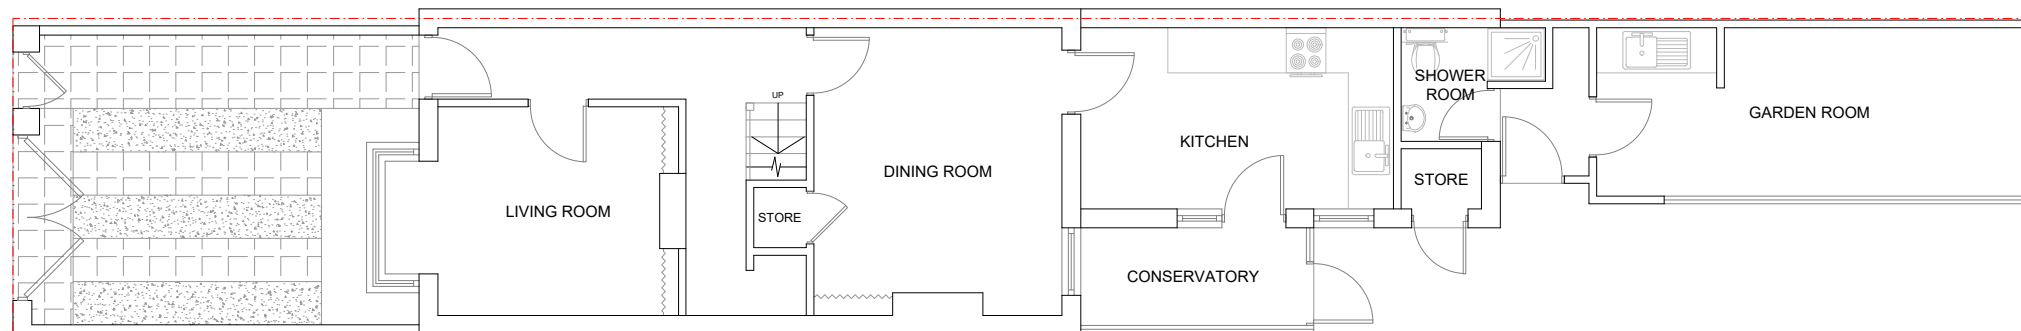

EXISTING
GROUND FLOOR PLAN

A	DA ISSUE	08.01.25	GK
	AMENDMENT		BY

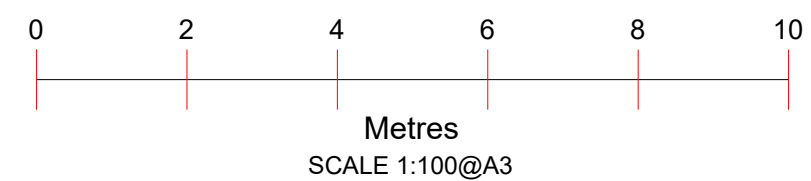

Project :
Proposed Side Extension


Date : 08/01/25

Sheet Title :
Existing & Proposed Floor Plans
With Roof Plans

Sheet no : 01

Address :
50 Crescent Road
READING
RG1 5SP

Applicant :

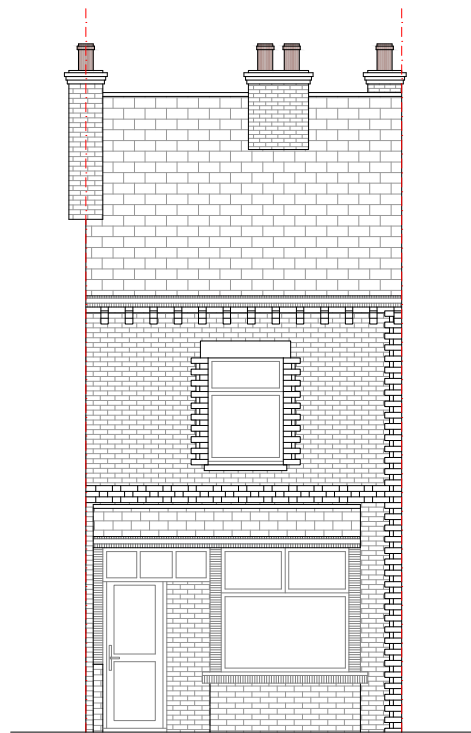


EXISTING
FRONT ELEVATION



EXISTING
SIDE ELEVATION-1




EXISTING
REAR ELEVATION

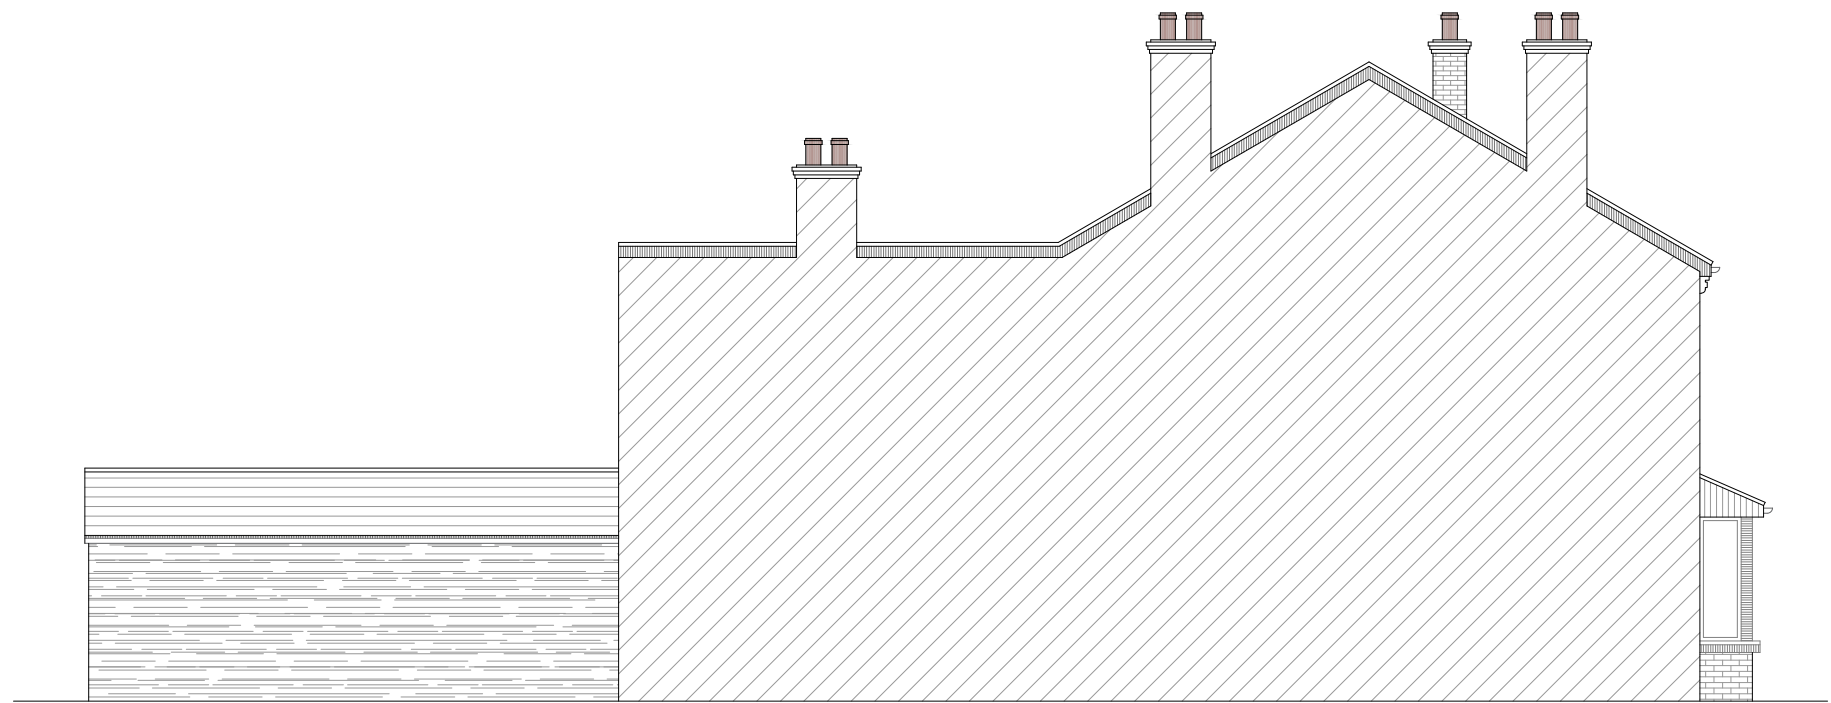


EXISTING
SIDE ELEVATION-2


A	DA ISSUE	08.01.25	GK
	AMENDMENT		BY

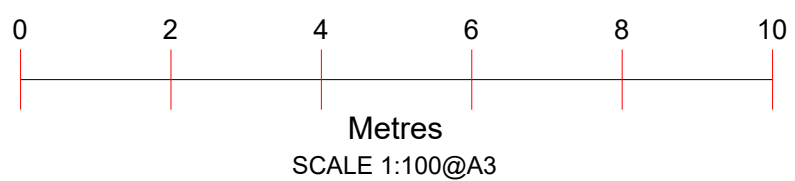


Project : Proposed Side Extension	Sheet Title : Existing Elevations	Address : 50 Crescent Road READING RG1 5SP
	Sheet no : 02	Applicant :
Date : 08/01/25		

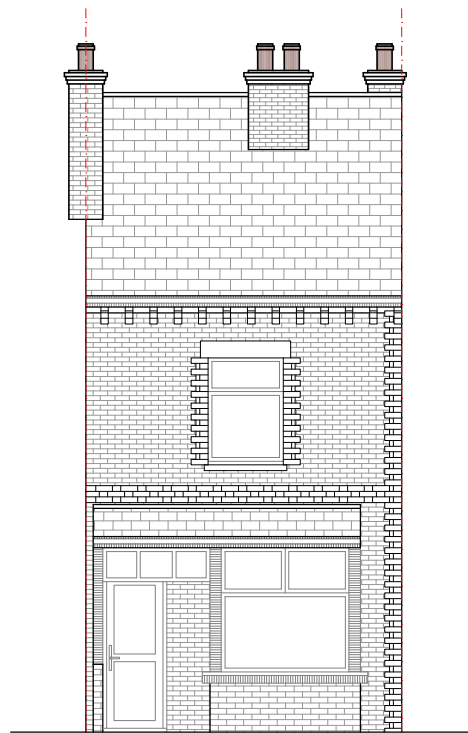

FRONT ELEVATION
(NO CHANGE PROPOSED)

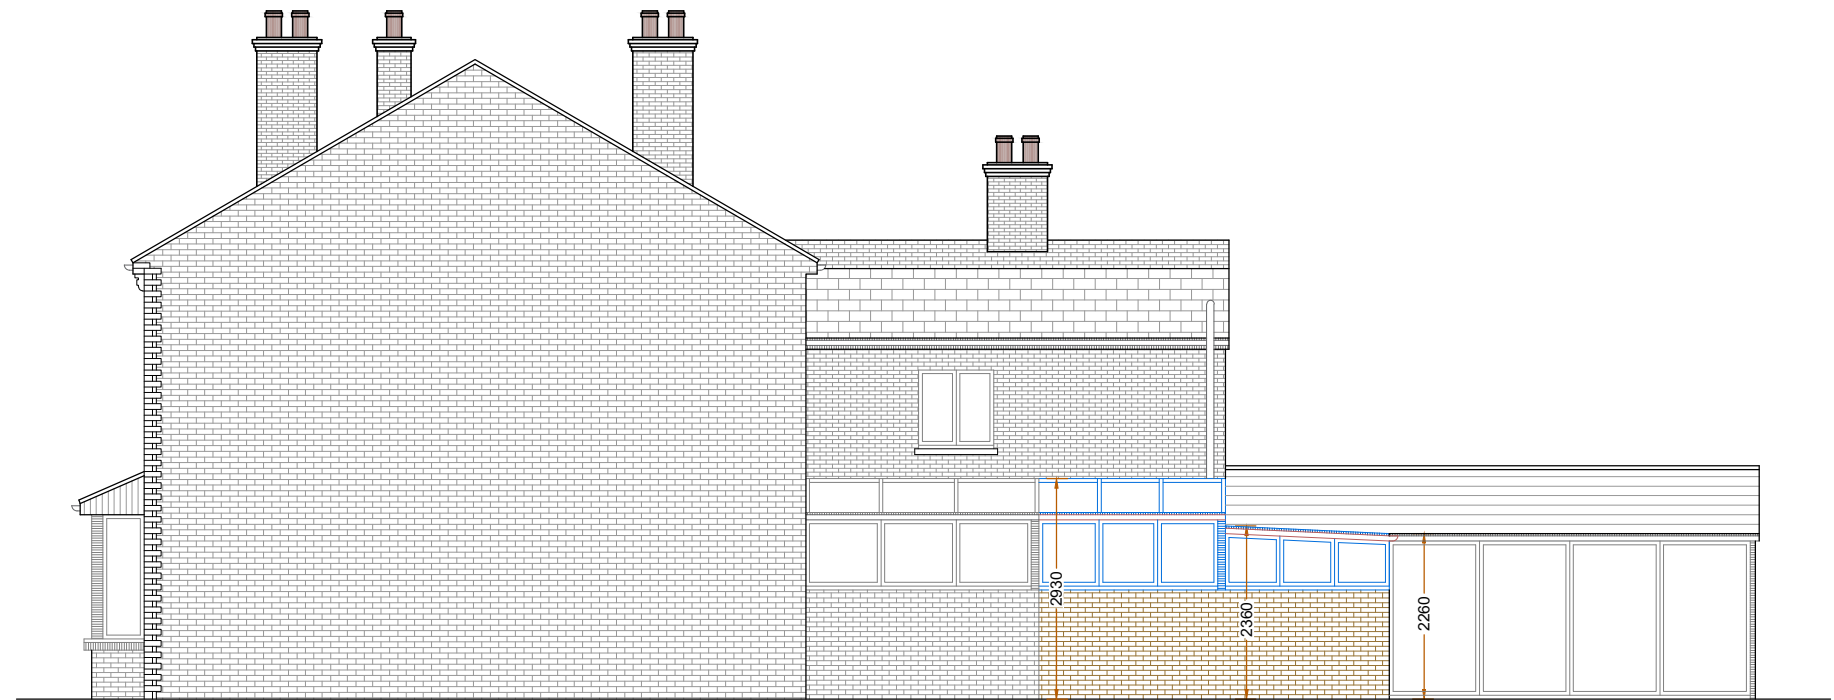

PROPOSED
SIDE ELEVATION-1

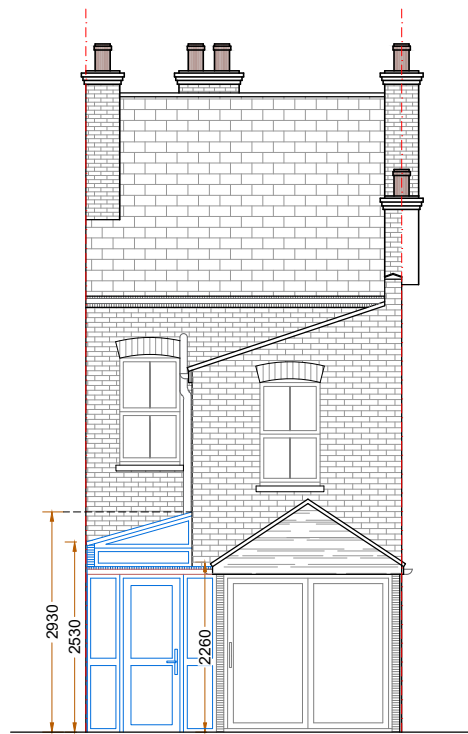


PROPOSED
REAR ELEVATION



SIDE ELEVATION-2
(NO CHANGE PROPOSED)

A	DA ISSUE	08.01.25	GK
	AMENDMENT		BY

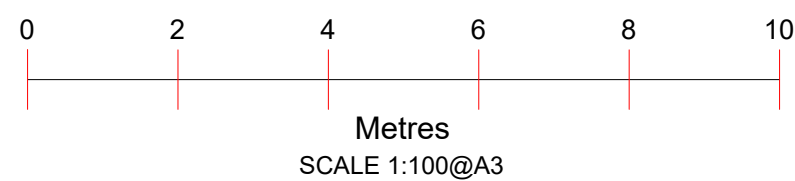

Project :
Proposed Side Extension



Date : 08/01/25

Sheet Title :
Proposed Elevations

Sheet no : 03

Address :
50 Crescent Road
READING
RG1 5SP

Applicant :

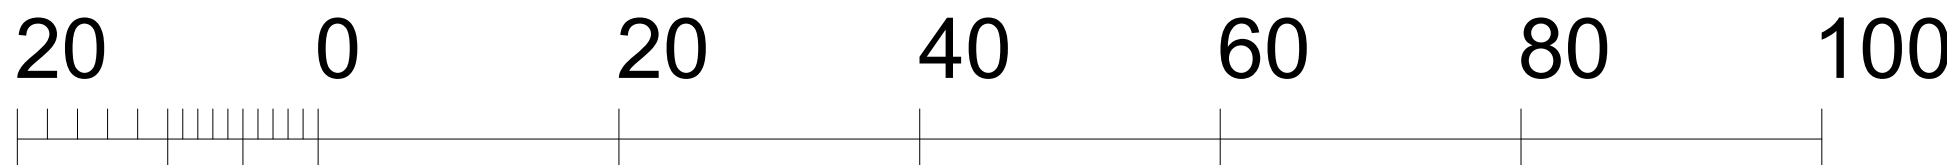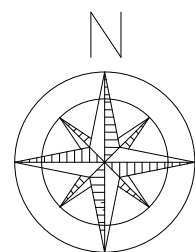

A	08.01.25	DA ISSUE AMENDMENT	GK BY

SCALE 1:500@A3

Project :
Proposed Side Extension


Date : 08/01/25

Sheet Title :
Proposed Site Block Plan

Sheet no : 04

Address :
50 Crescent Road
READING
RG1 5SP

Applicant :

 

ADDRESS

50 Crescent Road
READING
RG1 5SP

SCALE

1:1250@A4



NORTH