



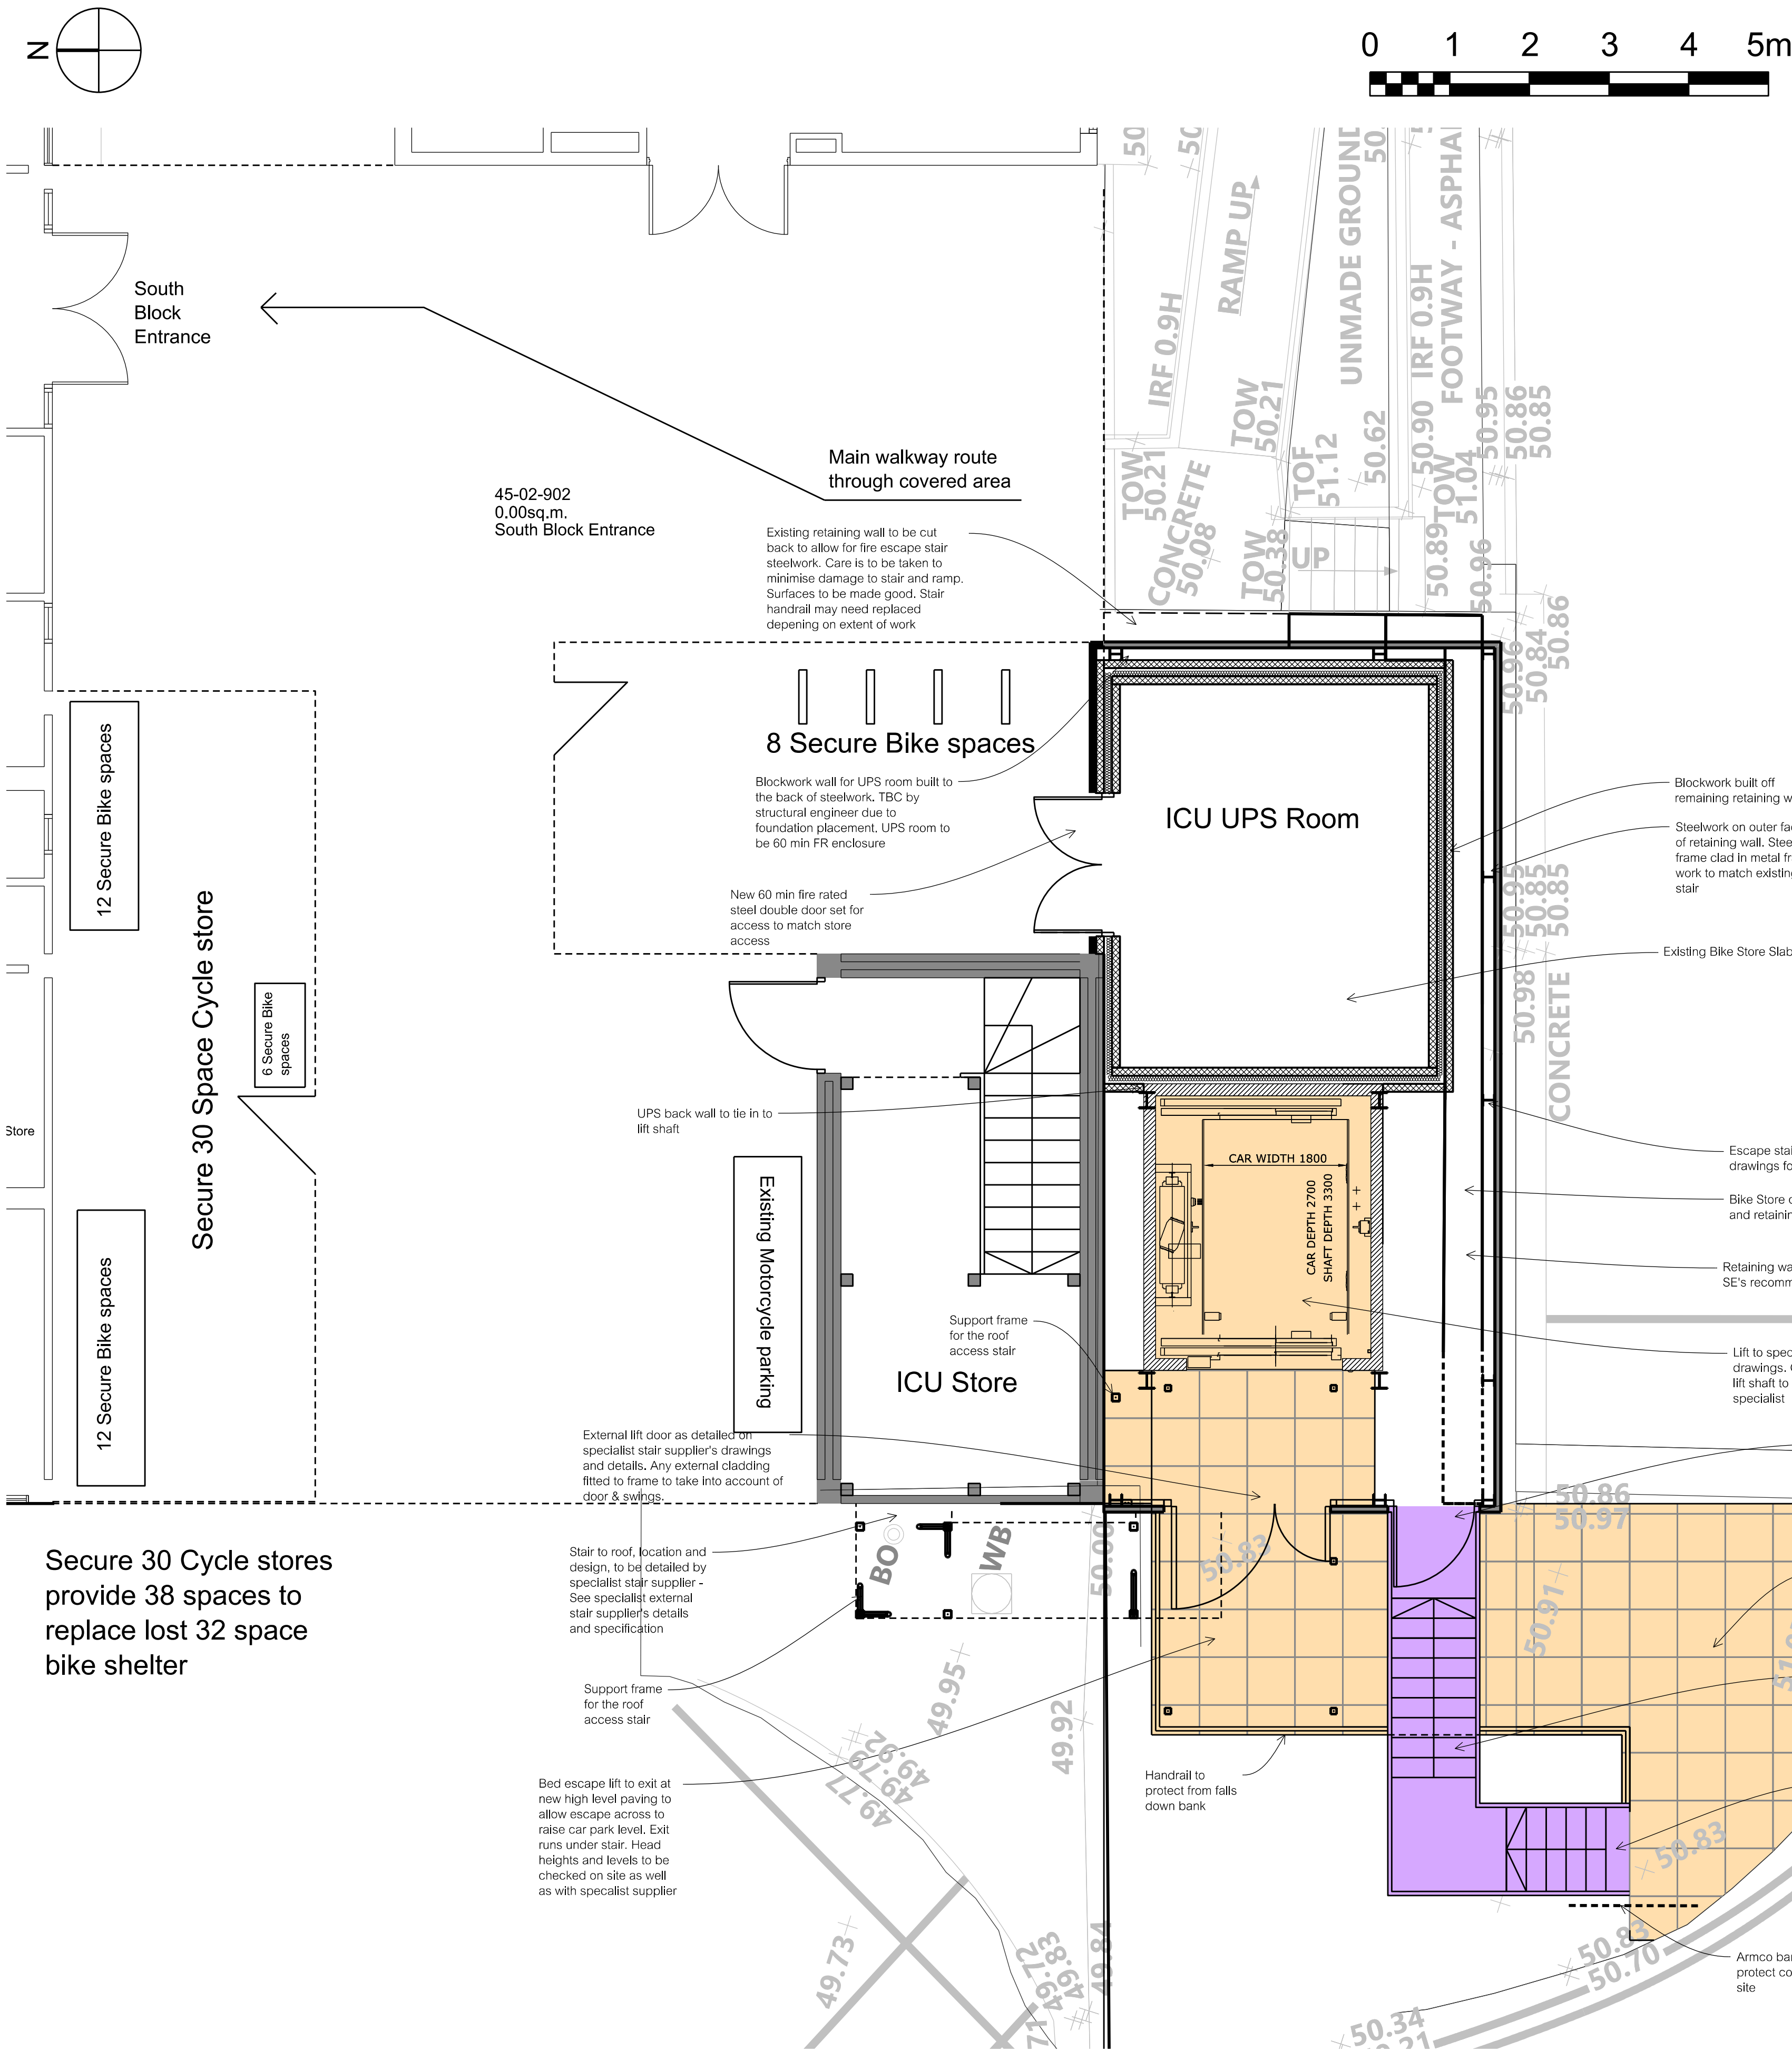

Proposed Site Plan - ICU UPS Room GF Plan
Below new Stair & Secure cycle parking 1:50

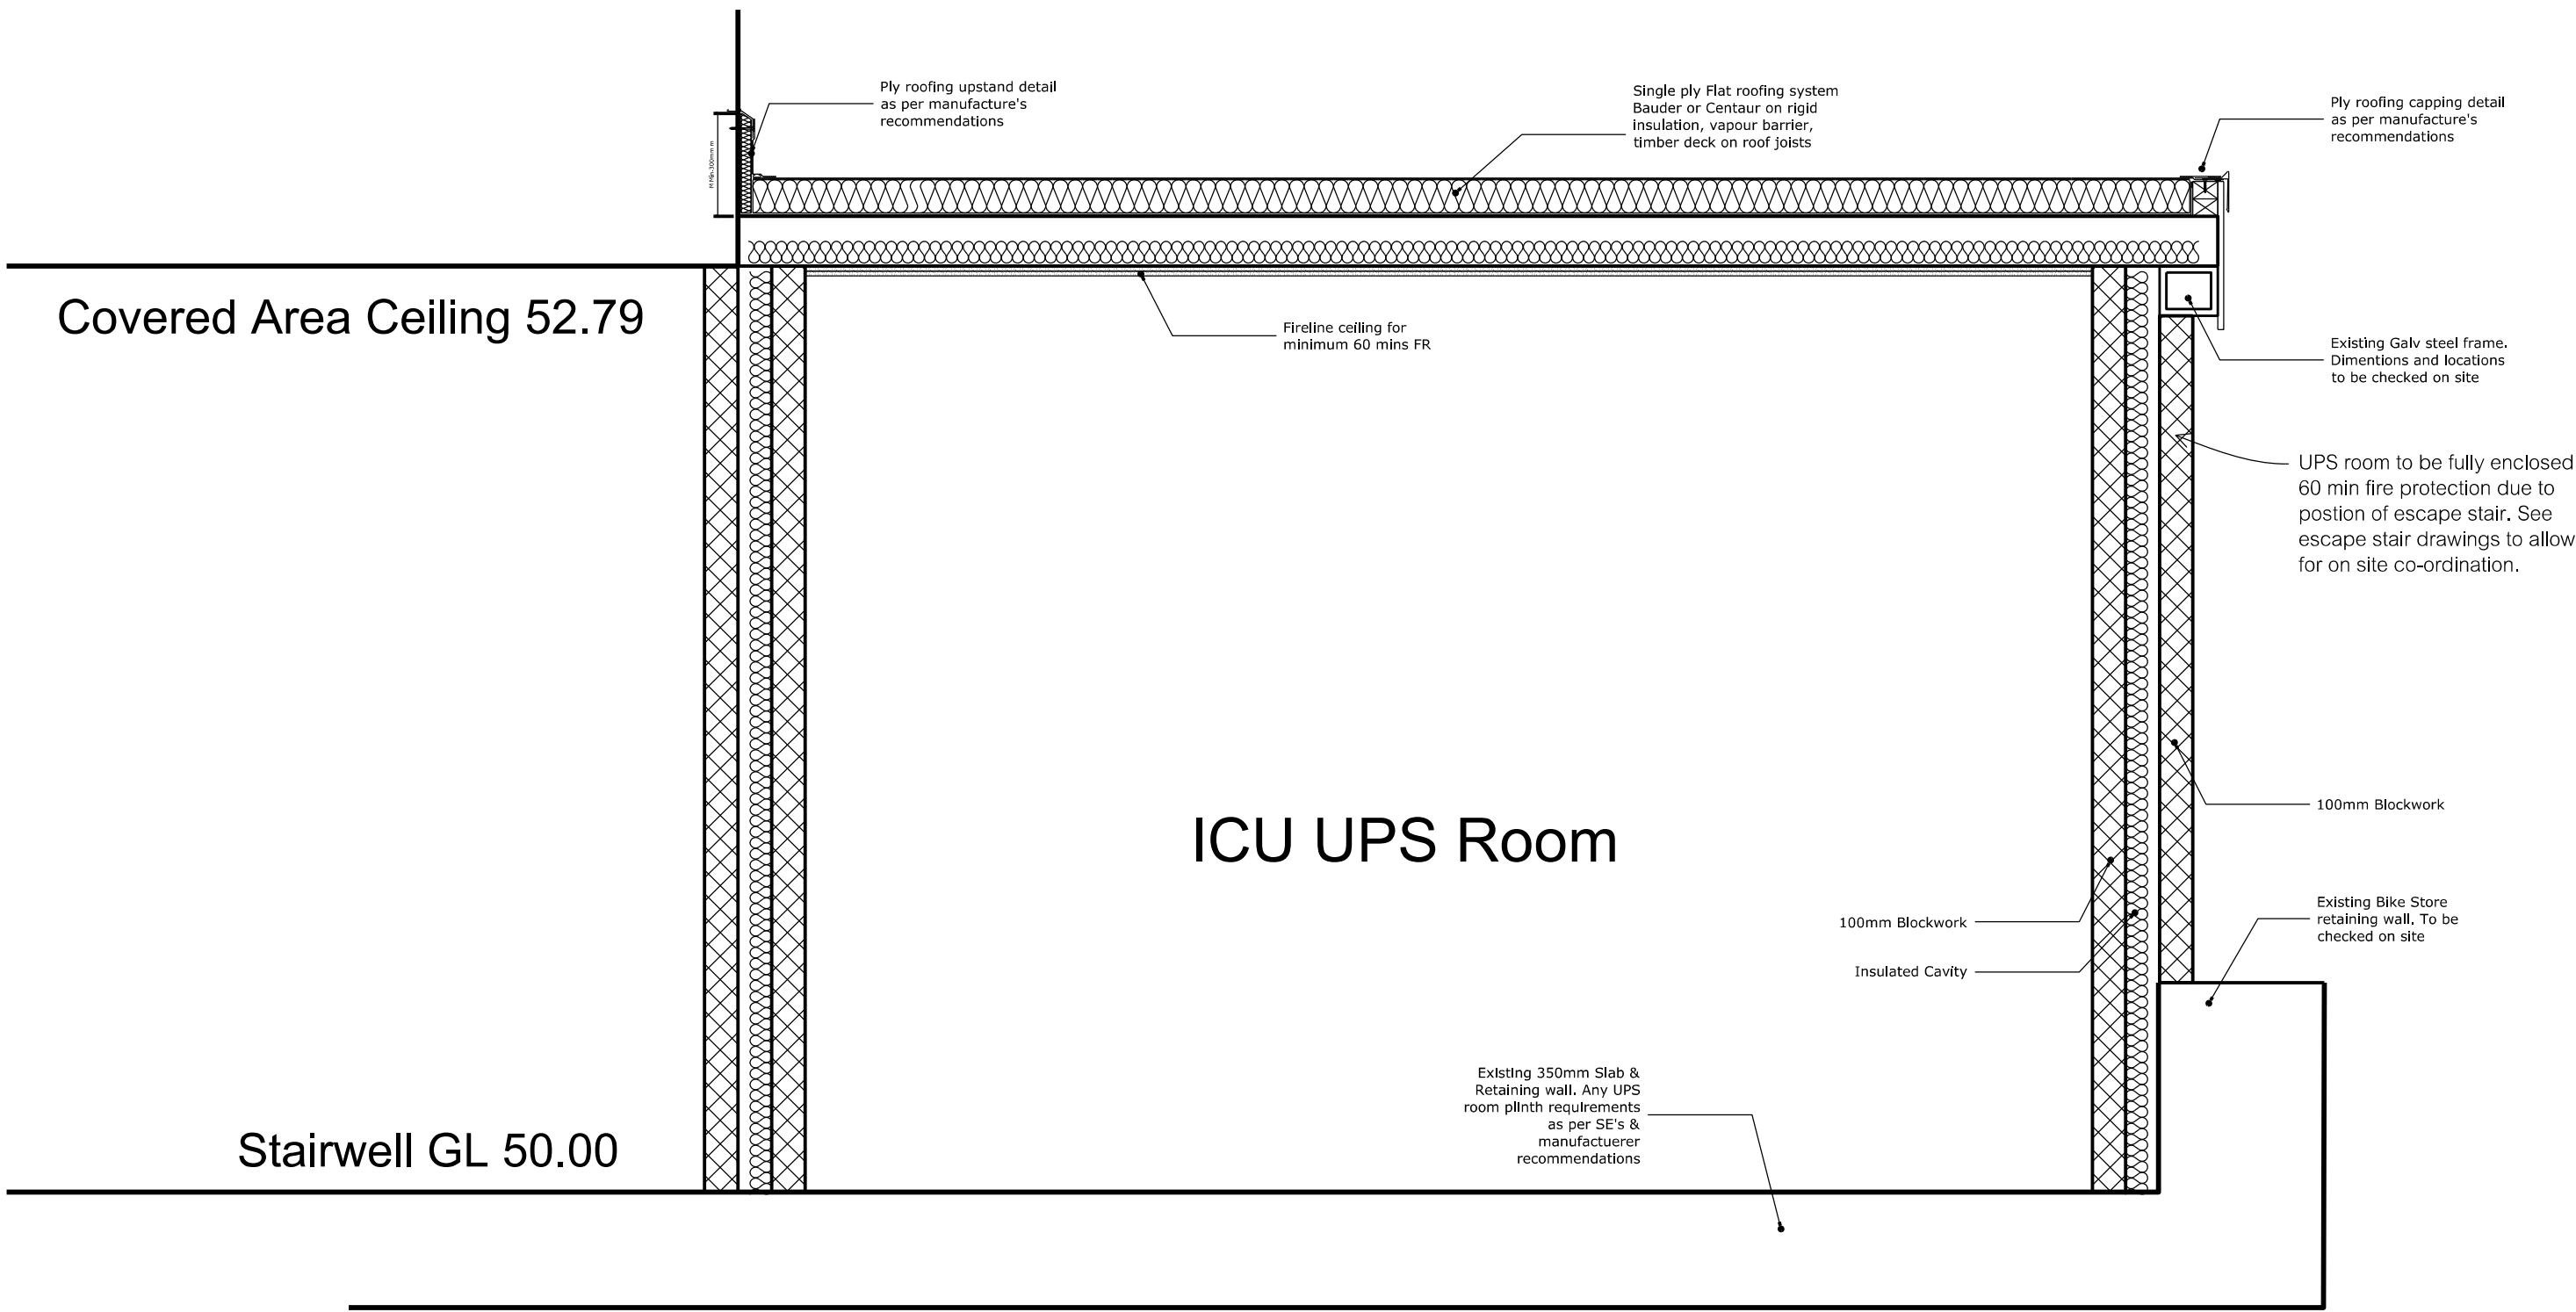

ICU UPS Room Section 1:20

Notes:
Do not scale from Drawing
For full details of asbestos please see Asbestos Survey
External services and lighting to be coordinated with M&E services.
Stair layout indicative for pricing. Exact layout to be confirmed with Trust and designed by specialist sub contractor. CA to approve design prior to ordering.
Any survey information should be checked on site prior to construction to confirm accuracy. To be read in conjunction with M&E and any SE information

Lift & Lift shaft details as per specialist lift supplier. Position of lift shaft to be confirmed on site by specialist supplier. Critical dimensions such as distance from the building, to also be confirmed by lift specialist.

Number of stairs, run and risers as per external stair specialist supplier. Layout shown indicative only.

Ground and South block internal floor levels to be confirmed on site as accuracy of the survey can not be guaranteed.

Bike shelter to be demolished in line with WSP's recommendations on retaining walls

Dims shown to be checked on site and against lift suppliers drawings and details

UPS room requires a minimum of 60 min FR construction due to the position under the new fire escape. All penetrations by services to fire protected

levels to be coordinated on site and with specialist supplier of lift and stair. GBS can not be held responsible for discrepancies with topo information and specialist design items.

THIS IS A PRELIMINARY DRAWING. INTERGRATION OF ESCAPE STAIR INTO NEW UPS ROOM TBC AND REQUIRES CONSTRUCTION DETAILS AND STEEL POSITIONS FROM ESCAPE STAIR SUPPLIER

C	13/01/25	TS	Secure Cycle parking added to Proposed Site Plan		
B	31/07/24	TS	Update to UPS door and steel frame		
A	27/06/24	TS	Altered exit routes in line with stair & lift specialist information		
REV	DATE	BY	DESCRIPTION	CHK	APP
DRAWING STATUS: Sketch Design					
GBS health Oxford office: St Thomas House, 6 Becket Street, Oxford, OX1 1PP T: 01865 305130F: 01865 246424W: www.gbshealth.co.uk 2 London Square, Guildford, Surrey, UK, GU1 1UN T: +44 (0)1483 528 000http://www.wsp.com					
CLIENT:			ROYAL BERKSHIRE HOSPITAL NHS FOUNDATION TRUST		
PROJECT:			RBH ICU		
TITLE:			P2- External Works UPS Room		
SCALE @ A1: 1:50		CHECKED:	APPROVED:		
PROJECT NUMBER:		DESIGNED:	DRAWN: TS	DATE: 18/03/24	
DRAWING No: 7069.804				REV: C	DO NOT SCALE