



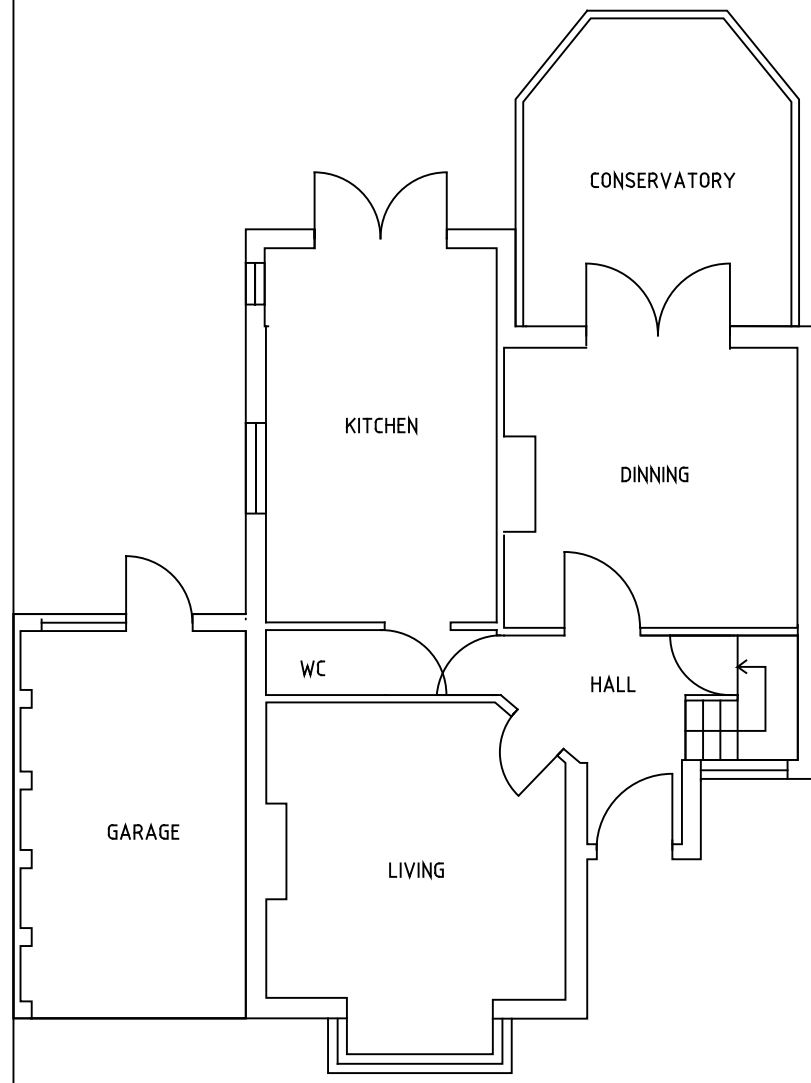

EXISTING GROUND FLOOR PLAN
SCALE 1:100 @ A3

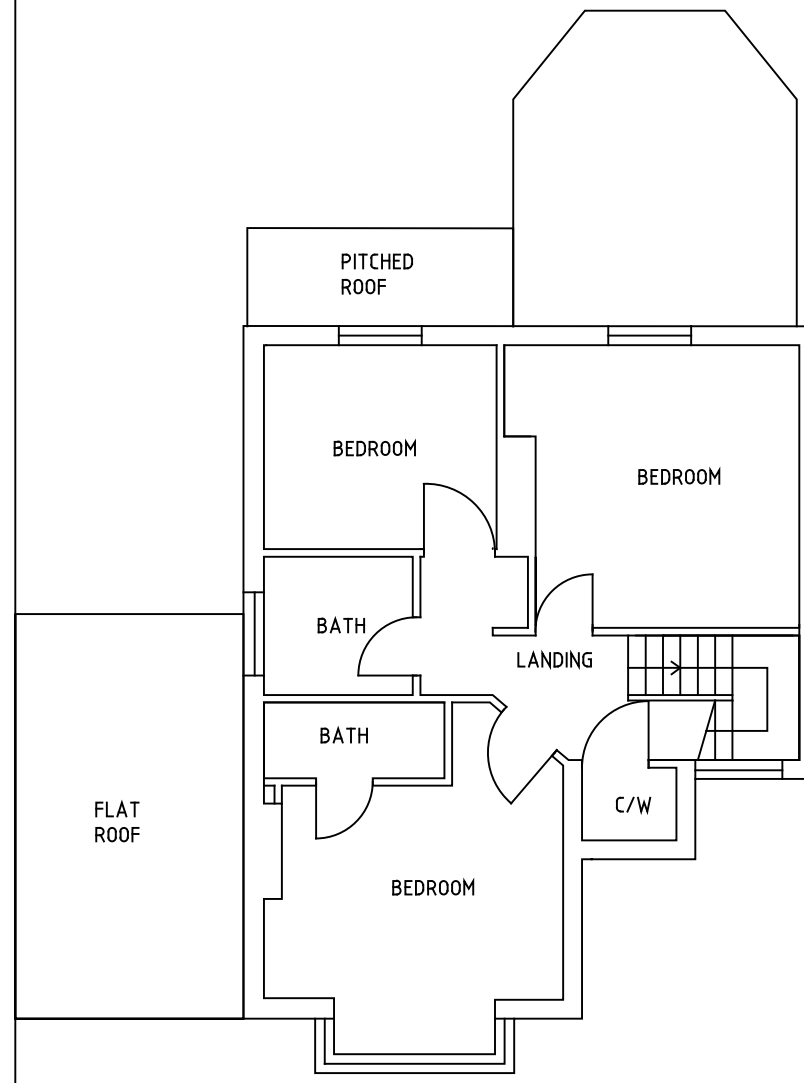

EXISTING FIRST FLOOR PLAN
SCALE 1:100 @ A3



EXISTING SIDE ELEVATION
SCALE 1:100 @ A3



EXISTING SIDE ELEVATION
SCALE 1:100 @ A3



EXISTING FRONT ELEVATION
SCALE 1:100 @ A3



EXISTING REAR ELEVATION
SCALE 1:100 @ A3

115 WHITEKNIGHTS ROAD
READING
RG6 7BB

DRAWING TITLE / DESCRIPTION
SINGLE STOREY REAR EXTENSION
EXISTING FLOOR PLANS AND ELEVATIONS

DRAWING NO.
115WR/100

SCALE : 1:100
DATE : 13/01/2025

