


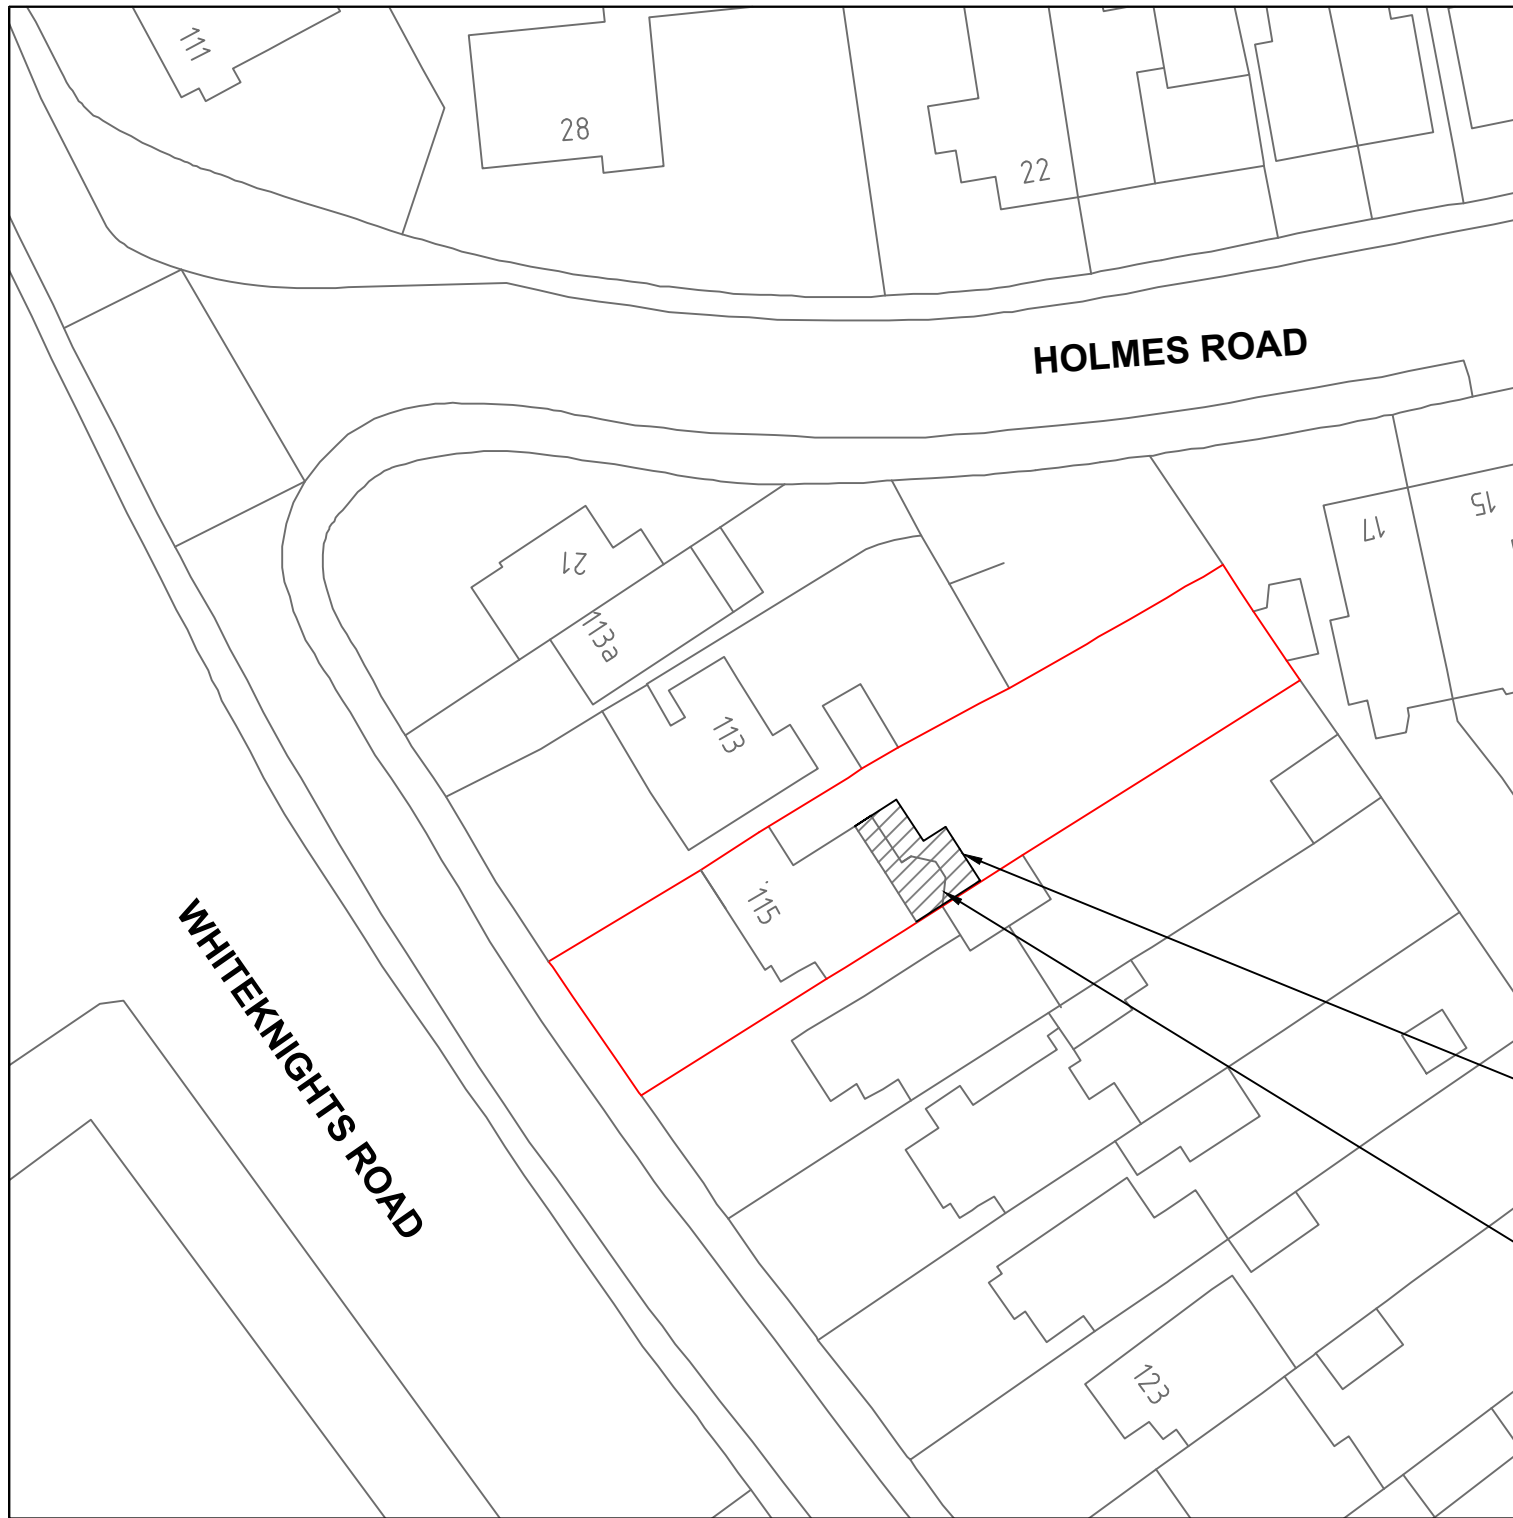

SITE PLAN
SCALE 1:500 @ A3



LOCATION PLAN
SCALE 1:1250 @ A3

Proposed
Area of
Extension

Existing conservatory
and extension to be
demolished

115 WHITEKNIGHTS ROAD
READING
RG6 7BB

DRAWING TITLE / DESCRIPTION
SINGLE STOREY REAR EXTENSION
SITE AND LOCATION PLAN

DRAWING NO.
115WR/102

SCALE : 1:500 :1:1250

DATE : 13/01/2025

