



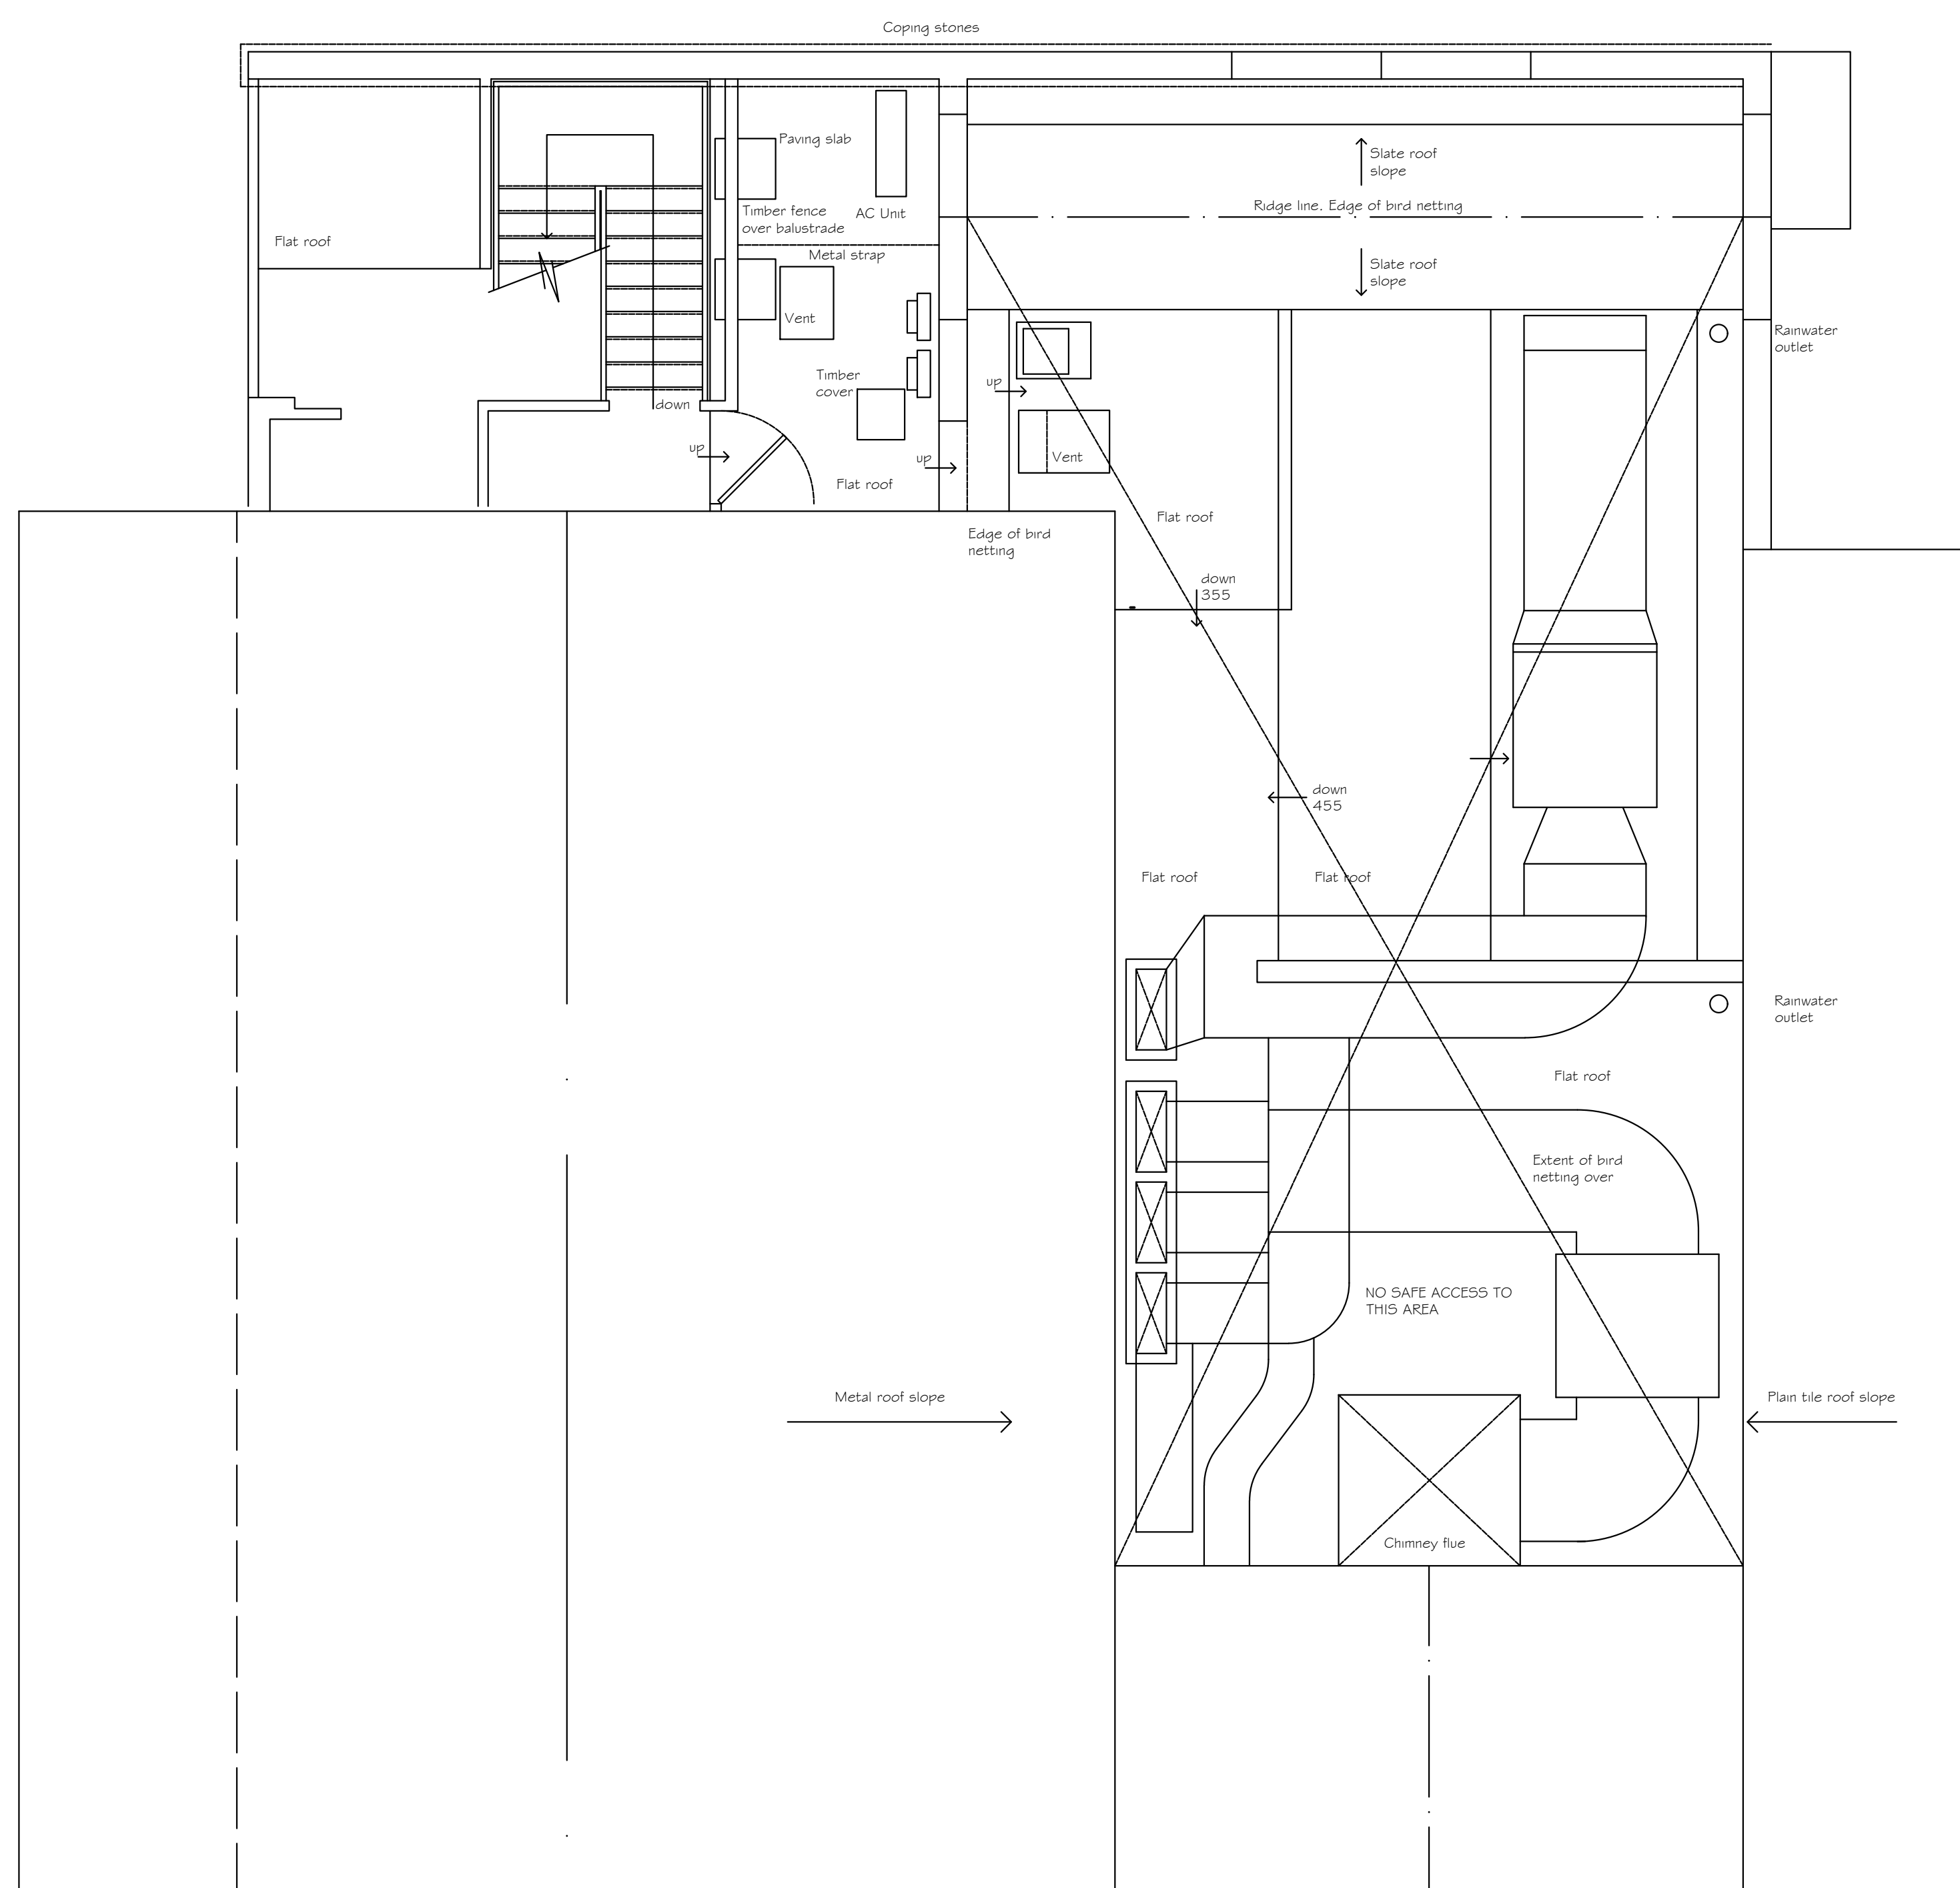

01 Existing roof plant layout
SCALE - 1:50 @ A1

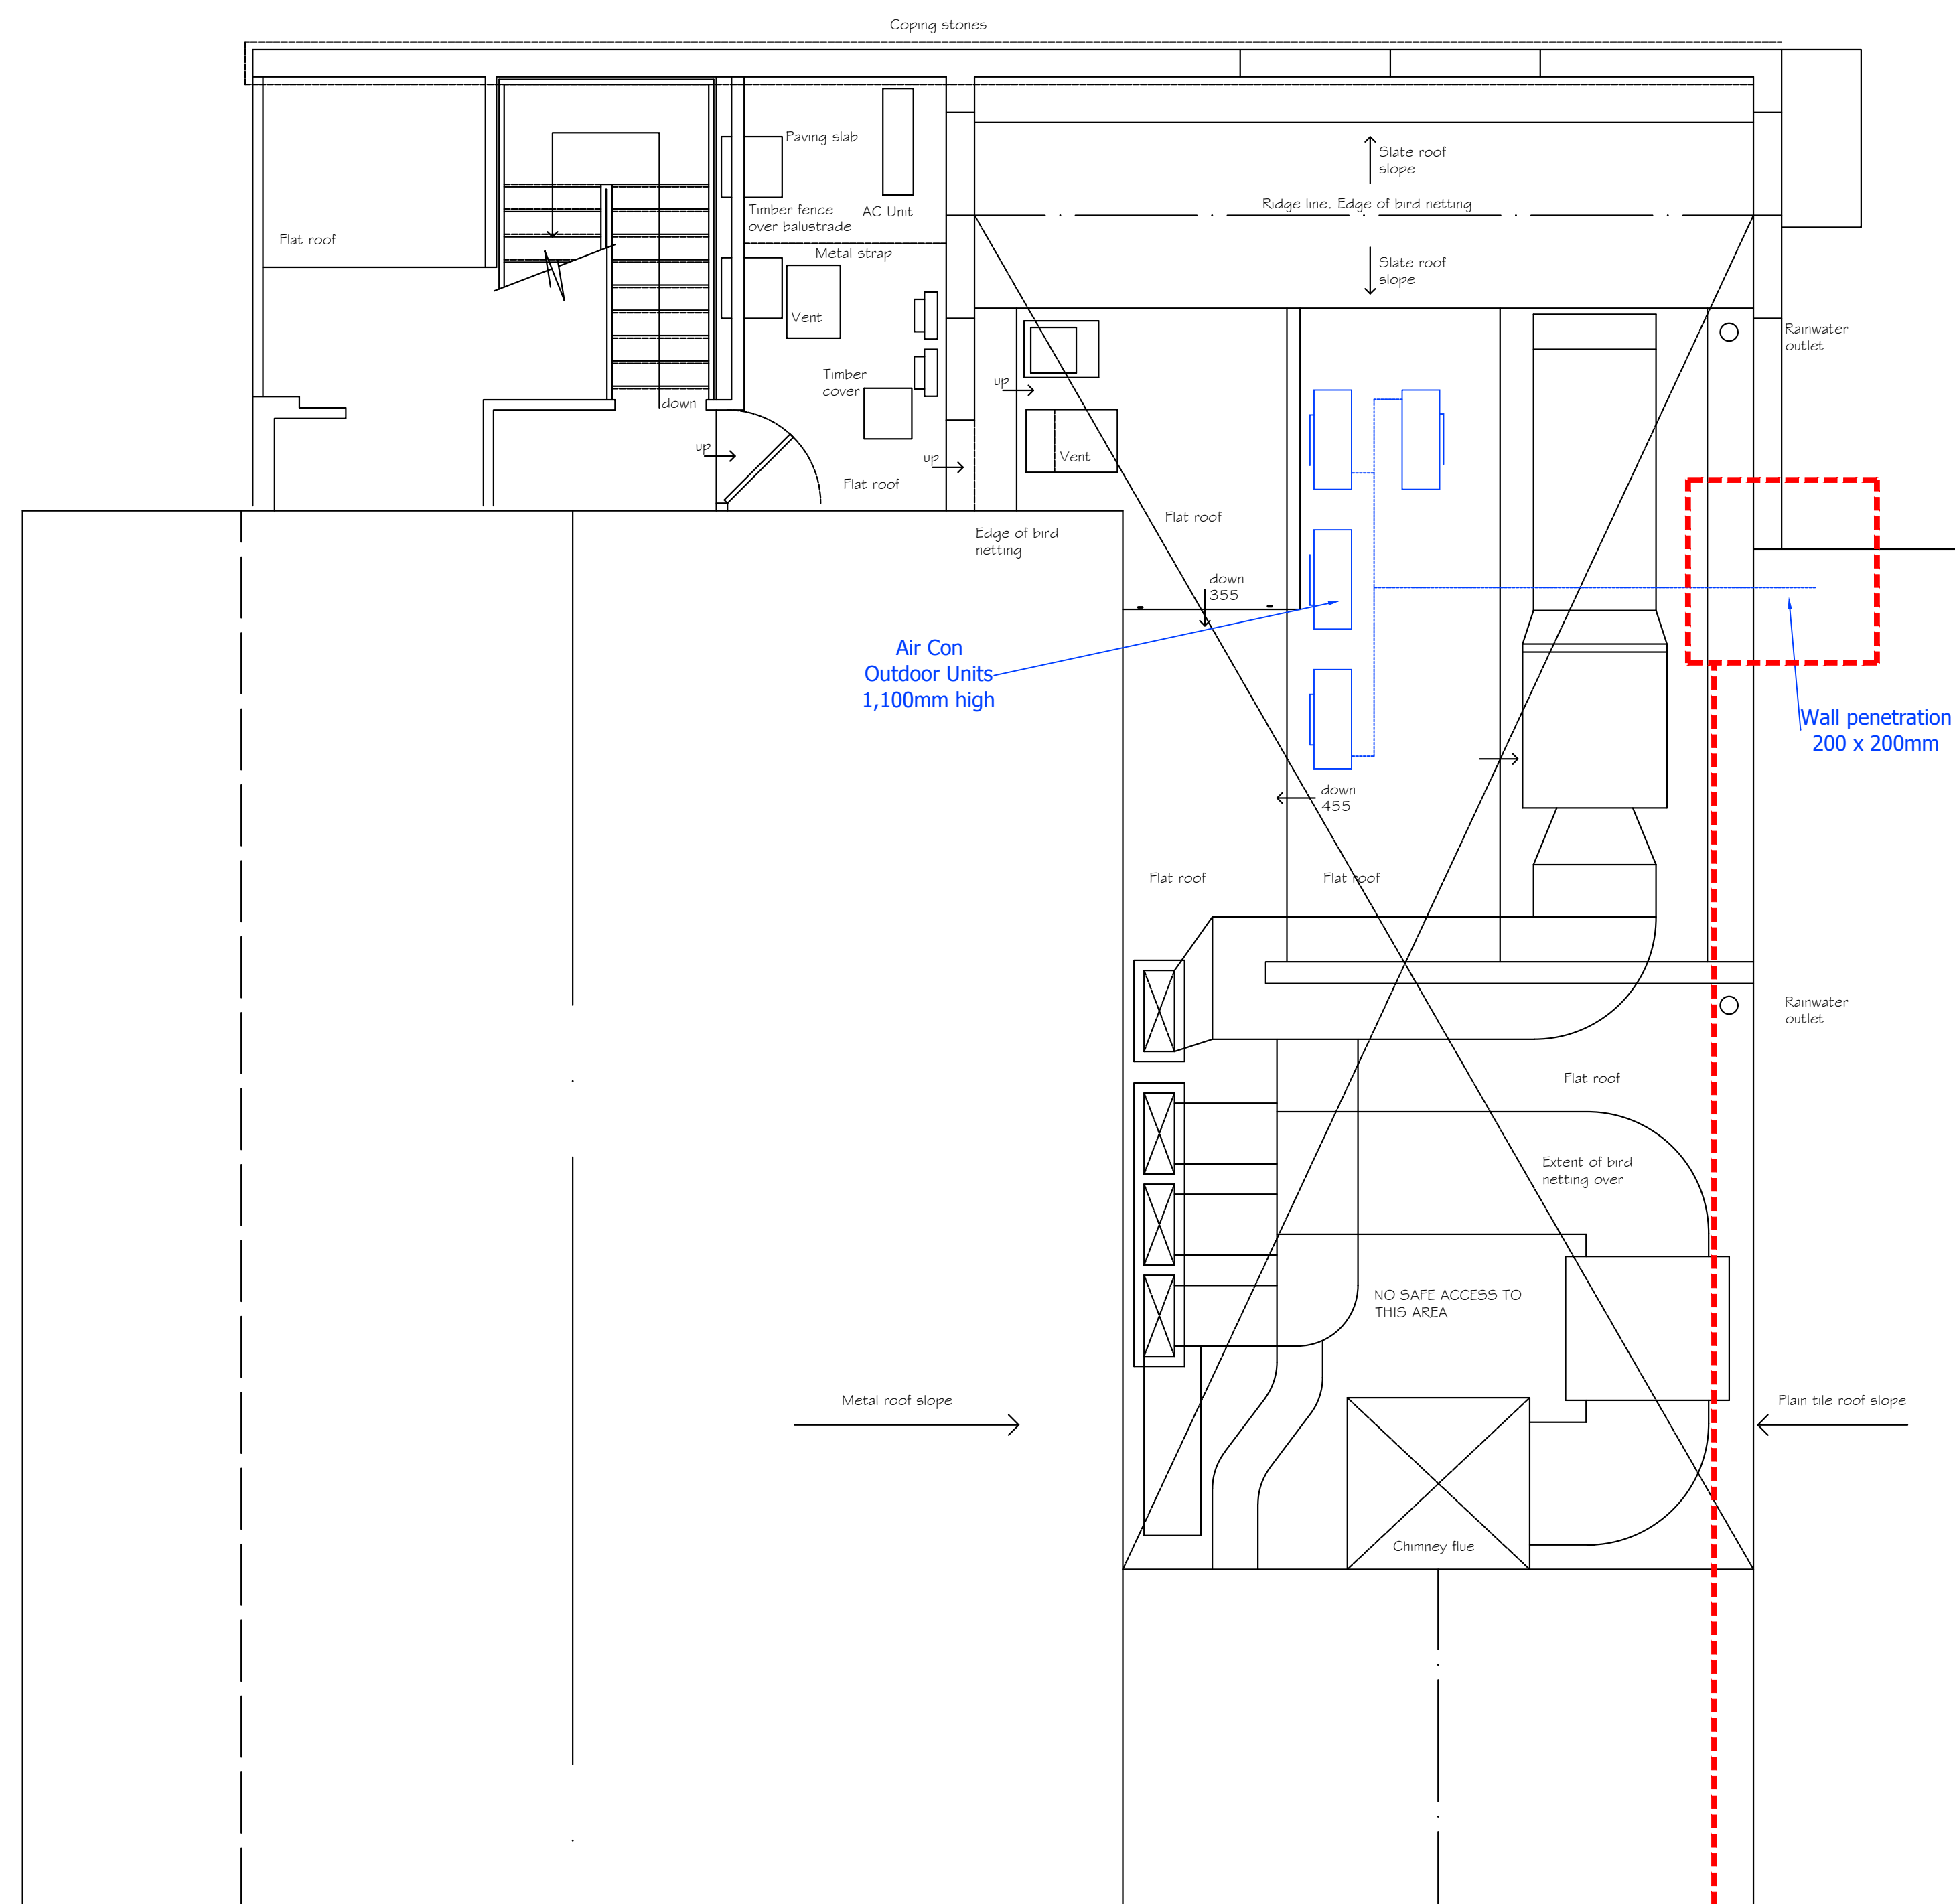

02 Proposed roof layout
SCALE - 1:50 @ A1



03 Existing brick-work
NOT TO SCALE

Wall penetration to be formed through careful cutting out of whole bricks by specialist contractor. Opening is to be waterproof dressed.

Bricks to cut out are located at high level with area selected avoiding any blue brickwork.

Bricks removed are to be cleaned and stored on site for reinstatement following removal of the temporary works.

Reinstated bricks are to be laid and pointed in a lime and sand mortar with joints to match finish to surrounding brickwork.

Any bricks damaged during the removal shall be replaced with bricks selected to match the size, colour and texture of the existing.

WESTWOOD STUDIOS Ltd
97 Dale Avenue,
Hassocks,
West Sussex,
BN6 8LR.

t: 07957421434
ben@westwoodstudios.co.uk

-	Planning Issue	07.01.25
Rev	Description	Date
Do not scale from drawings. All discrepancies to be reported to the Client immediately. All dimensions to be verified by contractor on site prior to any works commencing.		
Client Name : Fuller, Smith & Turner		
Project Address The Narrowboat		
: Blakes Quay		
Reading RG1 3EQ		
Description : Existing and Proposed		
& Roof layout		
Scale : 1:50 @ A1		
CONSTRUCTION		
Dwg No.		Rev No.
024-101-02-03		